



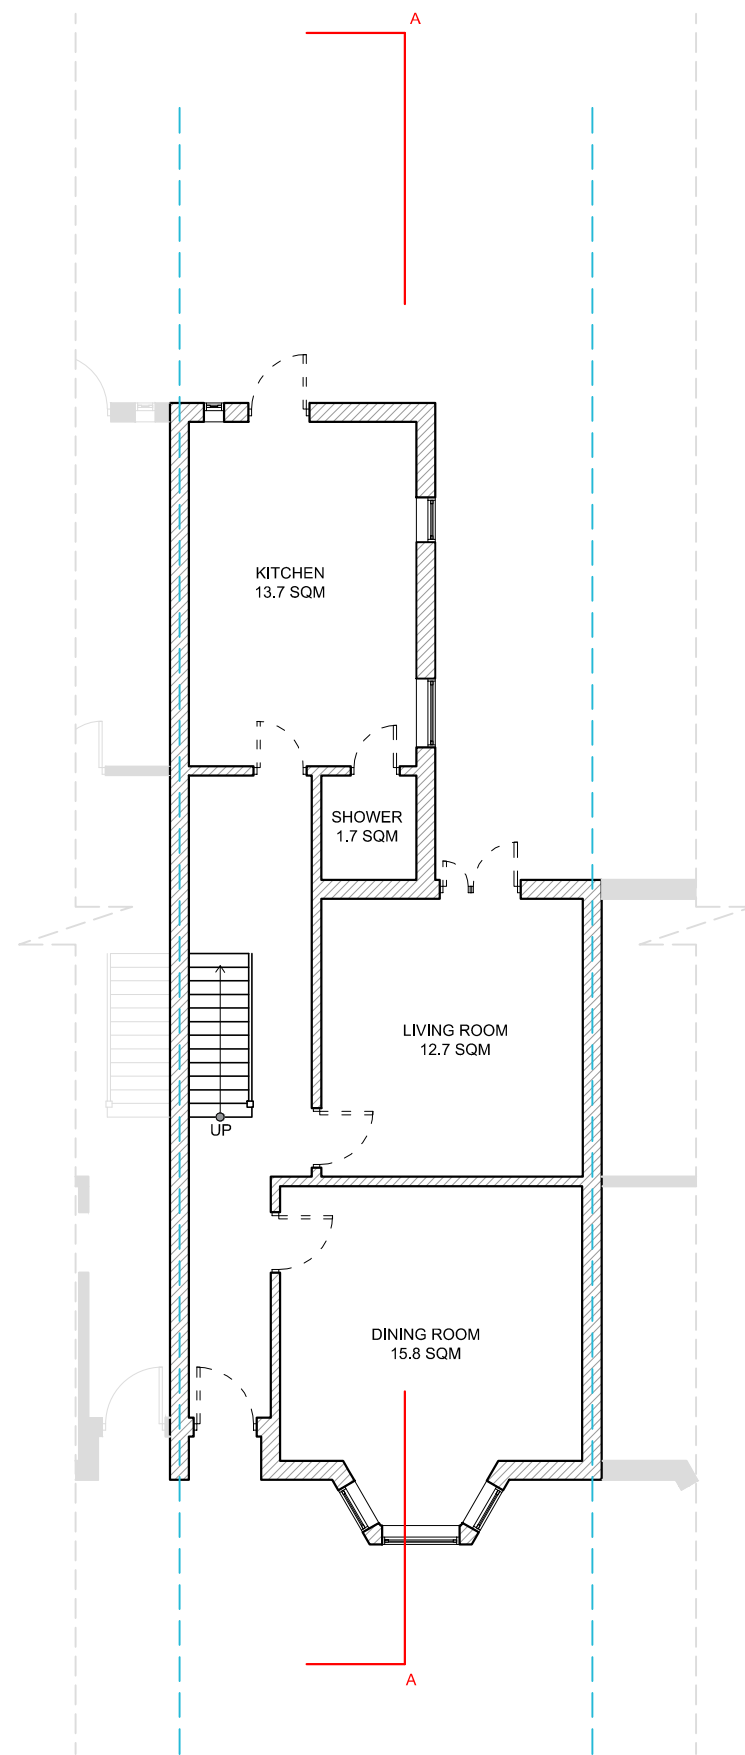



EXISTING GROUND FLOOR

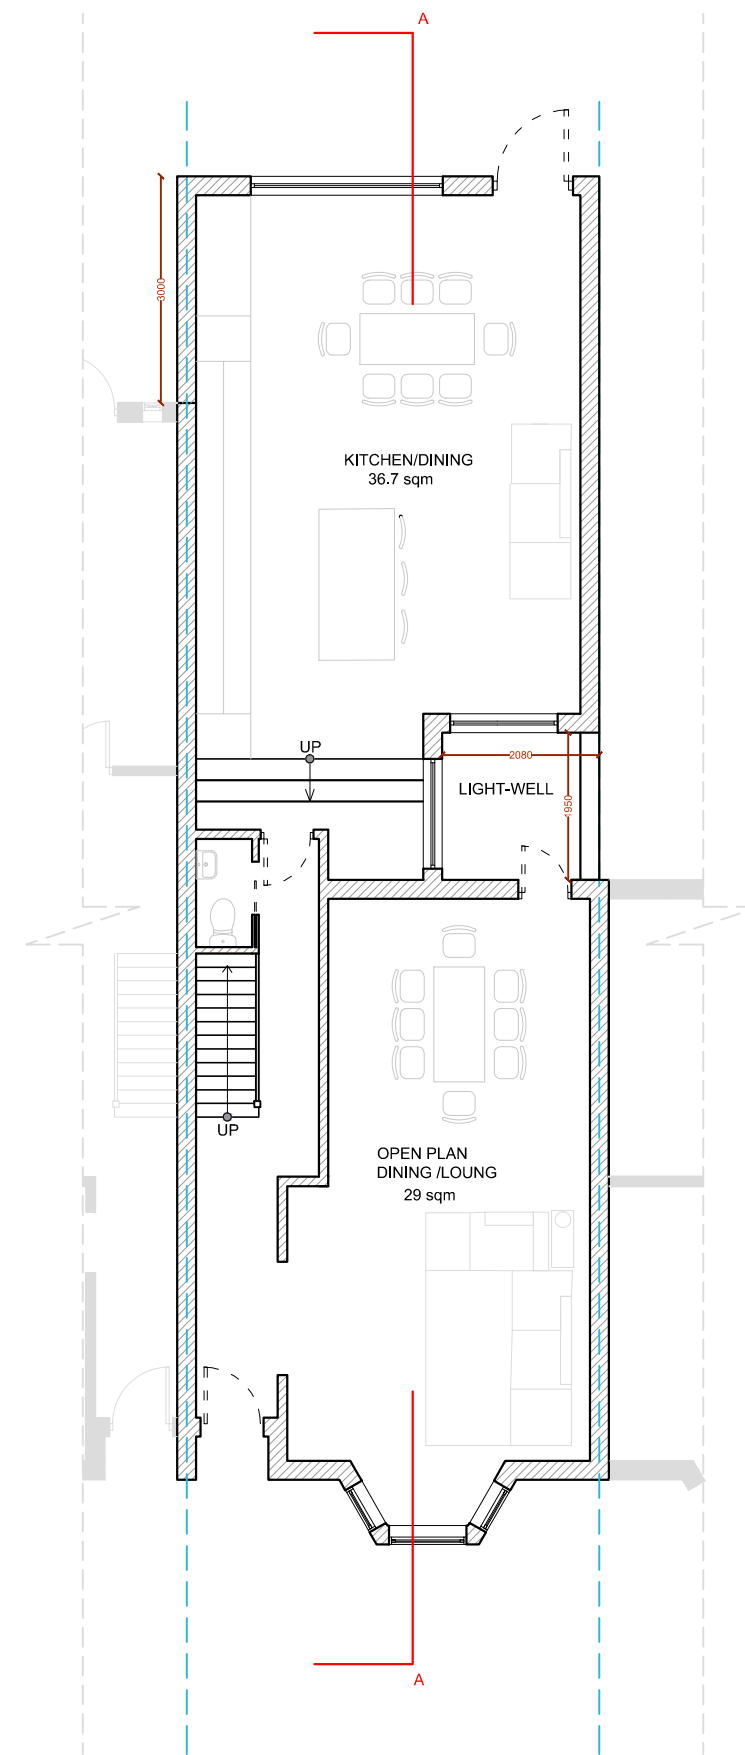

PROPOSED GROUND FLOOR PLAN


Revision	Revision Date



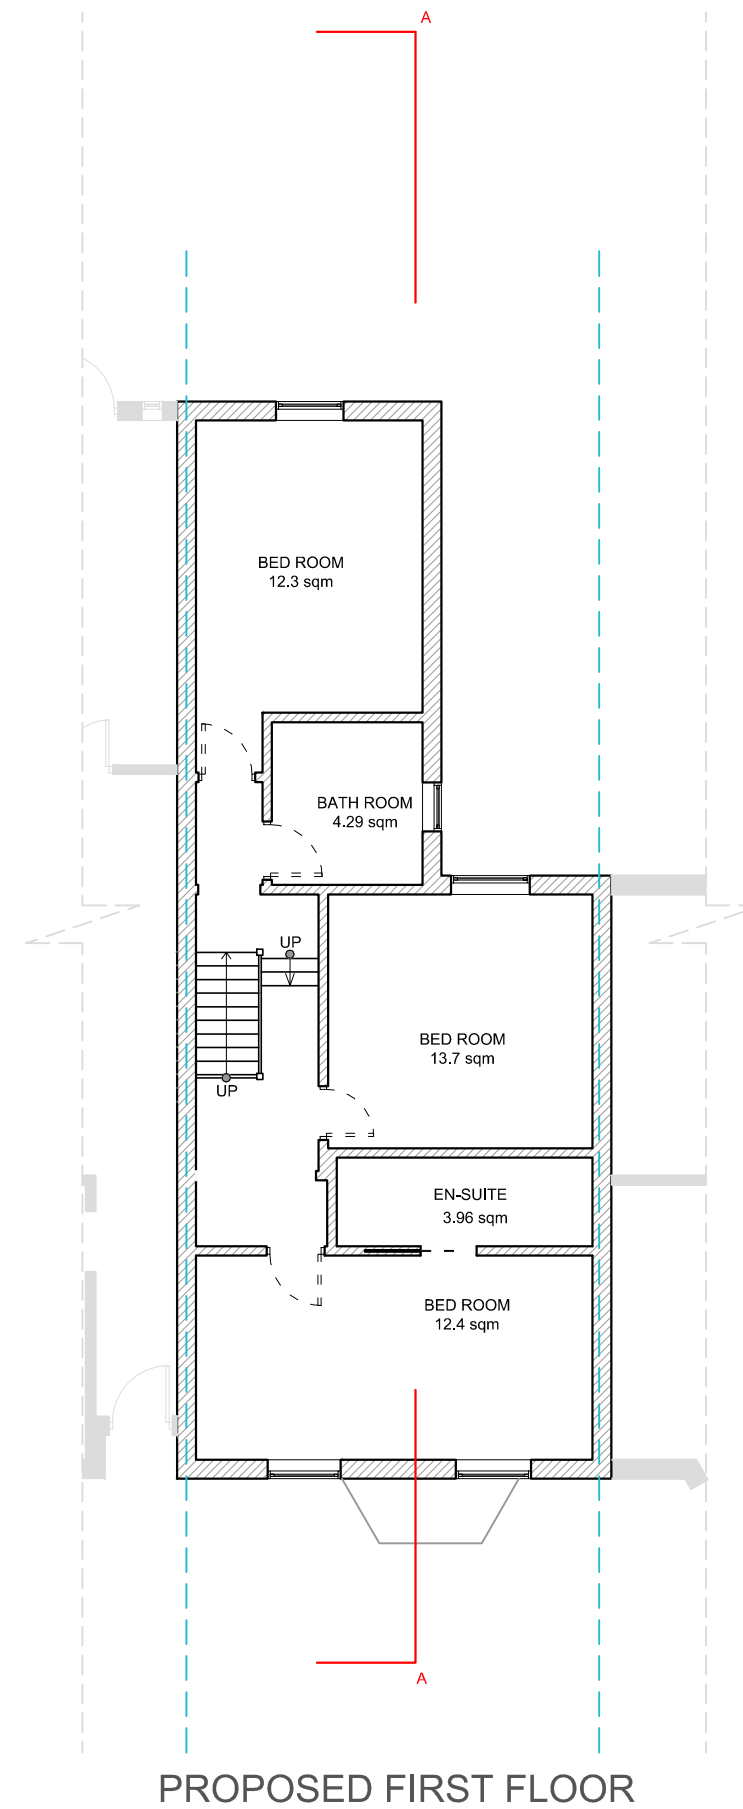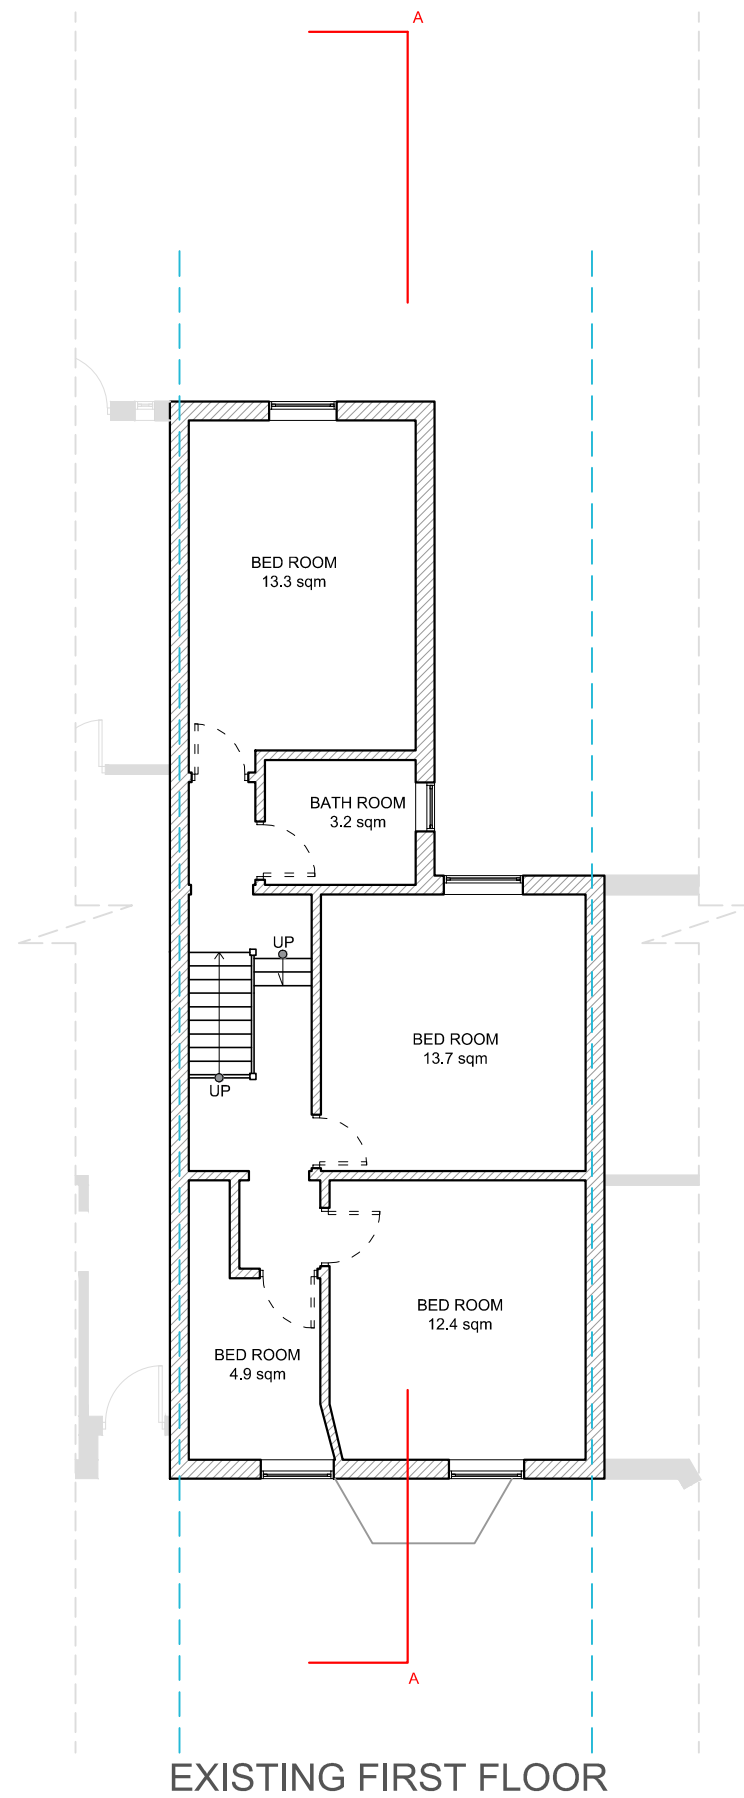

Revision	Revision Date



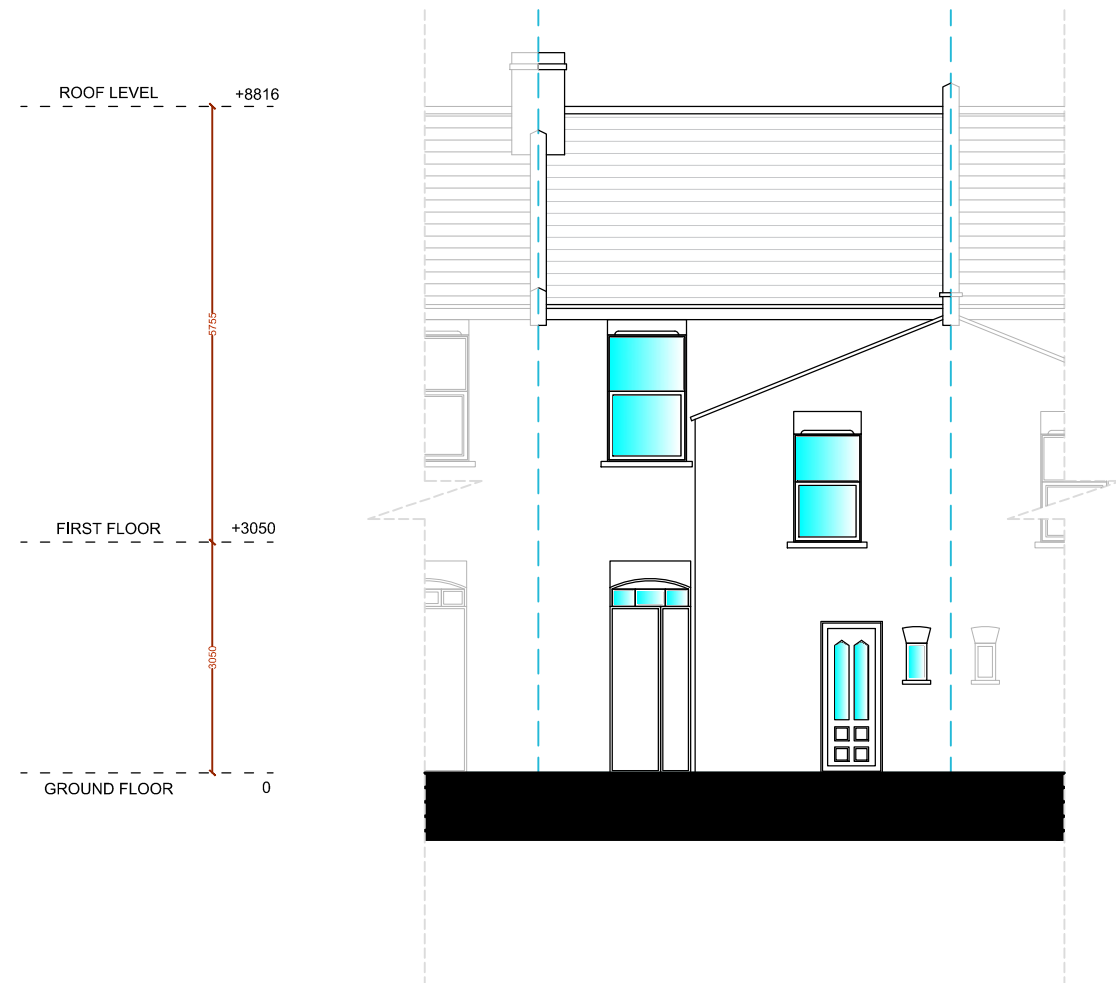

EXISTING REAR ELEVATION




PROPOSED REAR ELEVATION

Revision	Revision Date

ADDRESS

42 Etherley Rd, London N15 3AJ

 

1:100@A3

SHEET N.

EP04

DRAWING TITLE
EXISTING / PROPOSED ELEVATION

DATE: 27/11/2023
SCALE: 1:100 @ A3

Copyright in the design and this drawing is the property of Excel Planning Ltd. Reproduction in whole or in part is forbidden without written permission of Excel Planning Ltd. This drawing must be read in conjunction with all other relevant documentation and drawings.

Excel Planning Ltd accepts no liability for any expense, loss or damage of whatsoever nature and however arising from any variation which has not been referred to them and their approval obtained.

Do not scale from this drawing, only figured dimensions are to be used. All dimensions to be cross-checked on-site prior to manufacture and construction. Any discrepancies to be reported to Excel Planning Ltd immediately.





EXISTING FRONT ELEVATION



PROPOSED FRONT ELEVATION

Revision	Revision Date

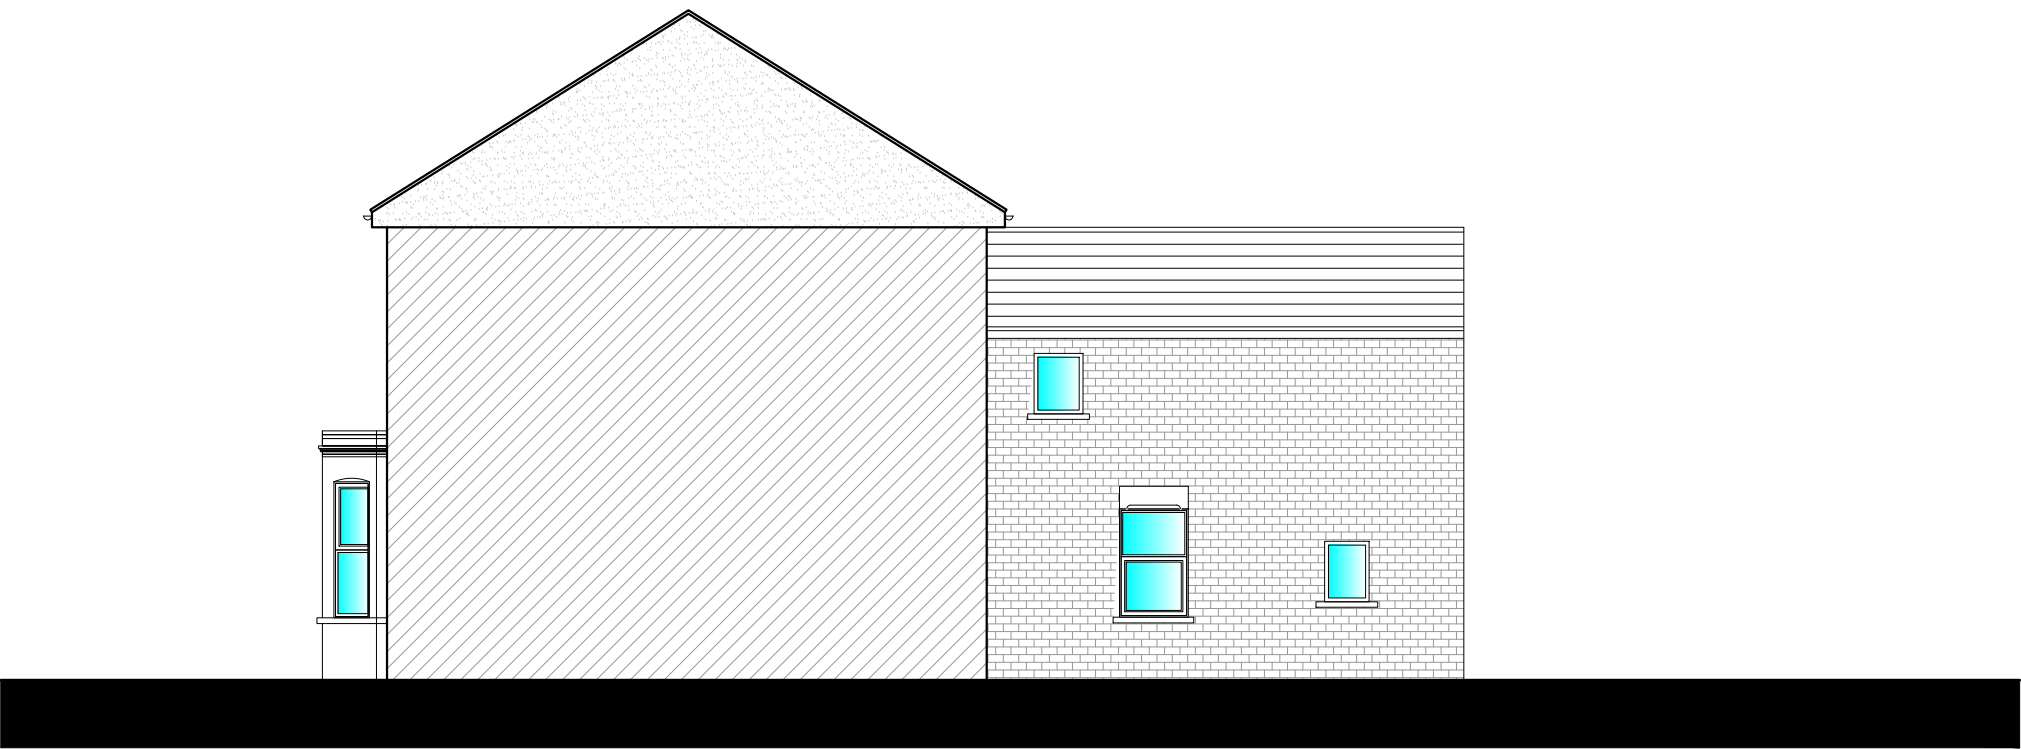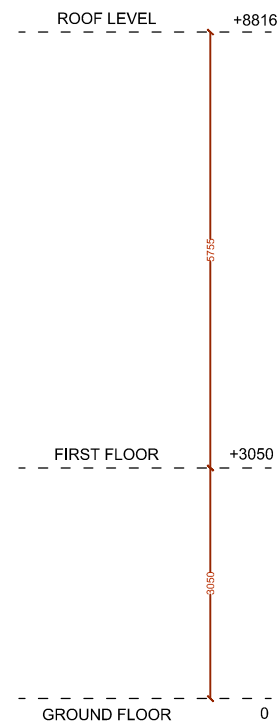


EXISTING SIDE ELEVATION

Revision	Revision Date

ADDRESS

42 Etherley Rd, London N15 3AJ

 

1:100@A3

SHEET N.

EP06

DRAWING TITLE
EXISTING ELEVATION

DATE:

27/11/2023



SCALE

1:100 @ A3

Copyright in the design and this drawing is the property of Excel Planning Ltd. Reproduction in whole or in part is forbidden without written permission of Excel Planning Ltd. This drawing must be read in conjunction with all other relevant documentation and drawings.

Excel Planning Ltd accepts no liability for any expense, loss or damage of whatsoever nature and however arising from any variation which has not been referred to them and their approval obtained.

Do not scale from this drawing, only figured dimensions are to be used. All dimensions to be cross-checked on-site prior to manufacture and construction. Any discrepancies to be reported to Excel Planning Ltd immediately.

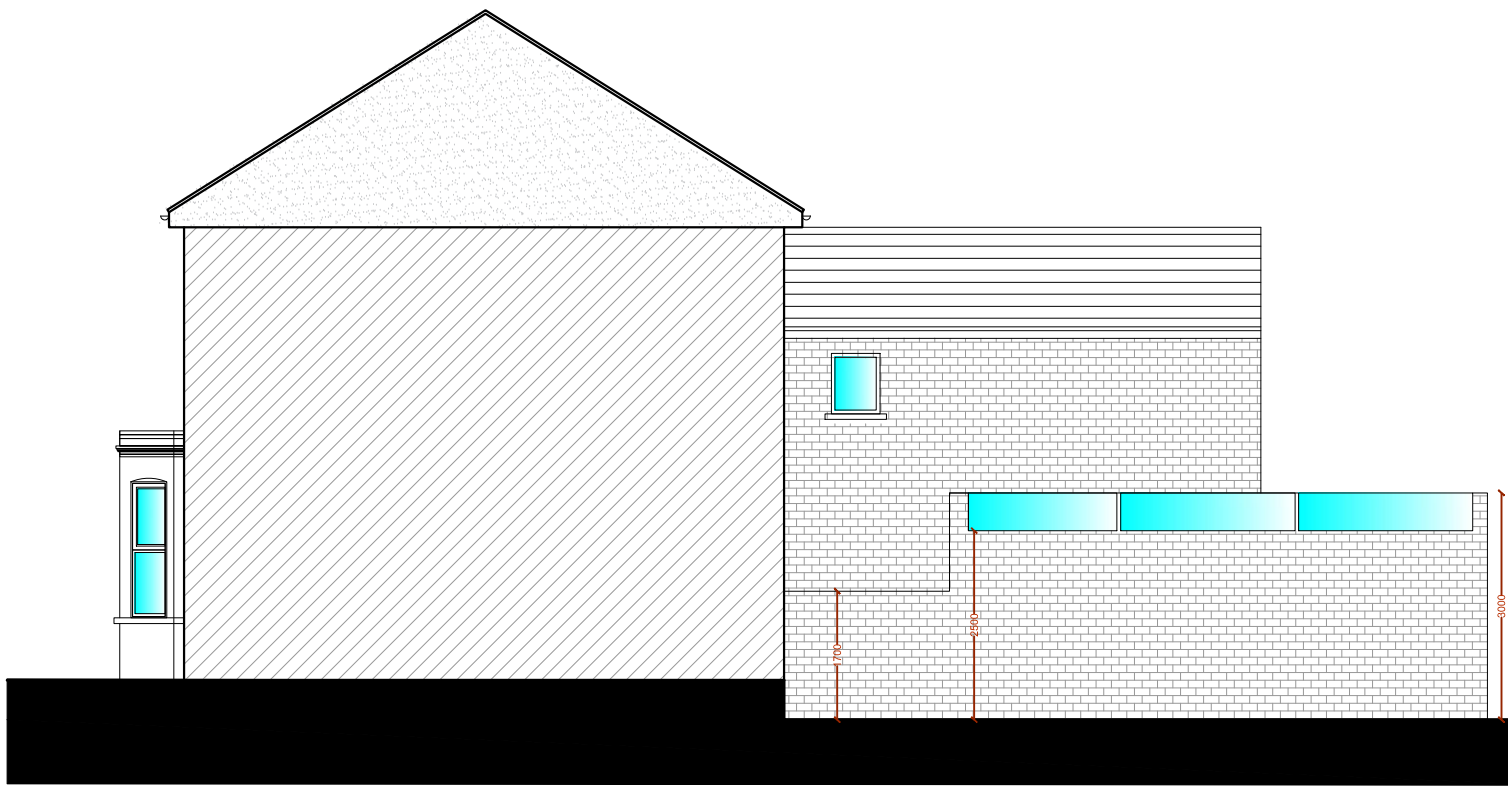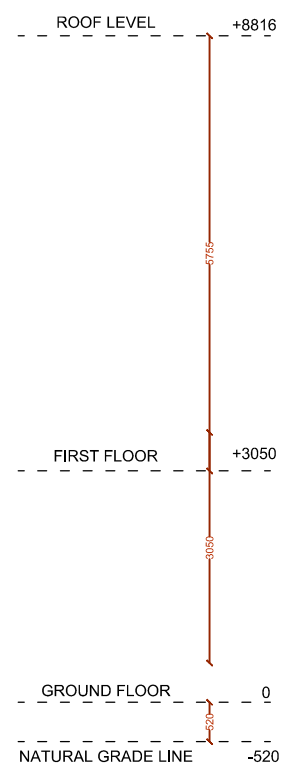


PROPOSED SIDE ELEVATION



Tel: 020 3576 0996
Email: info@excelplanning.co.uk
Address: 45 Stamford Hill London N16 5SR

Revision	Revision Date

ADDRESS
42 Etherley Rd, London N15 3AJ

 



1:100@A3

SHEET N.
EP07

DRAWING TITLE
EXISTING ELEVATION



DATE: 27/11/2023
SCALE: 1:100 @ A3

Copyright in the design and this drawing is the property of Excel Planning Ltd. Reproduction in whole or in part is forbidden without written permission of Excel Planning Ltd. This drawing must be read in conjunction with all other relevant documentation and drawings.
Excel Planning Ltd accepts no liability for any expense, loss or damage of whatsoever nature and however arising from any variation which has not been referred to them and their approval obtained.
Do not scale from this drawing, only figured dimensions are to be used. All dimensions to be cross-checked on-site prior to manufacture and construction. Any discrepancies to be reported to Excel Planning Ltd immediately.

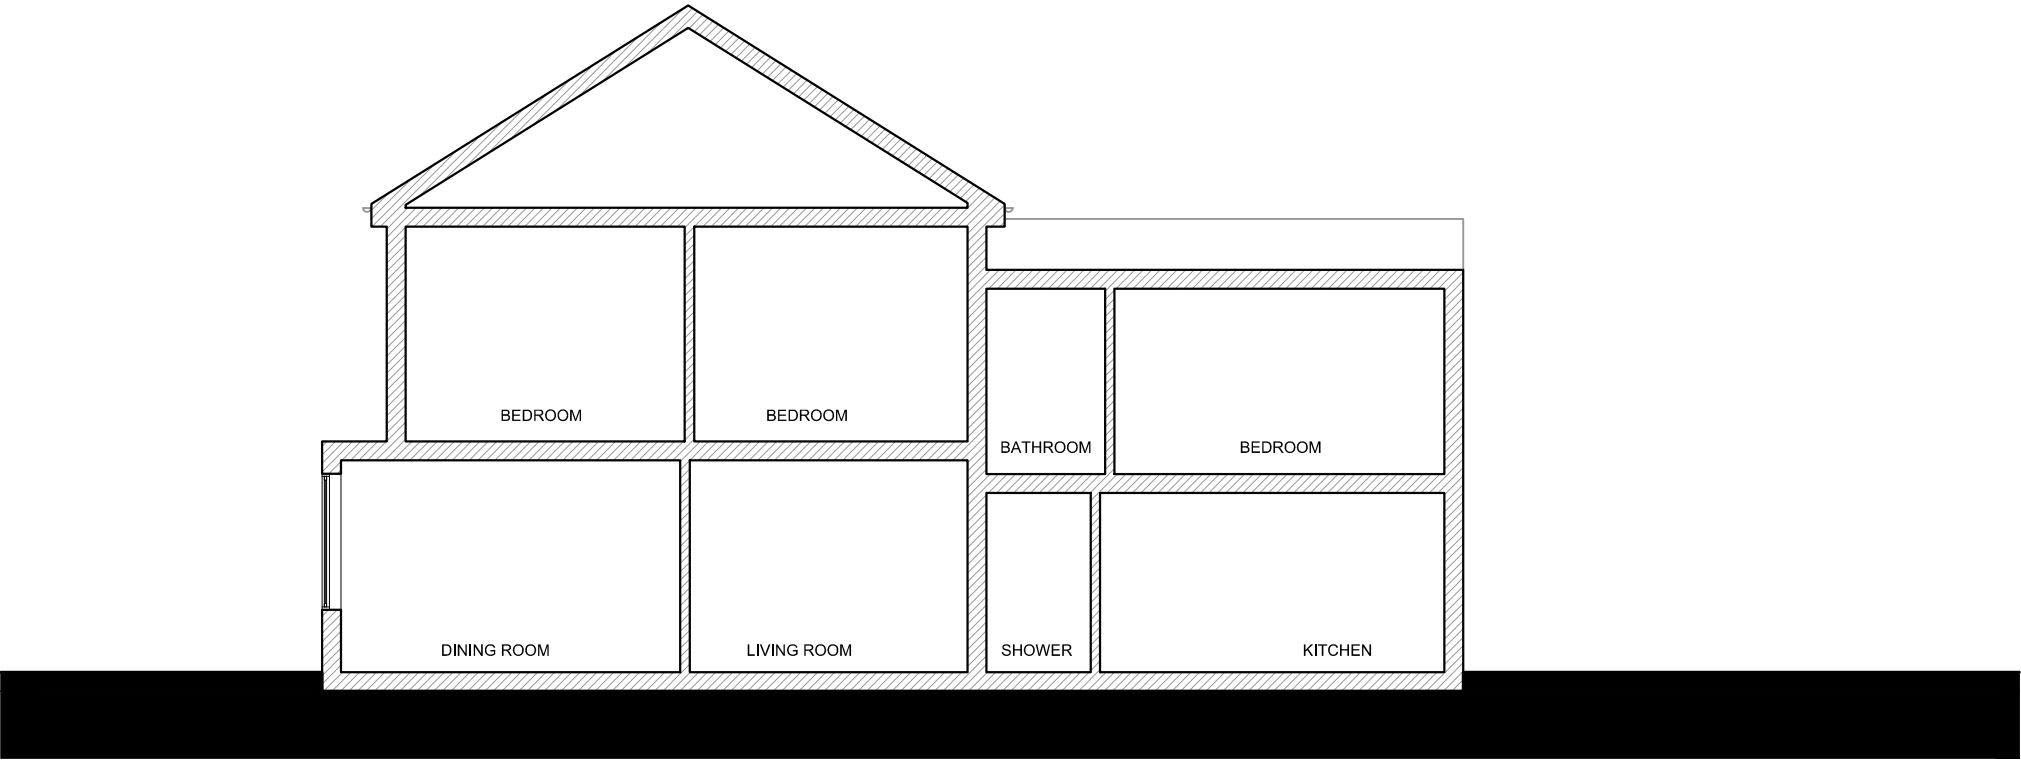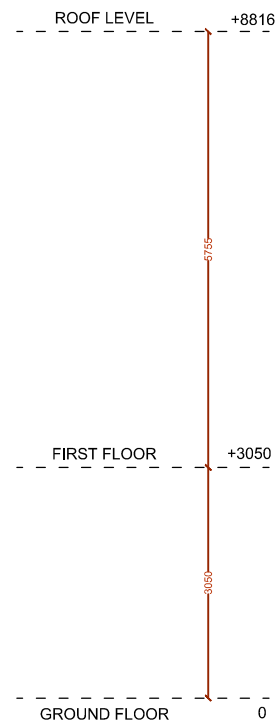

EXISTING SECTION

Revision	Revision Date

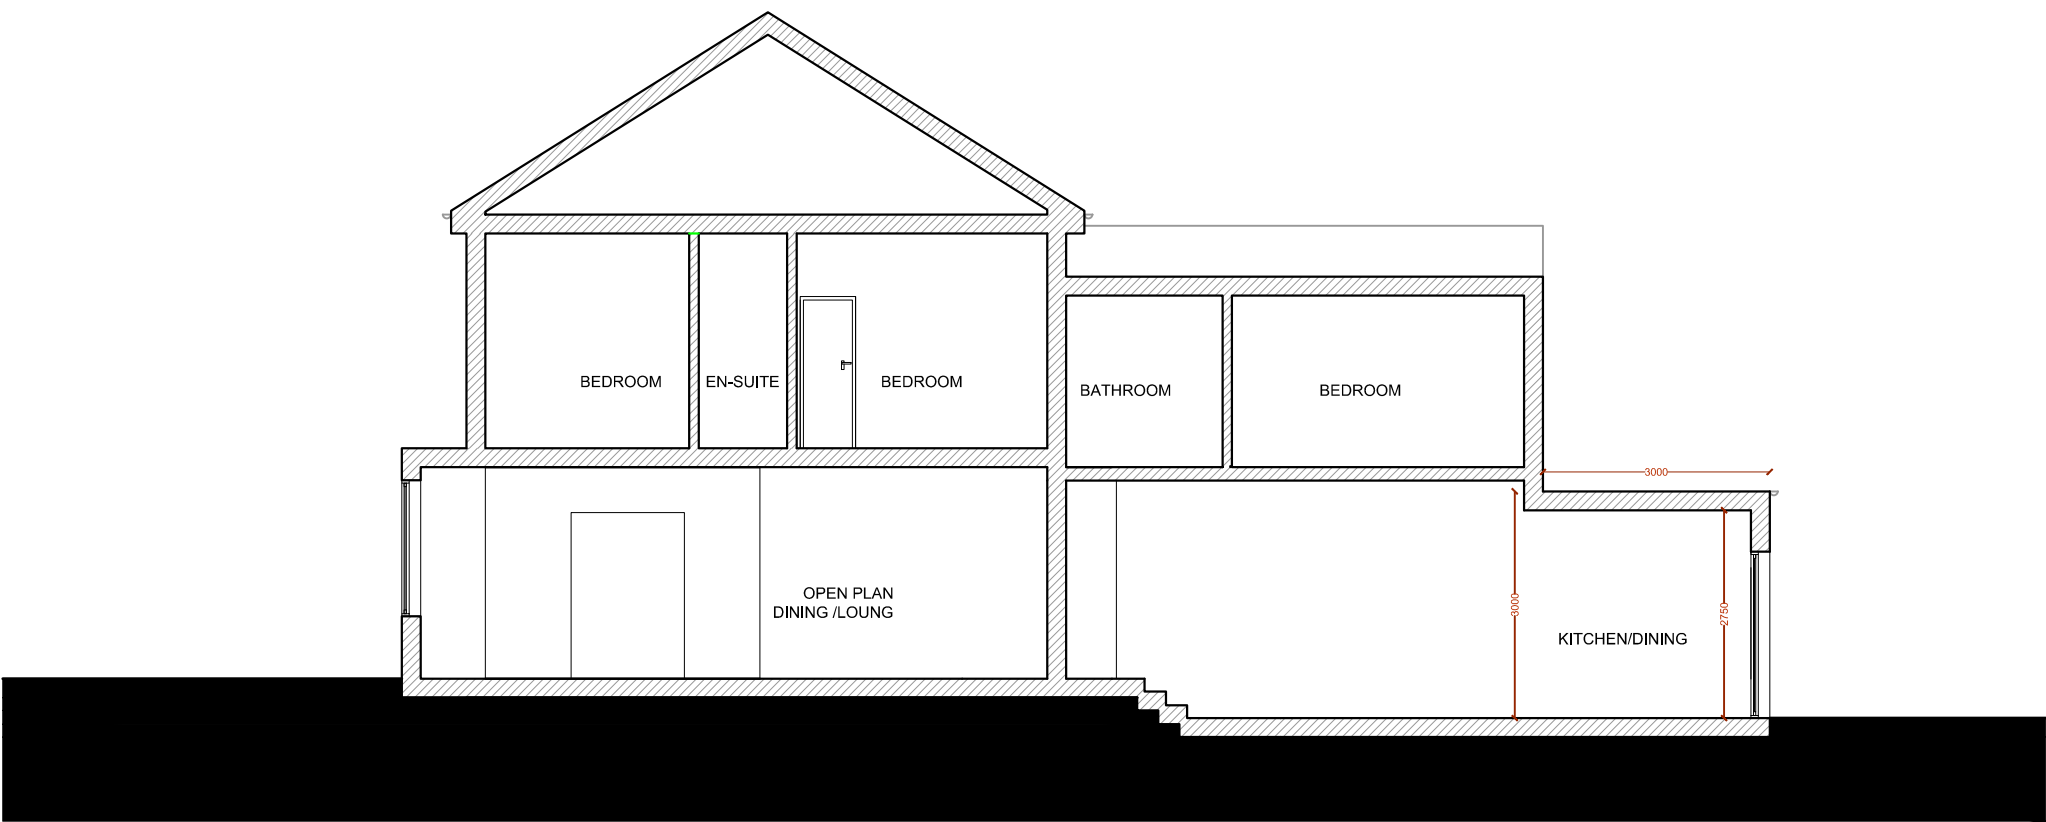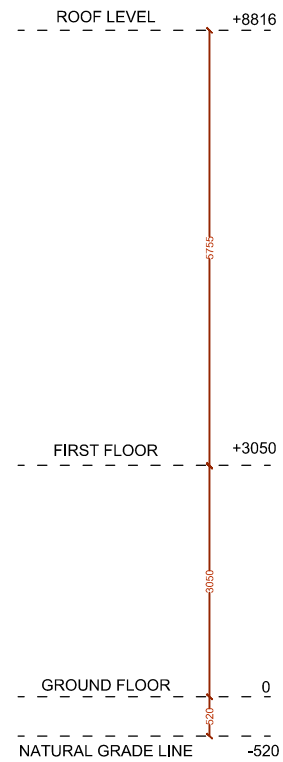

PROPOSED SECTION




Tel: 020 3576 0996
Email: info@excelplanning.co.uk
Address: 45 Stamford Hill London N16 5SR

Revision	Revision Date

ADDRESS

42 Etherley Rd, London N15 3AJ

 

1:100@A3

SHEET N.

EP09

DRAWING TITLE
PROPOSED SECTION

DATE:

27/11/2023

SCALE

1:100 @ A3

Copyright in the design and this drawing is the property of Excel Planning Ltd. Reproduction in whole or in part is forbidden without written permission of Excel Planning Ltd. This drawing must be read in conjunction with all other relevant documentation and drawings.

Excel Planning Ltd accepts no liability for any expense, loss or damage of whatsoever nature and however arising from any variation which has not been referred to them and their approval obtained.

Do not scale from this drawing, only figured dimensions are to be used. All dimensions to be cross-checked on-site prior to manufacture and construction. Any discrepancies to be reported to Excel Planning Ltd immediately.