


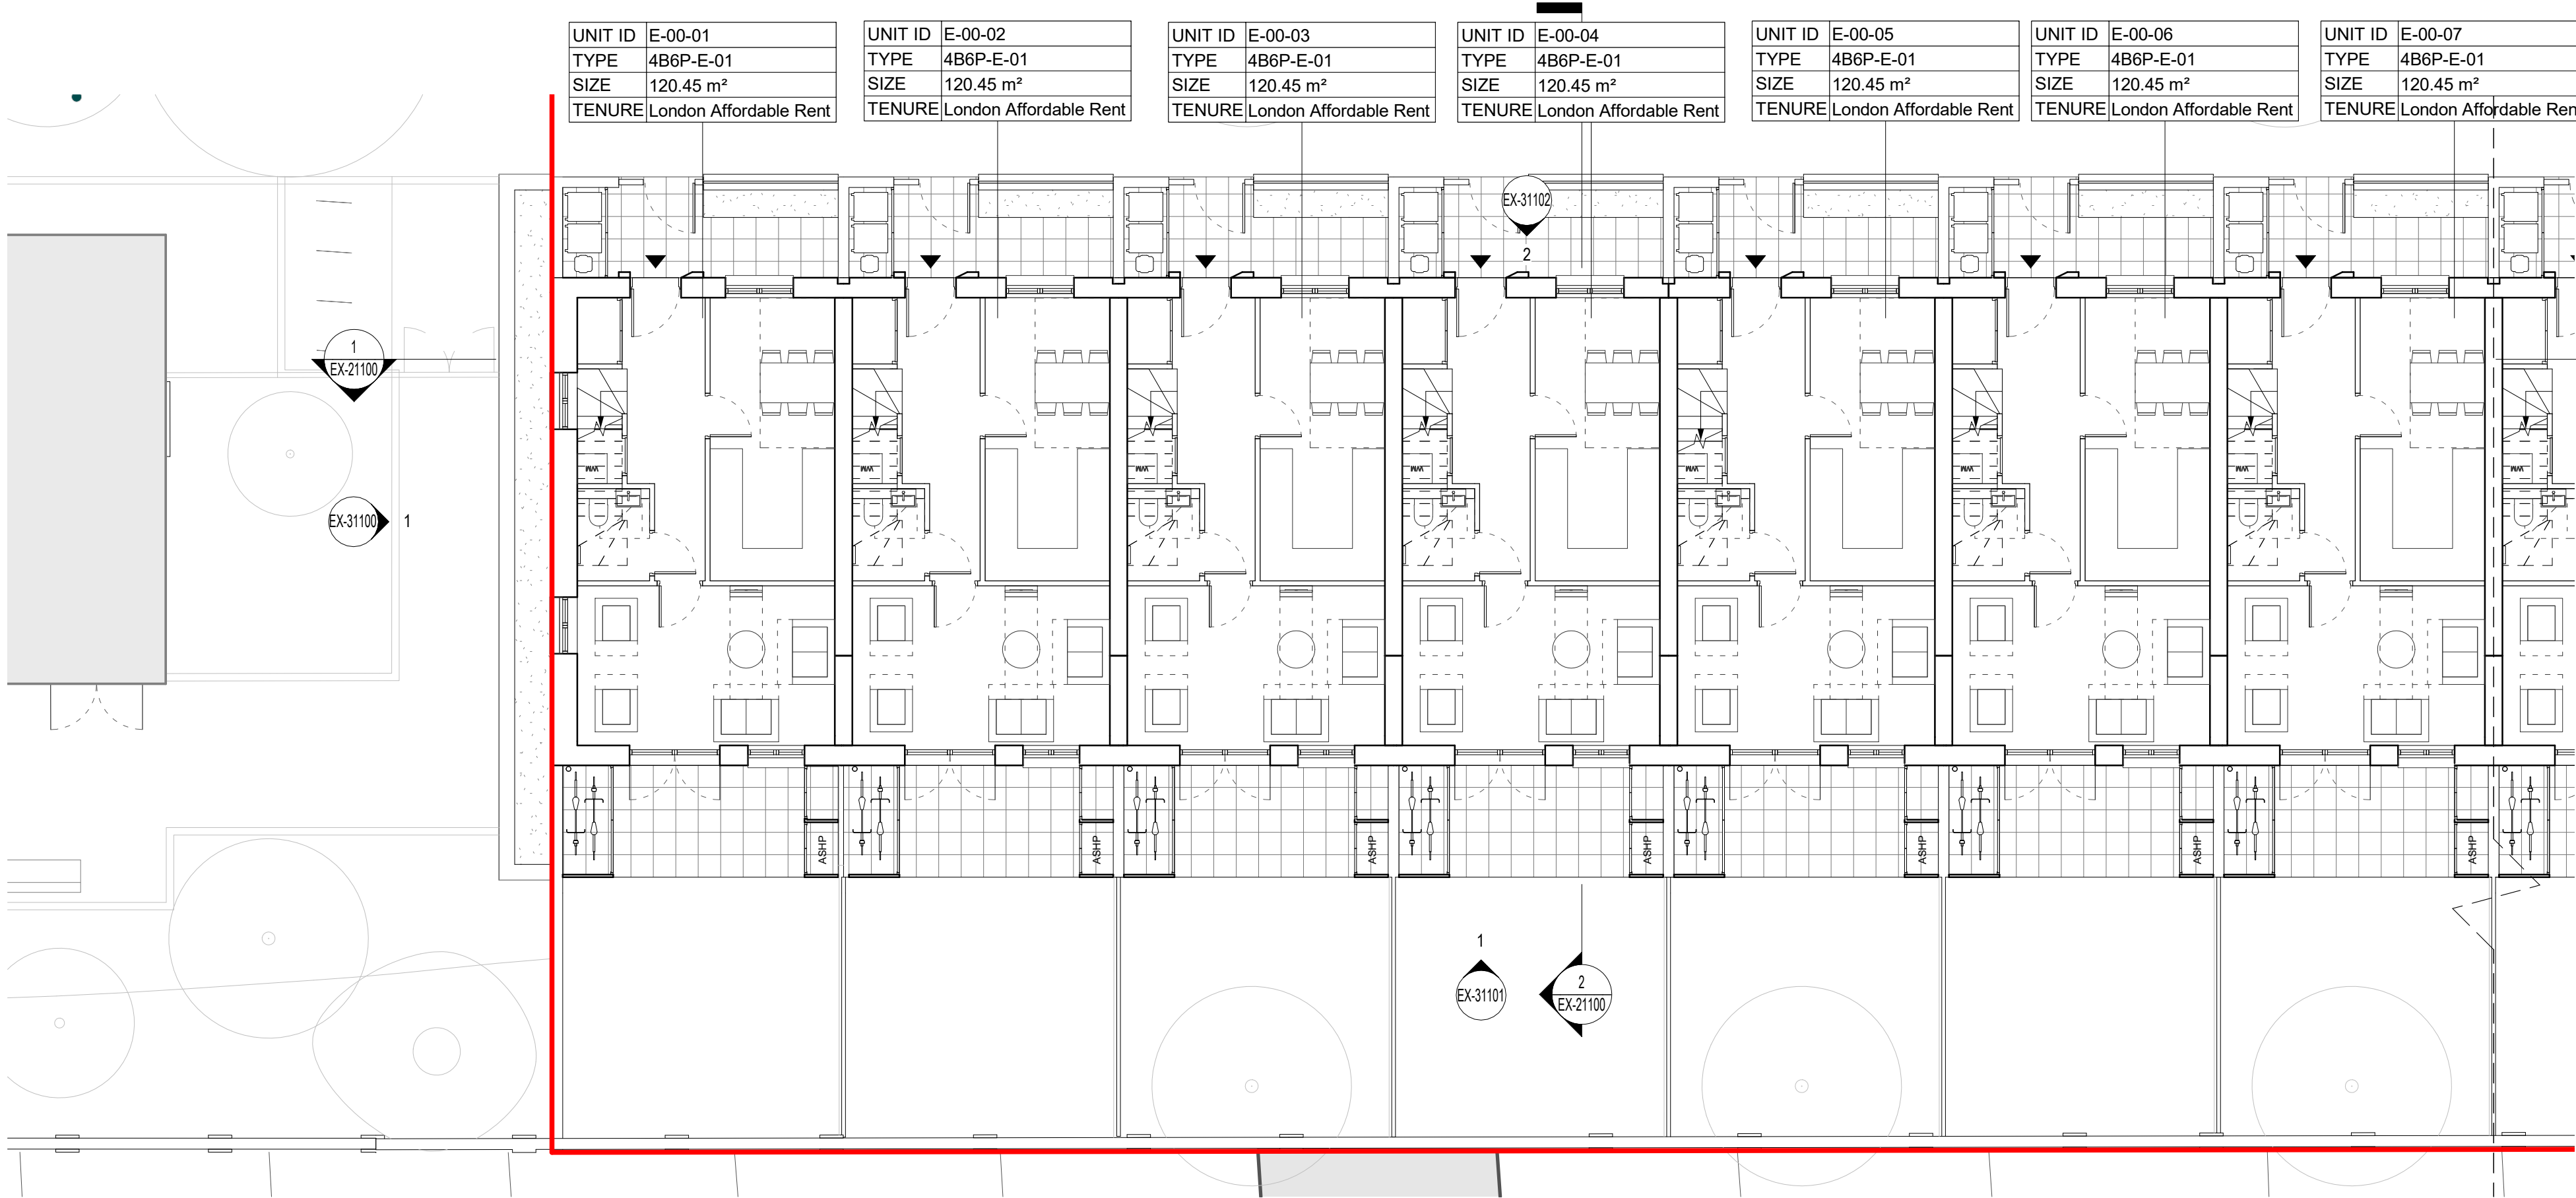
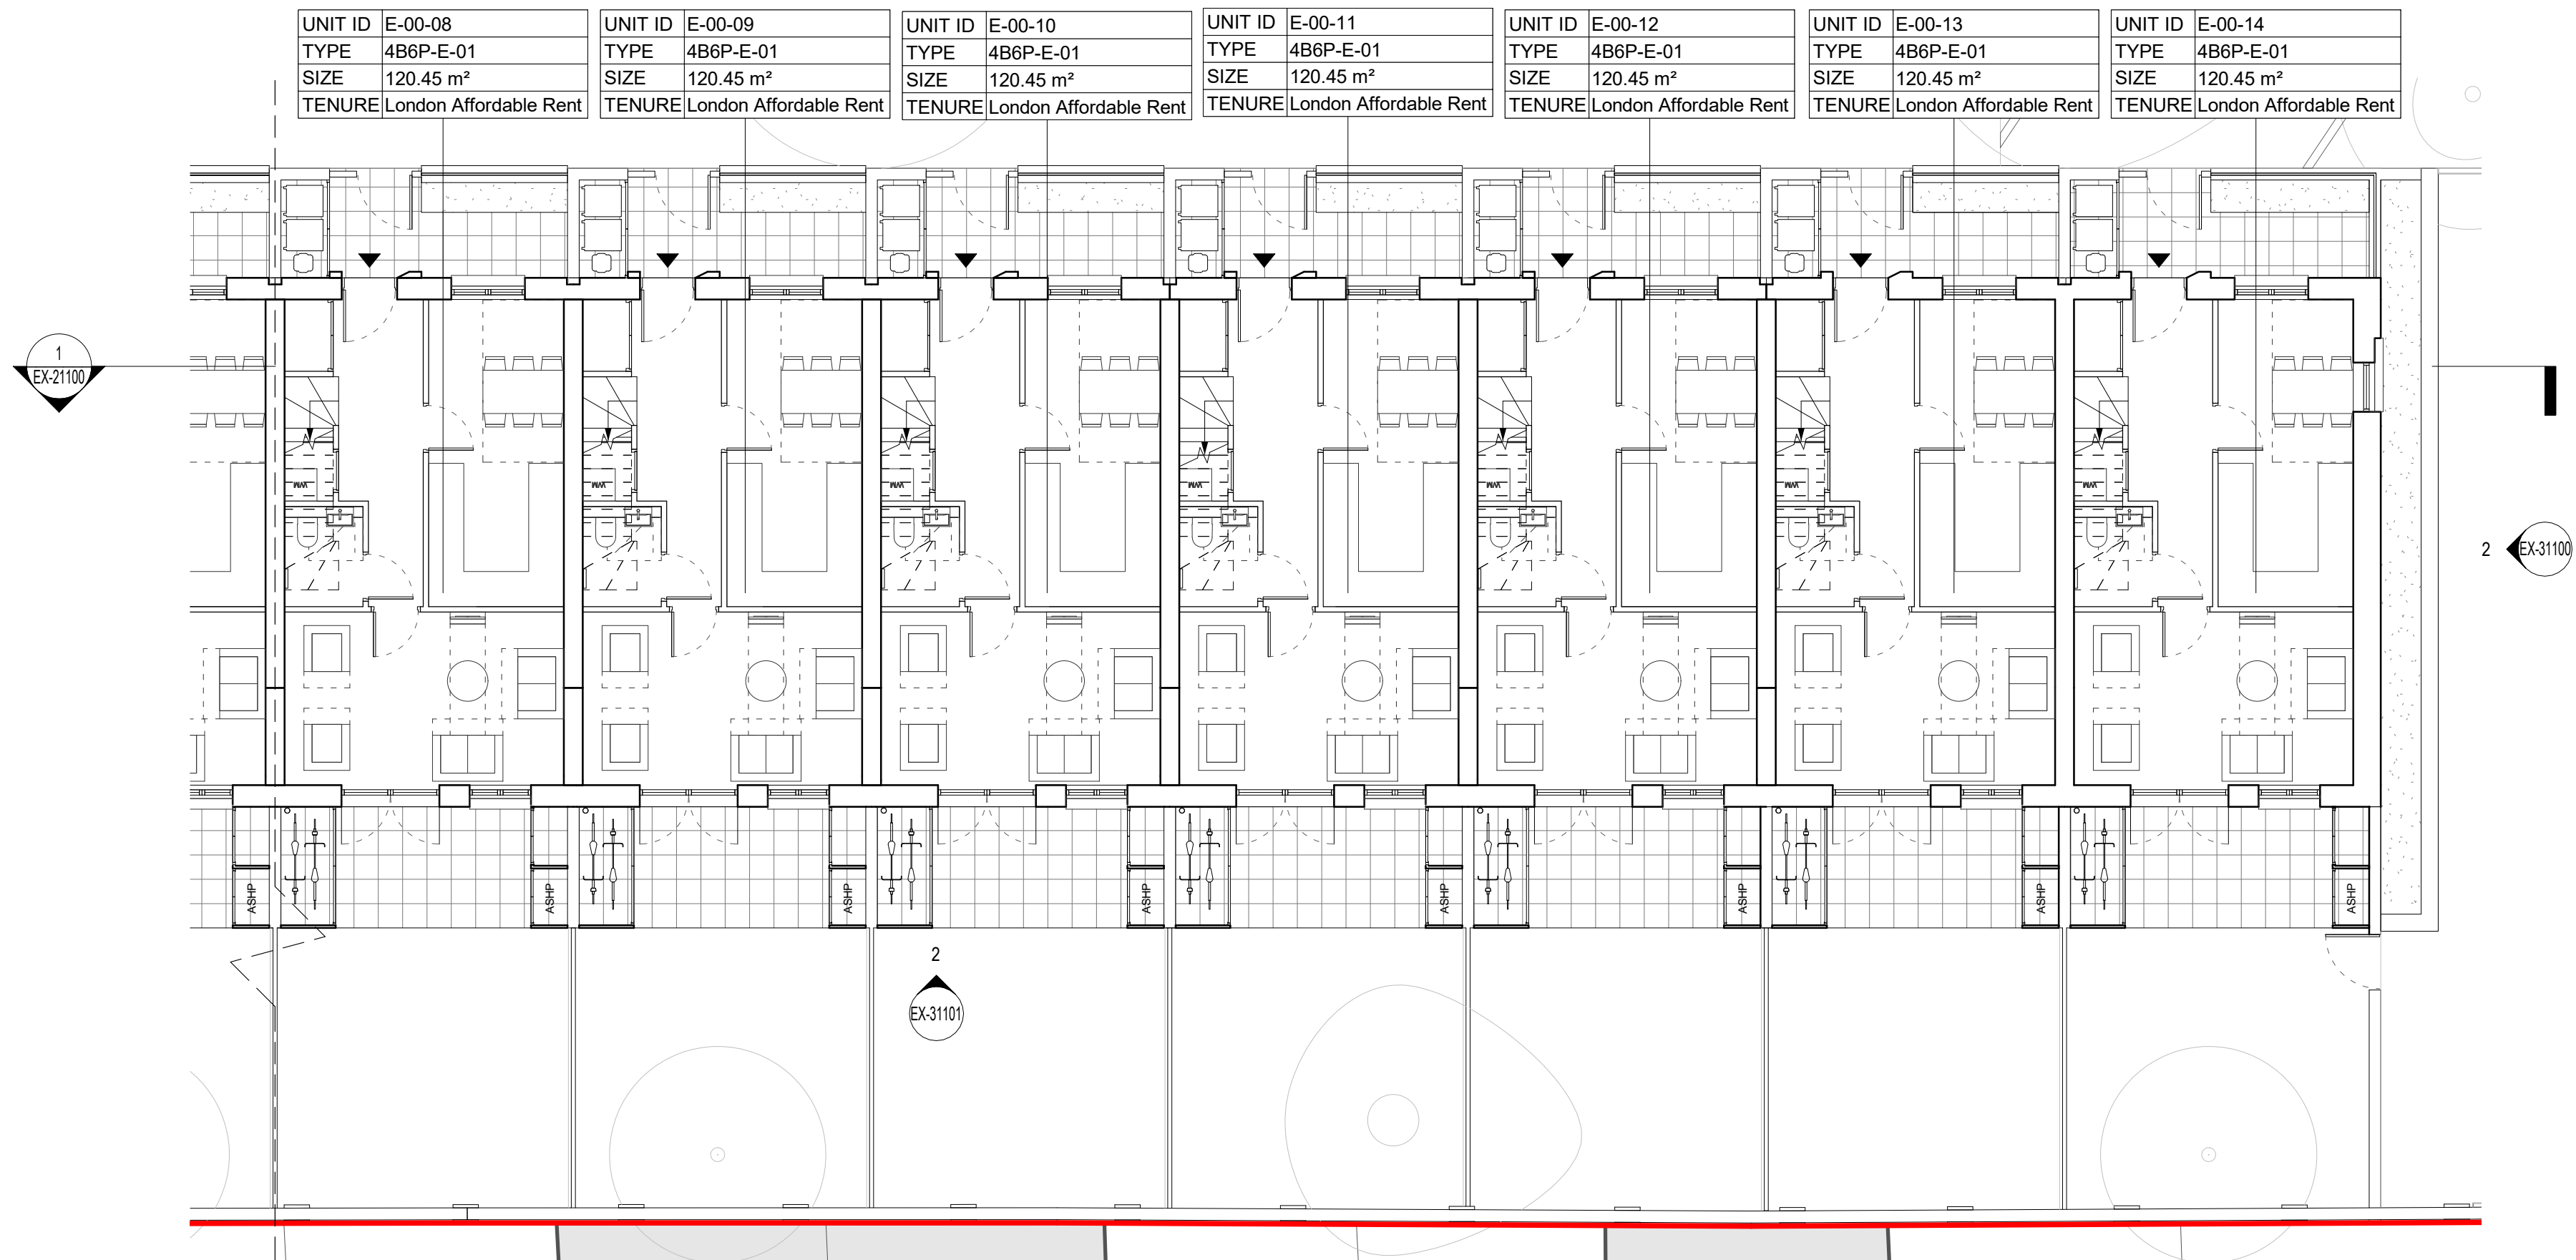
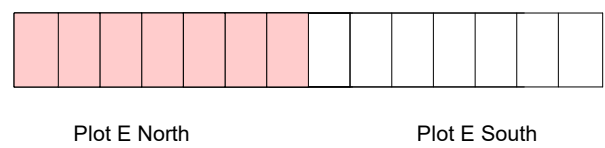
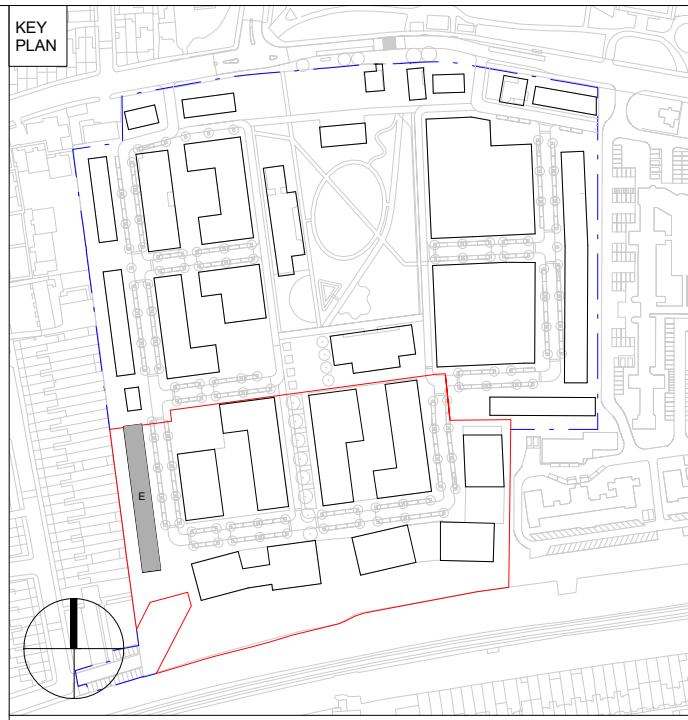


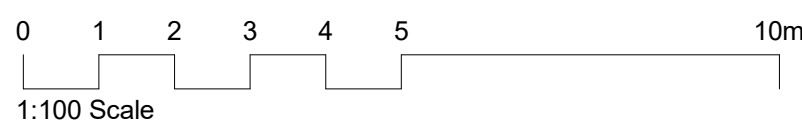

1 Plot E, North
1 : 100

 

2 Plot E, South
1 : 100

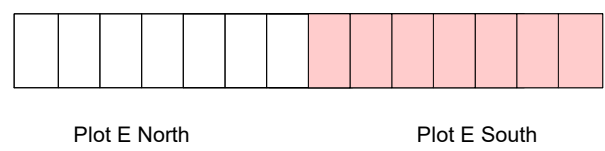

CLIENT



DO NOT SCALE FROM THIS DRAWING.
THIS DRAWING IS BASED ON DIMENSIONAL SURVEY INFORMATION PROVIDED BY OTHERS. THE ARCHITECT CANNOT ACCEPT RESPONSIBILITY FOR THE ACCURACY OF THIS SURVEY INFORMATION.
ALL DIMENSIONS ARE SHOWN IN METRIC.
THIS DRAWING REMAINS THE COPYRIGHT OF KARAKUSEVIC CARSON ARCHITECTS.

NOTES
Please note that this drawing is suitable for planning application purposes only and should not be used for undertaking or planning construction works or activities.
Please read in conjunction with landscape architects drawings and information.

— SITE BOUNDARY OF RMA 1 (PHASE 1B & 2)
- - - SITE BOUNDARY OF APPROVED HYBRID PLANNING APPLICATION (REF HGV2022/1833)

C01	A3	Planning Submission	27/11/23
Rev	Status	Reason for Issue	Date

Karakusevic Carson Architects
Studio 501
37 Greiner St
Hackney
London E2 8HD
mail@karakusevic-carson.com | 0207 566 6300

PROJECT
**St. Ann's New Neighbourhood
RMA 1 - Phase 1B & 2**

TITLE
Plot E, Ground Floor Plan

DRAWING NUMBER	REVISION
N15302-KCA-EX-00-DR-A-11100	C01

STATUS
A3 - Authorized and accepted, Planning

REVISION DATE	DRAWN BY	SCALE
27/11/23	AC	1 : 100 @ A1
FIRST ISSUED BY	CHECKED BY	KCA PROJECT NUMBER
27/11/23	SP / MB	633