


ROOF PLAN

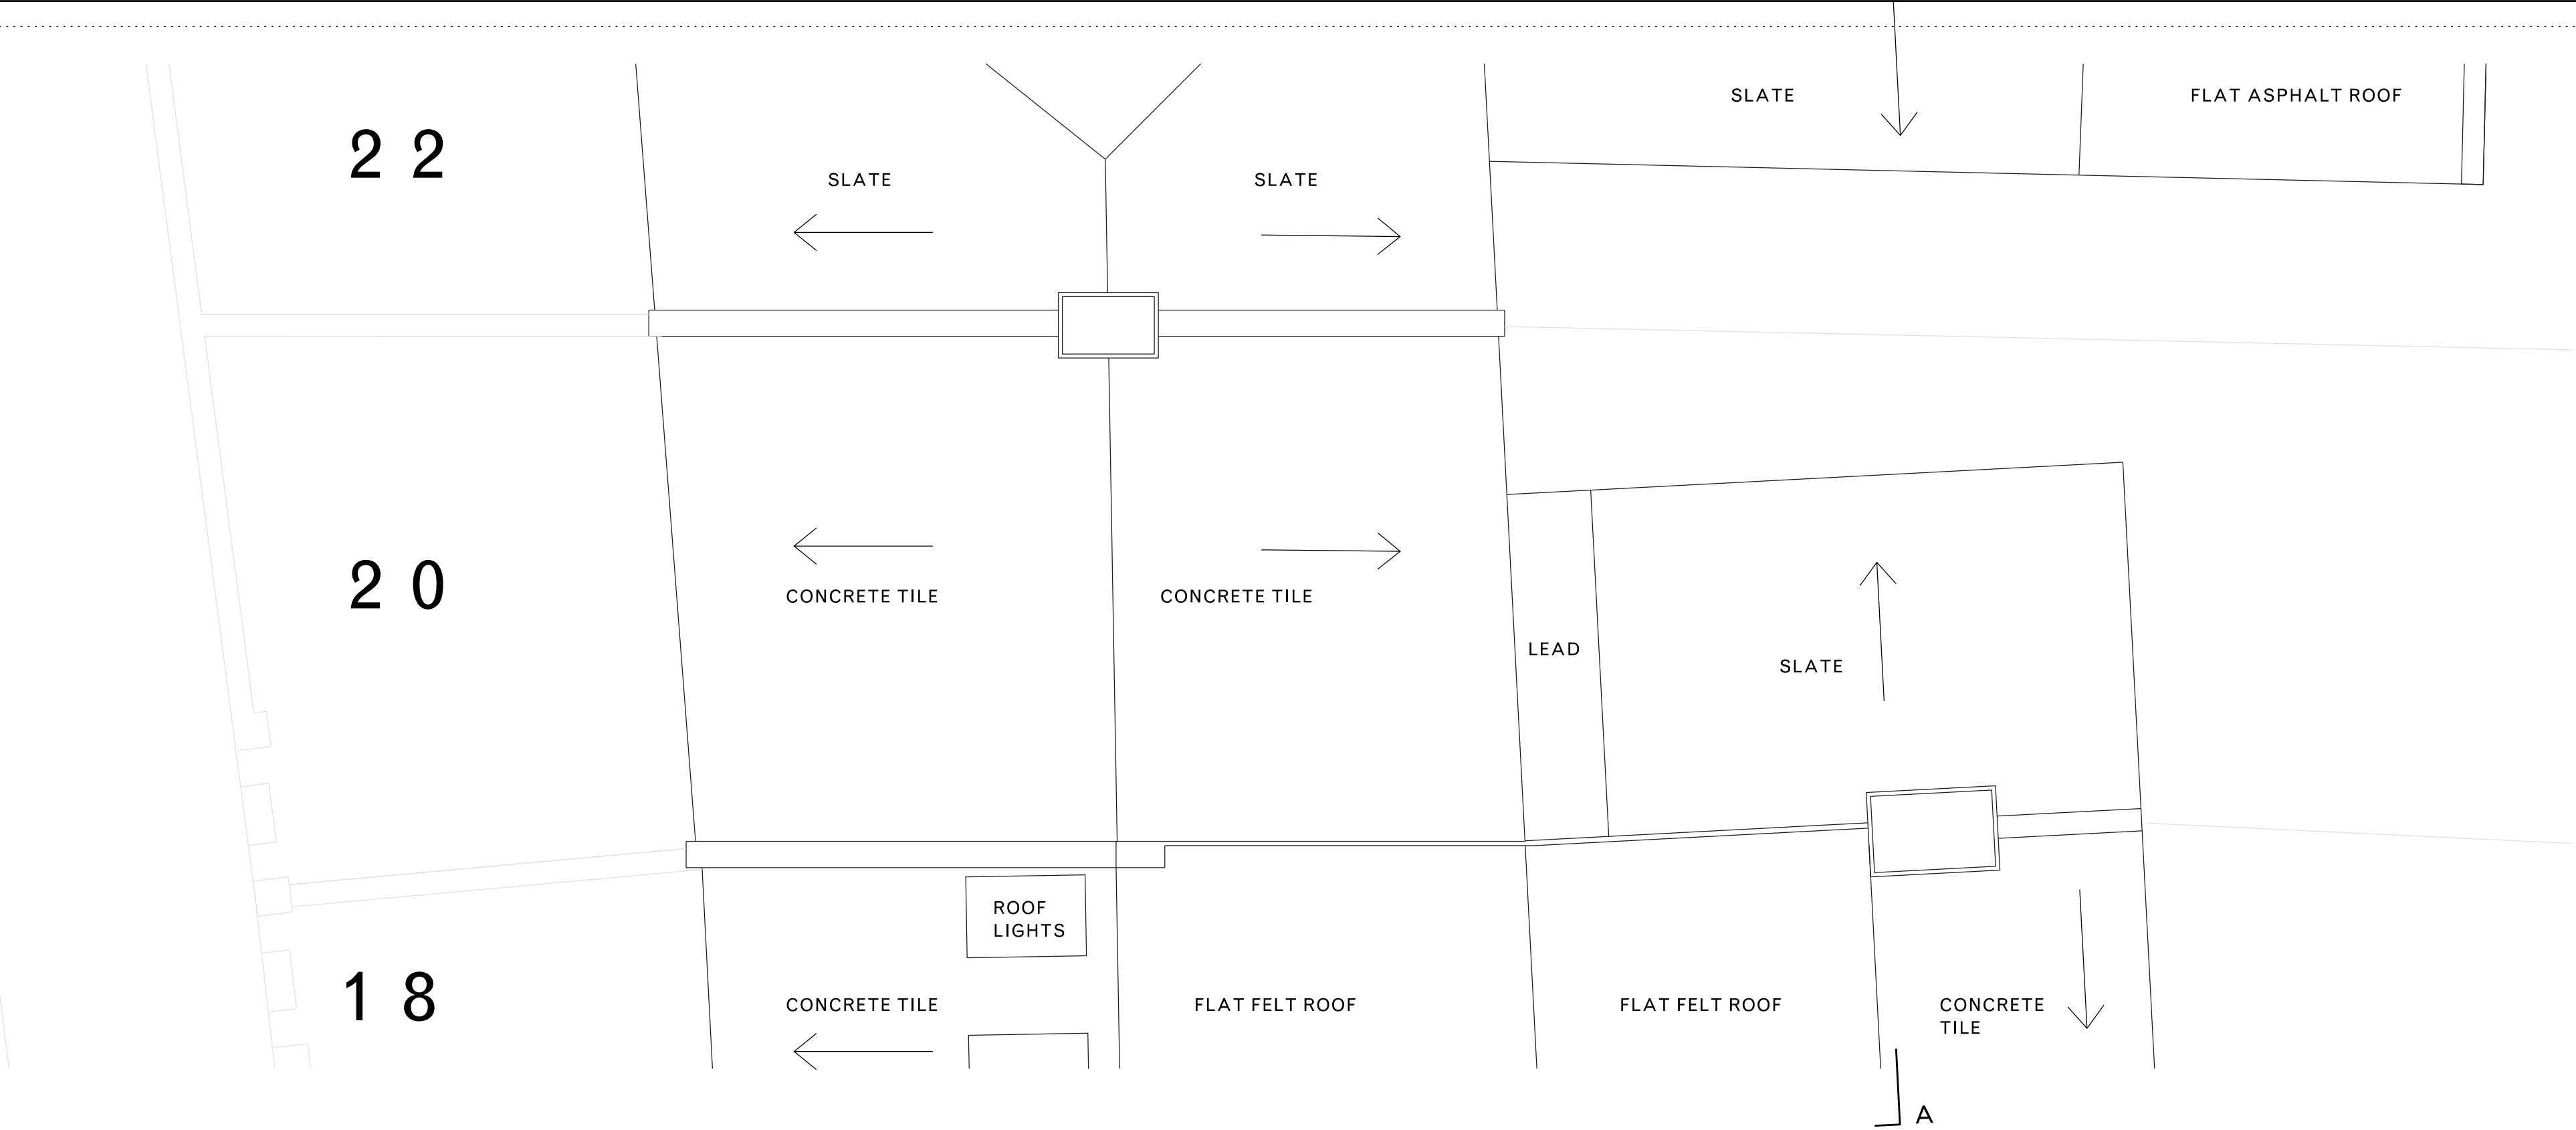


Side elevation

B

A

LOFT FLOOR PLAN

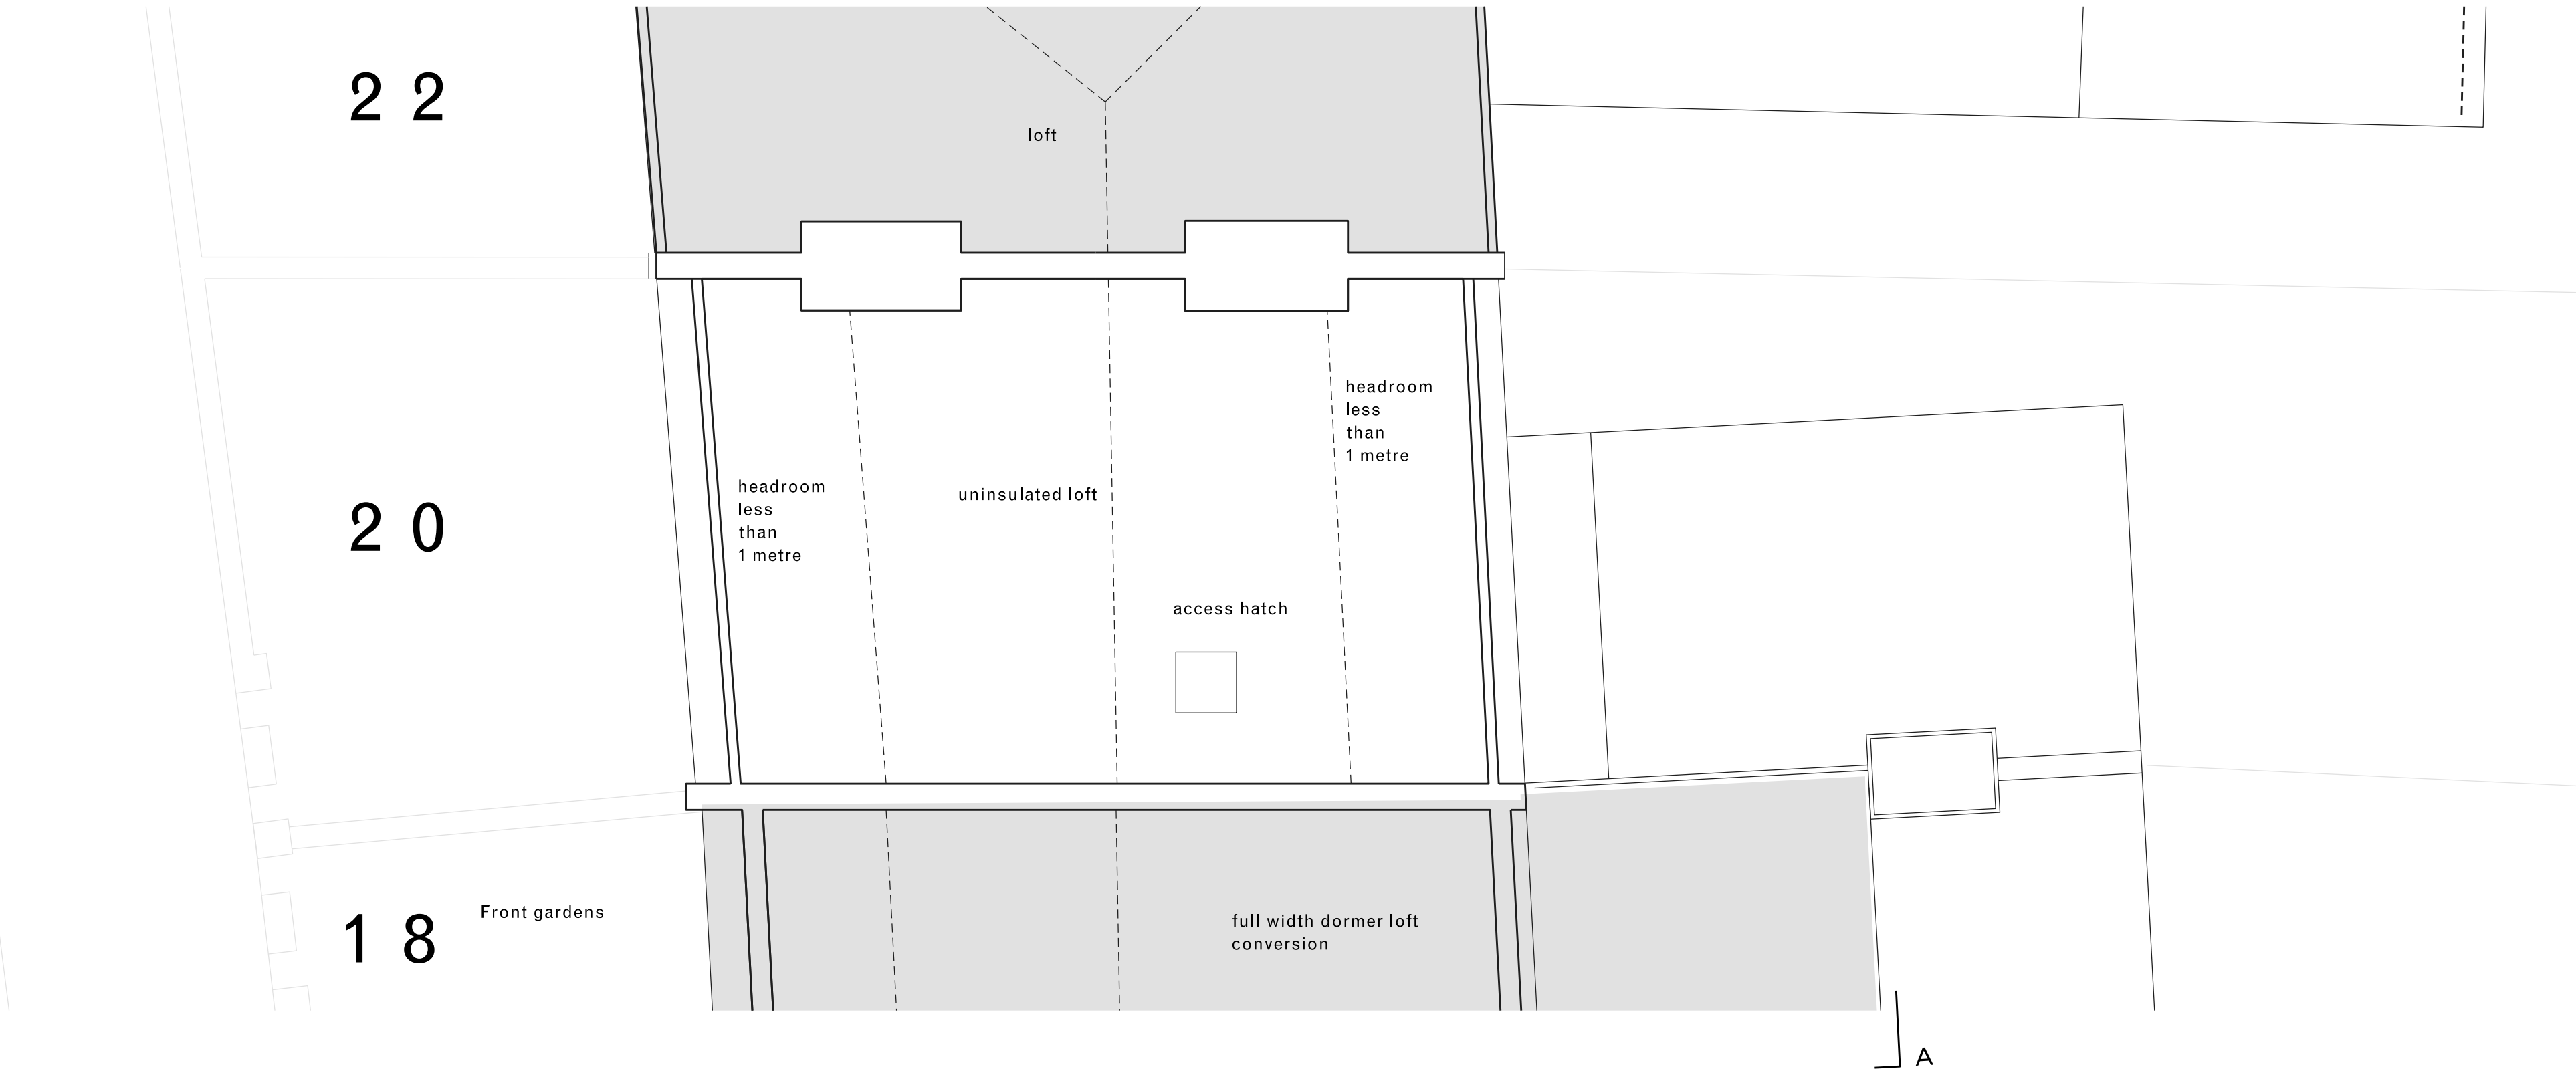

Side elevation

B

A

Revisions				Notes :	Hannah Schneebeli 20 Eade Road London N4 1DH tel +44(0)773 441 5247 hannahschneebeli@hotmail.com	Project 20 EADE ROAD			Drawing 20 Eade Road Loft and Roof Plan Existing	
Rev	Date	Checked	Notes			Client H Schneebeli				
				Contractors must verify all dimensions on site before commencing work or preparing shop drawings. Dimensions are not to be scaled from this drawing. All information is subject to statutory consents, rights of light and survey. This drawing and the design contained herein is the copyright of Hannah Schneebeli and shall not be reproduced in whole or part without prior written consent.		Scale 1:100 @ A3	Drawn by HS	Status PP	Date 07.08.23	EADE/EX/116

