



REAR
ELEVATION




SECTION
BB

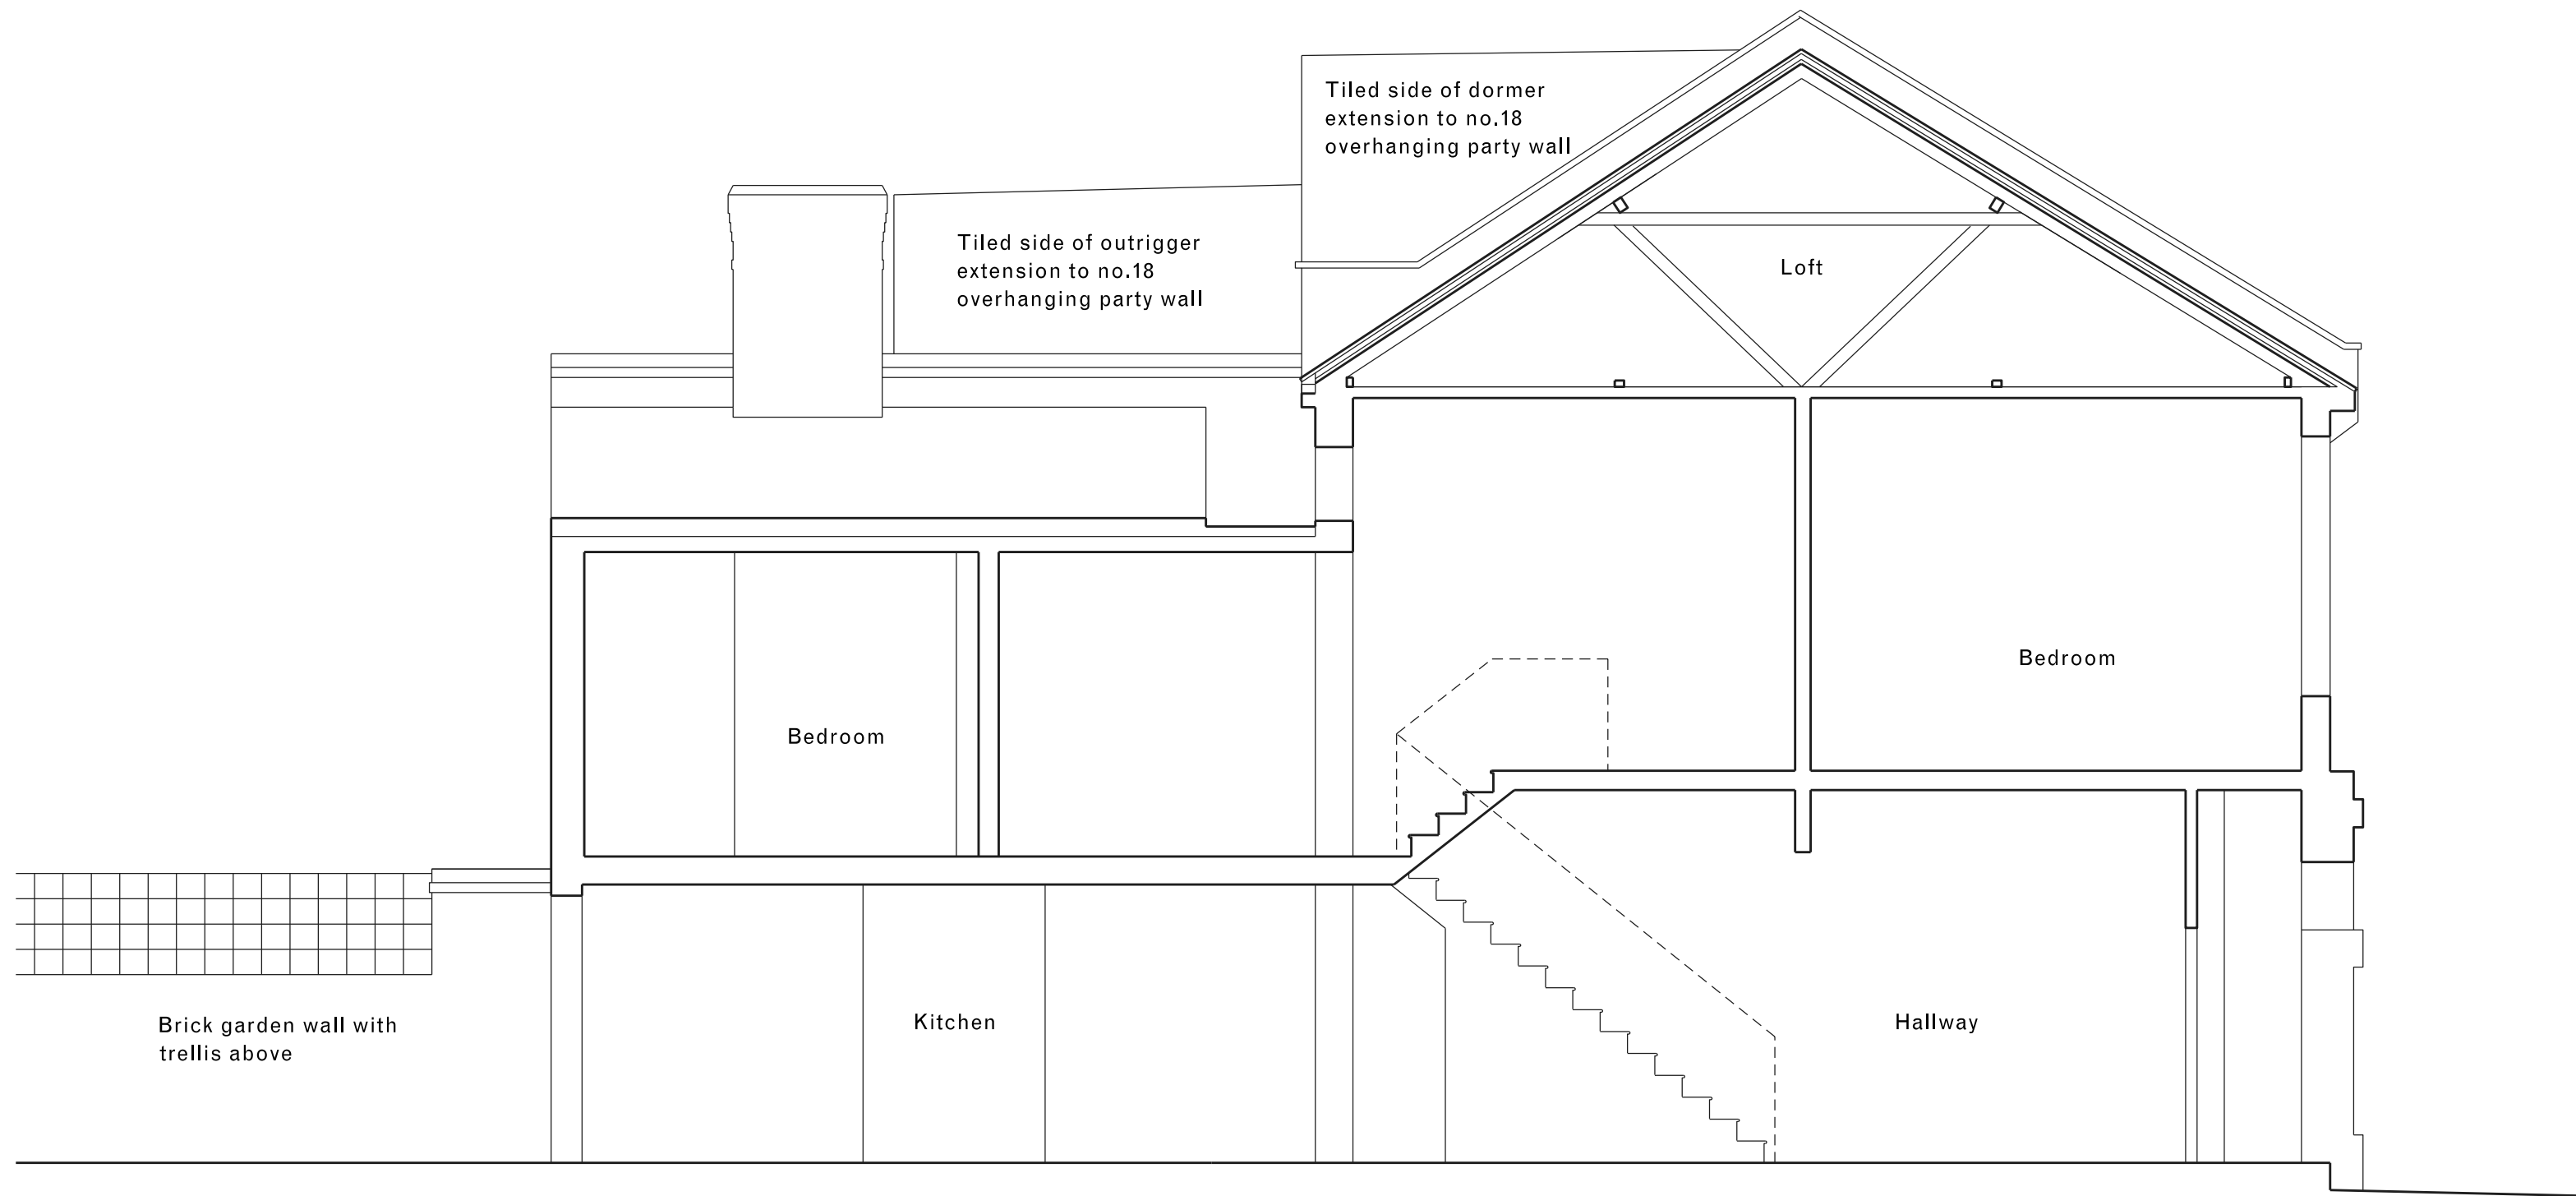

SECTION AA

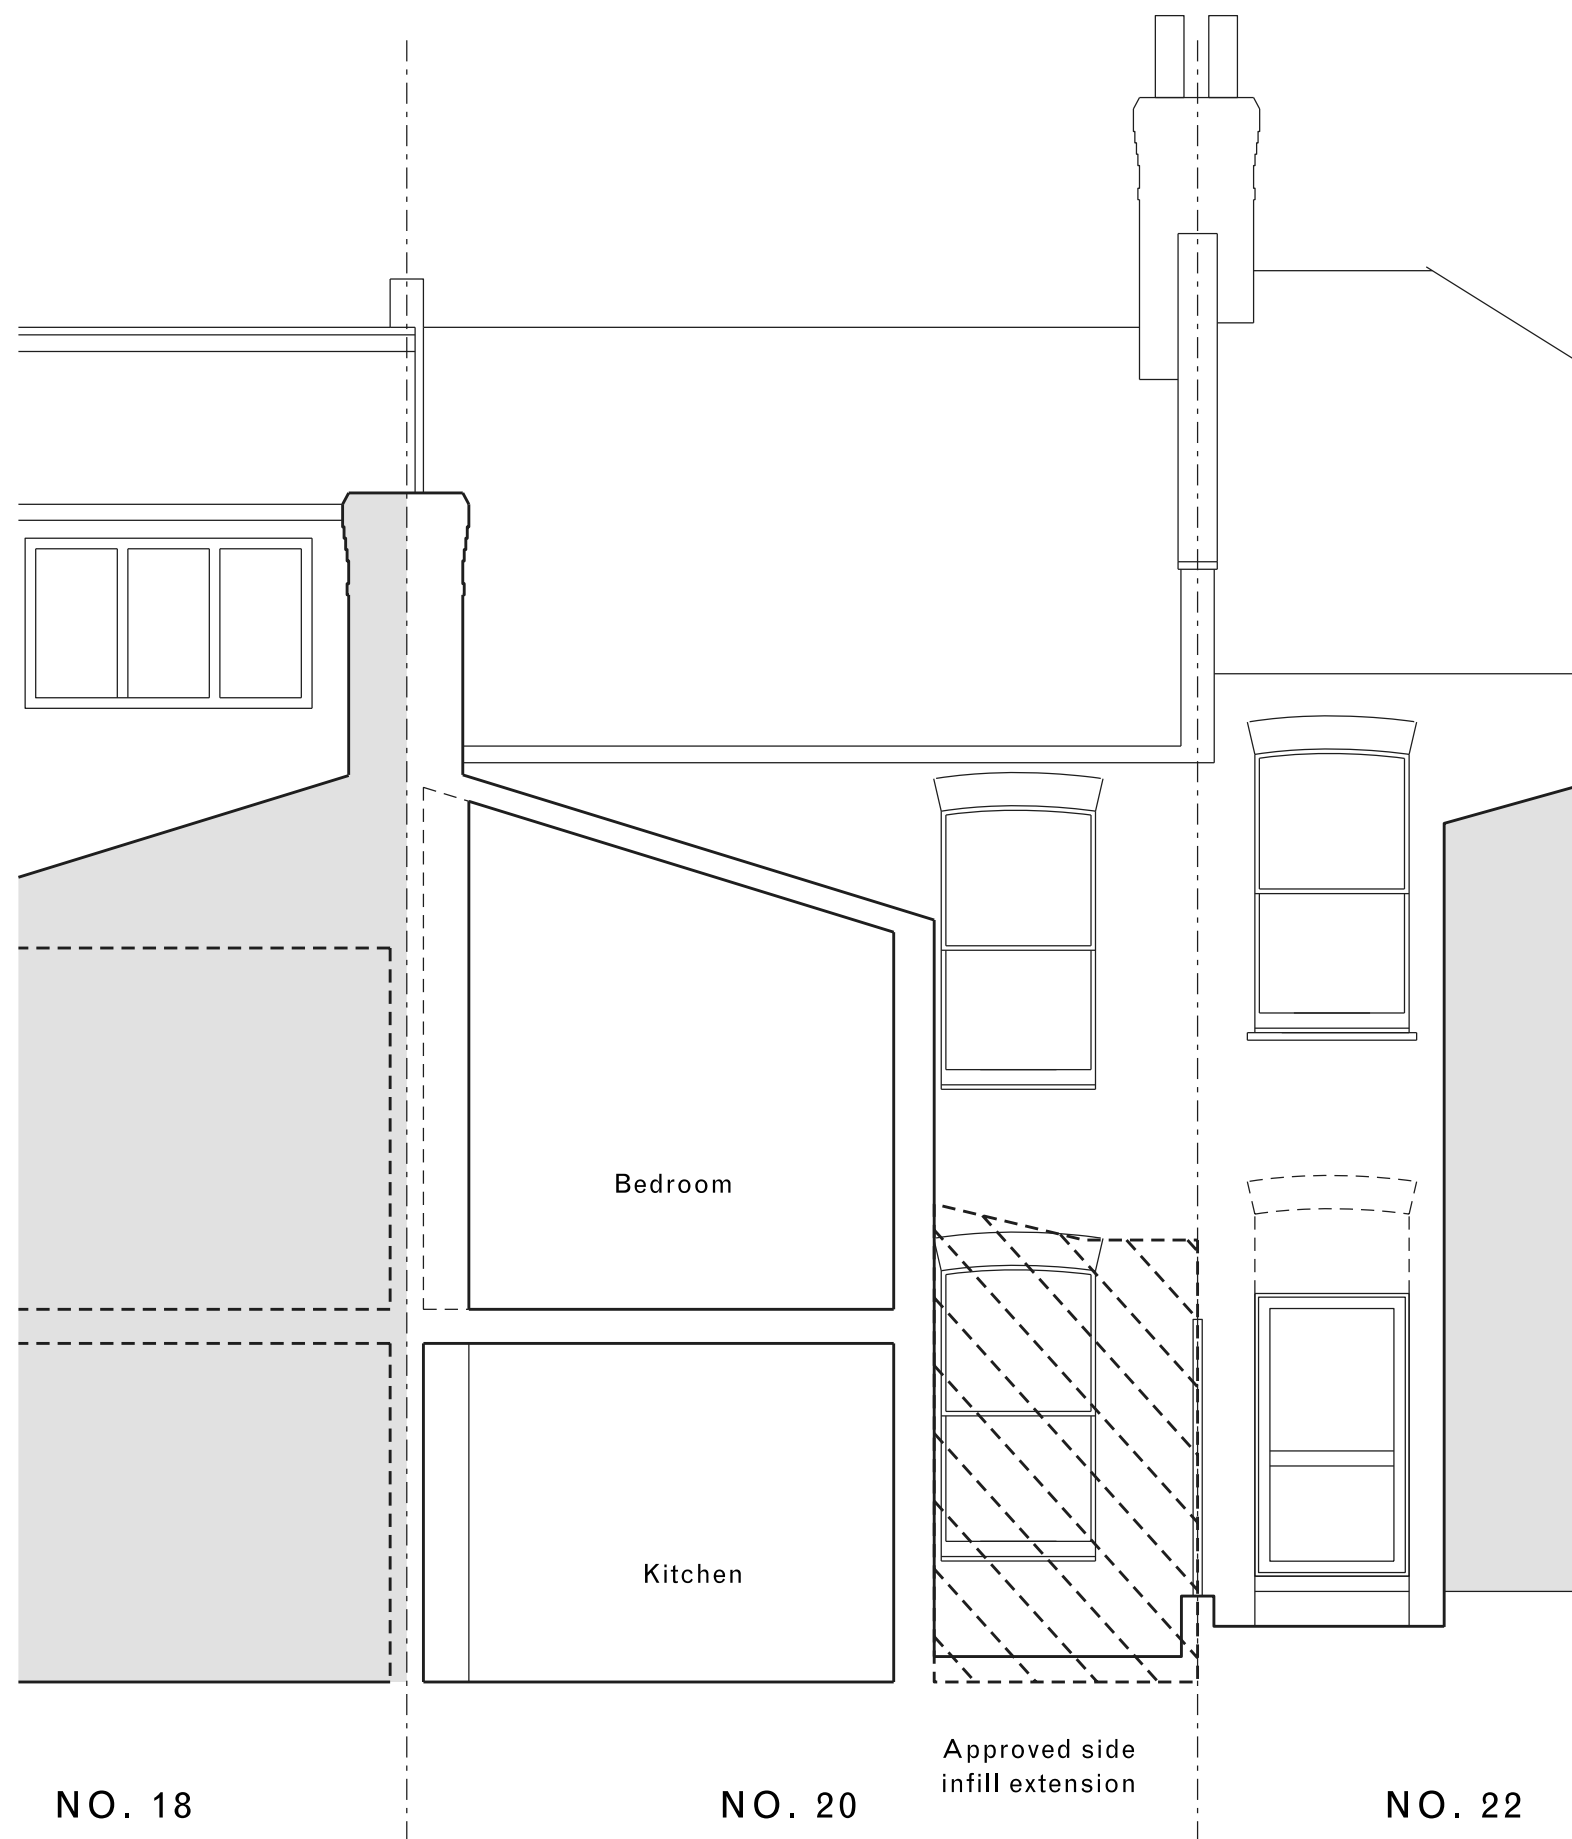

SIDE ELEVATION
(from 22 Eade Road)

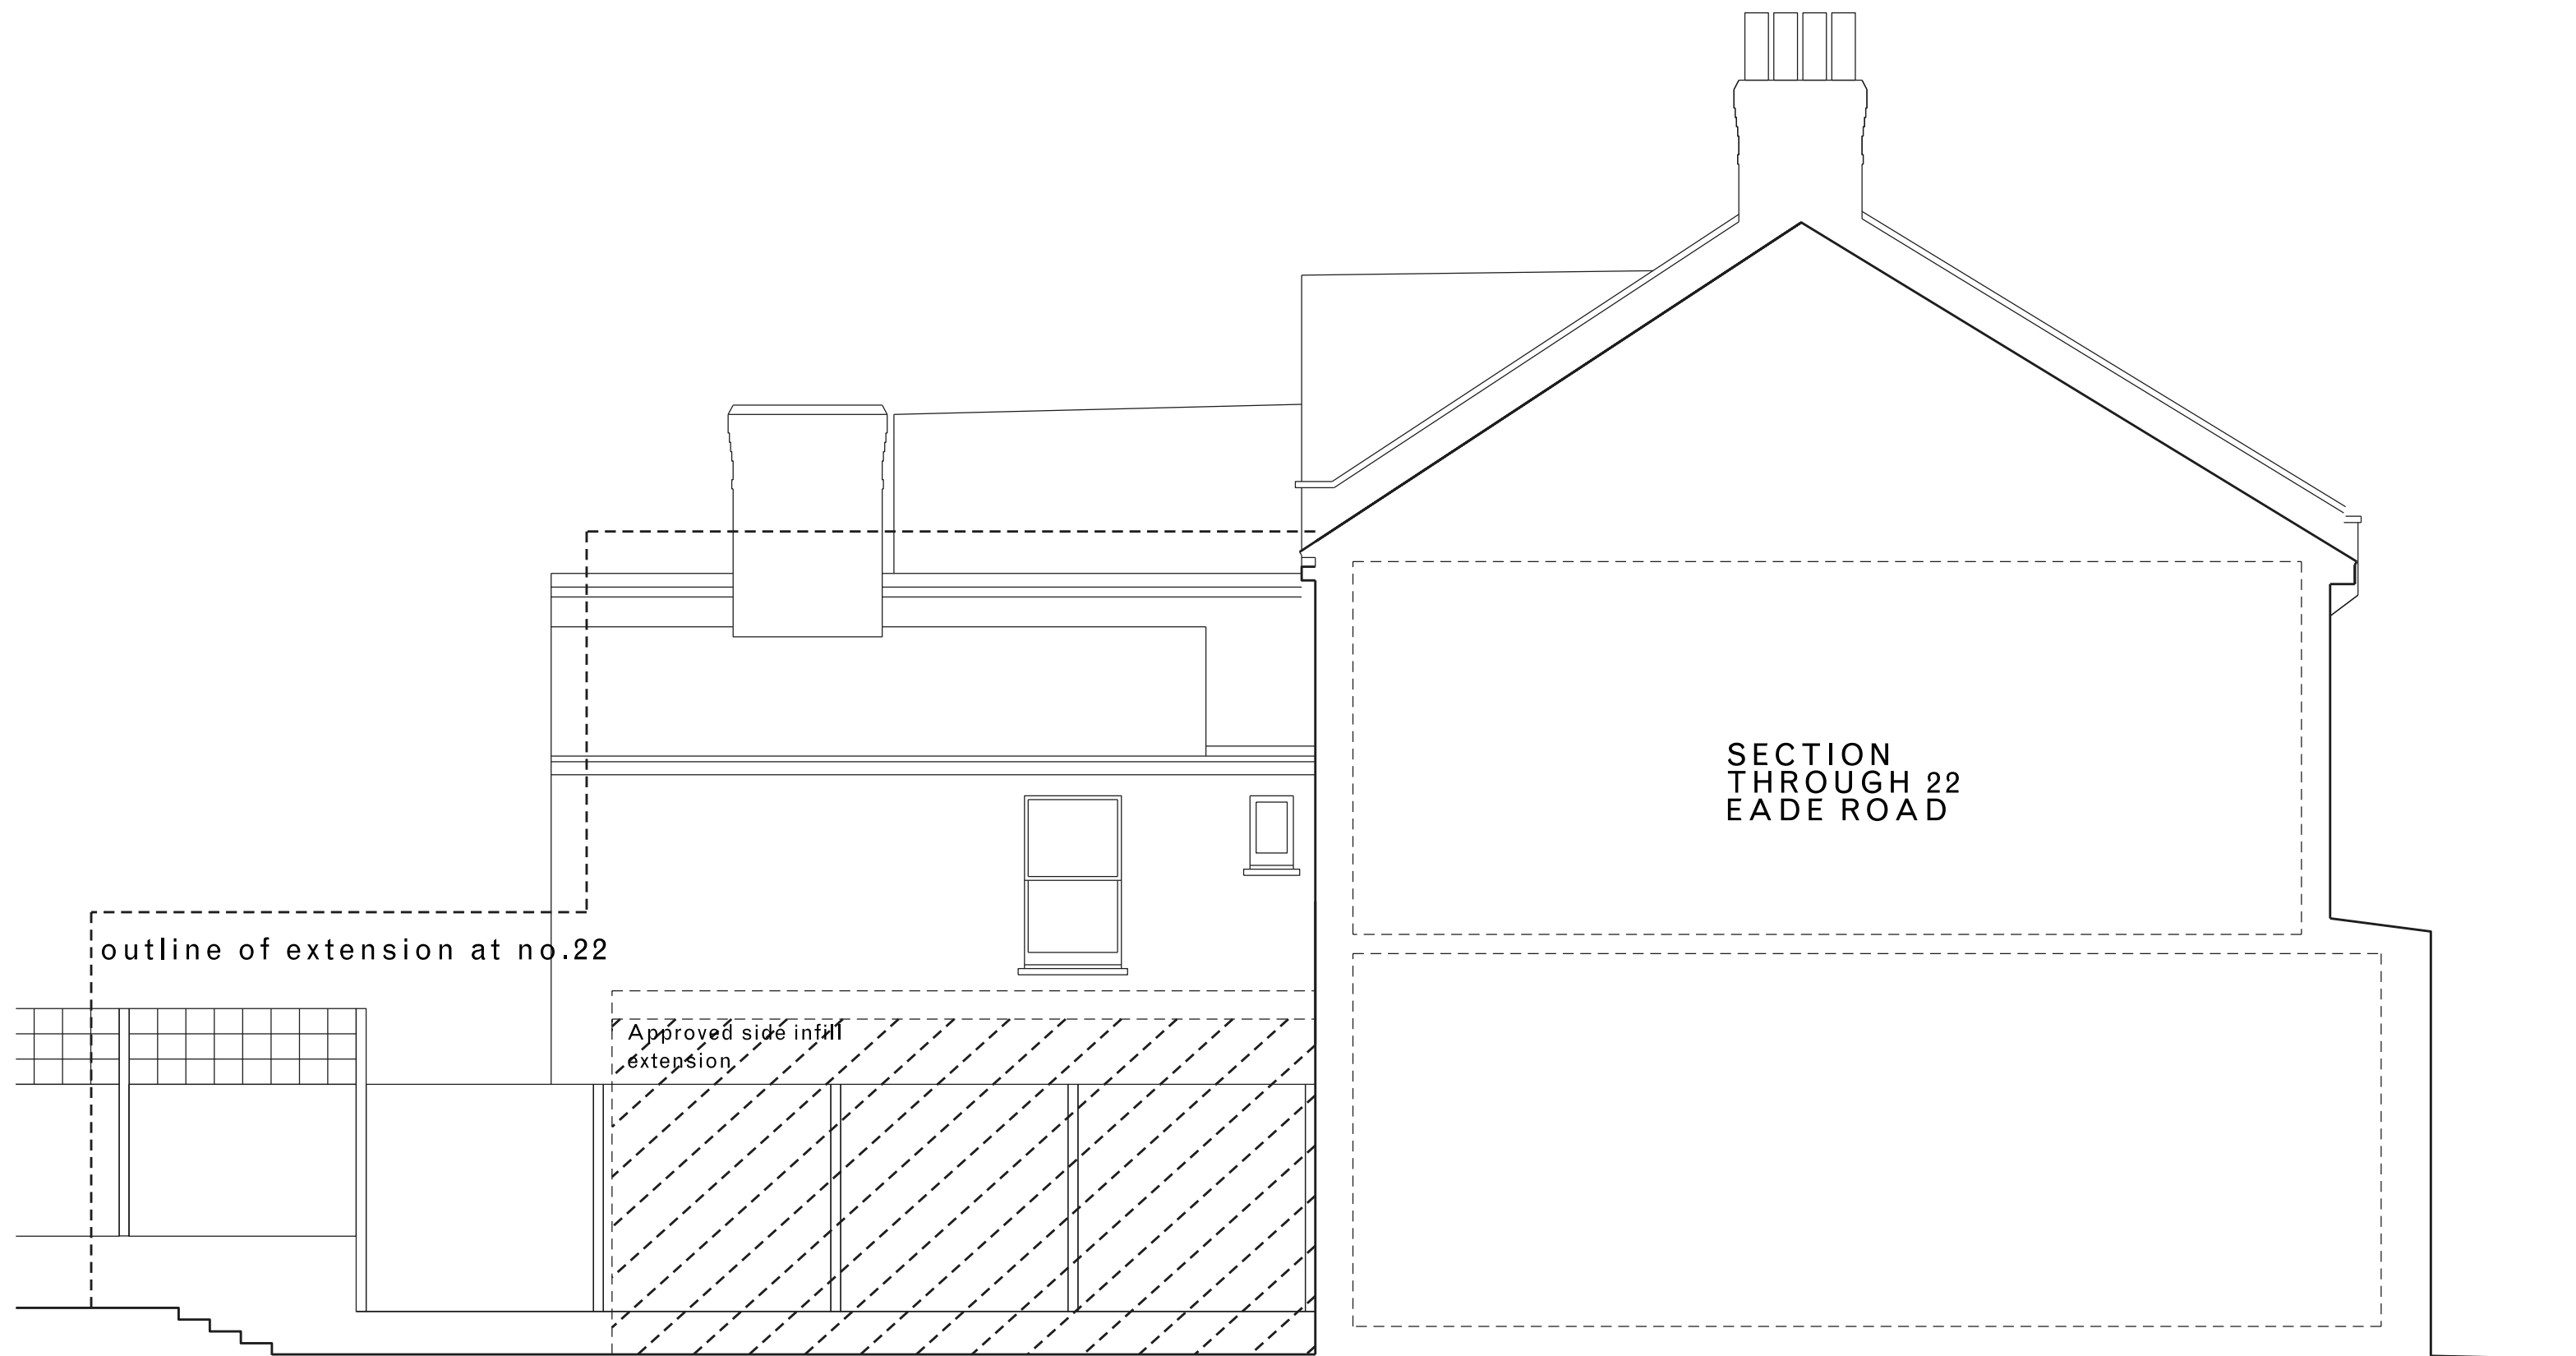

Existing fence: closeboard
timber panels on brick
upstand base, trellis panels
above beyond rear of house

Revisions				Notes :				Project			Drawing		
Rev	Date	Checked	Notes	Contractors must verify all dimensions on site before commencing work or preparing shop drawings. Dimensions are not to be scaled from this drawing.				20 EADE ROAD			20 Eade Road		
A	21/11/2023	HS	Side Elevation added	All information is subject to statutory consents, rights of light and survey.				Client			Rear Elevation, Sections AA, BB, Side Elevation		
				This drawing and the design contained herein is the copyright of Hannah Schneebeli and shall not be reproduced in whole or part without prior written consent.				H Schneebeli			Existing		
								Scale	Drawn by	Status	Date	EADE/EX/124 ^A	
								1:100 @ A3	HS	PP	07/08/23		