



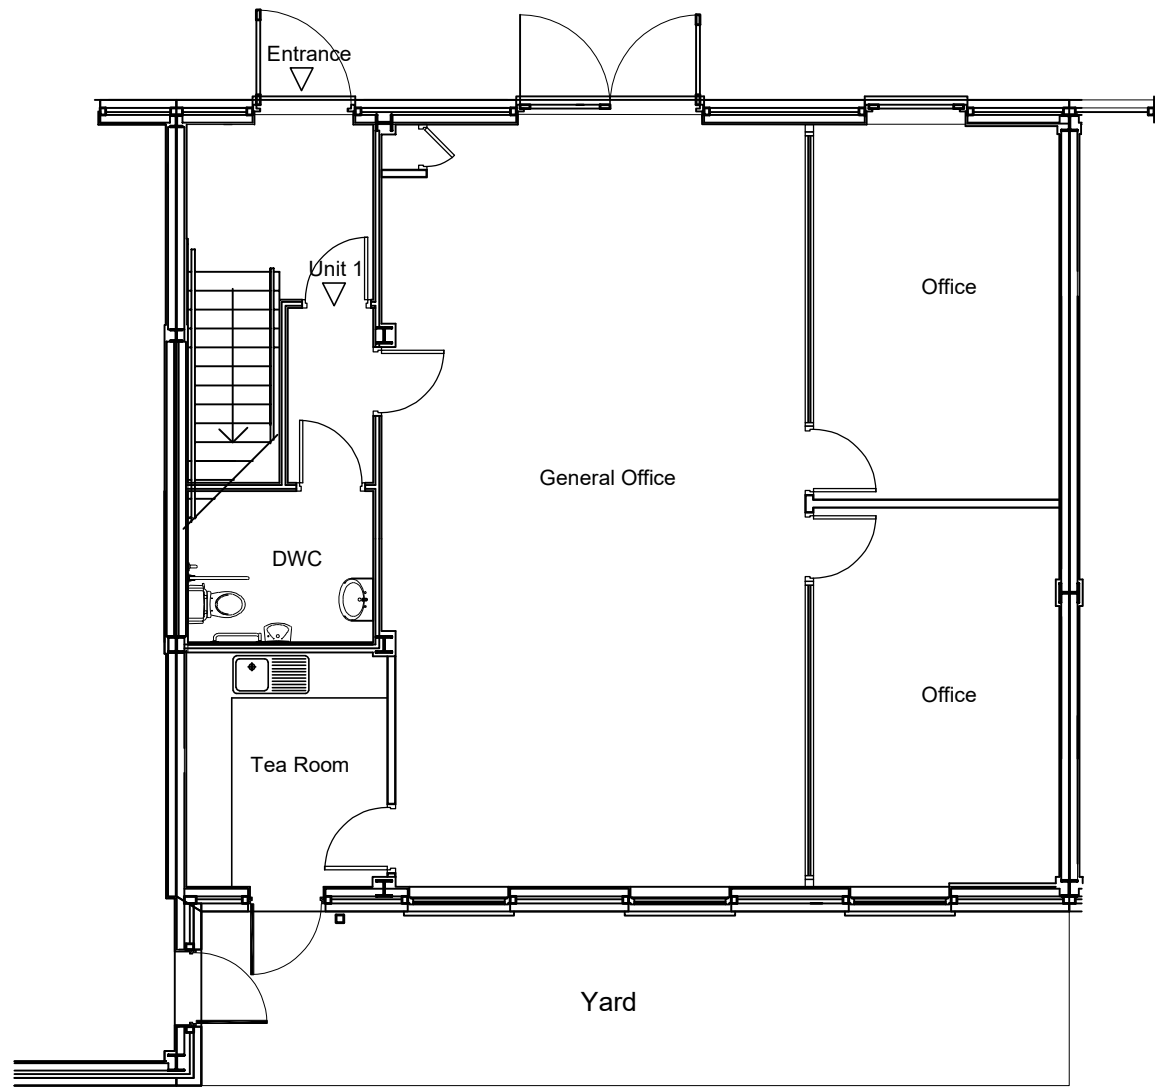

Ground Floor Plan as Existing 1:100

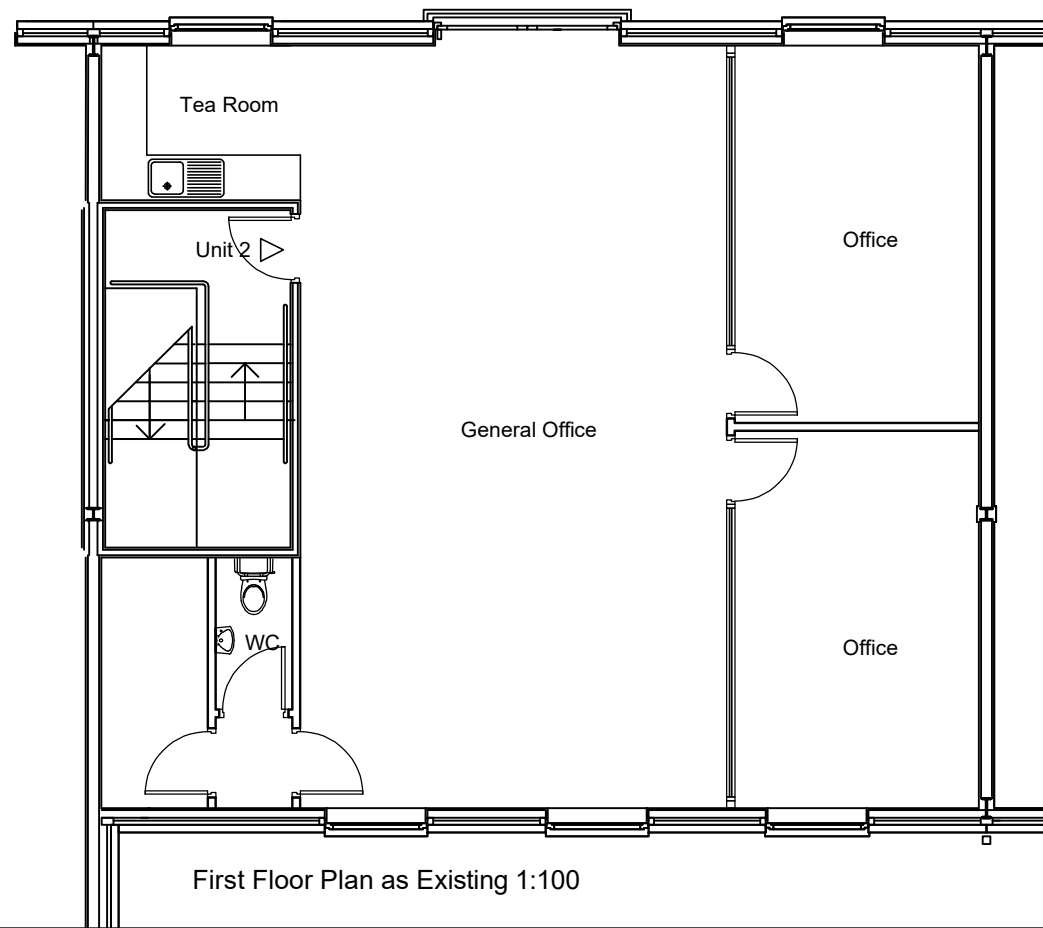


First Floor Plan as Existing 1:100

REFUSE AND RECYCLING TO BE STORED WITHIN APPROPRIATE KITCHEN BINS WITH WEEKLY COLLECTION FROM COMMUNAL BIN STORE.


Due to site and building restrictions, it is not possible to accommodate a refuse/recycling store to the ground floor. As such, it is proposed that the flats are provided with appropriate bins within the kitchens and single use container collection is adopted.

RECYCLING - 91L
VAUTH-SAGEL VS ENVI SPACE 91L
XX PRO D 600-3
Included are 2 x 35L buckets and 1 x 21L bucket

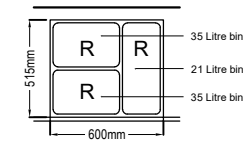


R: Recyclable Materials

Plan

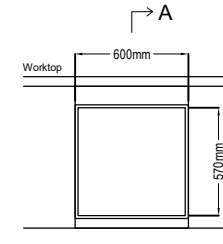


Elevation

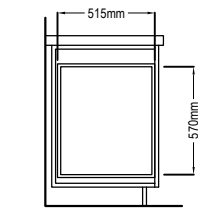


Section AA

General Waste - 84L
WESCO PULLBOY-Z 84L
RECYCLER 827642-11
Included are 2 x 42L buckets

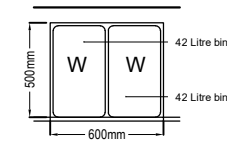


W: General Waste

Plan

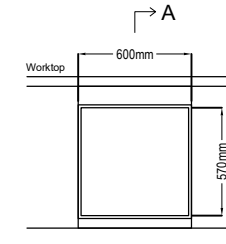

Elevation

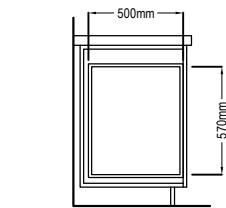


Section AA

Issue:

PRIOR APPROVAL

Revision:

 

CG ARCHITECTS

36 Cannon Hill, London, N14 6LG
Tel: 020 8449 5100 | info@cg-architects.co.uk

Client:
Goldenkey Properties Ltd.

Site:
**Unit 13 Gateway Mews
Ring Way
London N11 2UT**

Title:
Plans as Existing and Proposed

Scale: 1:100 @ A3	Drawn: CG	Chkd: CC
Date: Oct. 2023		
Drg. No. 1682/02	Rev.	