



- NOTE
1. This drawing is copyright.
2. All dimensions must be checked on site before proceeding.
3. Dimensions of new work are to be adjusted to suit the existing building where necessary. Do not assume that the existing structure or details are plumb, square or level.
4. The contractor must report any discrepancies to the architect before proceeding.
5. All products are to be used strictly in accordance with the manufacturer's instructions.

 

KEY

- | | |
|---|--|
|  | Potential compartment line using existing wall position - 60 mins (suitability to be investigated on site) |
|  | Desirable compartment line - 60 mins (options to be investigated on site) |
|  | Upgrade existing door leaf to achieve FD30S (Aspirational) |
|  | Install new FD60S door leaf into existing opening (Aspirational) |
|  | Replace existing door with new door to achieve FD60S (Aspirational) |
|  | Replace existing door with new door to achieve FD30S |
|  | Fire escape route |
|  | High risk activity/space in relation to fire protection, integrity, and escape. |
|  | MEND Funded Works |
|  | Upgrade existing door leaf to achieve FD60S (Aspirational) |

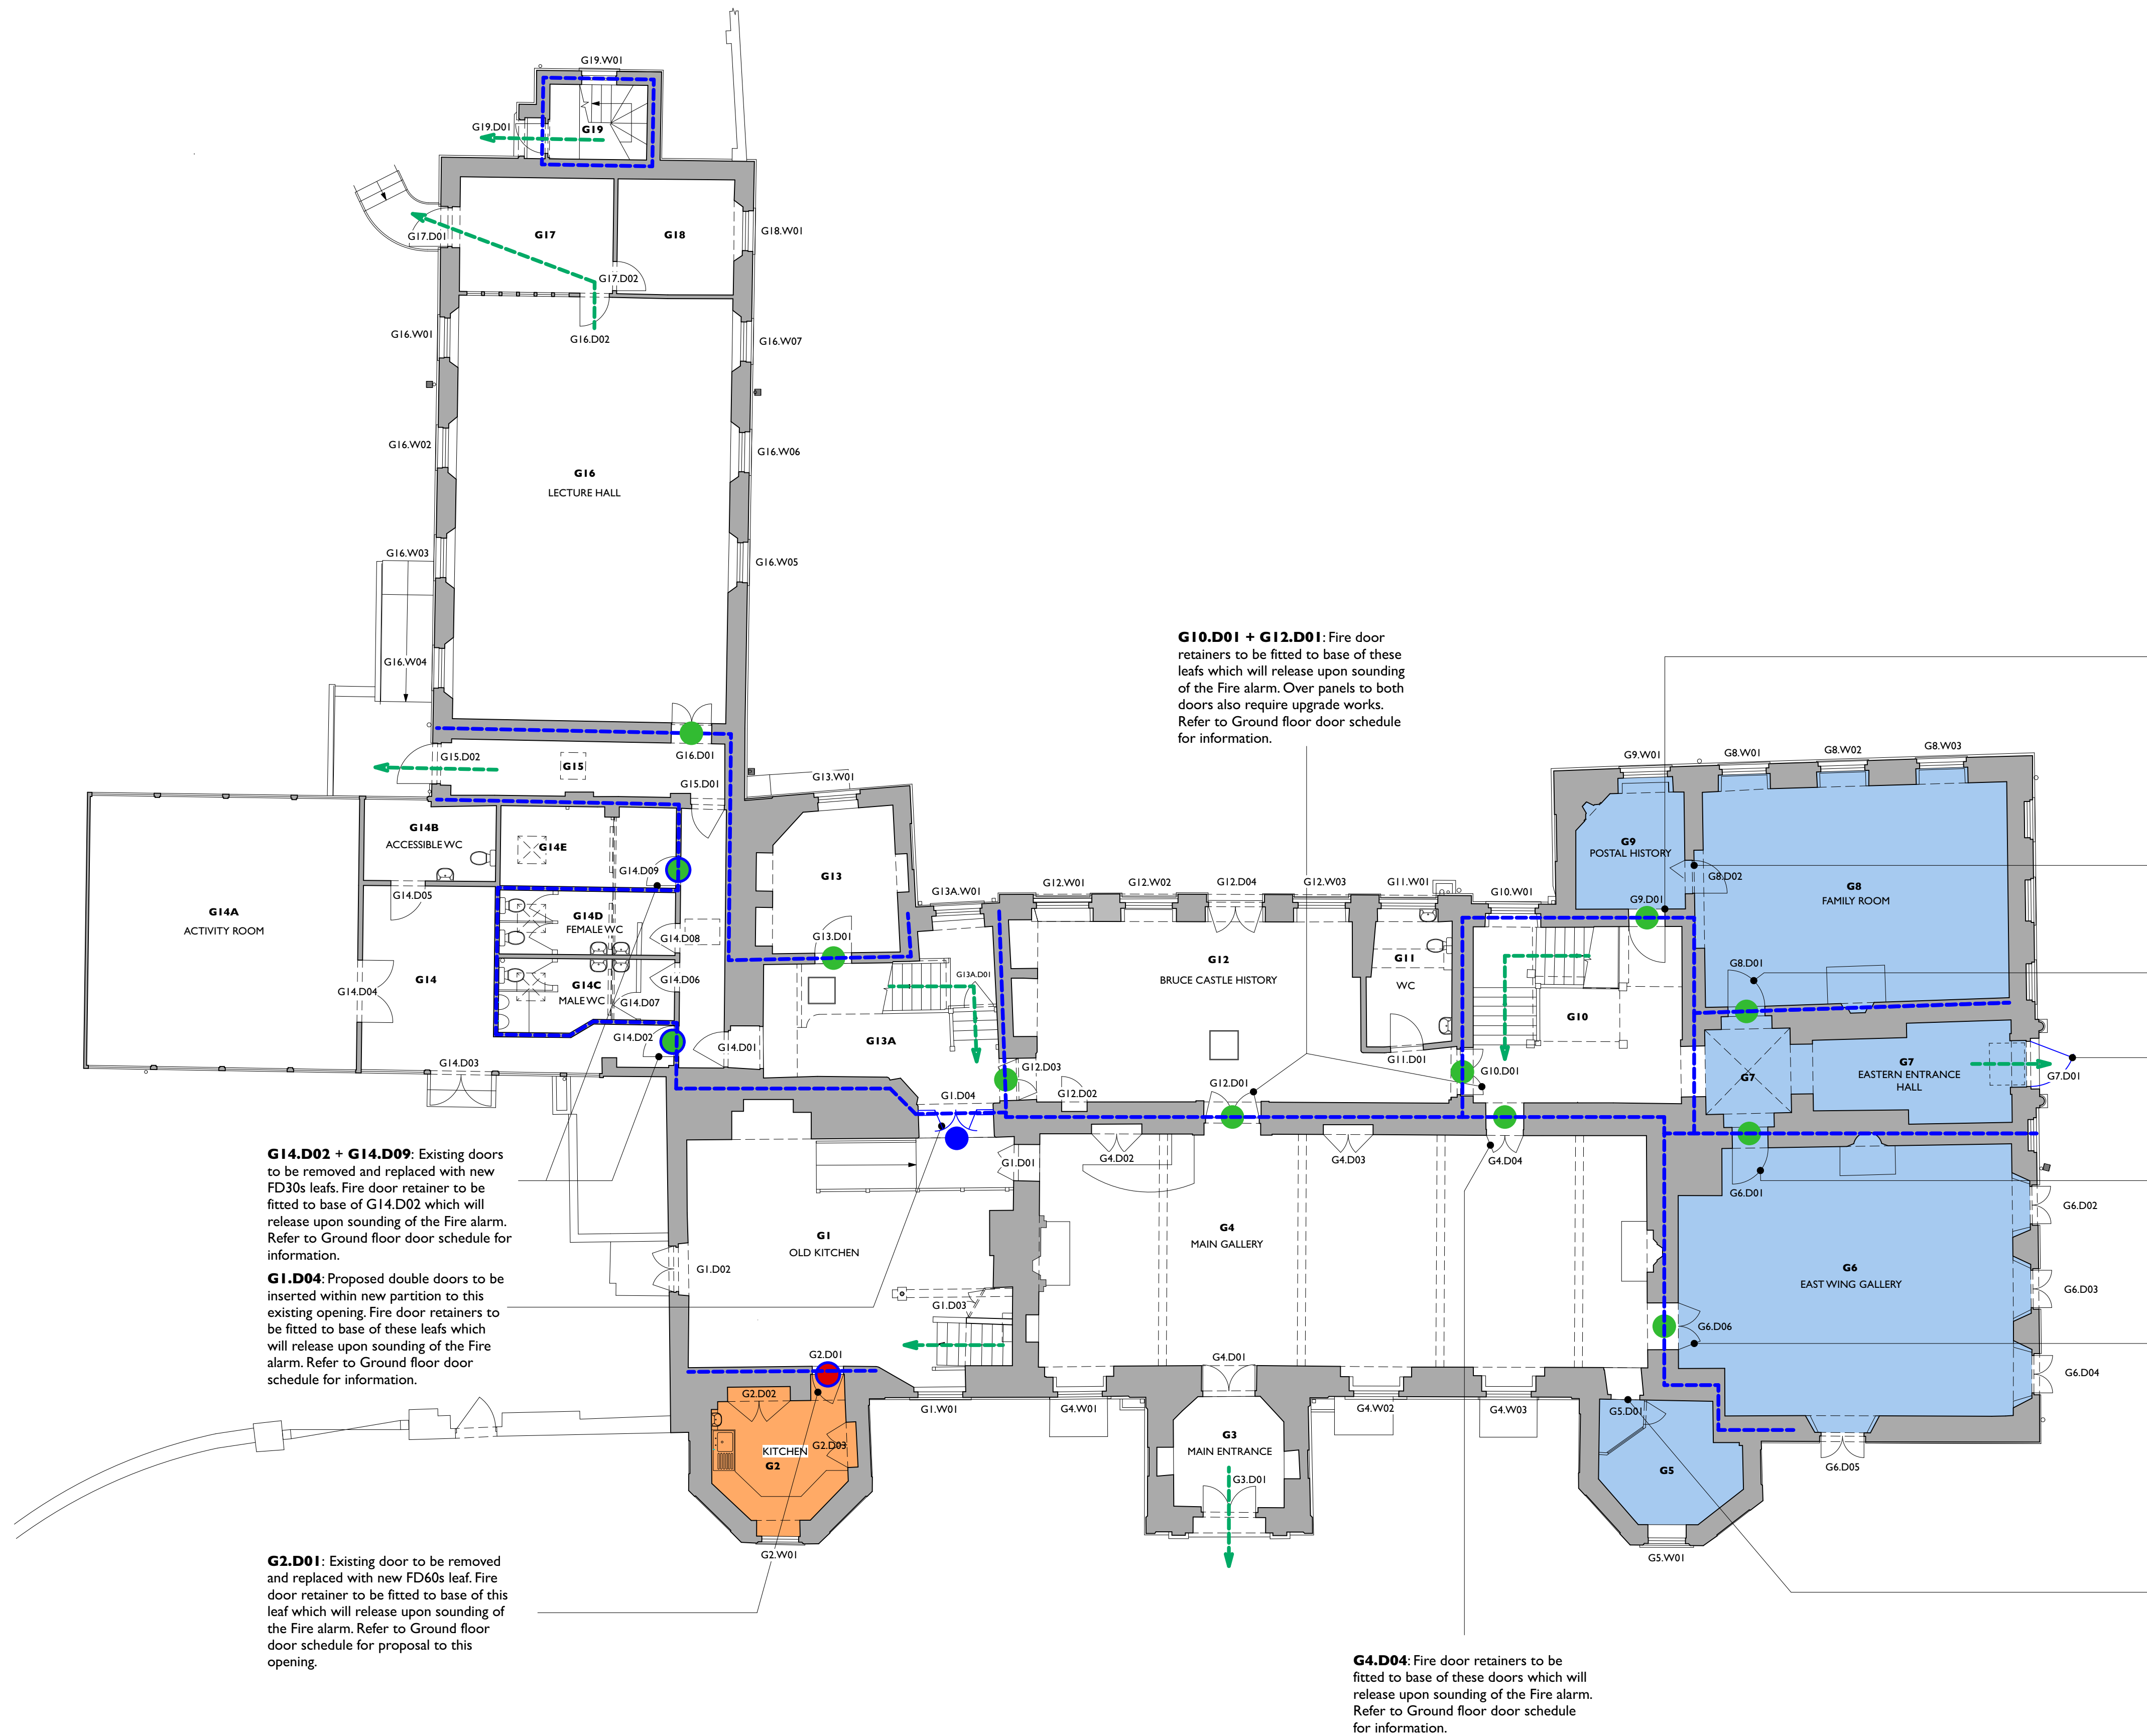

GROUND FLOOR PLAN - OUTLINE DOOR UPGRADING PROPOSALS



B 11/23 Key Updated
A 10/23 Notes amended to co-ordinate with door schedule
 REVISIONS

Rodney Melville + Partners
CHARTERED ARCHITECTS
HISTORIC BUILDING CONSULTANTS

10 EUSTON PLACE
HEMINGTON SPA
WARWICKSHIRE
CV32 4LJ
T 01926 881311
F 01926 451766

architects@rmpuk.com
www.rmpuk.com

Rodney Melville and Partners Limited

Client
London Borough of Haringey Council

Project

Bruce Castle

Title
Ground Floor Plan
Outline Door Upgrading Proposals

Scale	1:100 @ A1	Job No	7440
Date	June 2023	Dwg No	305
Drawn	HB/RG	Rev	B