




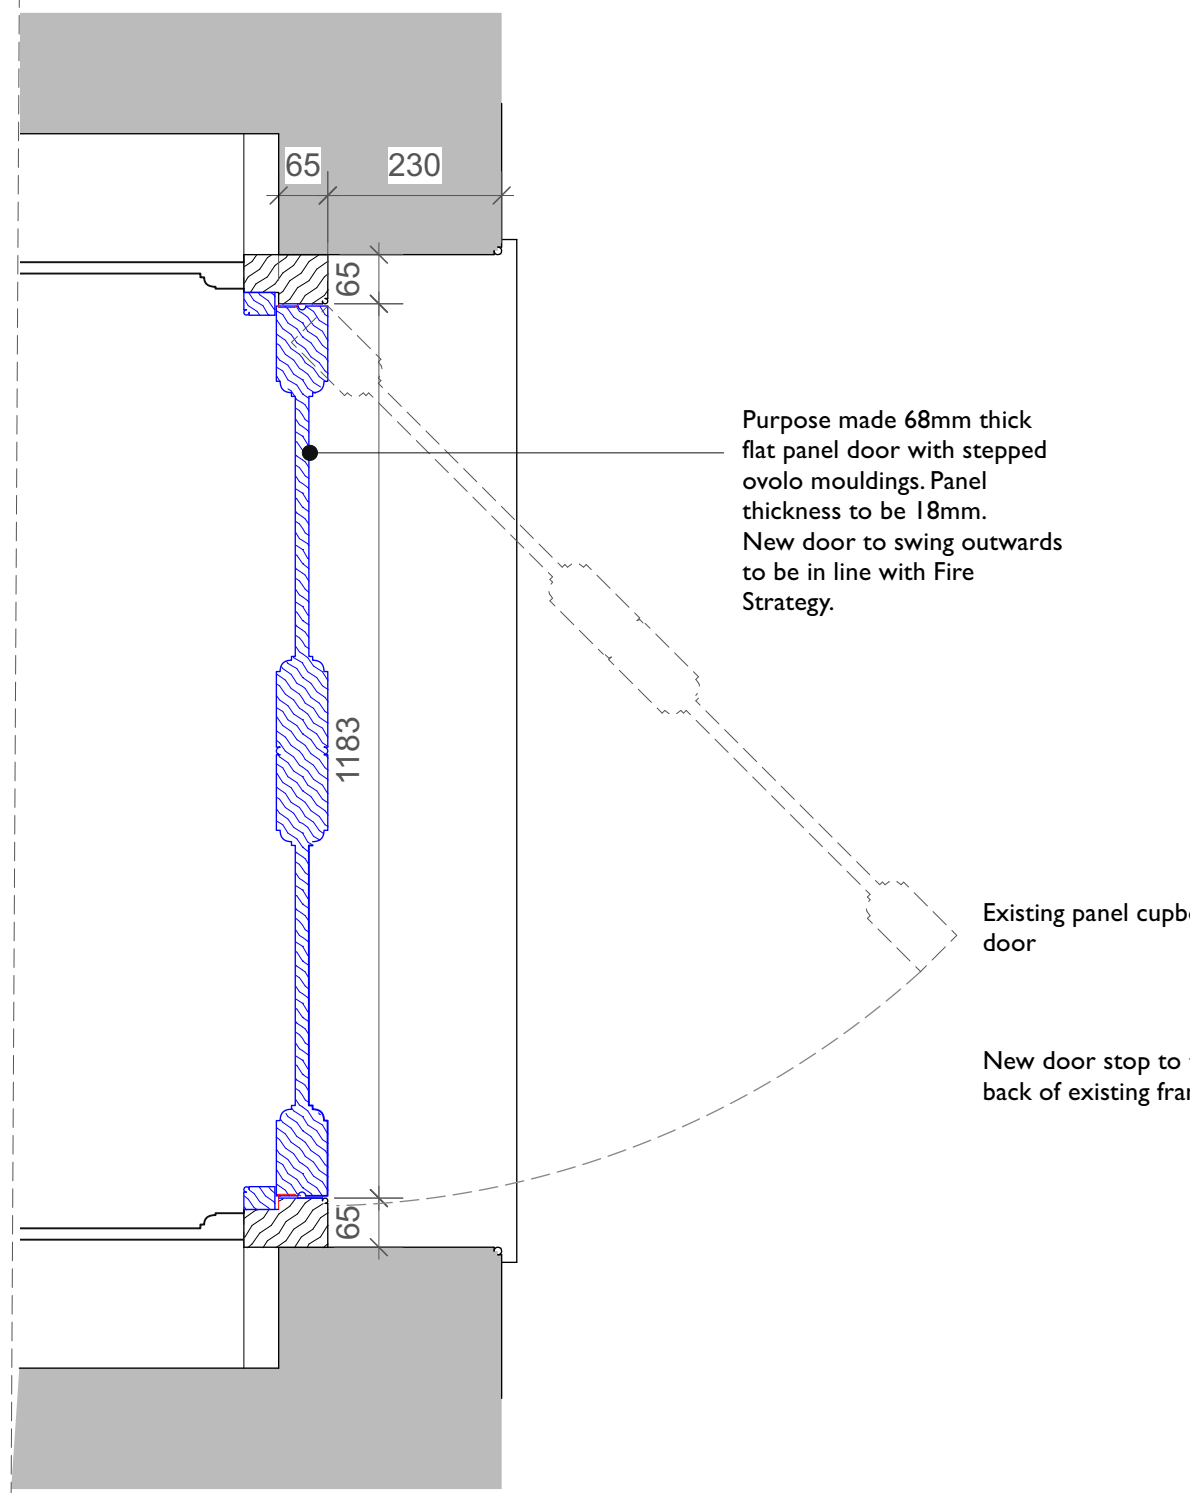

Plan as Proposed
Scale 1:10

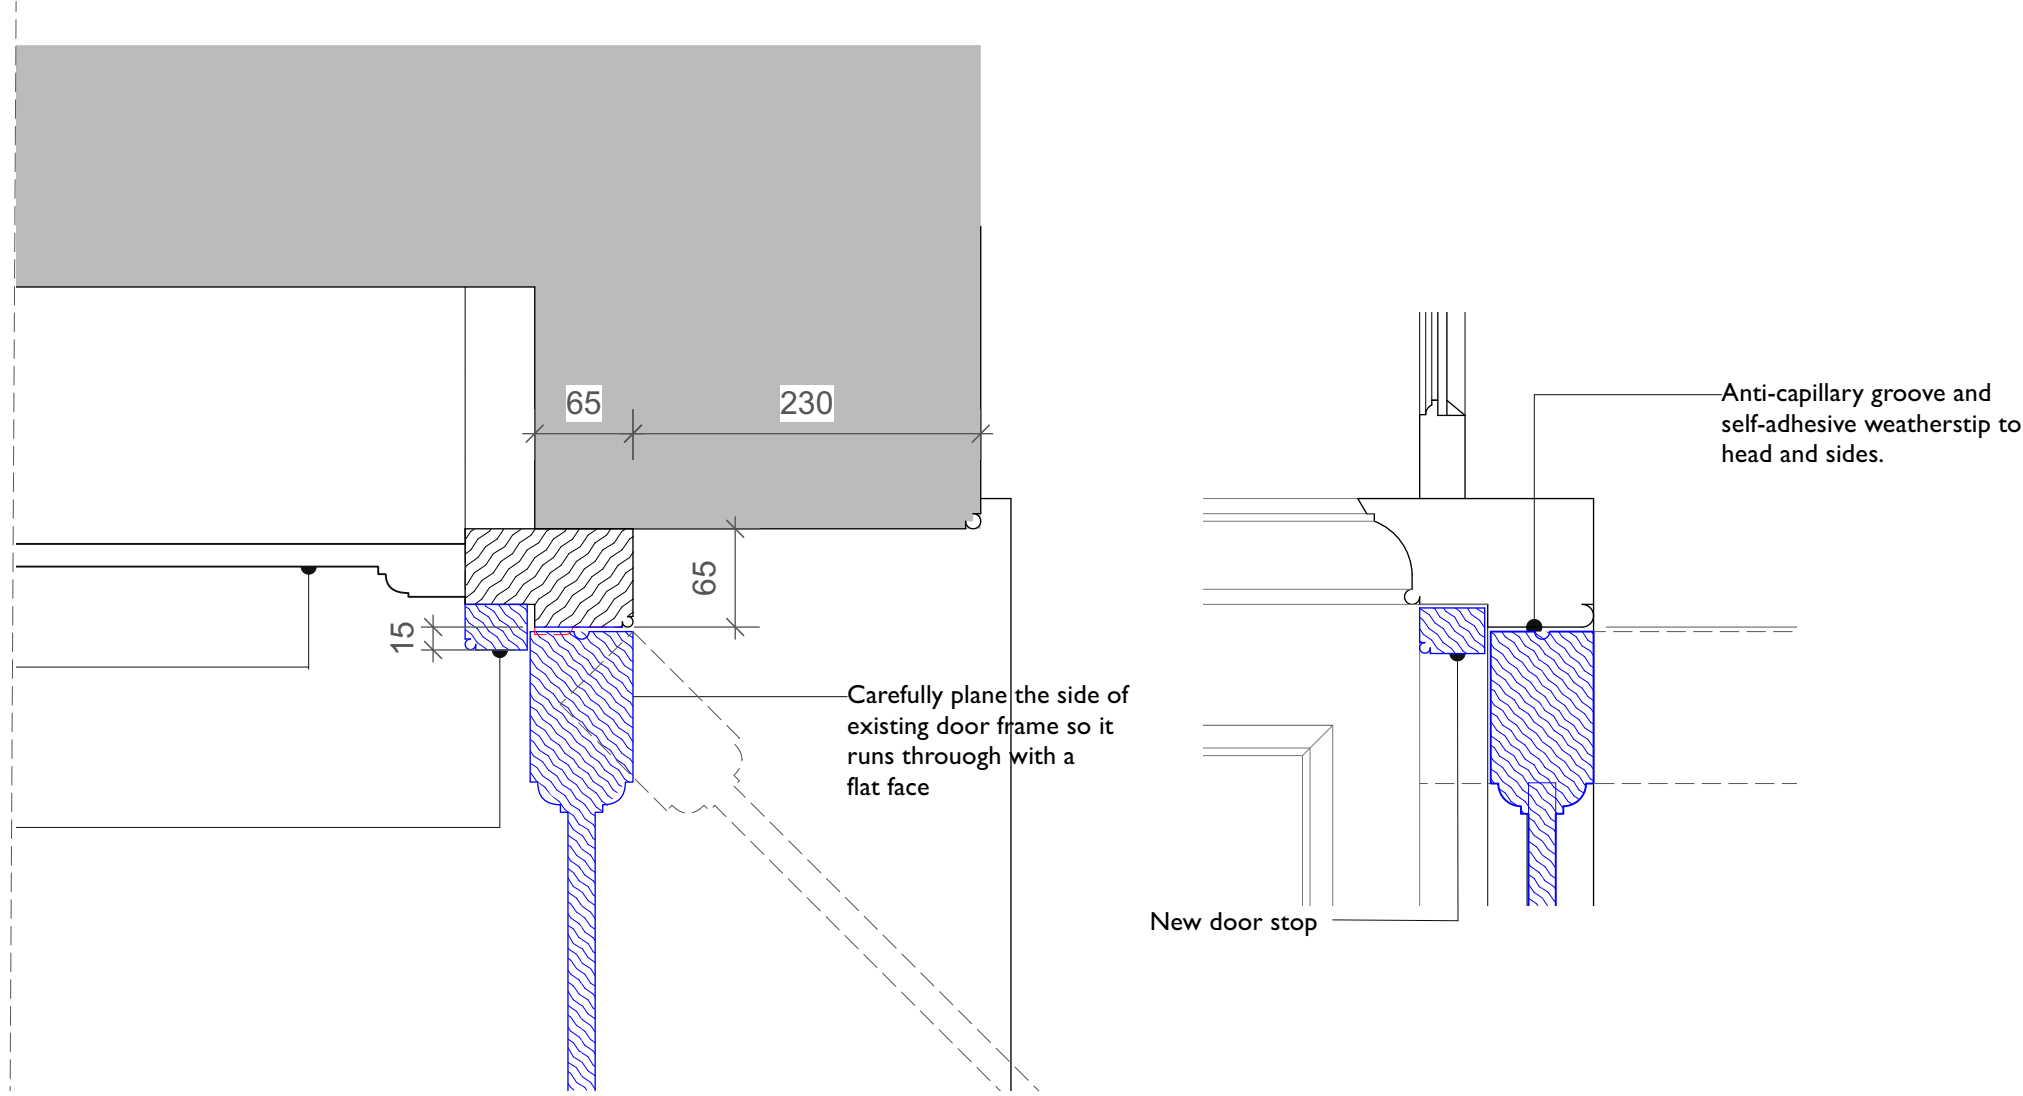


Proposed Jamb Detail
Scale 1:5

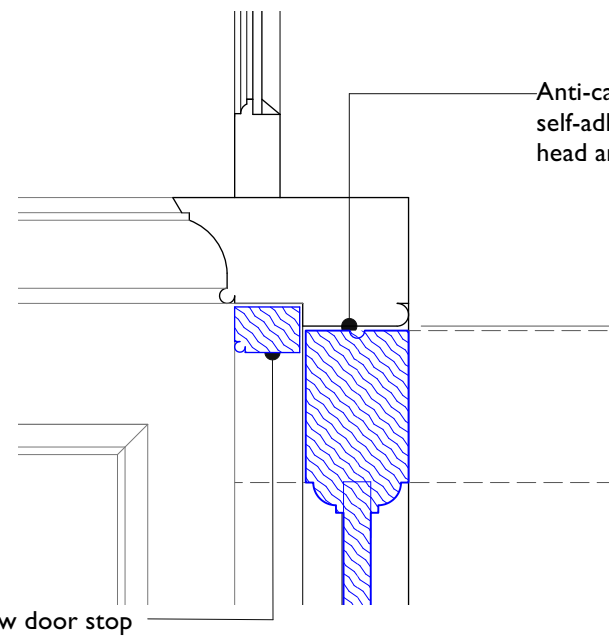


Proposed Head Detail
Scale 1:5




Existing photo of Internal face of G7.D01

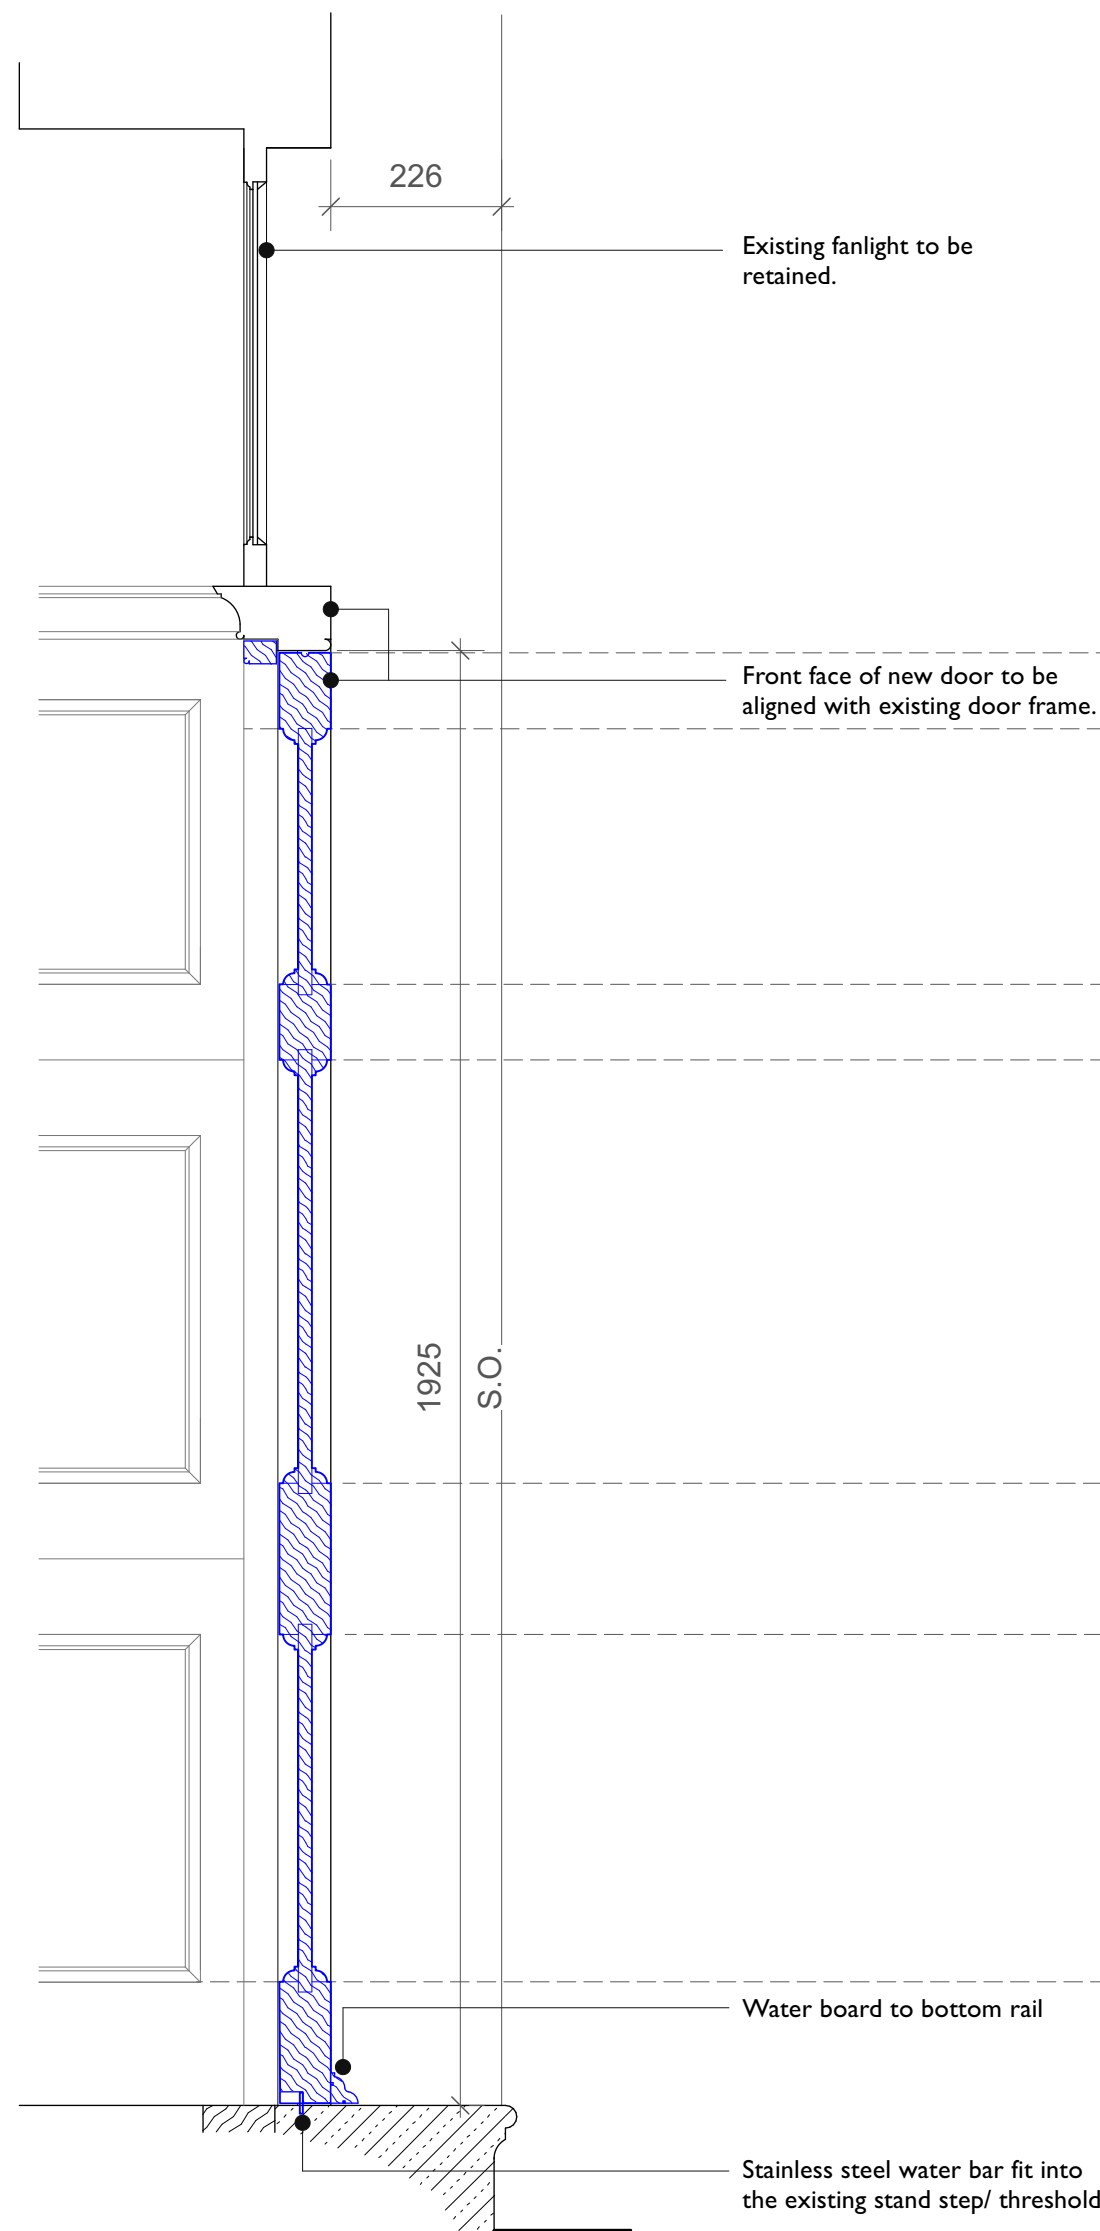

Section as Proposed
Scale 1:10

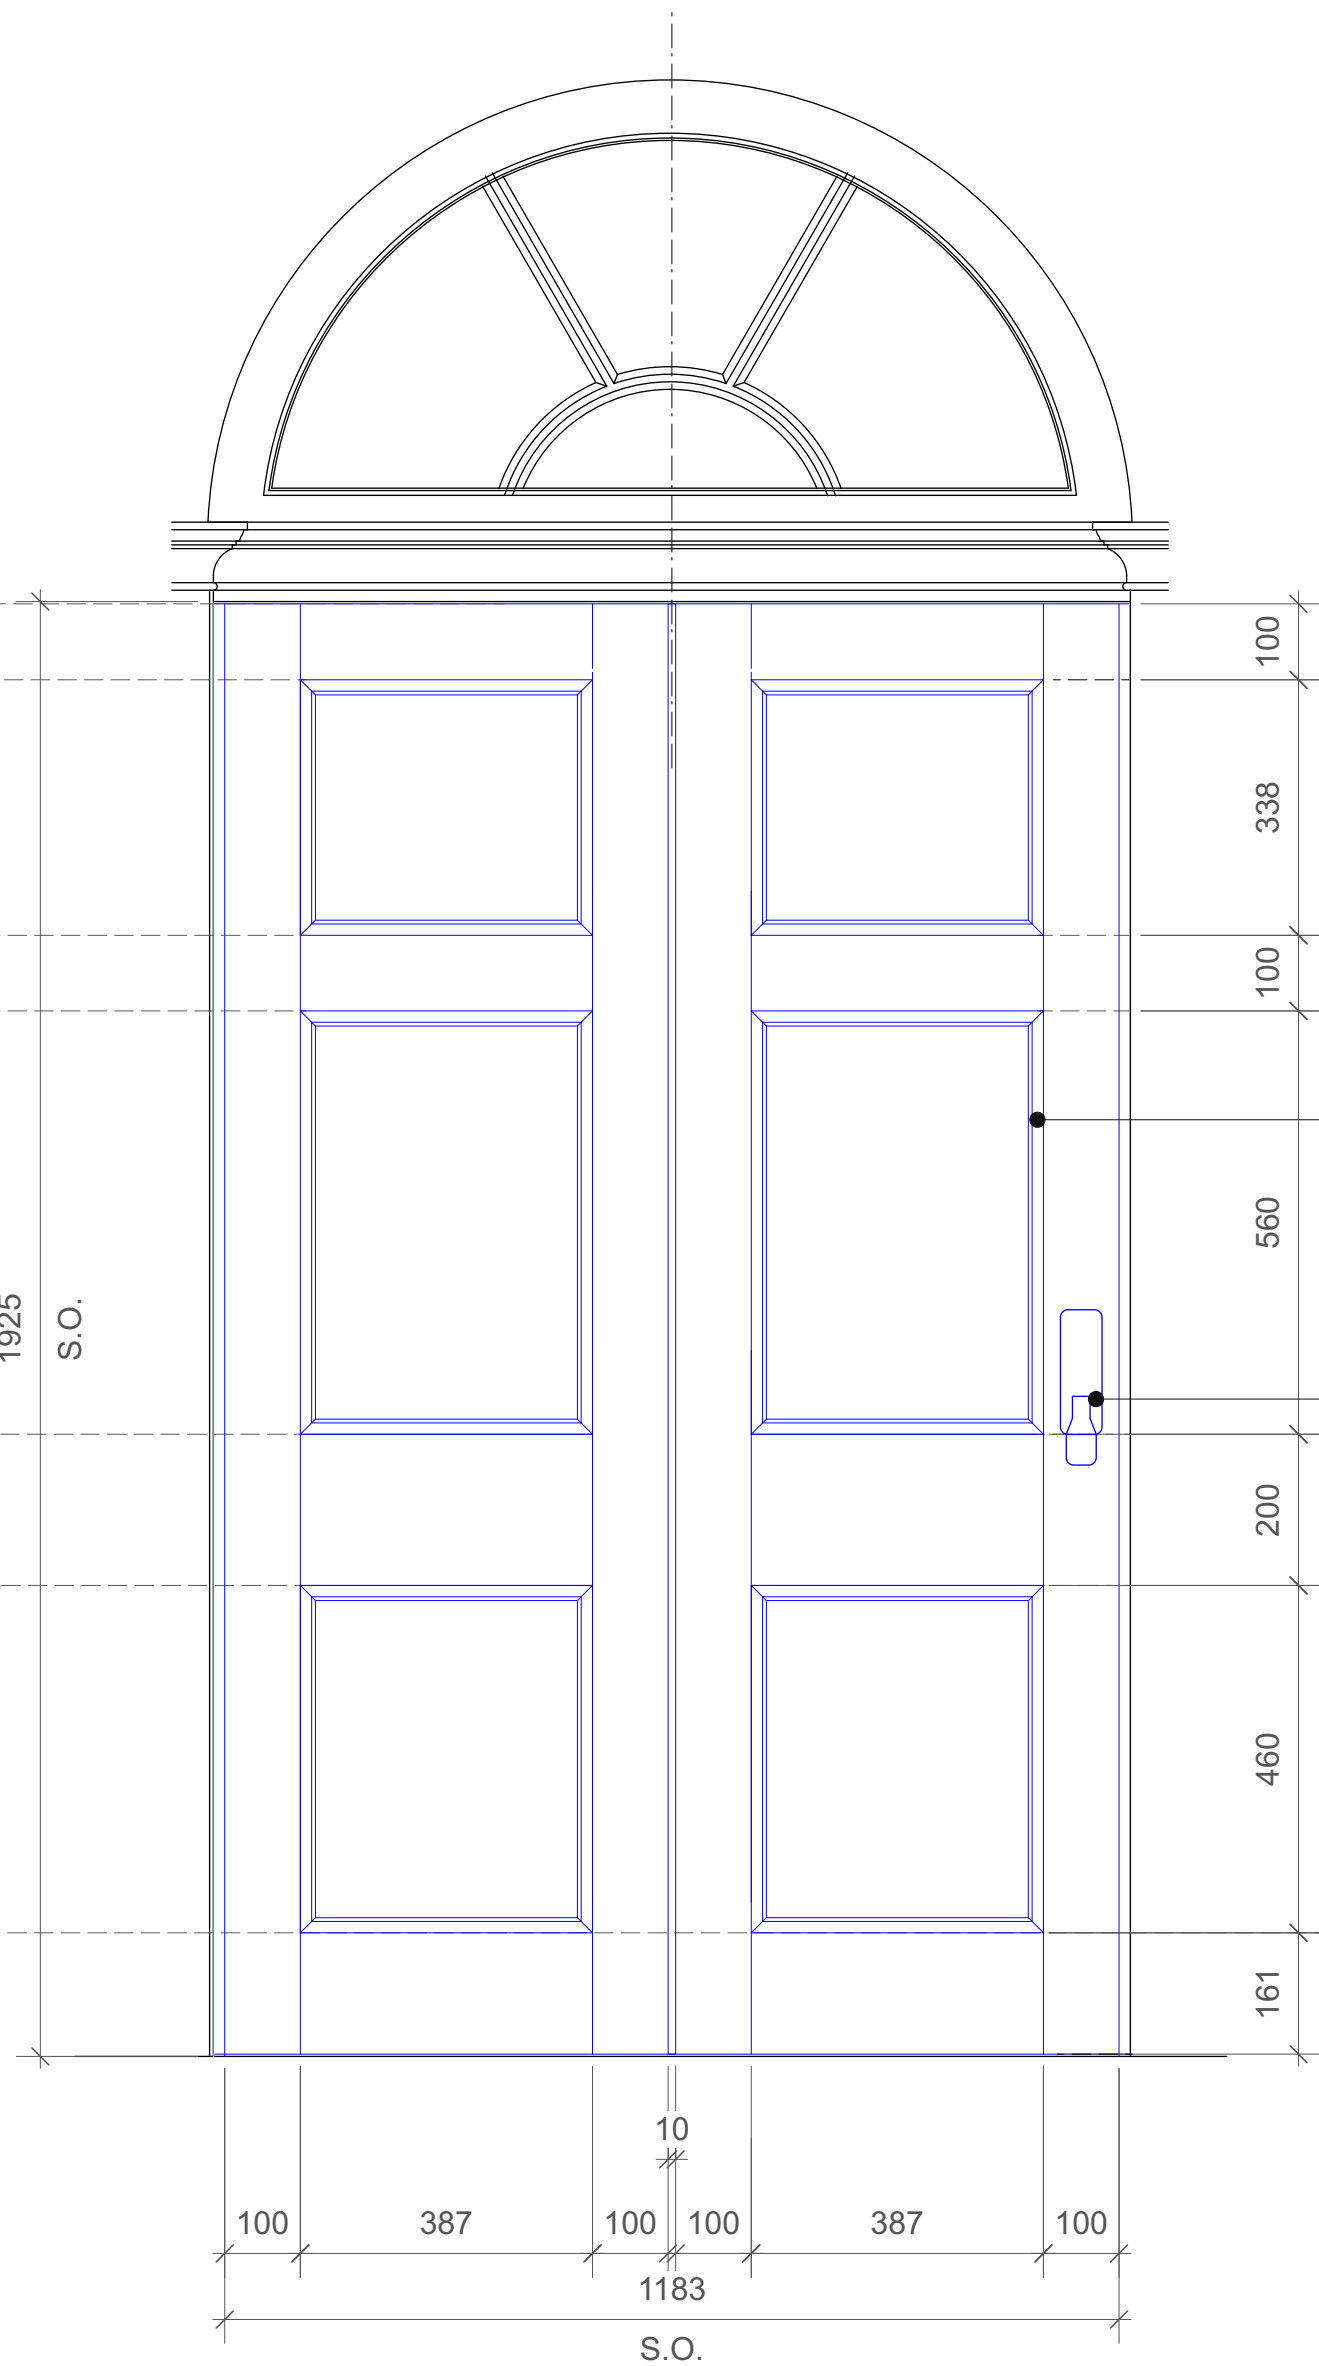

Internal Elevation with New Door G7.D01 as Proposed
Scale 1:10

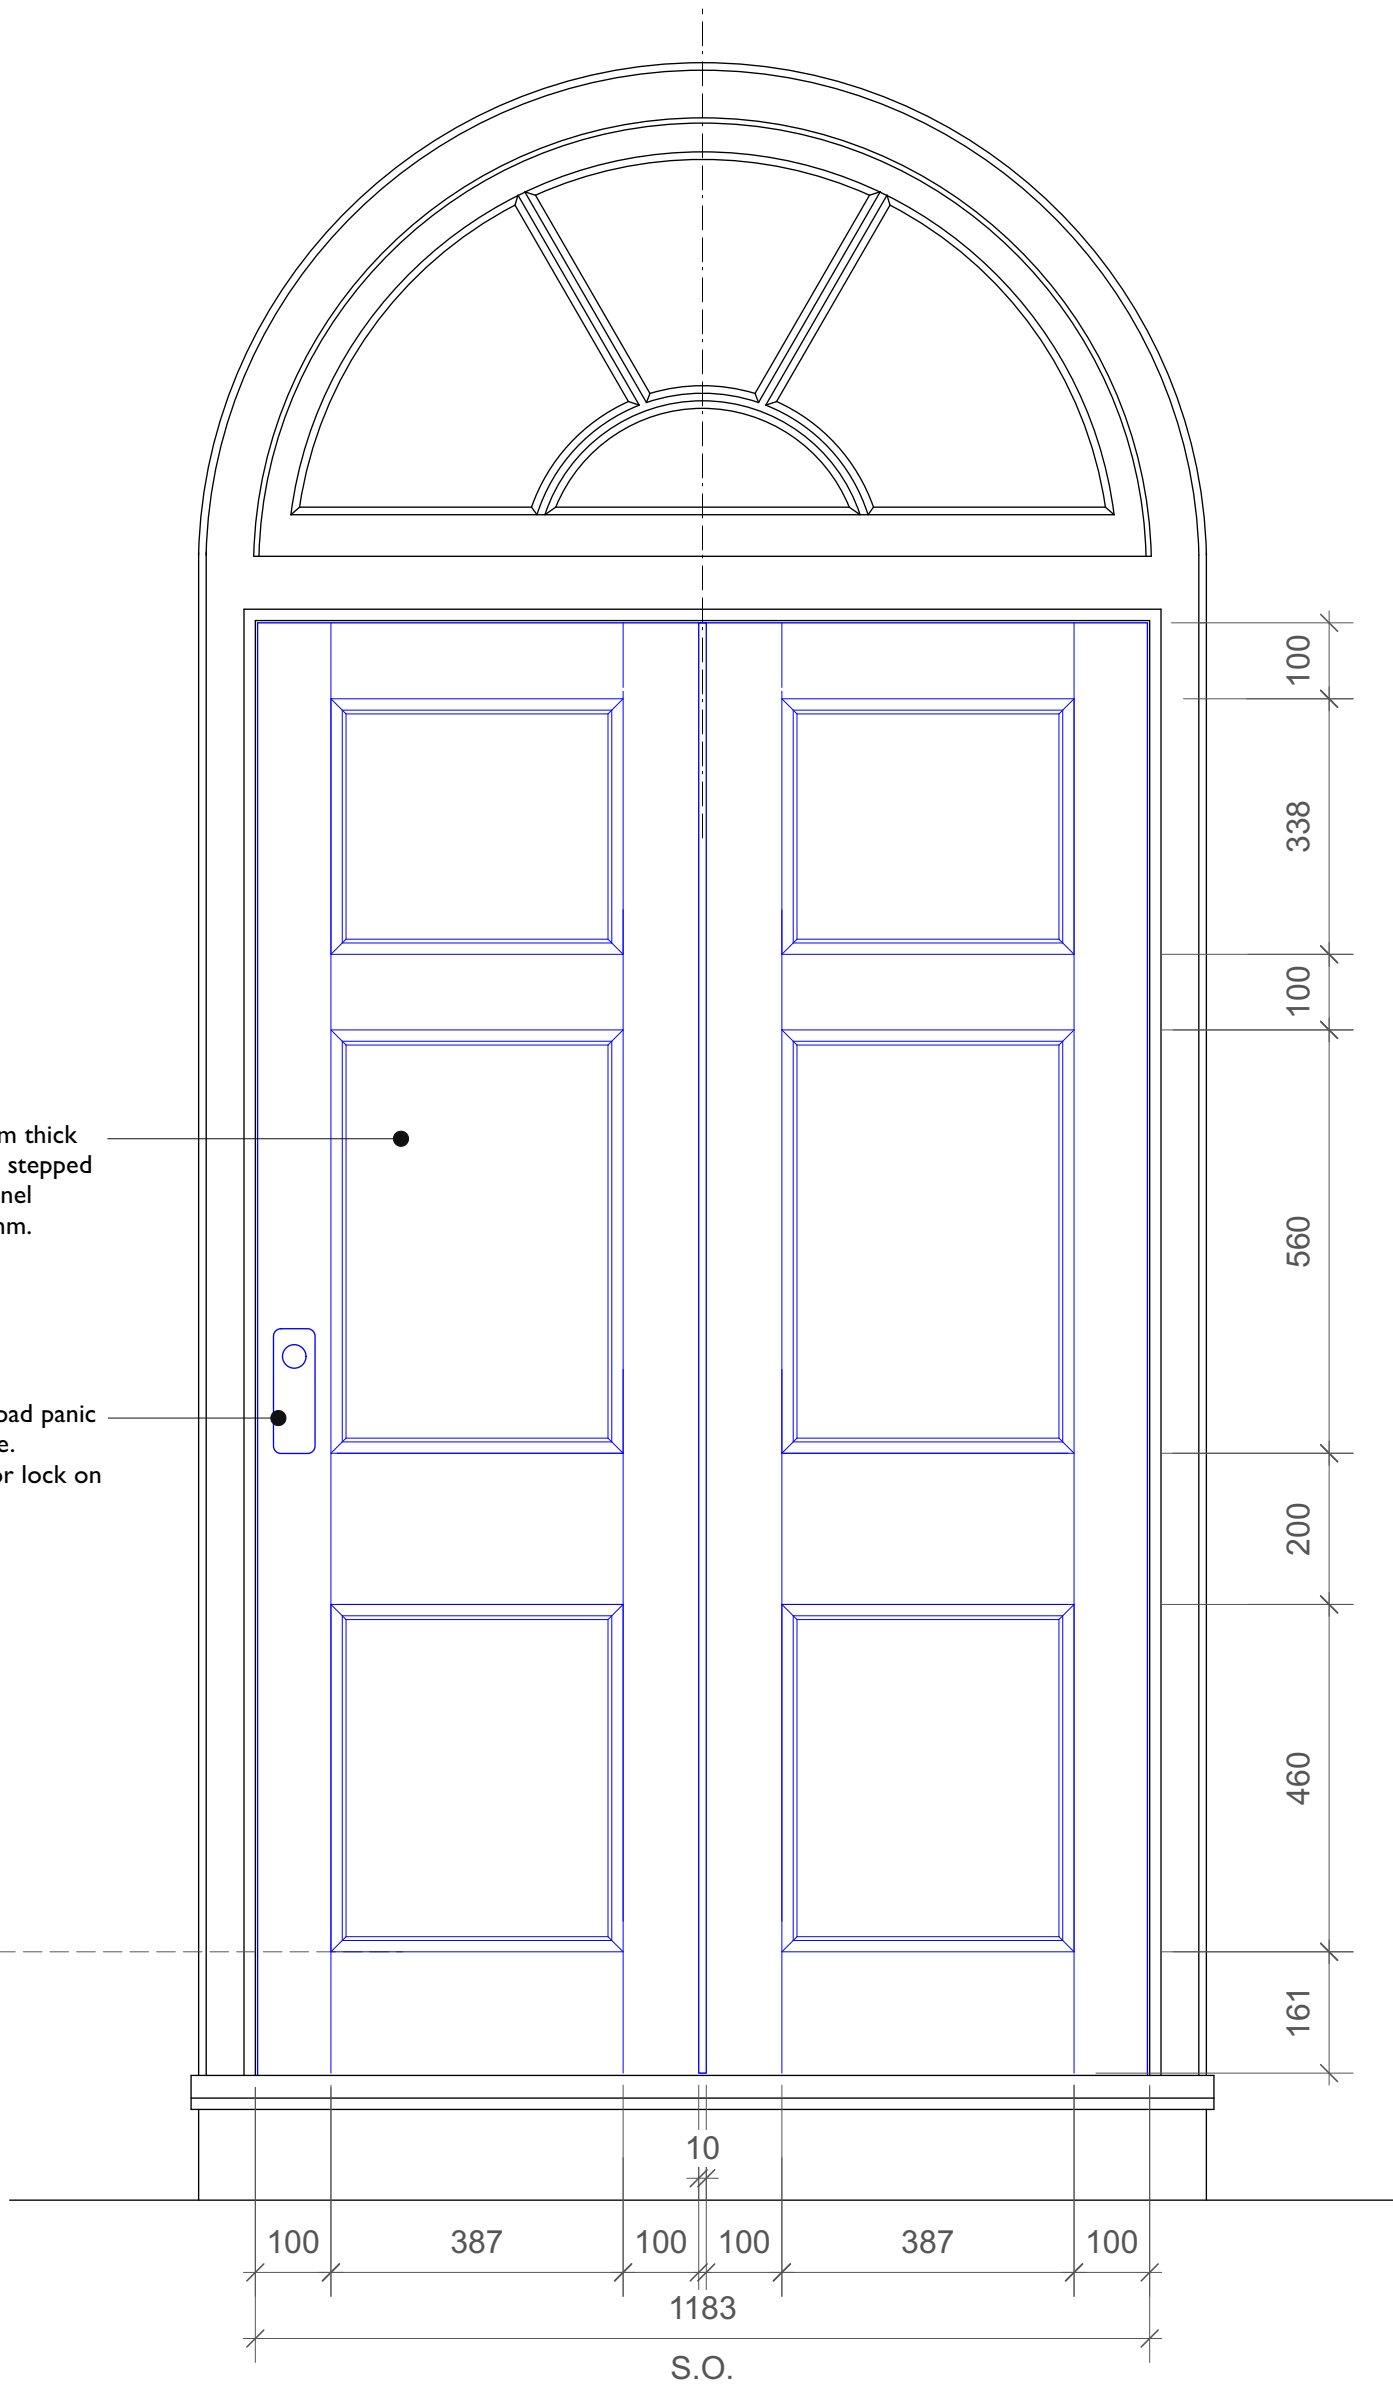

External Elevation with New Door G7.D01 as Proposed
Scale 1:10

- NOTE
1. This drawing is copyright.
 2. All dimensions must be checked on site before proceeding.
 3. Dimensions of new work are to be adjusted to suit the existing building where necessary. Do not assume that the existing structure or details are plumb, square or level.
 4. The contractor must report any discrepancies to the architect before proceeding.
 5. All products are to be used strictly in accordance with the manufacturer's instructions.

NOTE:

THIS DRAWING IS TO BE READ IN CONJUNCTION WITH DOOR SCHEDULE REF: 7440-322A.

IRONMONGERY TO BE PROVIDED AS SPECIFIED ON DOOR SCHEDULE.

REVISIONS

Rodney Melville + Partners

CHARTERED ARCHITECTS
HISTORIC BUILDING CONSULTANTS

10 EUSTON PLACE
LEAMINGTON SPA
WARWICKSHIRE
CV32 4LJ
T 01926 881311
F 01926 451766

E architects@rmpuk.com
www.rmpuk.com
Rodney Melville and Partners Limited

Client
London Borough of Haringey Council

Project
Bruce Castle

Title
New Door Proposal at Ground Floor Level
G7.D01

Scale	I:5/ I:10 @ A1	Job No	7440
Date	Oct 2023	Dwg No	260
Drawn	GL	Rev	-