

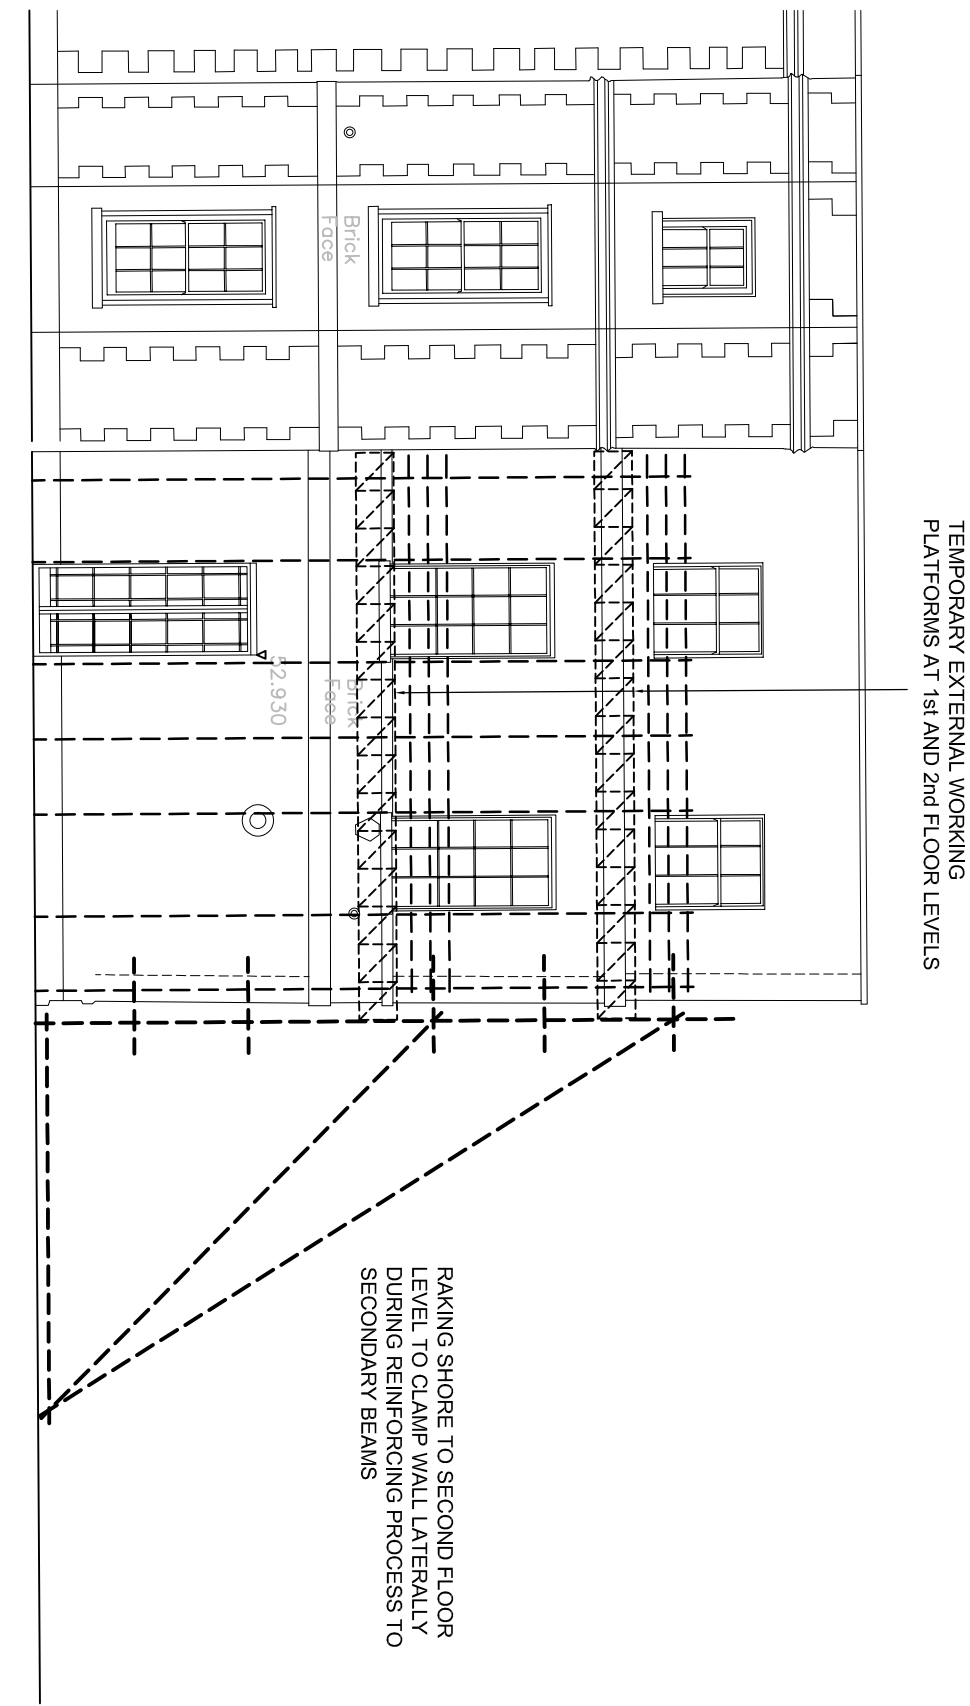


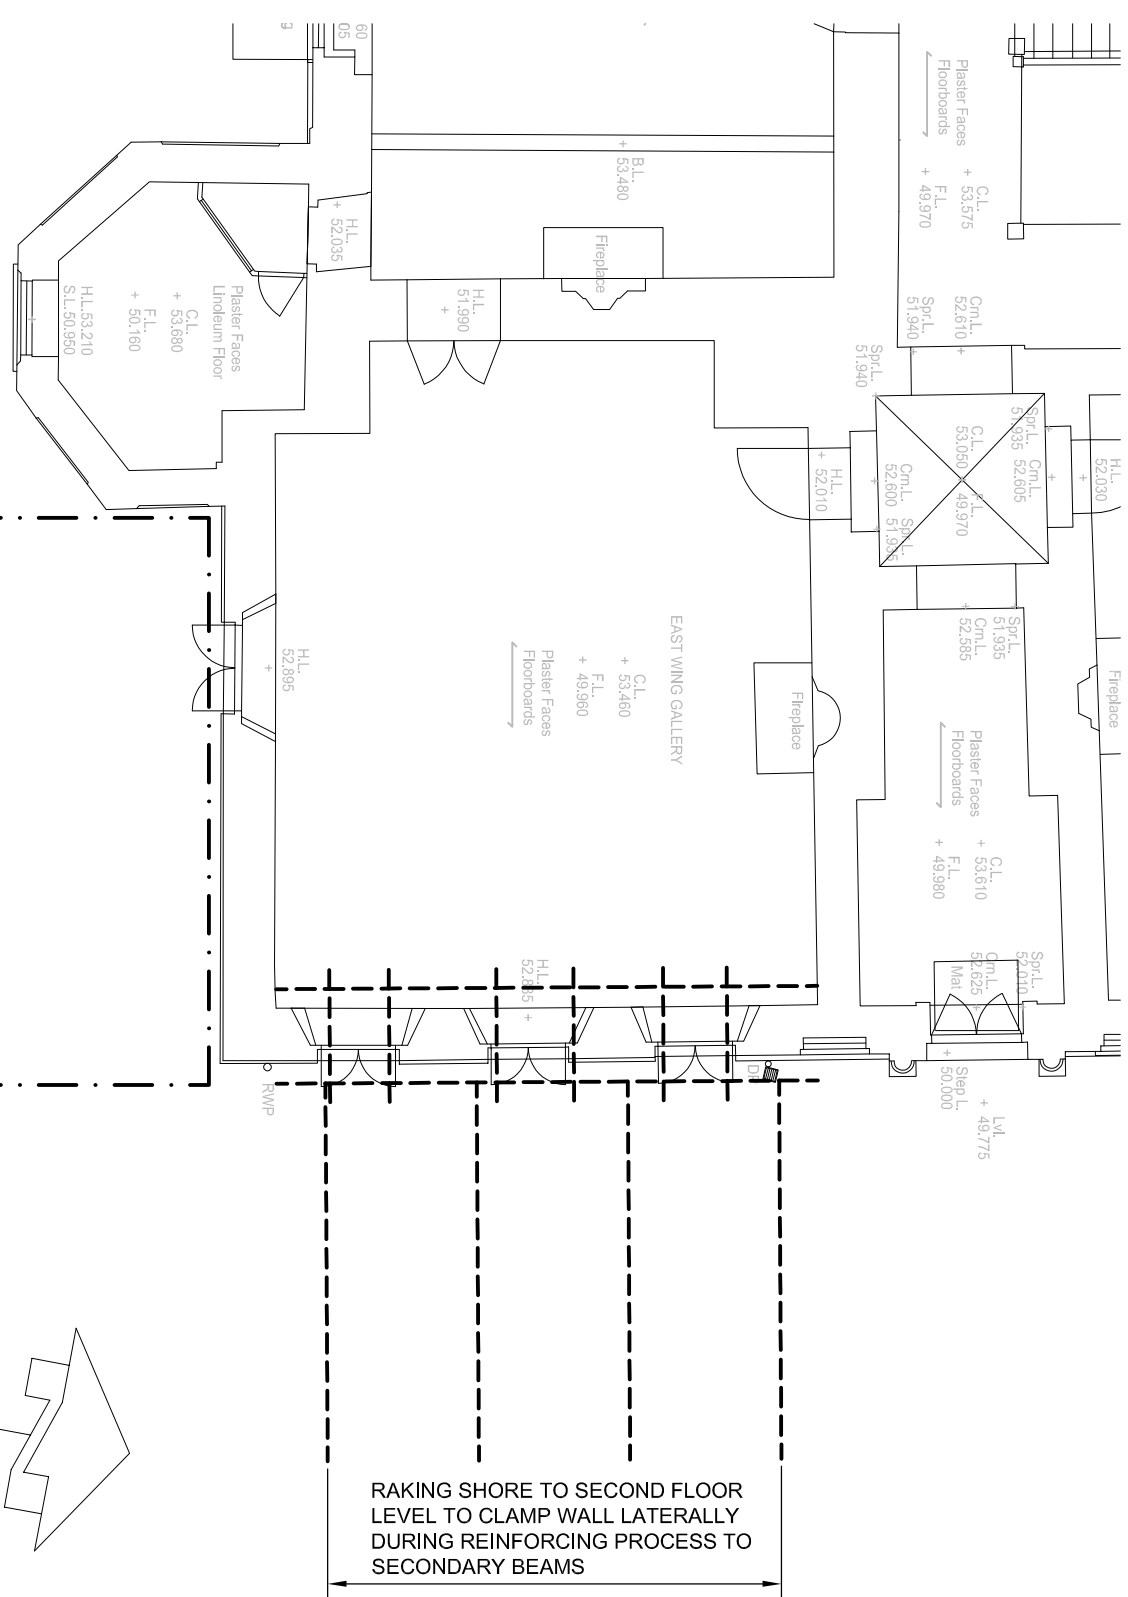


PART GROUND FLOOR PLAN  
WORKING AREAS  
DETAIL TW01  
1:50

PART SOUTH ELEVATION  
WORKING AREAS  
DETAIL TW02  
1:50

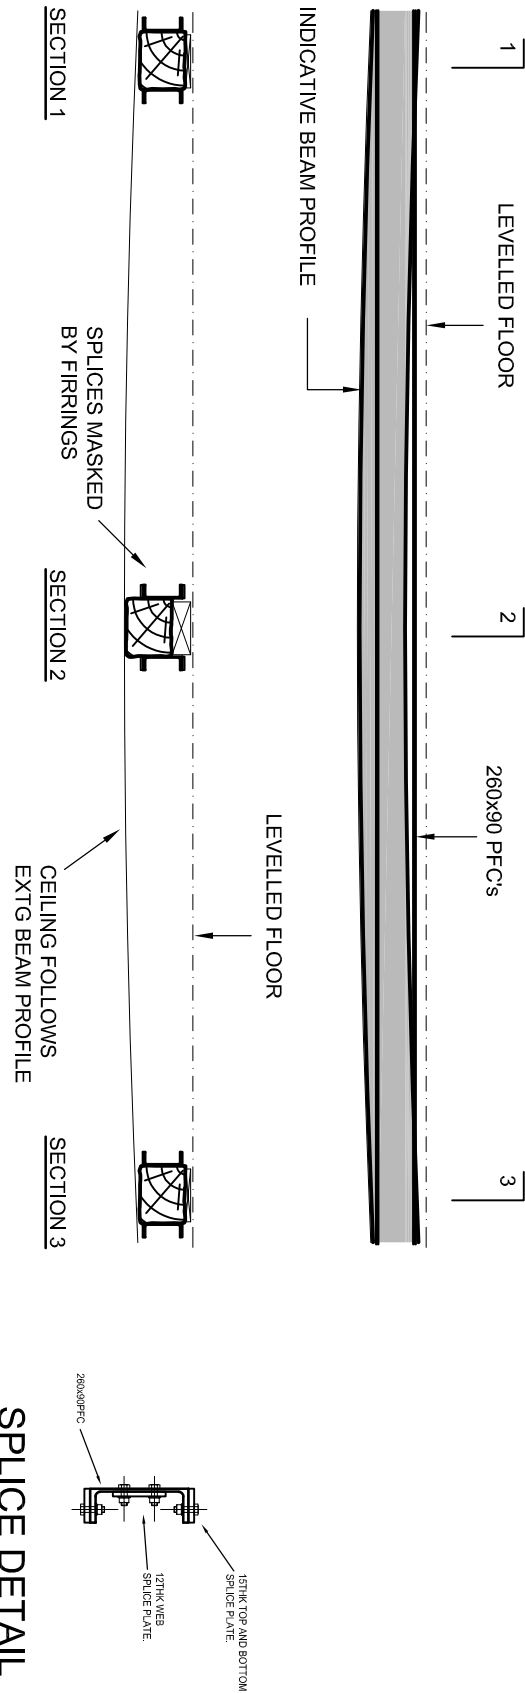


SPLICE DETAIL  
1:20

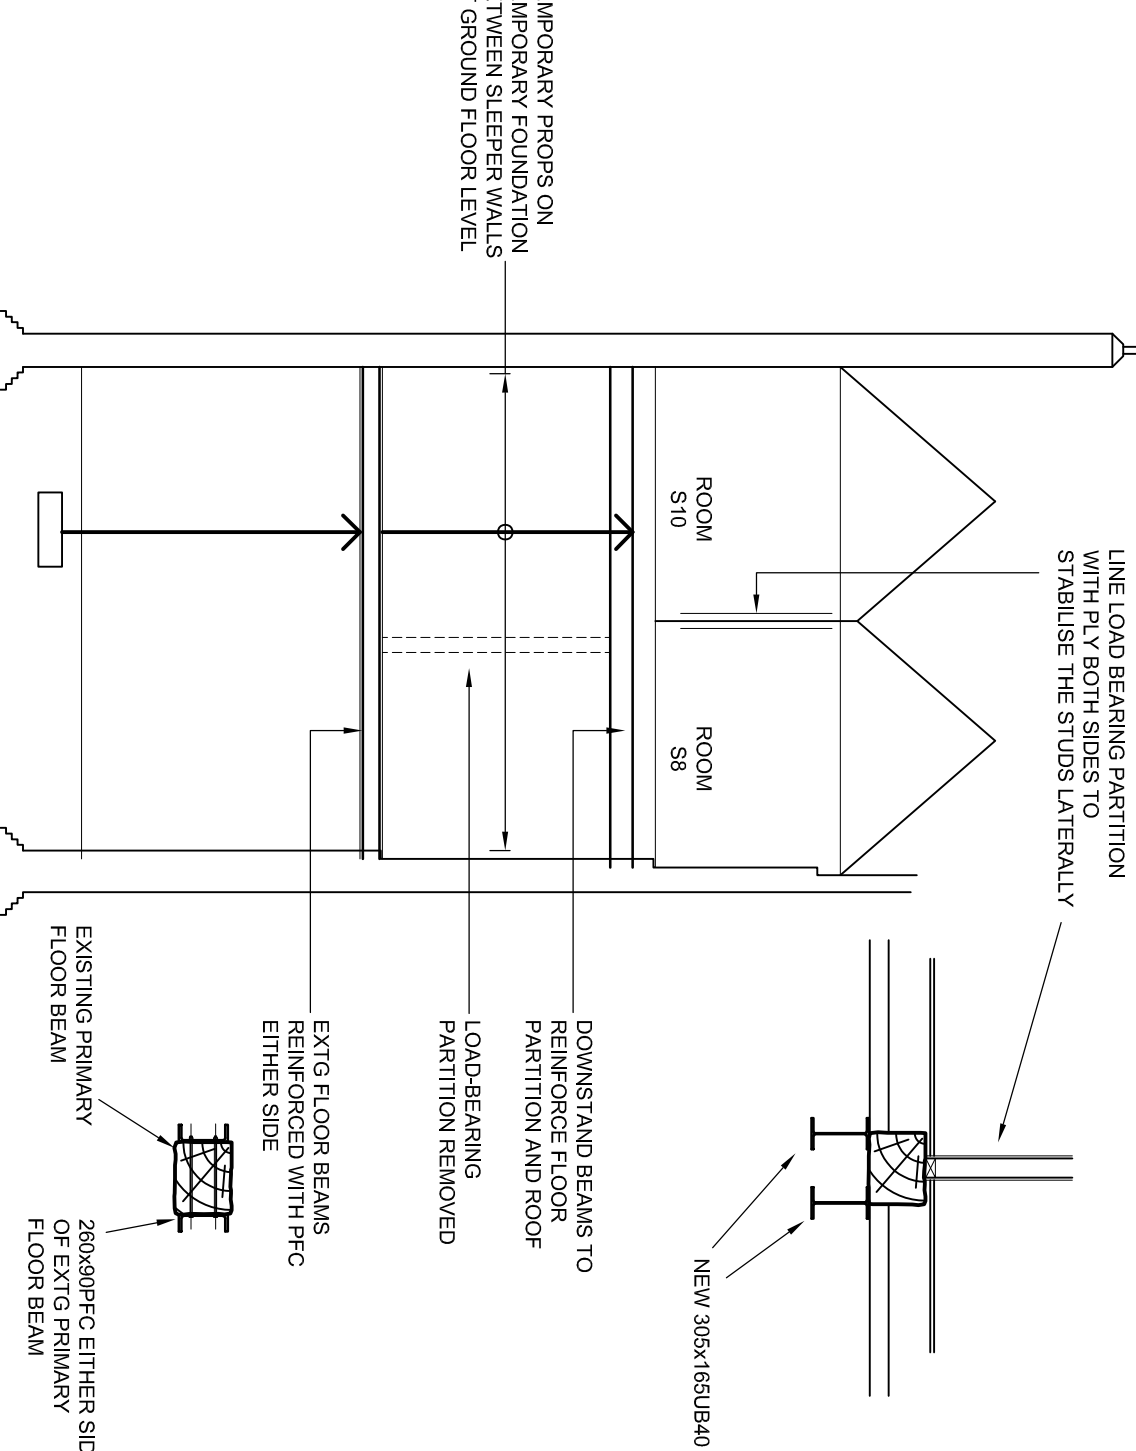

- SUGGESTED SEQUENCE OF WORKS:
- REMOVE CEILING AT 1st AND 2nd FLOOR LEVELS
  - REMOVE EXISTING FLOOR PROPS
  - INSTALL PRIMARY STEEL BEAMS AT 2nd FLOOR LEVEL (2x60 TWIN BEAMS)
  - INSTALL SECONDARY STEELS AT 2nd FLOOR LEVEL
  - REMOVE EXISTING FLOOR PROPS AND LOAD-BEARING PARTITION
  - REMOVE ALL FLOOR AND ROOF
  - INSTALL NEW PFCs TO FLOOR AT 1st FLOOR LEVEL IN ACCORDANCE WITH THE SUGGESTED SEQUENCE IN DETAIL TW06.

SUGGESTED SEQUENCE OF INSTALLATION OF  
PRIMARY BEAM STRENGTHENING BEAMS  
DETAIL TW06  
1:20


STAGE 8 -  
INSTALL NEW CEILING  
JOISTS AND CEILING

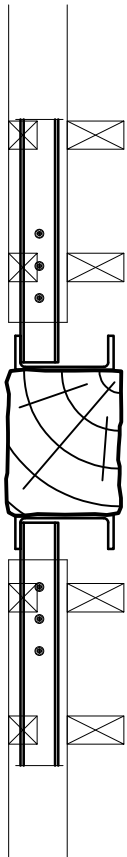


STAGE 7 -  
REMOVE PROPS




STAGE 6 -  
INSTALL BACK TO BACK  
2x60 TWIN BEAMS AND  
NEW PFCs ON PRIMARY  
BEAMS

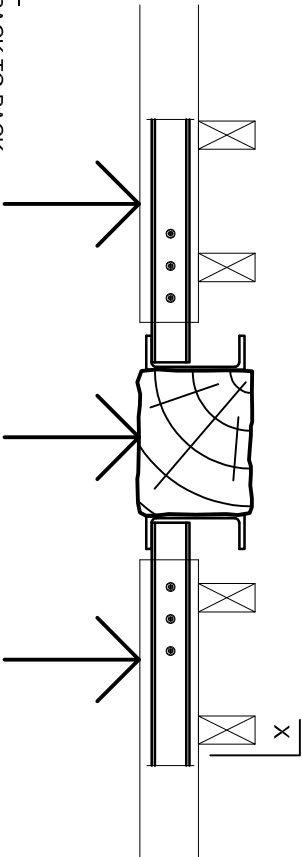


STAGE 5 -  
REMOVE CEILING JOISTS

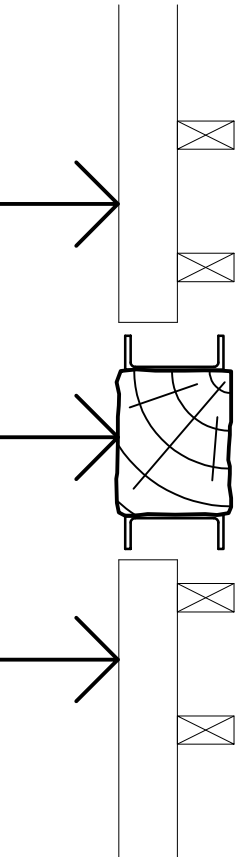


STAGE 4 -  
INSTALL BACK TO BACK  
CHANNELS

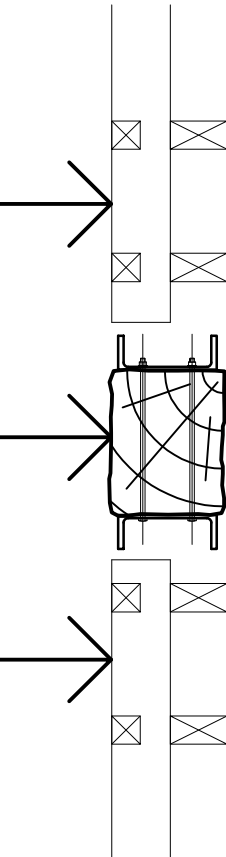


STAGE 3 -  
REMOVE 2x60 SECONDARY  
TIMBERS

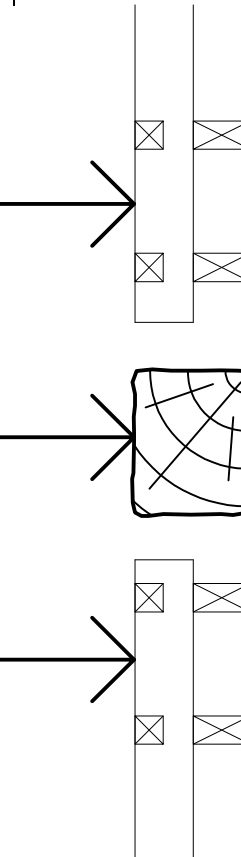

STAGE 2 -  
REMOVE 3x60 PROPS  
OF PROPS PER BEAM

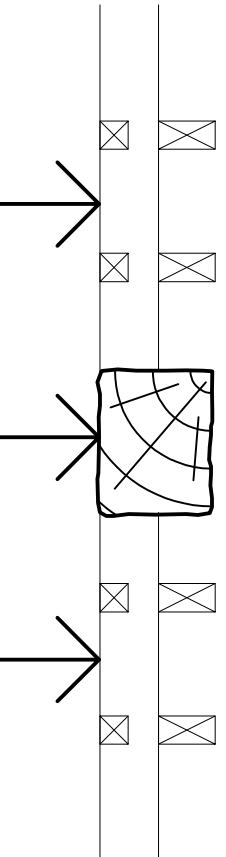

STAGE 1 -  
EXISTING

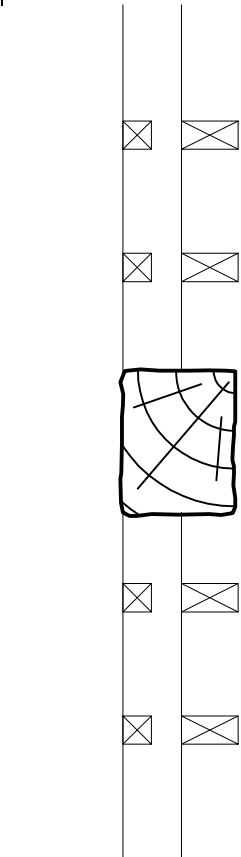

NOTES

THIS DRAWING IS TO BE READ IN CONJUNCTION WITH ALL RELEVANT PROJECTS AND MAKE DRAWINGS TOGETHER WITH THE SPECIFICATION.

FINAL TEMPORARY WORKS DETAILS TO BE TO THE CONTRACTORS DESIGN AND DETAILS

THIS DRAWING IS TO BE READ ALONGSIDE DRAWING NUMBER 22129-SFK-ZZ-ZZ-DR-S-1002

| rev      | description            |
|----------|------------------------|
| AD       | ISSUED FOR INFORMATION |
| RF       |                        |
| 27.10.23 |                        |

ARCHITECT:

Rodney Mayville + Partners  
10 Euston Place  
Leamington Spa, Warwickshire  
CV32 4LJ  
Tel: 01926 881311

DRAWING TITLE:

GROUND FLOOR LAYOUT  
TEMPORARY WORKS  
Sheet 1

SFK consulting  
2nd Floor Trinity House,  
123 Winchester Road  
Chandler's Ford  
Eastleigh, SO5 2DR  
Tel: 023 9068 2460

SCALE:

1:50 / 20 @ A1

SFK REF: 22129-1001

22129-SFK-TW-ZZ-DR-S-1001

Project - Originator - Value - Level - File Type - Discipline - Draw No