


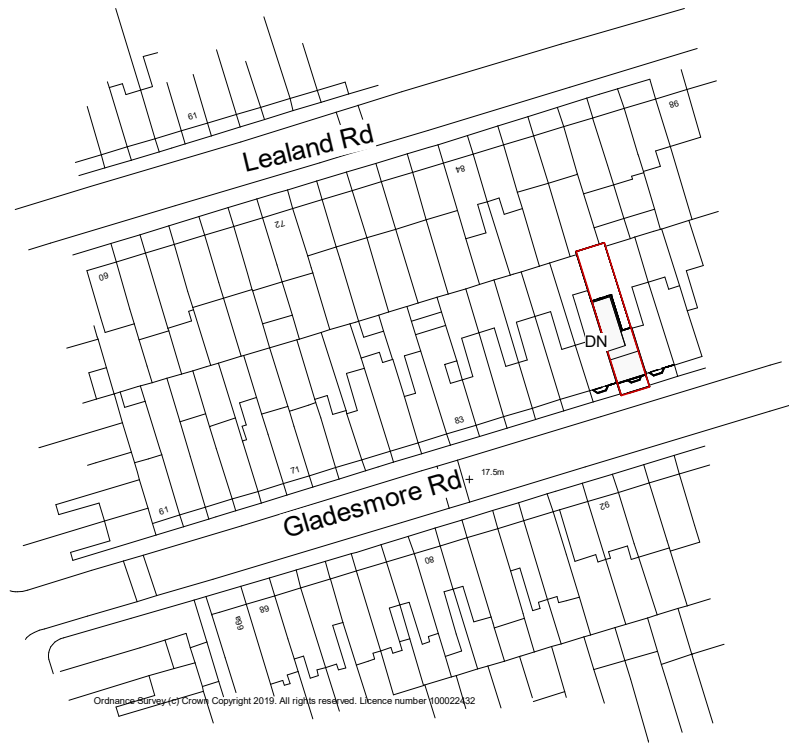


0 10 25 40 50
Scale In Meters
1 : 1250

 Property boundary
Property area 121.3m²



0 2 4 6 8 10
Scale In Meters
1 : 200

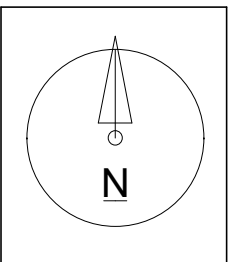




NOTES:
CONTRACTORS MUST VERIFY ALL DIMENSIONS
AT THE
SITE BEFORE COMENCING ANY WORK.
NO CONSTRUCTION WORK BEFORE BUILDING
CONTROL
APPROVAL AND STRUCTURAL ENGINEER
CONFIRMATION.
ANY DISCREPANCIES TO BE REPORTED TO
GRIDKUNE.
ALL DRAWINGS ARE TO BE READ IN
CONJUNCTION WITH
ALL RELEVANT DRAWINGS AND
SPECIFICATIONS.

Rev	Description	Date

PROJECT TITLE		
95 Gladesmore Road. London N15 6TL		
Date	Project number	DRWAING NUMBER
31/08/2023	7572	PR - L001

DRAWING TITLE	
Proposed Location And Os Map	
CLIENT	
Mr Abraham Wajsman	
Scale (@ A3)	Drawn by
As indicated	Cheski



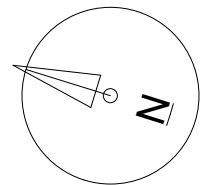 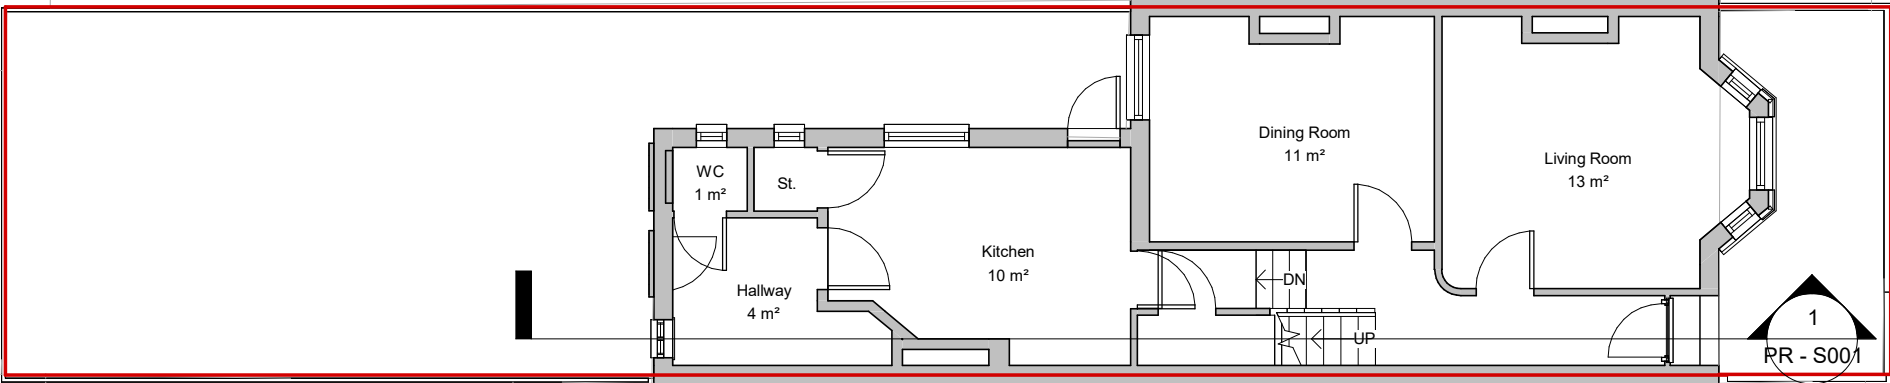

NOTES.
CONTRACTORS MUST VERIFY ALL DIMENSIONS
AT THE
SITE BEFORE COMENCING ANY WORK.

NO CONSTRUCTION WORK BEFORE BUILDING
CONTROL
APPROVAL AND STRUCTURAL ENGINEER
CONFIRMATION.

ANY DISCREPANCIES TO BE REPORTED TO
GRIDKUNE.
ALL DRAWINGS ARE TO BE READ IN
CONJUNCTION WITH
ALL RELEVANT DRAWINGS AND
SPECIFICATIONS.

Rev	Description	Date

PROJECT TITLE

95 Gladesmore Road. London N15 6TL

Date
31/08/2023

Project number
7572

DRWAING NUMBER
PR - P001

DRAWING TITLE

Proposed Ground Floor

CLIENT




Mr Abraham Wajsman

Scale (@ A3)
1 : 100

Drawn by
Cheski



PLANNING SERVICES

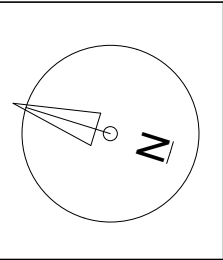 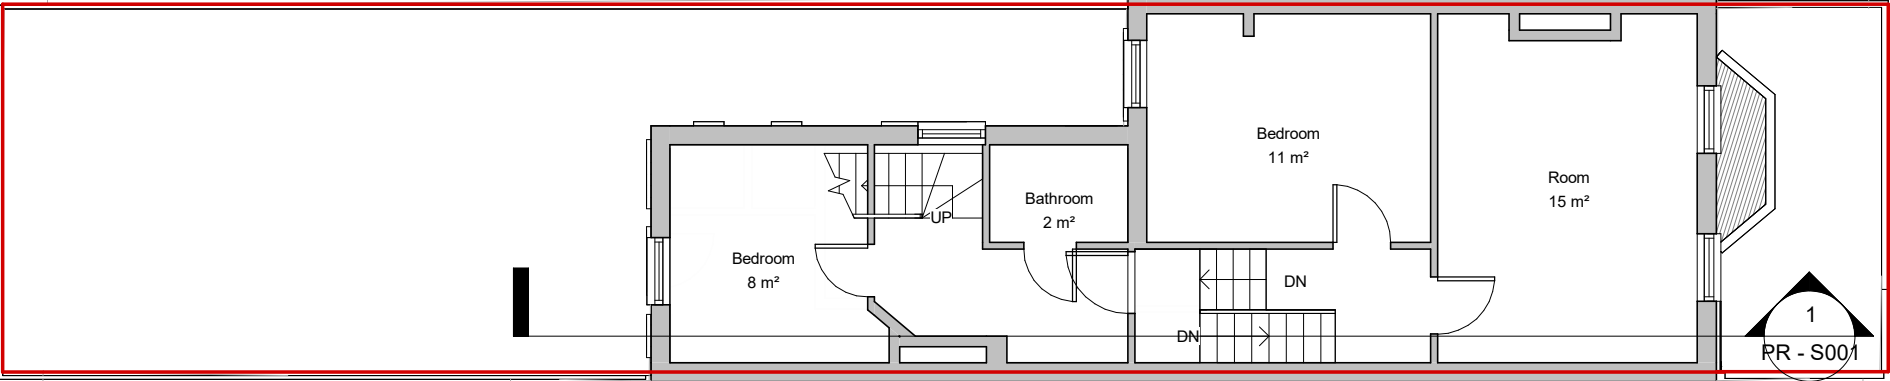

NOTES:
CONTRACTORS MUST VERIFY ALL DIMENSIONS
AT THE
SITE BEFORE COMENCING ANY WORK.
NO CONSTRUCTION WORK BEFORE BUILDING
CONTROL
APPROVAL AND STRUCTURAL ENGINEER
CONFIRMATION.
ANY DISCREPANCIES TO BE REPORTED TO
GRIDKUNE.
ALL DRAWINGS ARE TO BE READ IN
CONJUNCTION WITH
ALL RELEVANT DRAWINGS AND
SPECIFICATIONS.

Rev	Description	Date

PROJECT TITLE

95 Gladesmore Road. London N15 6TL

Date
31/08/2023

Project number
7572

DRWAING NUMBER
PR - P002

DRAWING TITLE

Proposed First Floor

CLIENT




Mr Abraham Wajsman

Scale (@ A3)
1 : 100

Drawn by
Cheski



PLANNING SERVICES

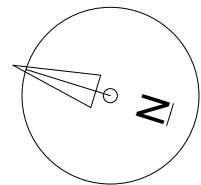 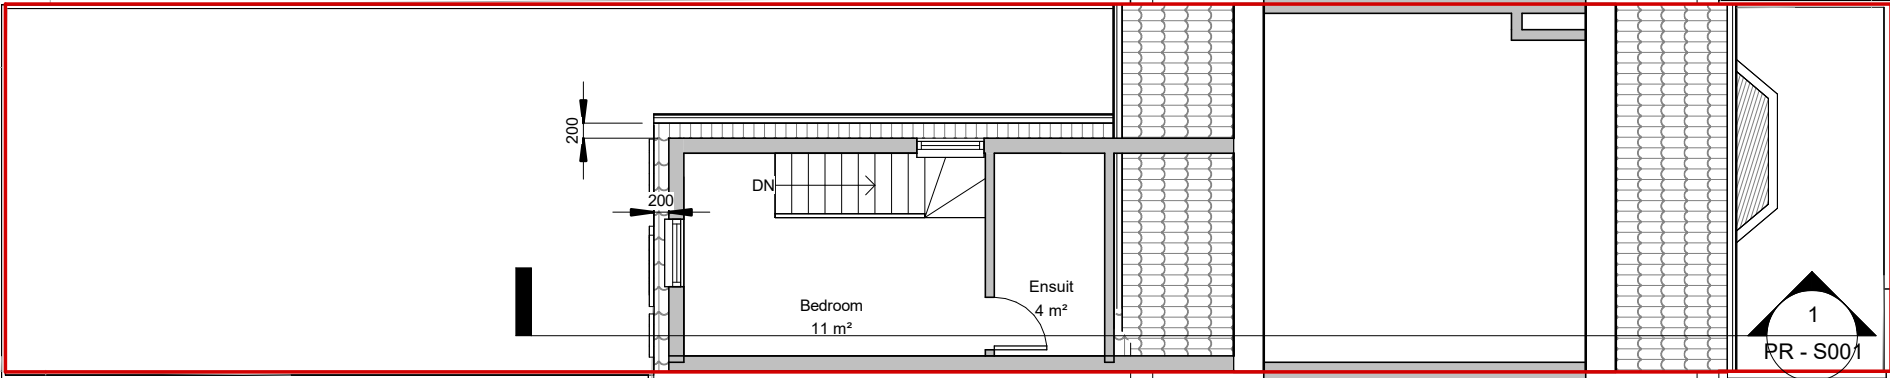

NOTES.
CONTRACTORS MUST VERIFY ALL DIMENSIONS
AT THE
SITE BEFORE COMENCING ANY WORK.

NO CONSTRUCTION WORK BEFORE BUILDING
CONTROL
APPROVAL AND STRUCTURAL ENGINEER
CONFIRMATION.

ANY DISCREPANCIES TO BE REPORTED TO
GRIDKUNE.
ALL DRAWINGS ARE TO BE READ IN
CONJUNCTION WITH
ALL RELEVANT DRAWINGS AND
SPECIFICATIONS.

Rev	Description	Date

PROJECT TITLE

95 Gladesmore Road. London N15 6TL

Date
31/08/2023

Project number
7572

DRWAING NUMBER
PR - P003

DRAWING TITLE

Proposed Loft



CLIENT

Mr Abraham Wajsman

Scale (@ A3)
1 : 100

Drawn by
Cheski



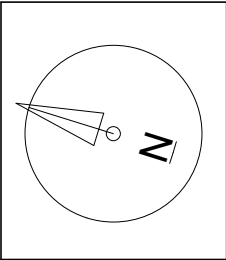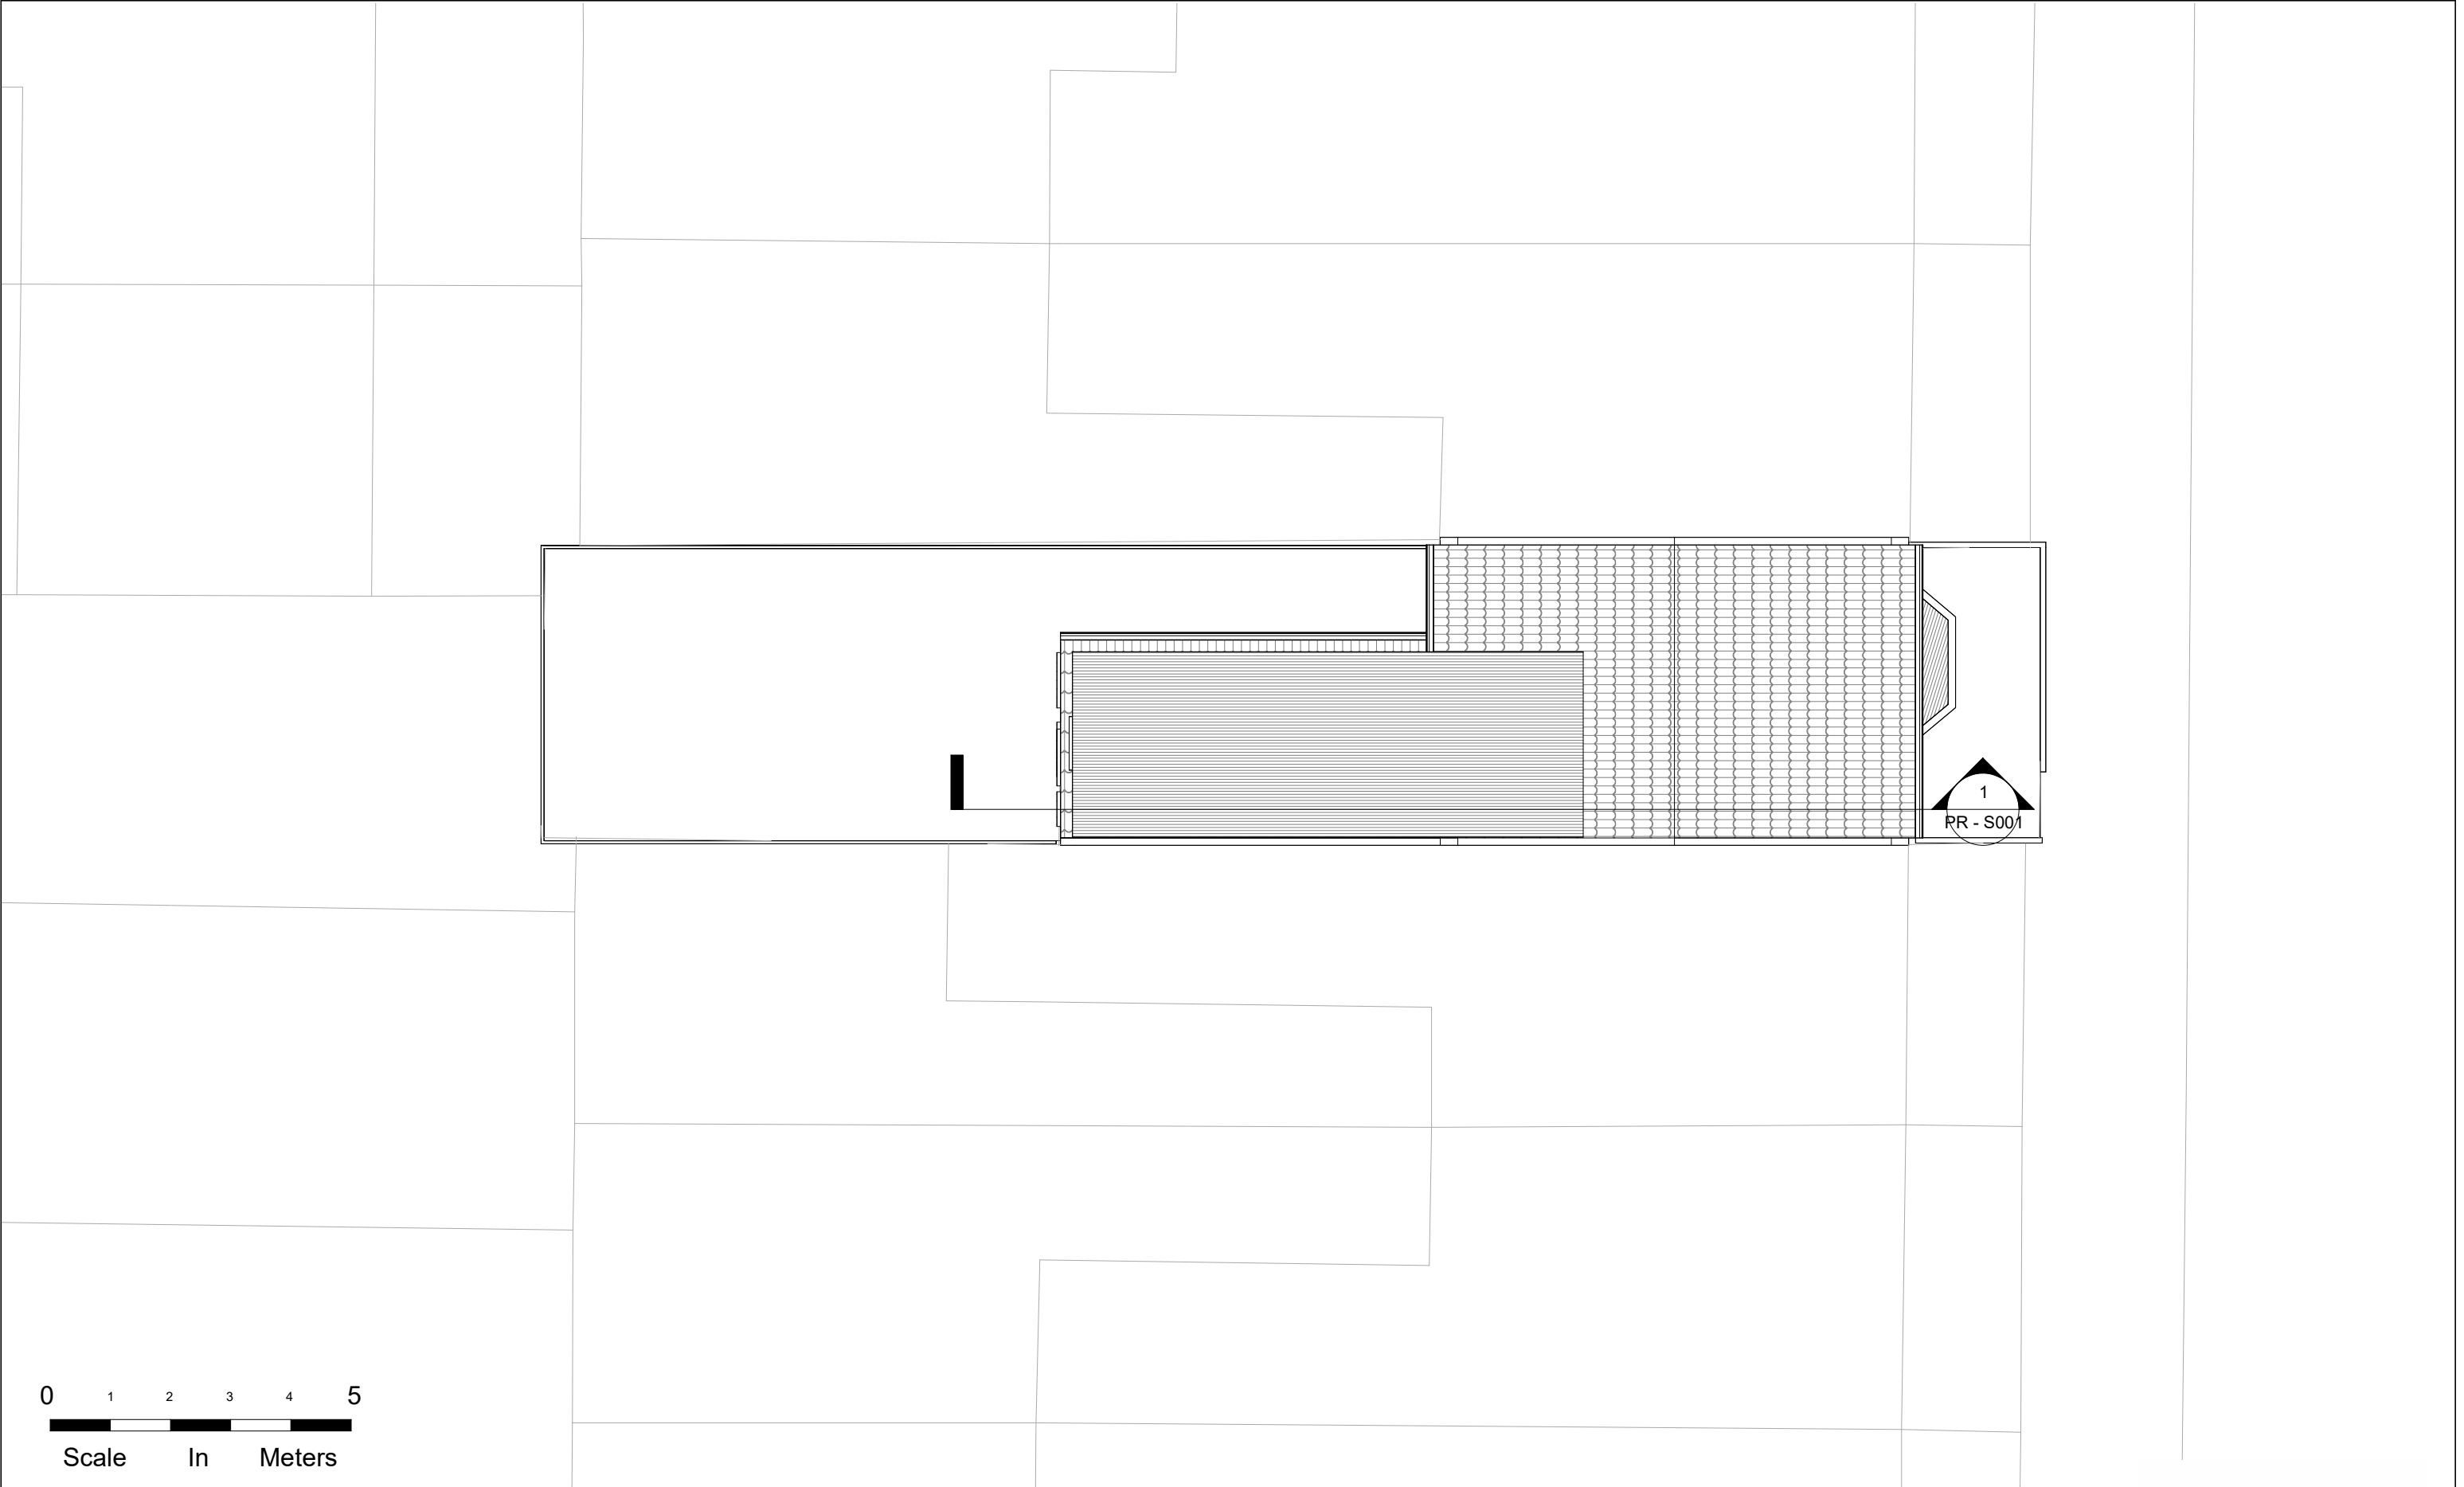

NOTES:
CONTRACTORS MUST VERIFY ALL DIMENSIONS
AT THE
SITE BEFORE COMENCING ANY WORK.

NO CONSTRUCTION WORK BEFORE BUILDING
CONTROL
APPROVEL AND STRUCTURAL ENGINEER
CONFIRMATION.

ANY DISCREPANCIES TO BE REPORTED TO
GRIDKUNE.
ALL DRAWINGS ARE TO BE READ IN
CONJUNCTION WITH
ALL RELEVANT DRAWINGS AND
SPECIFICATIONS.

Rev	Description	Date


PROJECT TITLE		
95 Gladesmore Road. London N15 6TL		
Date	Project number	DRWAING NUMBER
31/08/2023	7572	PR - P004

DRAWING TITLE	
Proposed Roof Plan	
CLIENT	
Mr Abraham Wajzman	
Scale (@ A3)	Drawn by
1 : 100	Cheski






Front

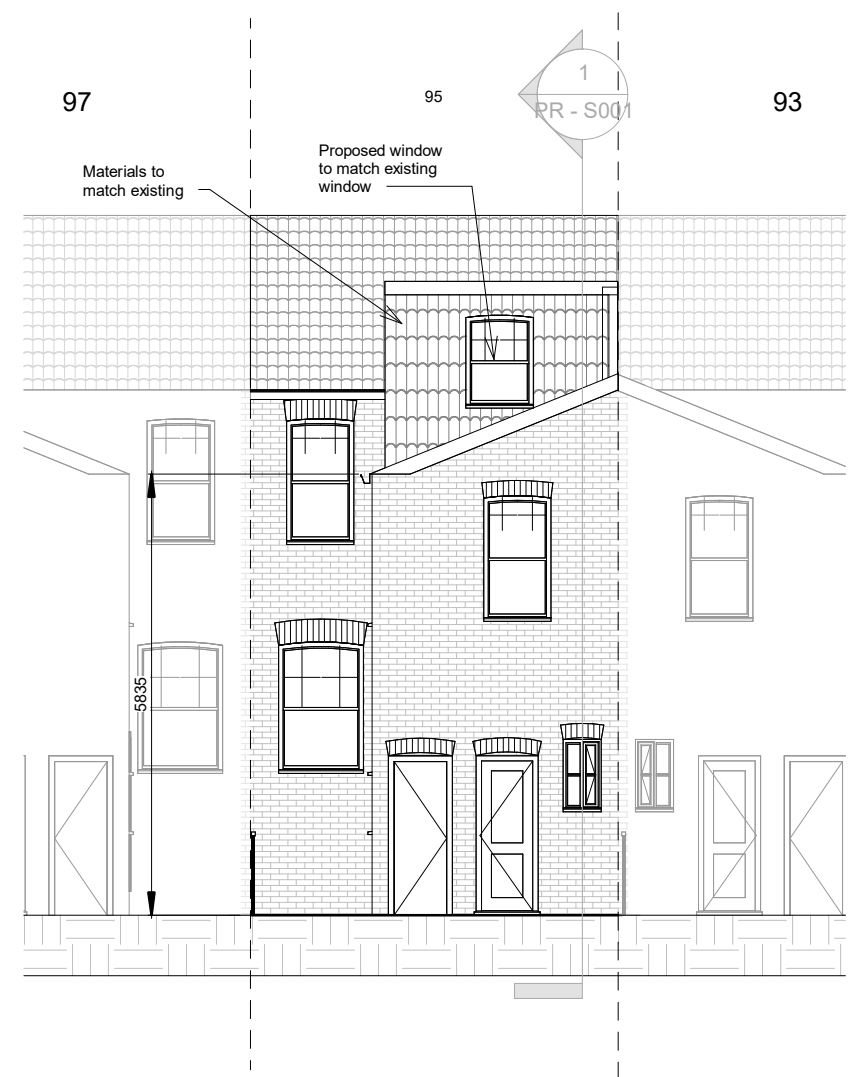

Rear

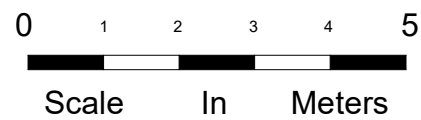

NOTES:
CONTRACTORS MUST VERIFY ALL DIMENSIONS AT THE SITE BEFORE COMMENCING ANY WORK.
NO CONSTRUCTION WORK BEFORE BUILDING CONTROL APPROVAL AND STRUCTURAL ENGINEER CONFIRMATION.
ANY DISCREPANCIES TO BE REPORTED TO GRIDKUNE.
ALL DRAWINGS ARE TO BE READ IN CONJUNCTION WITH ALL RELEVANT DRAWINGS AND SPECIFICATIONS.

Rev	Description	Date

PROJECT TITLE

95 Gladesmore Road. London N15 6TL

Date
31/08/2023

Project number
7572

DRWAING NUMBER
PR - E001

DRAWING TITLE

Proposed Front And Rear Elevation




CLIENT

Mr Abraham Wajsman



Scale (@ A3)
1 : 100

Drawn by
Cheski



 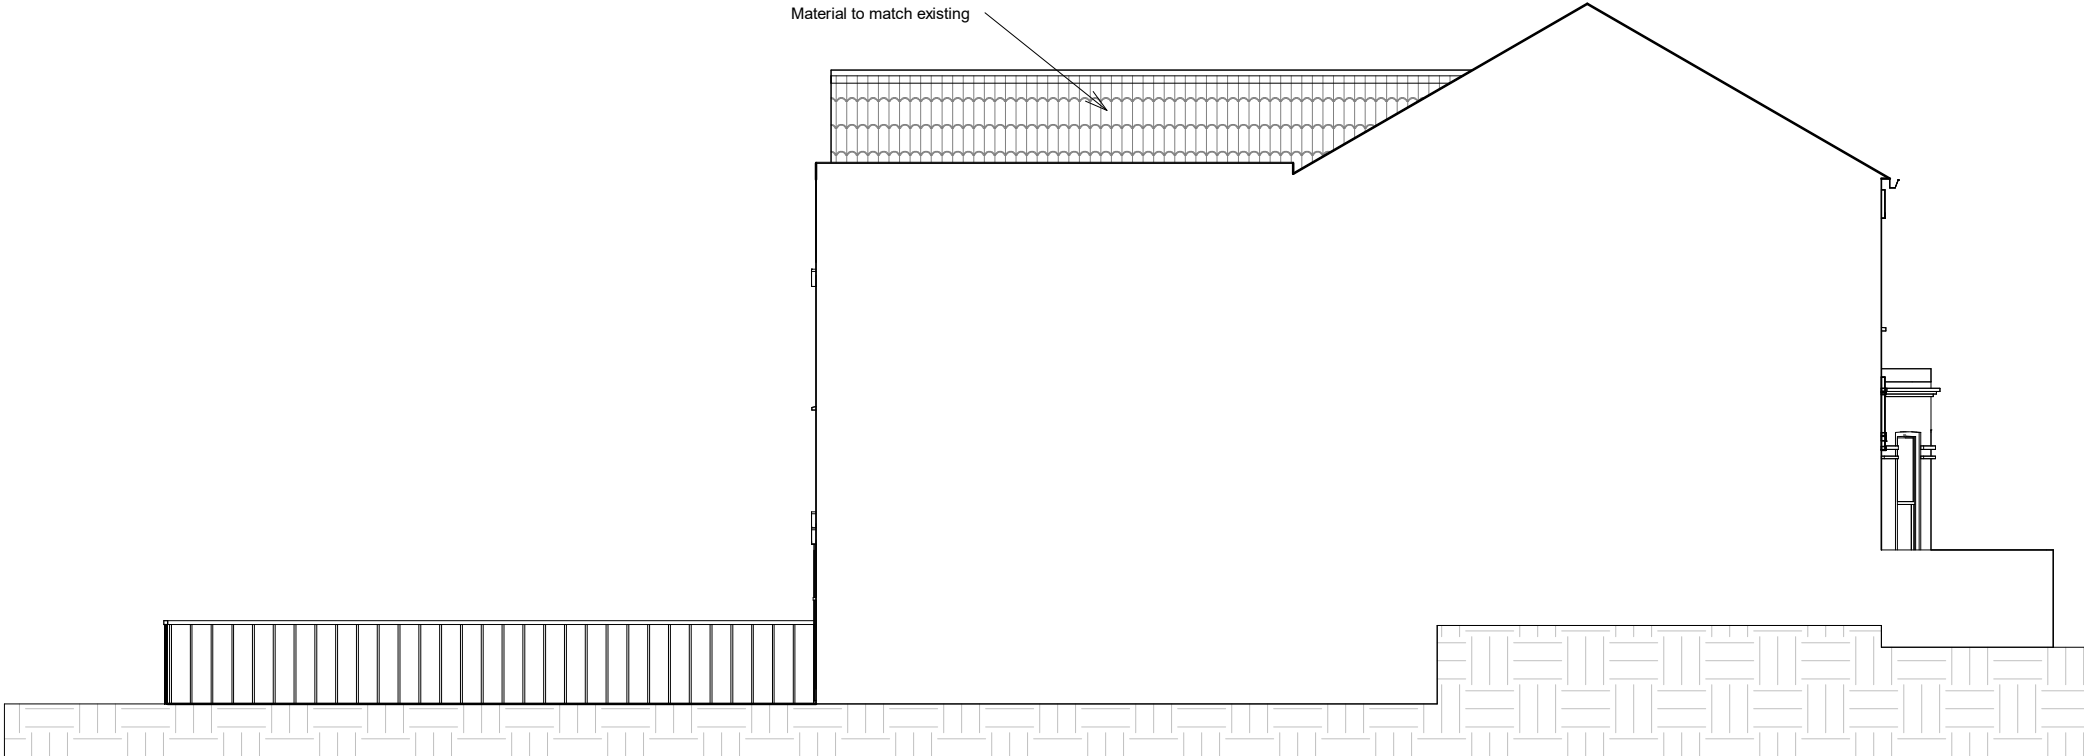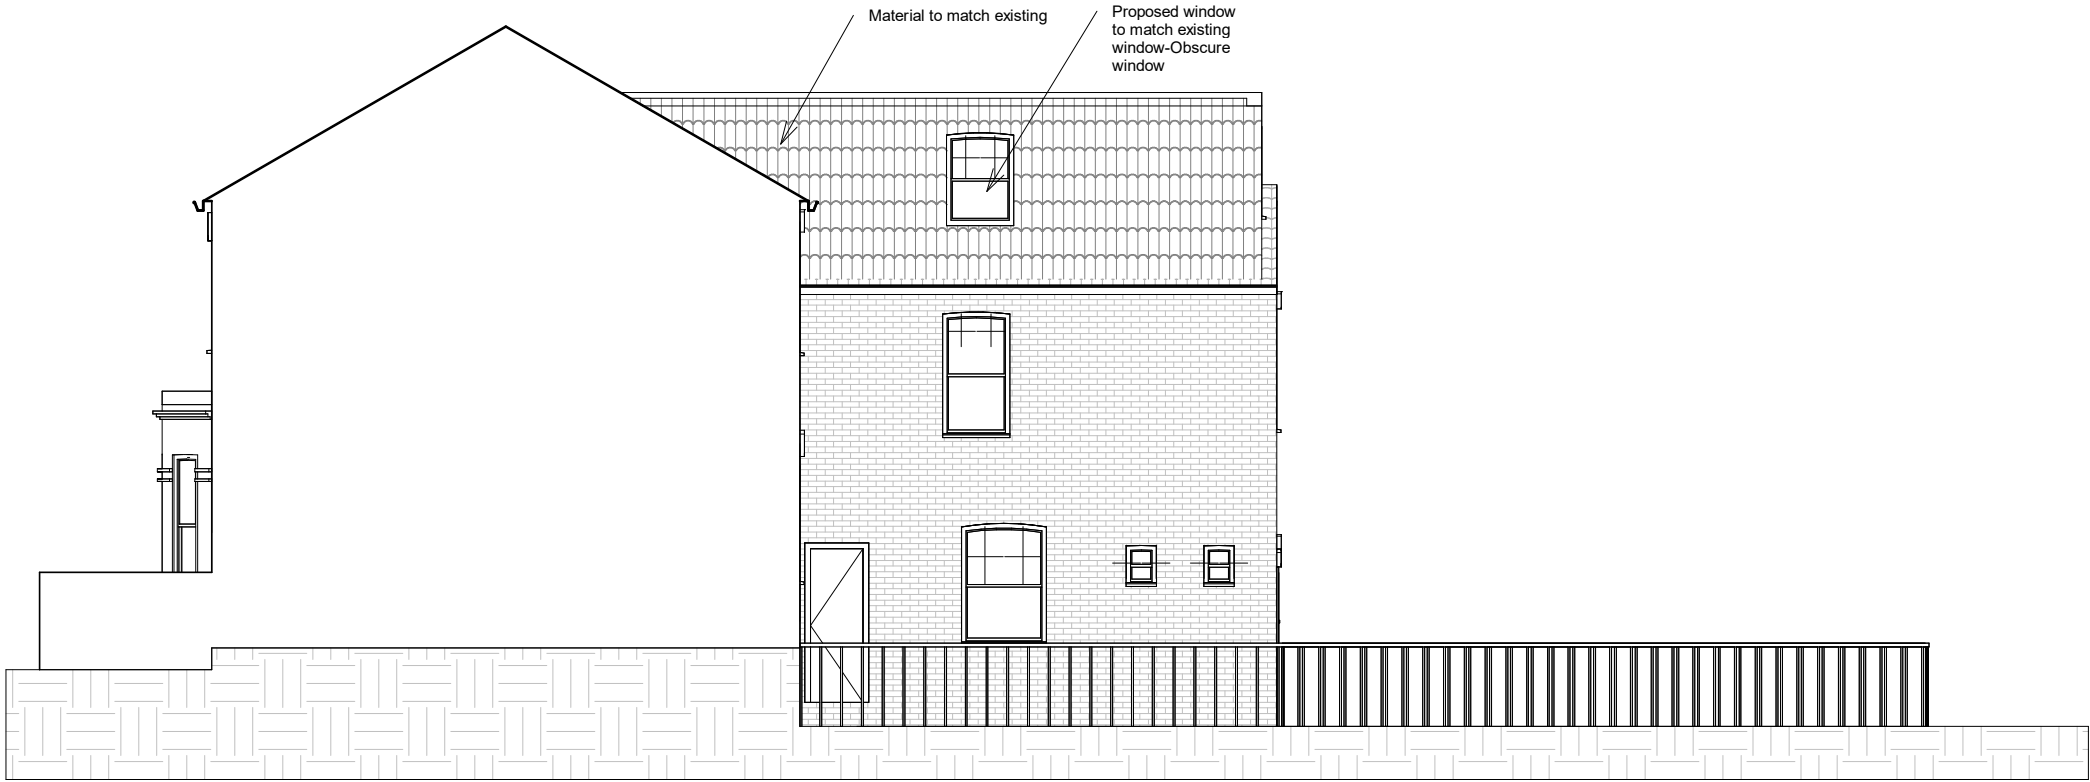

NOTES. CONTRACTORS MUST VERIFY ALL DIMENSIONS AT THE SITE BEFORE COMENCING ANY WORK. NO CONSTRUCTION WORK BEFORE BUILDING CONTROL APPROVEL AND STRUCTURAL ENGINEER CONFIRMATION. ANY DISCREPANCIES TO BE REPORTED TO GRIDKUNE. ALL DRAWINGS ARE TO BE READ IN CONJUNCTION WITH ALL RELEVANT DRAWINGS AND SPECIFICATIONS.	Rev	Description	Date	PROJECT TITLE			DRAWING TITLE		 PLANNING SERVICES
				95 Gladesmore Road. London N15 6TL			Proposed Side Elevations		
				CLIENT			Mr Abraham Wajsman		
				Date	Project number	DRWAING NUMBER	Scale (@ A3)	Drawn by	
				31/08/2023	7572	PR - E002	1 : 100	Cheski	

 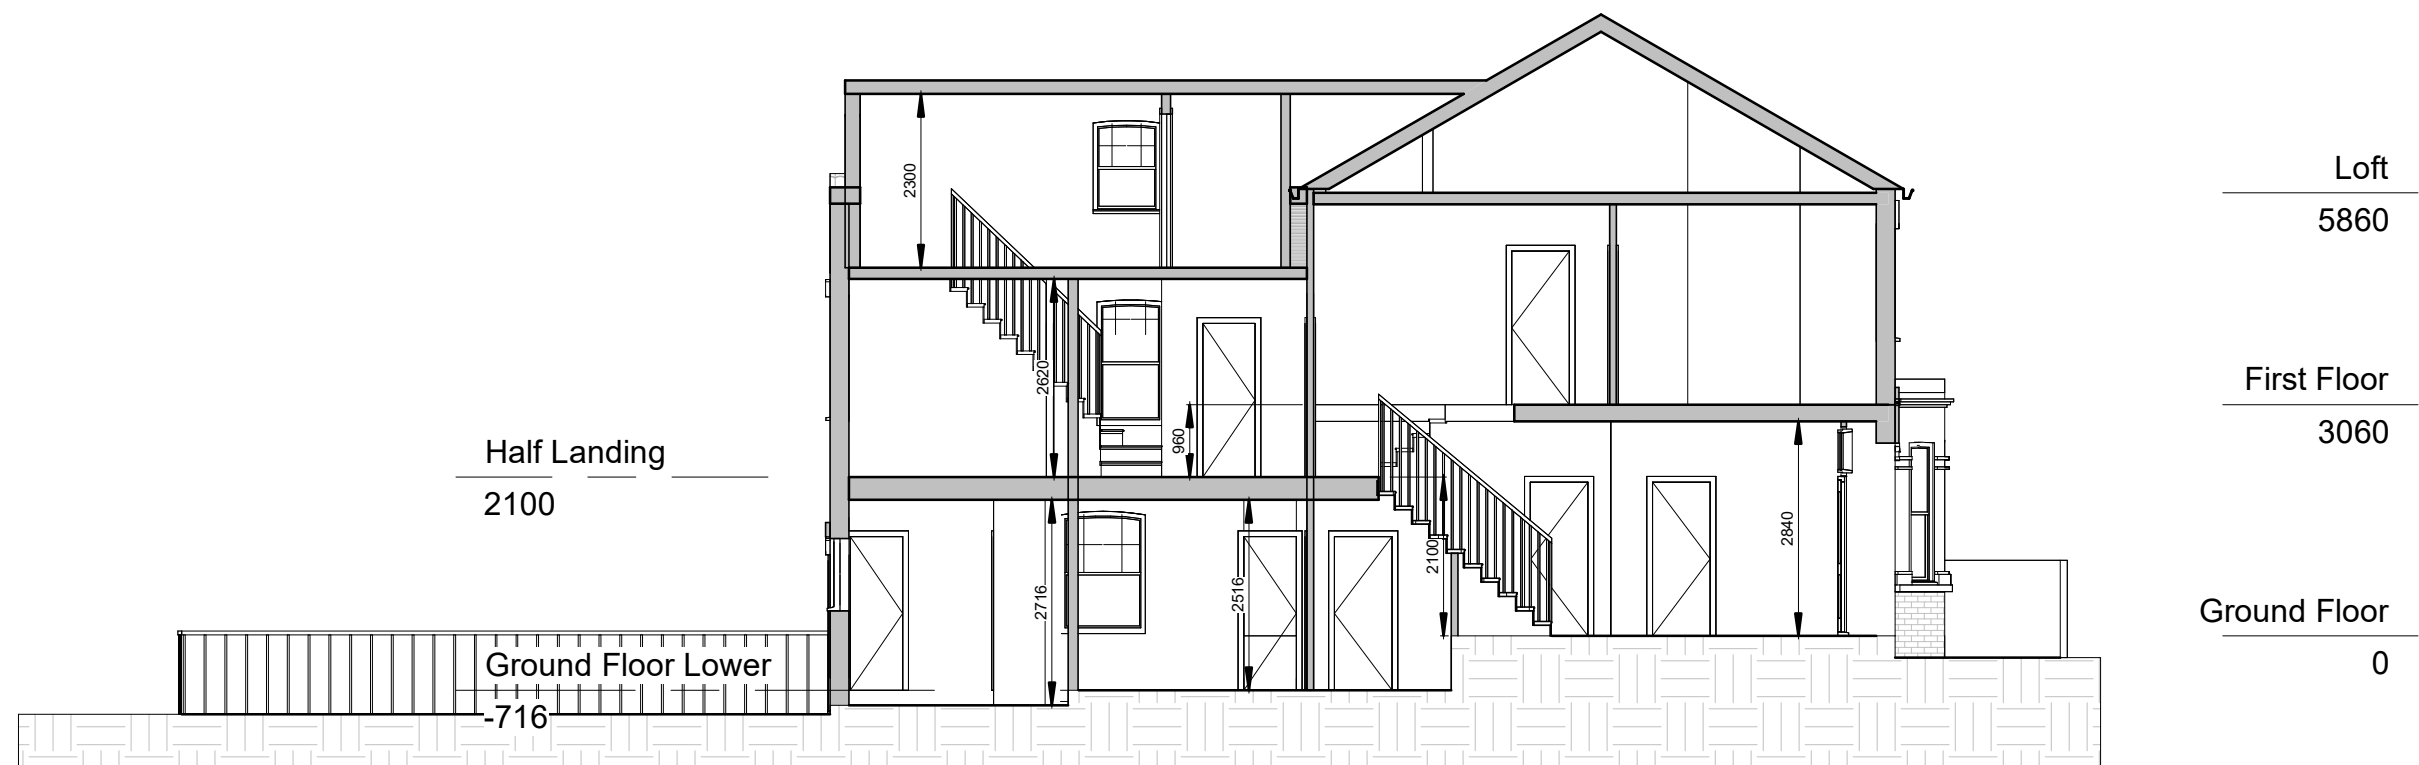


NOTES:
CONTRACTORS MUST VERIFY ALL DIMENSIONS
AT THE
SITE BEFORE COMMENCING ANY WORK.
NO CONSTRUCTION WORK BEFORE BUILDING
CONTROL
APPROVAL AND STRUCTURAL ENGINEER
CONFIRMATION.
ANY DISCREPANCIES TO BE REPORTED TO
GRIDKUNE.
ALL DRAWINGS ARE TO BE READ IN
CONJUNCTION WITH
ALL RELEVANT DRAWINGS AND
SPECIFICATIONS.

Rev	Description	Date

PROJECT TITLE			DRAWING TITLE	
95 Gladesmore Road. London N15 6TL			Proposed Section	
			CLIENT Mr Abraham Wajsman	
Date 31/08/2023	Project number 7572	DRWAING NUMBER PR - S001	Scale (@ A3) 1 : 100	Drawn by Cheski



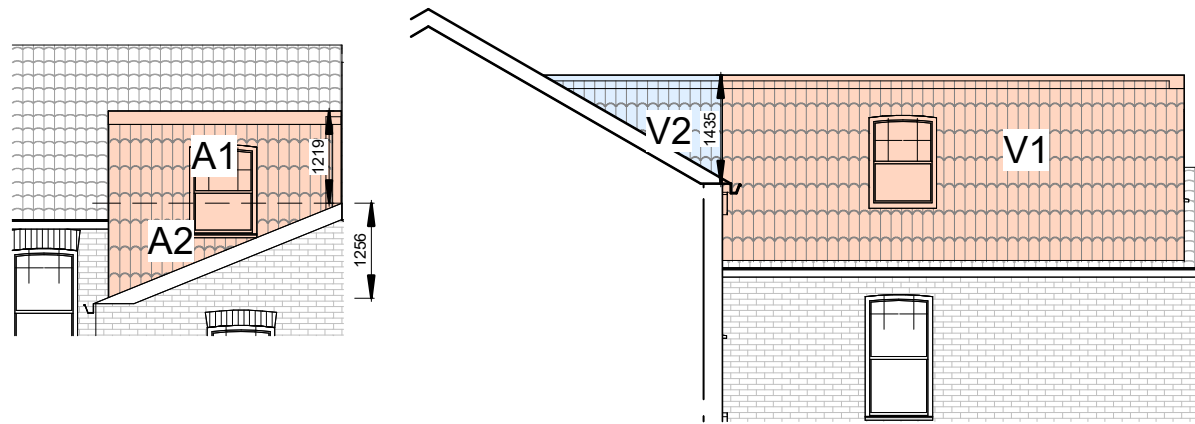

$$A1 = 1.219 \text{ M} \times 3.078 \text{ M} \times 5.999 \text{ M} = 22.508 \text{ M}^3$$

$$A2 = (1.256 \text{ M} \times 3.078 \text{ M}) / 2 \times 5.999 \text{ M} = 11.595 \text{ M}^3$$



$$V1 = A1 + A2 = 34.103 \text{ M}^3$$

$$V2 = A3 = (1.435 \text{ M} \times 2.485 \text{ M}) / 2 \times 3.078 \text{ M} = 5.488 \text{ M}^3$$

PROPOSED VOLUME MASS=

$$V1 + V2 = 5.488 \text{ M}^3 + 34.103 \text{ M}^3 = 39.591 \text{ M}^3$$

$$39.591 \text{ M}^3 < 40 \text{ M}^3$$

 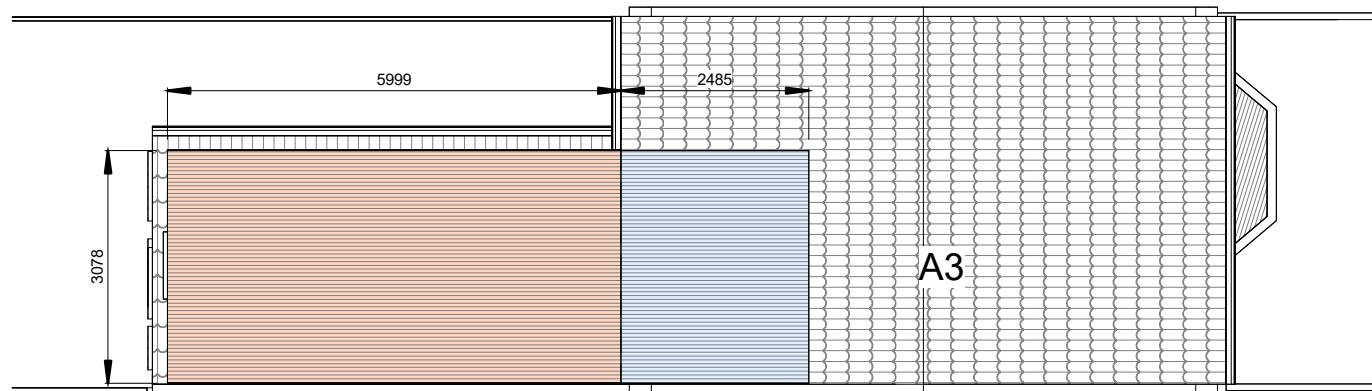

NOTES:
CONTRACTORS MUST VERIFY ALL DIMENSIONS AT THE SITE BEFORE COMMENCING ANY WORK.
NO CONSTRUCTION WORK BEFORE BUILDING CONTROL APPROVAL AND STRUCTURAL ENGINEER CONFIRMATION.
ANY DISCREPANCIES TO BE REPORTED TO GRIDKUNE.
ALL DRAWINGS ARE TO BE READ IN CONJUNCTION WITH ALL RELEVANT DRAWINGS AND SPECIFICATIONS.

Rev	Description	Date

PROJECT TITLE

95 Gladesmore Road. London N15 6TL

Date
31/08/2023

Project number
7572

DRWAING NUMBER
PR - PR002

DRAWING TITLE

Proposed Volume Mass


CLIENT

Mr Abraham Wajsman

Scale (@ A3)
1 : 100

Drawn by
Niloufar



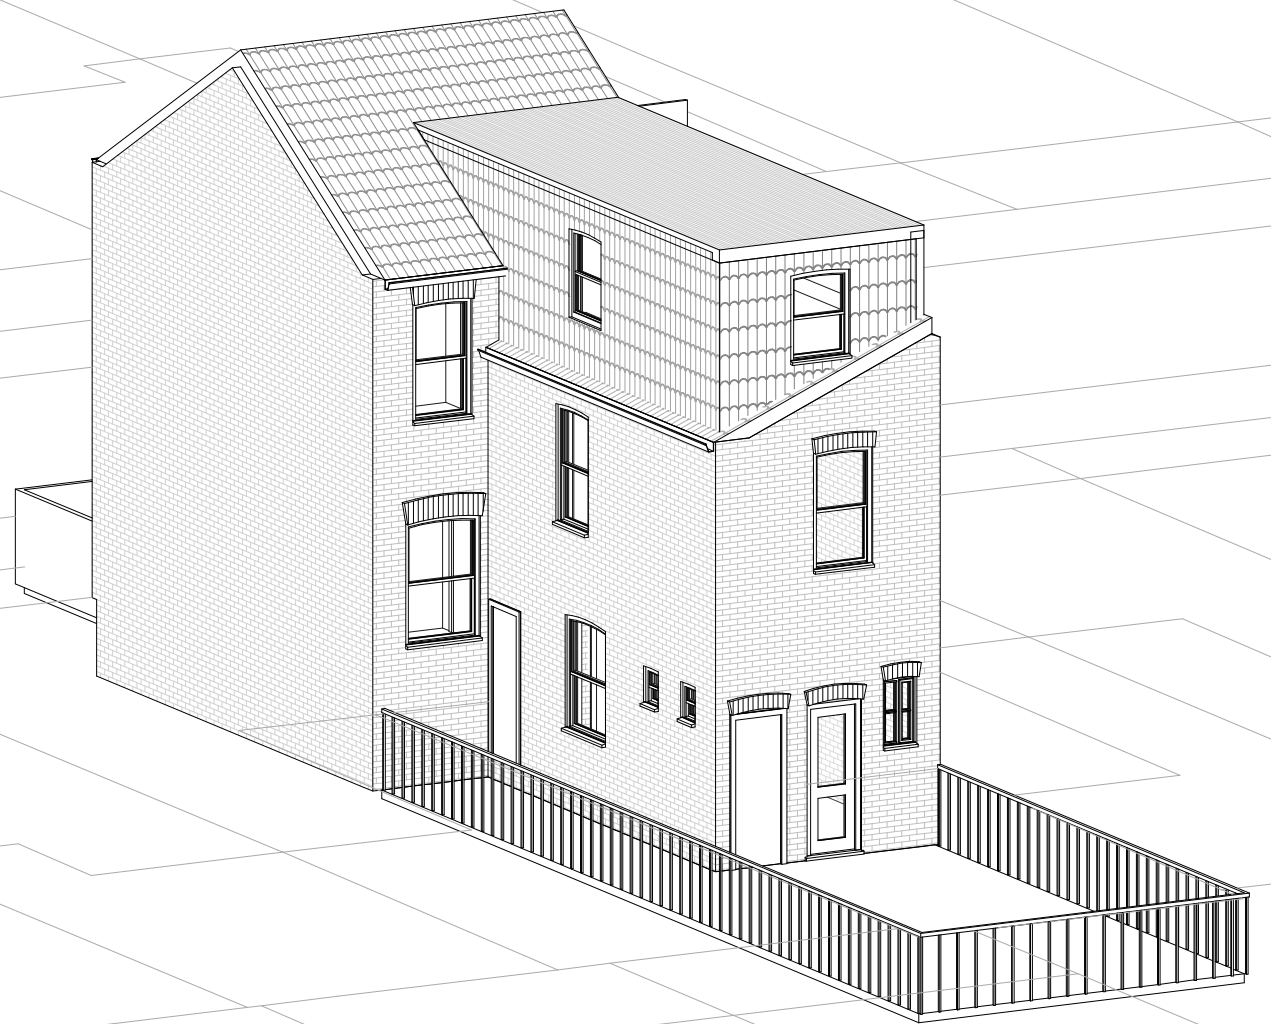

NOTES:
CONTRACTORS MUST VERIFY ALL DIMENSIONS
AT THE
SITE BEFORE COMENCING ANY WORK.

NO CONSTRUCTION WORK BEFORE BUILDING
CONTROL
APPROVAL AND STRUCTURAL ENGINEER
CONFIRMATION.

ANY DISCREPANCIES TO BE REPORTED TO
GRIDKUNE.
ALL DRAWINGS ARE TO BE READ IN
CONJUNCTION WITH
ALL RELEVANT DRAWINGS AND
SPECIFICATIONS.

Rev	Description	Date

PROJECT TITLE

95 Gladesmore Road. London N15 6TL

Date
31/08/2023

Project number
7572

DRWAING NUMBER
PR - PR001

DRAWING TITLE

Proposed Perspective Views

CLIENT

Mr Abraham Wajsman

Scale (@ A3)

Drawn by
Cheski

