




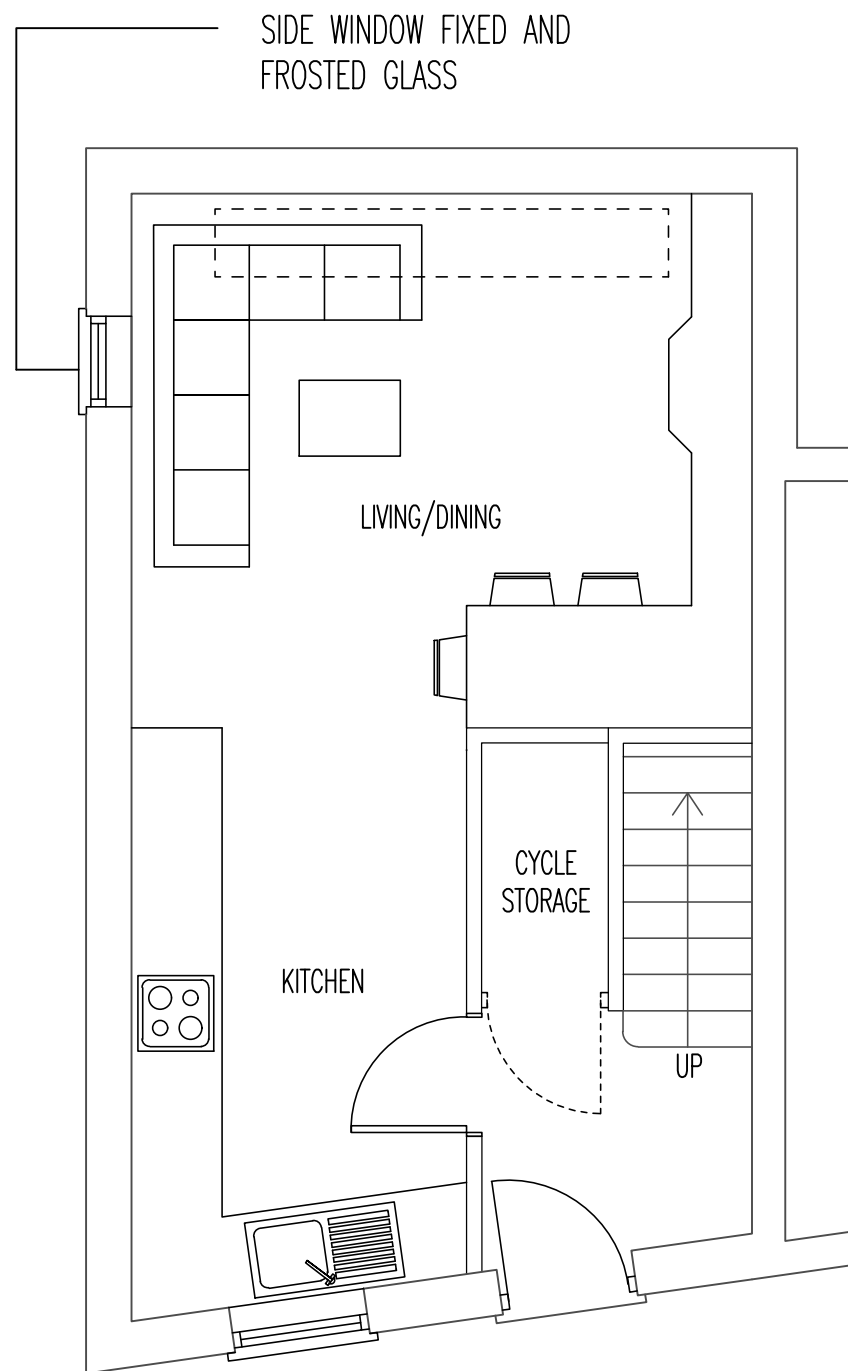

PROPOSED GROUND FLOOR PLAN

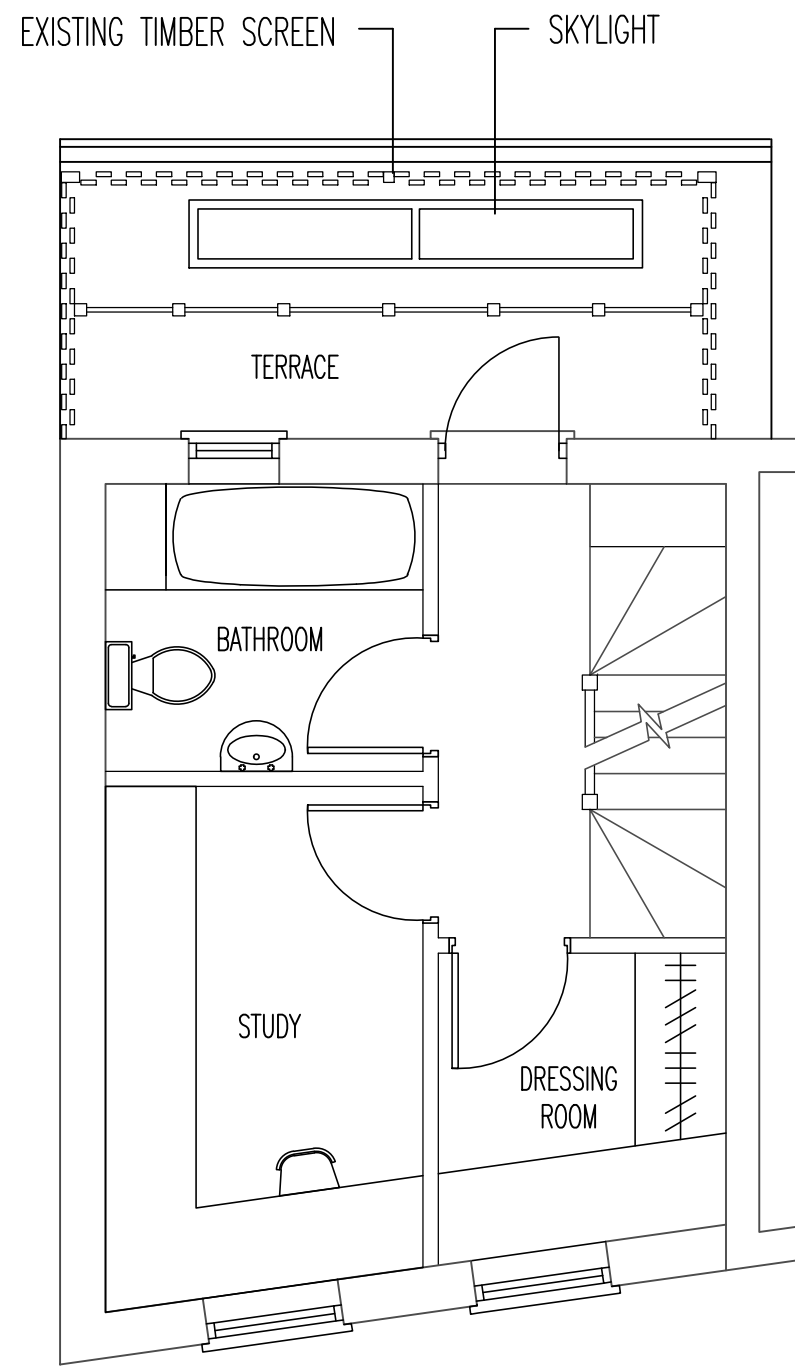


PROPOSED FIRST FLOOR PLAN

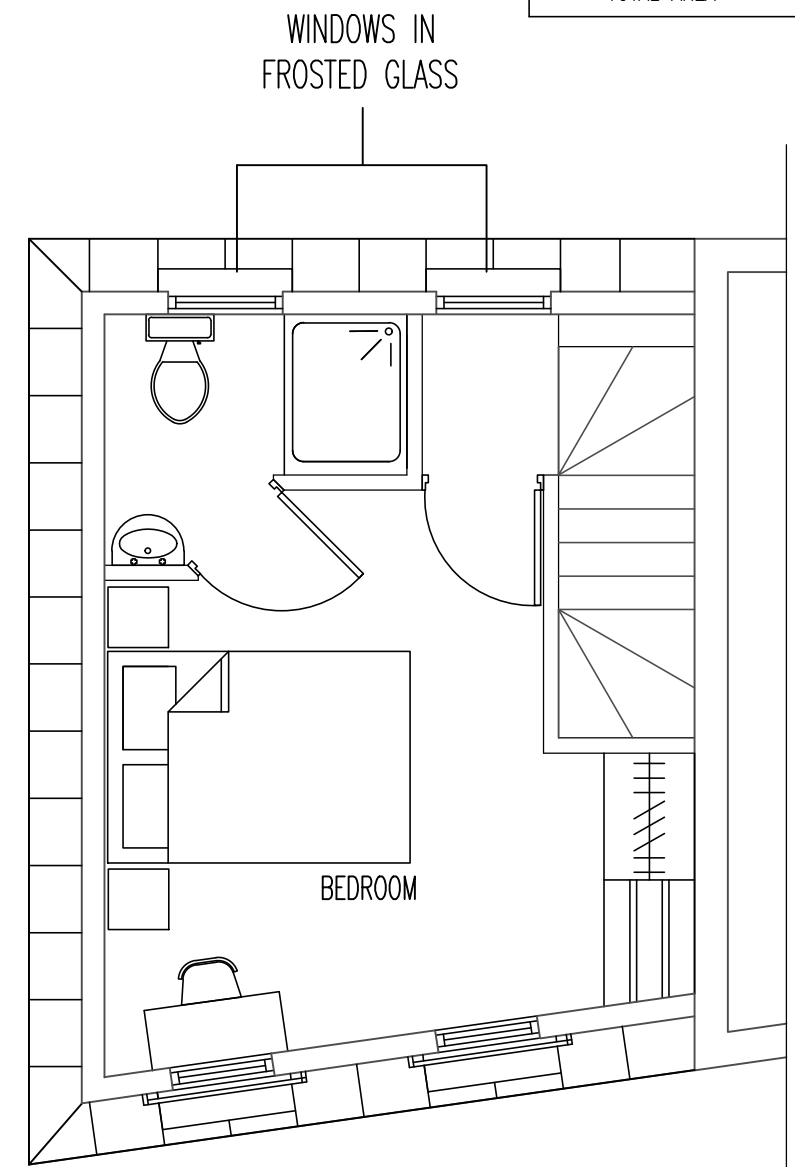

PROPOSED SECOND FLOOR PLAN

SCHEDULE OF AREA	
LIVING/DINING/KITCHEN	23M ²
BEDROOM	12M ²
STUDY	7M ²
DRESSING ROOM	3.5M ²
TOTAL AREA	69M ²

ISSUED FOR PLANNING PERMISSION ONLY

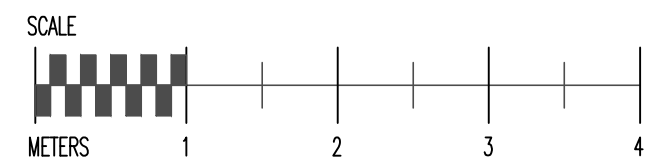

THE COPYRIGHT OF THIS DRAWING BELONGS TO THE ARCHITECT AND MAY NOT BE ALTERED WITHOUT THE ARCHITECT'S WRITTEN CONSENT

BUILDING REGULATION APPROVAL IS REQUIRED PRIOR TO CONSTRUCTION COMMENCING THE CONTRACTOR IS TO CHECK ALL DIMENSIONS ON SITE PRIOR TO CONSTRUCTION COMMENCING AND REPORT ANY DISCREPANCIES TO THE ARCHITECT

REV	DATE	DESCRIPTION

WWW.IBIDESIGN.COM

IBI DESIGN ASSOCIATES

CHARTERED ARCHITECTS AND DESIGNERS
59 CHELMSFORD ROAD, LONDON N14 5PY
T: 020 8447 8434 F: 020 8447 8448
e-mail: ibides@aol.com

PROJECT 51 ENDYMION ROAD, LONDON N4 1EQ

DRAWING TITLE
PROPOSED PLANS
FURNITURE LAYOUT

SCALE 1:50 @ A3 DATE OCTOBER 2023

PROJECT No.
HA/329/PP04