



A SIGHTLINE TAKEN ALONG THE CILL OF THE WINDOW ON THE FIRST FLOOR OF 50 ENDYMION ROAD EXTENDS ABOVE THE PROPOSED ADDITIONAL FLOOR. NOTWITHSTANDING THAT THE WINDOW IS IN A KITCHEN. THE PROPOSAL COMPLIES WITH BRE SITE LAYOUT PLANNING FOR DAYLIGHT AND SUNLIGHT.

THE WINDOWS ON THE GROUND FLOOR TO NO 50 ARE FURTHER AWAY AND THERE WOULD BE NO ADVERSE IMPACT ON LOSS OF DAYLIGHT/SUNLIGHT AND OUTLOOK.

THE WINDOWS TO THE TOP GABLE END ARE ALSO AWAY FROM THE PROPOSED ROOF EXTENSION, AND AS THEY ARE ALSO ELEVATED ABOVE THE NEW ROOF LINE, THE PROPOSAL WOULD NOT HAVE ANY IMPACT.

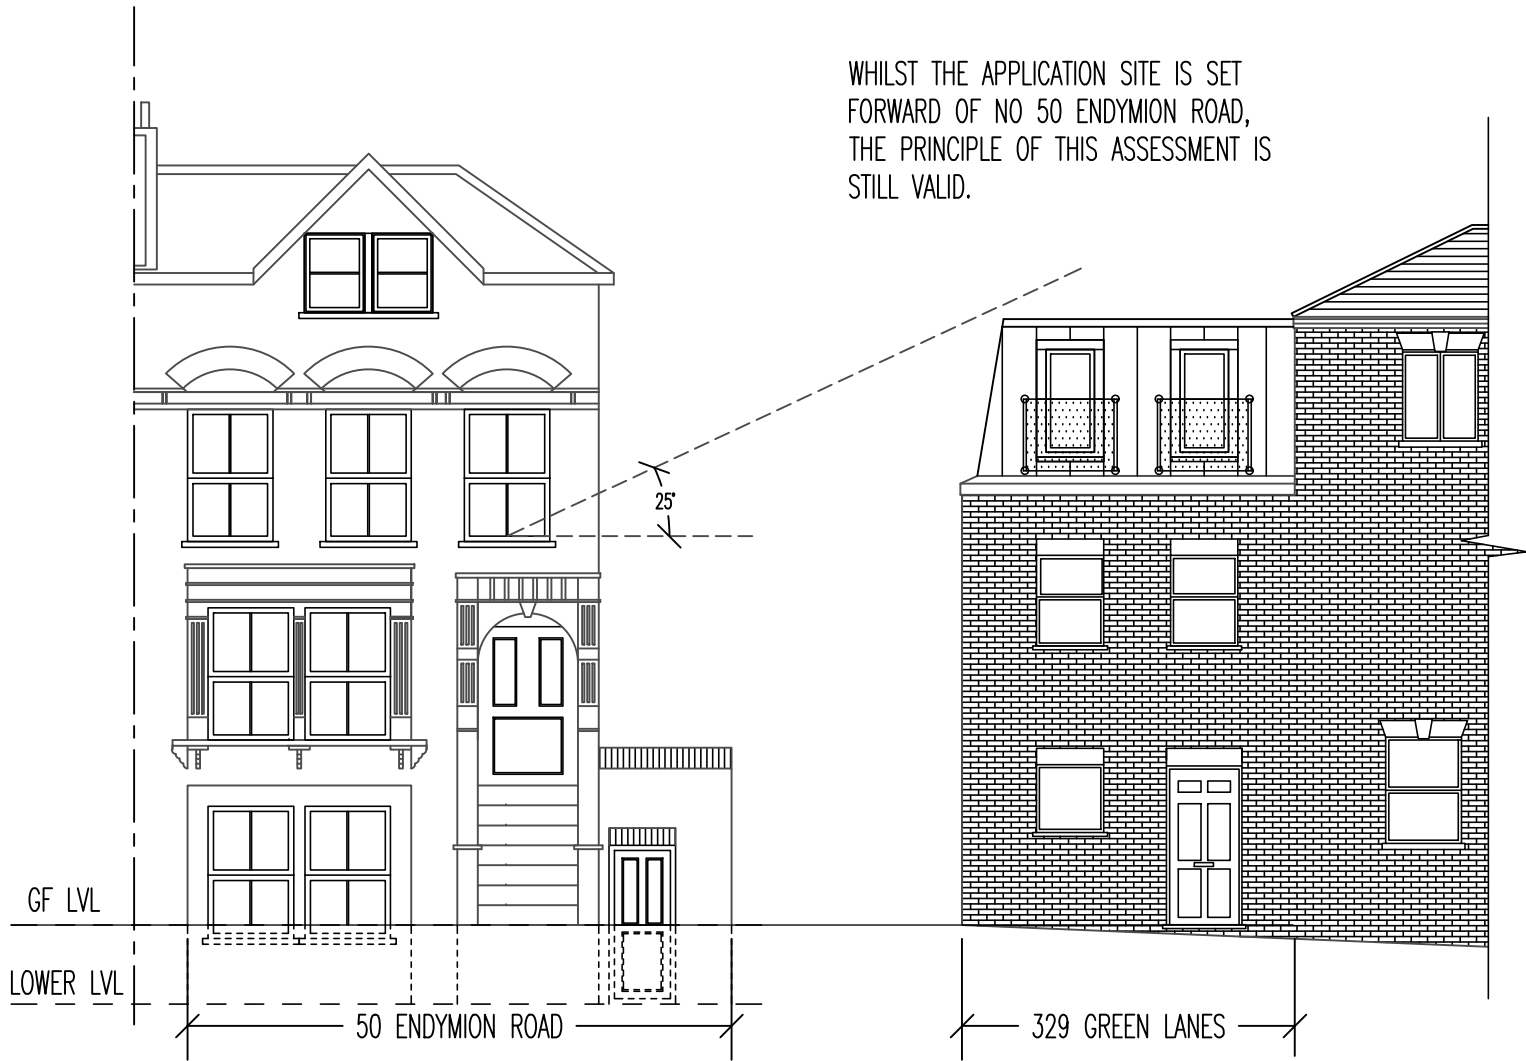

PROPOSED STREET ELEVATION

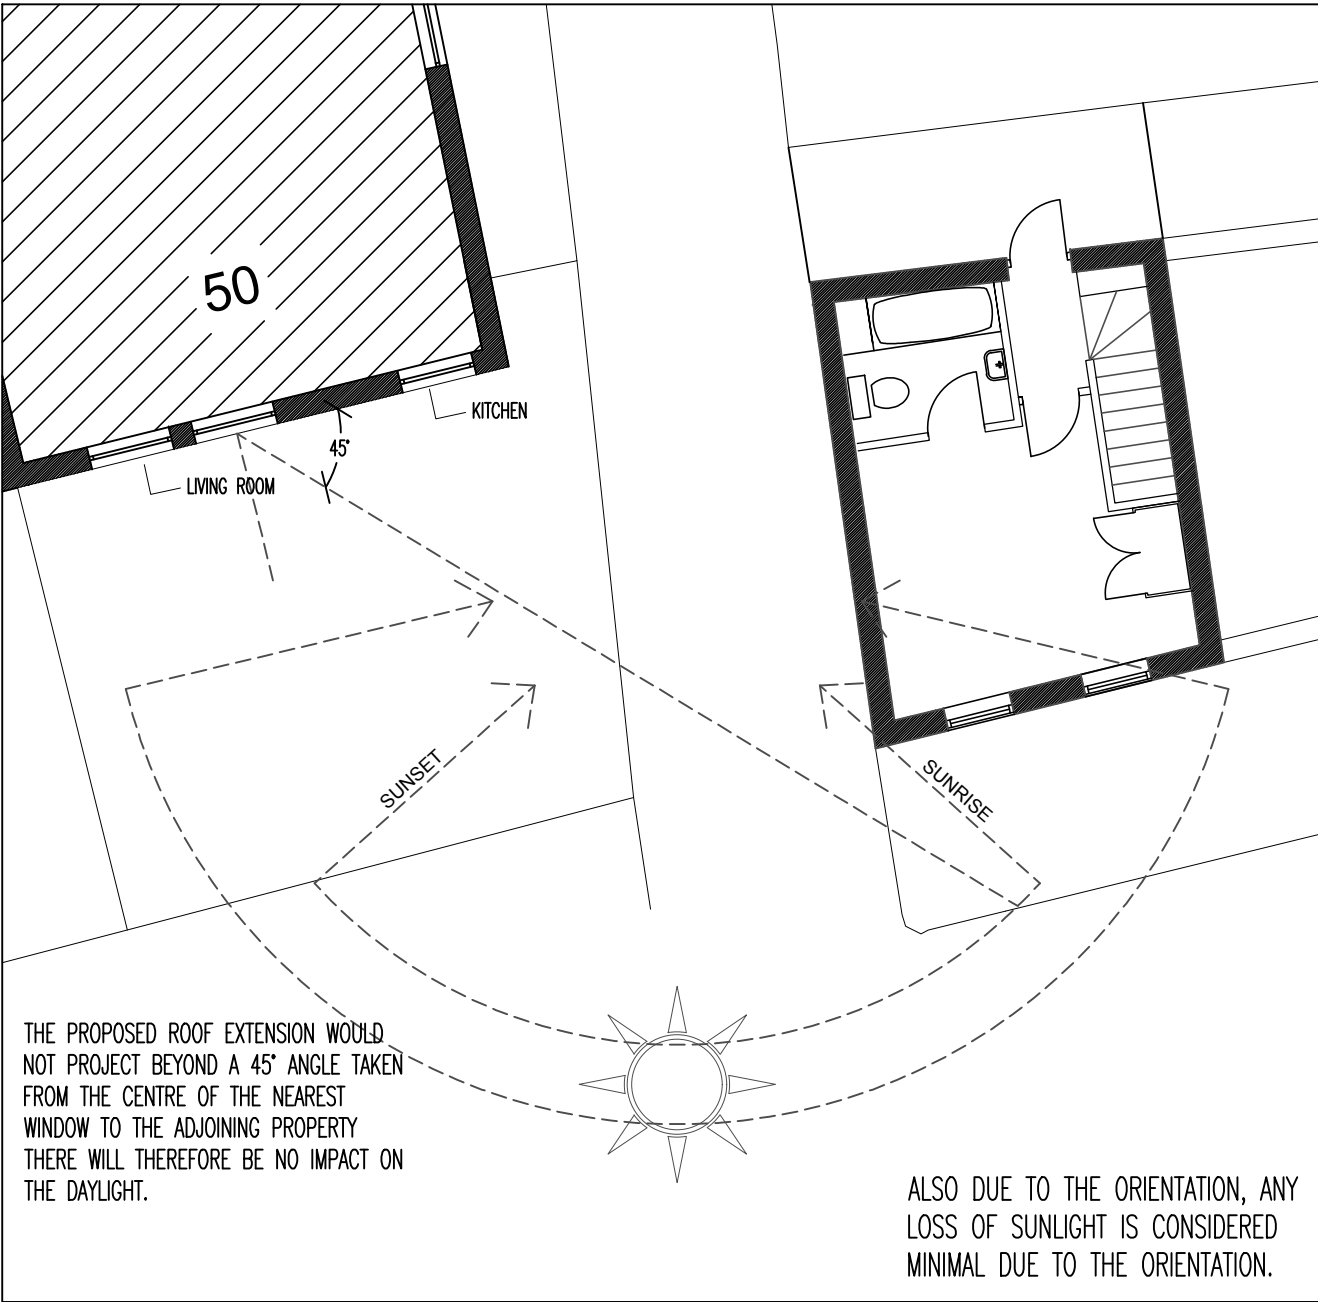

PROPOSED SITE PLAN

ISSUED FOR PLANNING PERMISSION ONLY

THE COPYRIGHT OF THIS DRAWING BELONGS TO THE ARCHITECT AND MAY NOT BE ALTERED WITHOUT THE ARCHITECT'S WRITTEN CONSENT

BUILDING REGULATION APPROVAL IS REQUIRED PRIOR TO CONSTRUCTION COMMENCING THE CONTRACTOR IS TO CHECK ALL DIMENSIONS ON SITE PRIOR TO CONSTRUCTION COMMENCING AND REPORT ANY DISCREPANCIES TO THE ARCHITECT

| REV | DATE | DESCRIPTION |
|-----|------|-------------|
|     |      |             |
|     |      |             |
WWW.IBIDESIGN.COM

**IBI DESIGN ASSOCIATES**

CHARTERED ARCHITECTS AND DESIGNERS  
59 CHELMSFORD ROAD, LONDON N14 5PY  
T: 020 8447 8434 F: 020 8447 8448  
e-mail: ibides@aol.com

PROJECT 51 ENDYMION ROAD, LONDON N4 1EQ

DRAWING TITLE  
SITE ANALYSIS

SCALE 1:100 @ A3  
PROJECT No.  
HA/329/PP06

DATE OCTOBER 2023

SCALE  
METERS 1 2 3 4