


**SC Shaw Designs Ltd**  
creating beautiful spaces

W: [www.scsshawdesigns.co.uk](http://www.scsshawdesigns.co.uk)  
E: [info@scshawdesigns.co.uk](mailto:info@scshawdesigns.co.uk) M: 079 8382 2179


**Axis:**

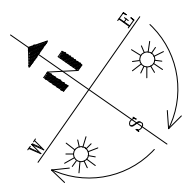

**General Notes:**

ALL LEVELS, ANGLES AND DIMENSIONS TO BE CHECKED ON SITE PRIOR TO COMMENCEMENT OF WORKS.


THIS DRAWING IS TO BE READ IN CONJUNCTION WITH ALL RELEVANT STRUCTURAL ENGINEERS AND MECHANICAL AND ELECTRICAL ENGINEERS DRAWINGS, DETAILS AND SPECIFICATIONS.

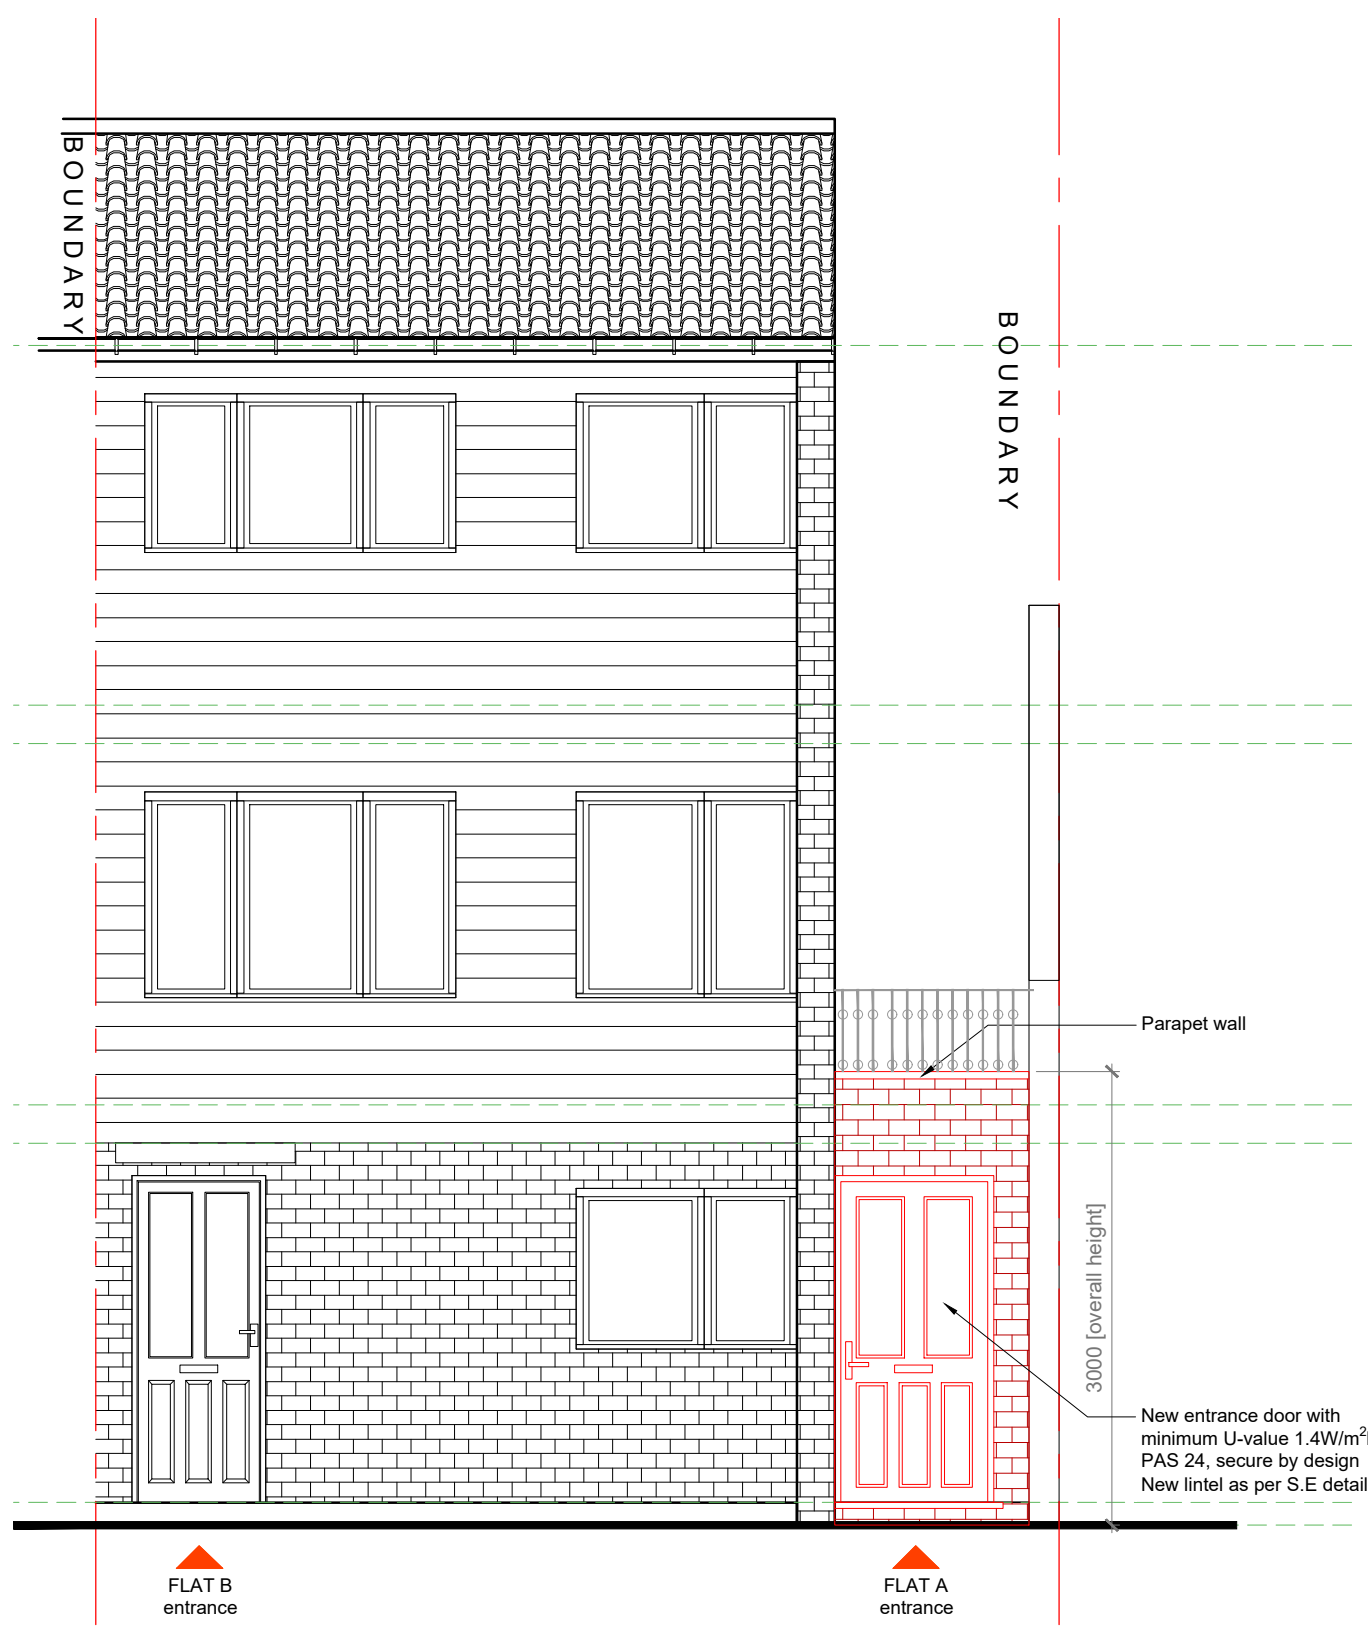

**FRONT ELEVATION**

scale 1:50 @ A1


0 0.5 1 1.5 2 3 4 5 Scale 1:50 (metres)

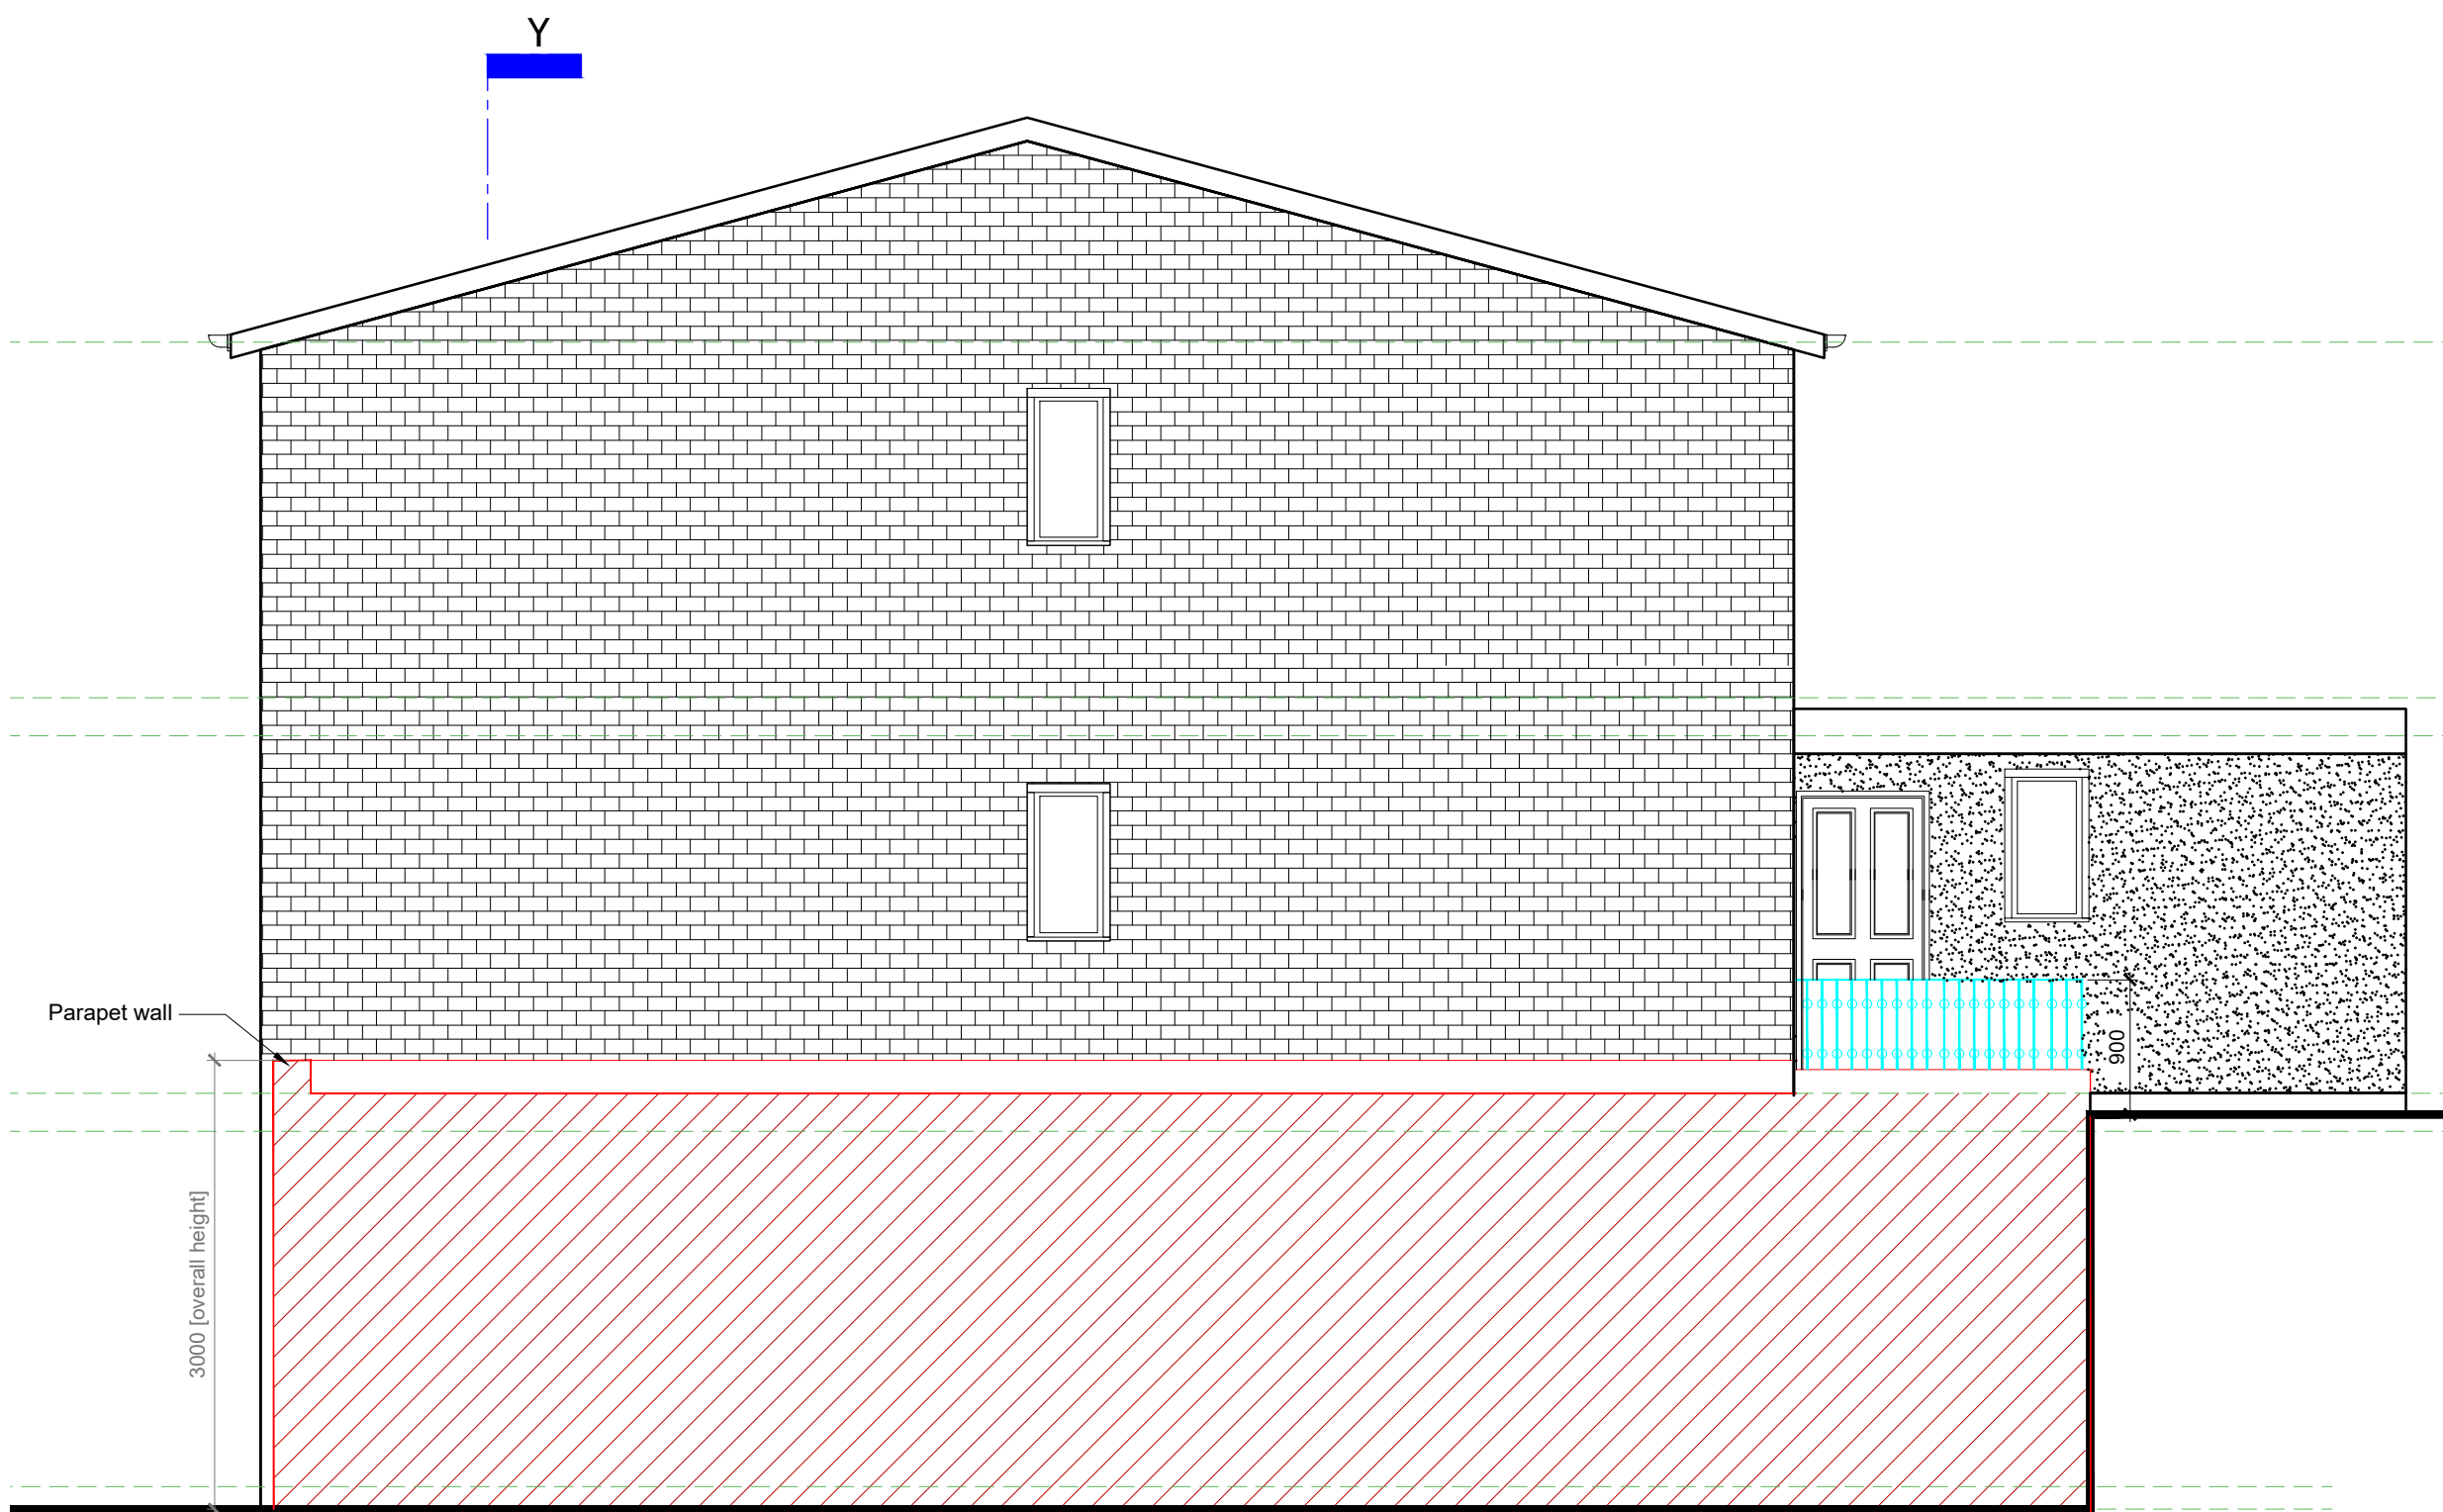

**RIGHT ELEVATION**

scale 1:50 @ A1


0 0.5 1 1.5 2 3 4 5 Scale 1:50 (metres)

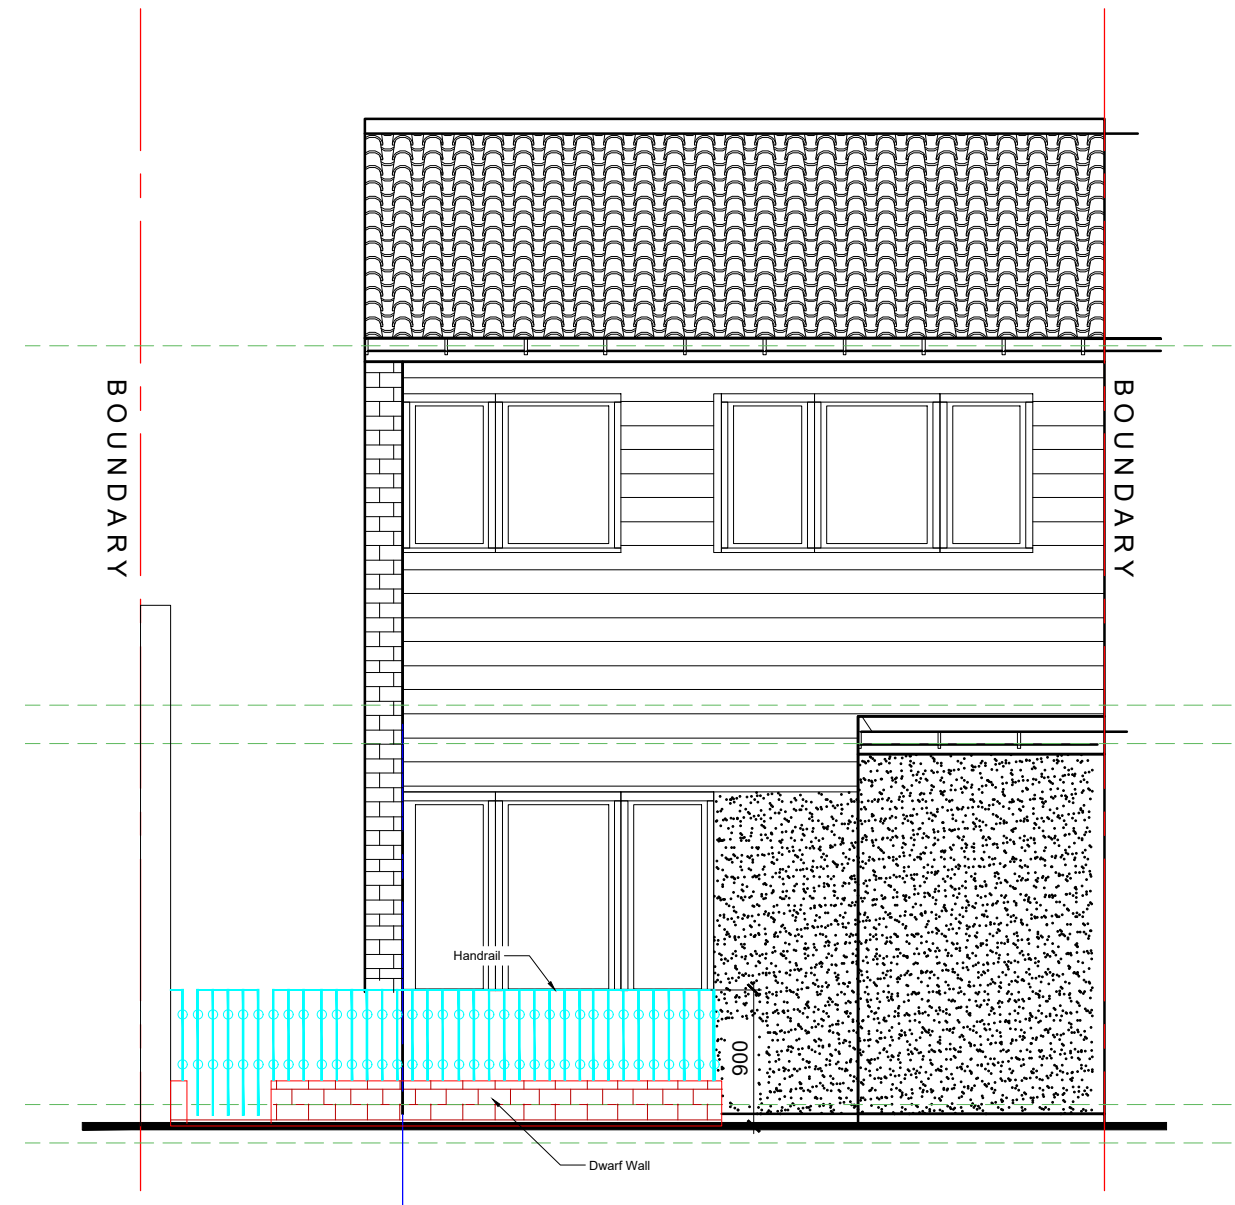

**REAR ELEVATION**

scale 1:50 @ A1


0 0.5 1 1.5 2 3 4 5 Scale 1:50 (metres)

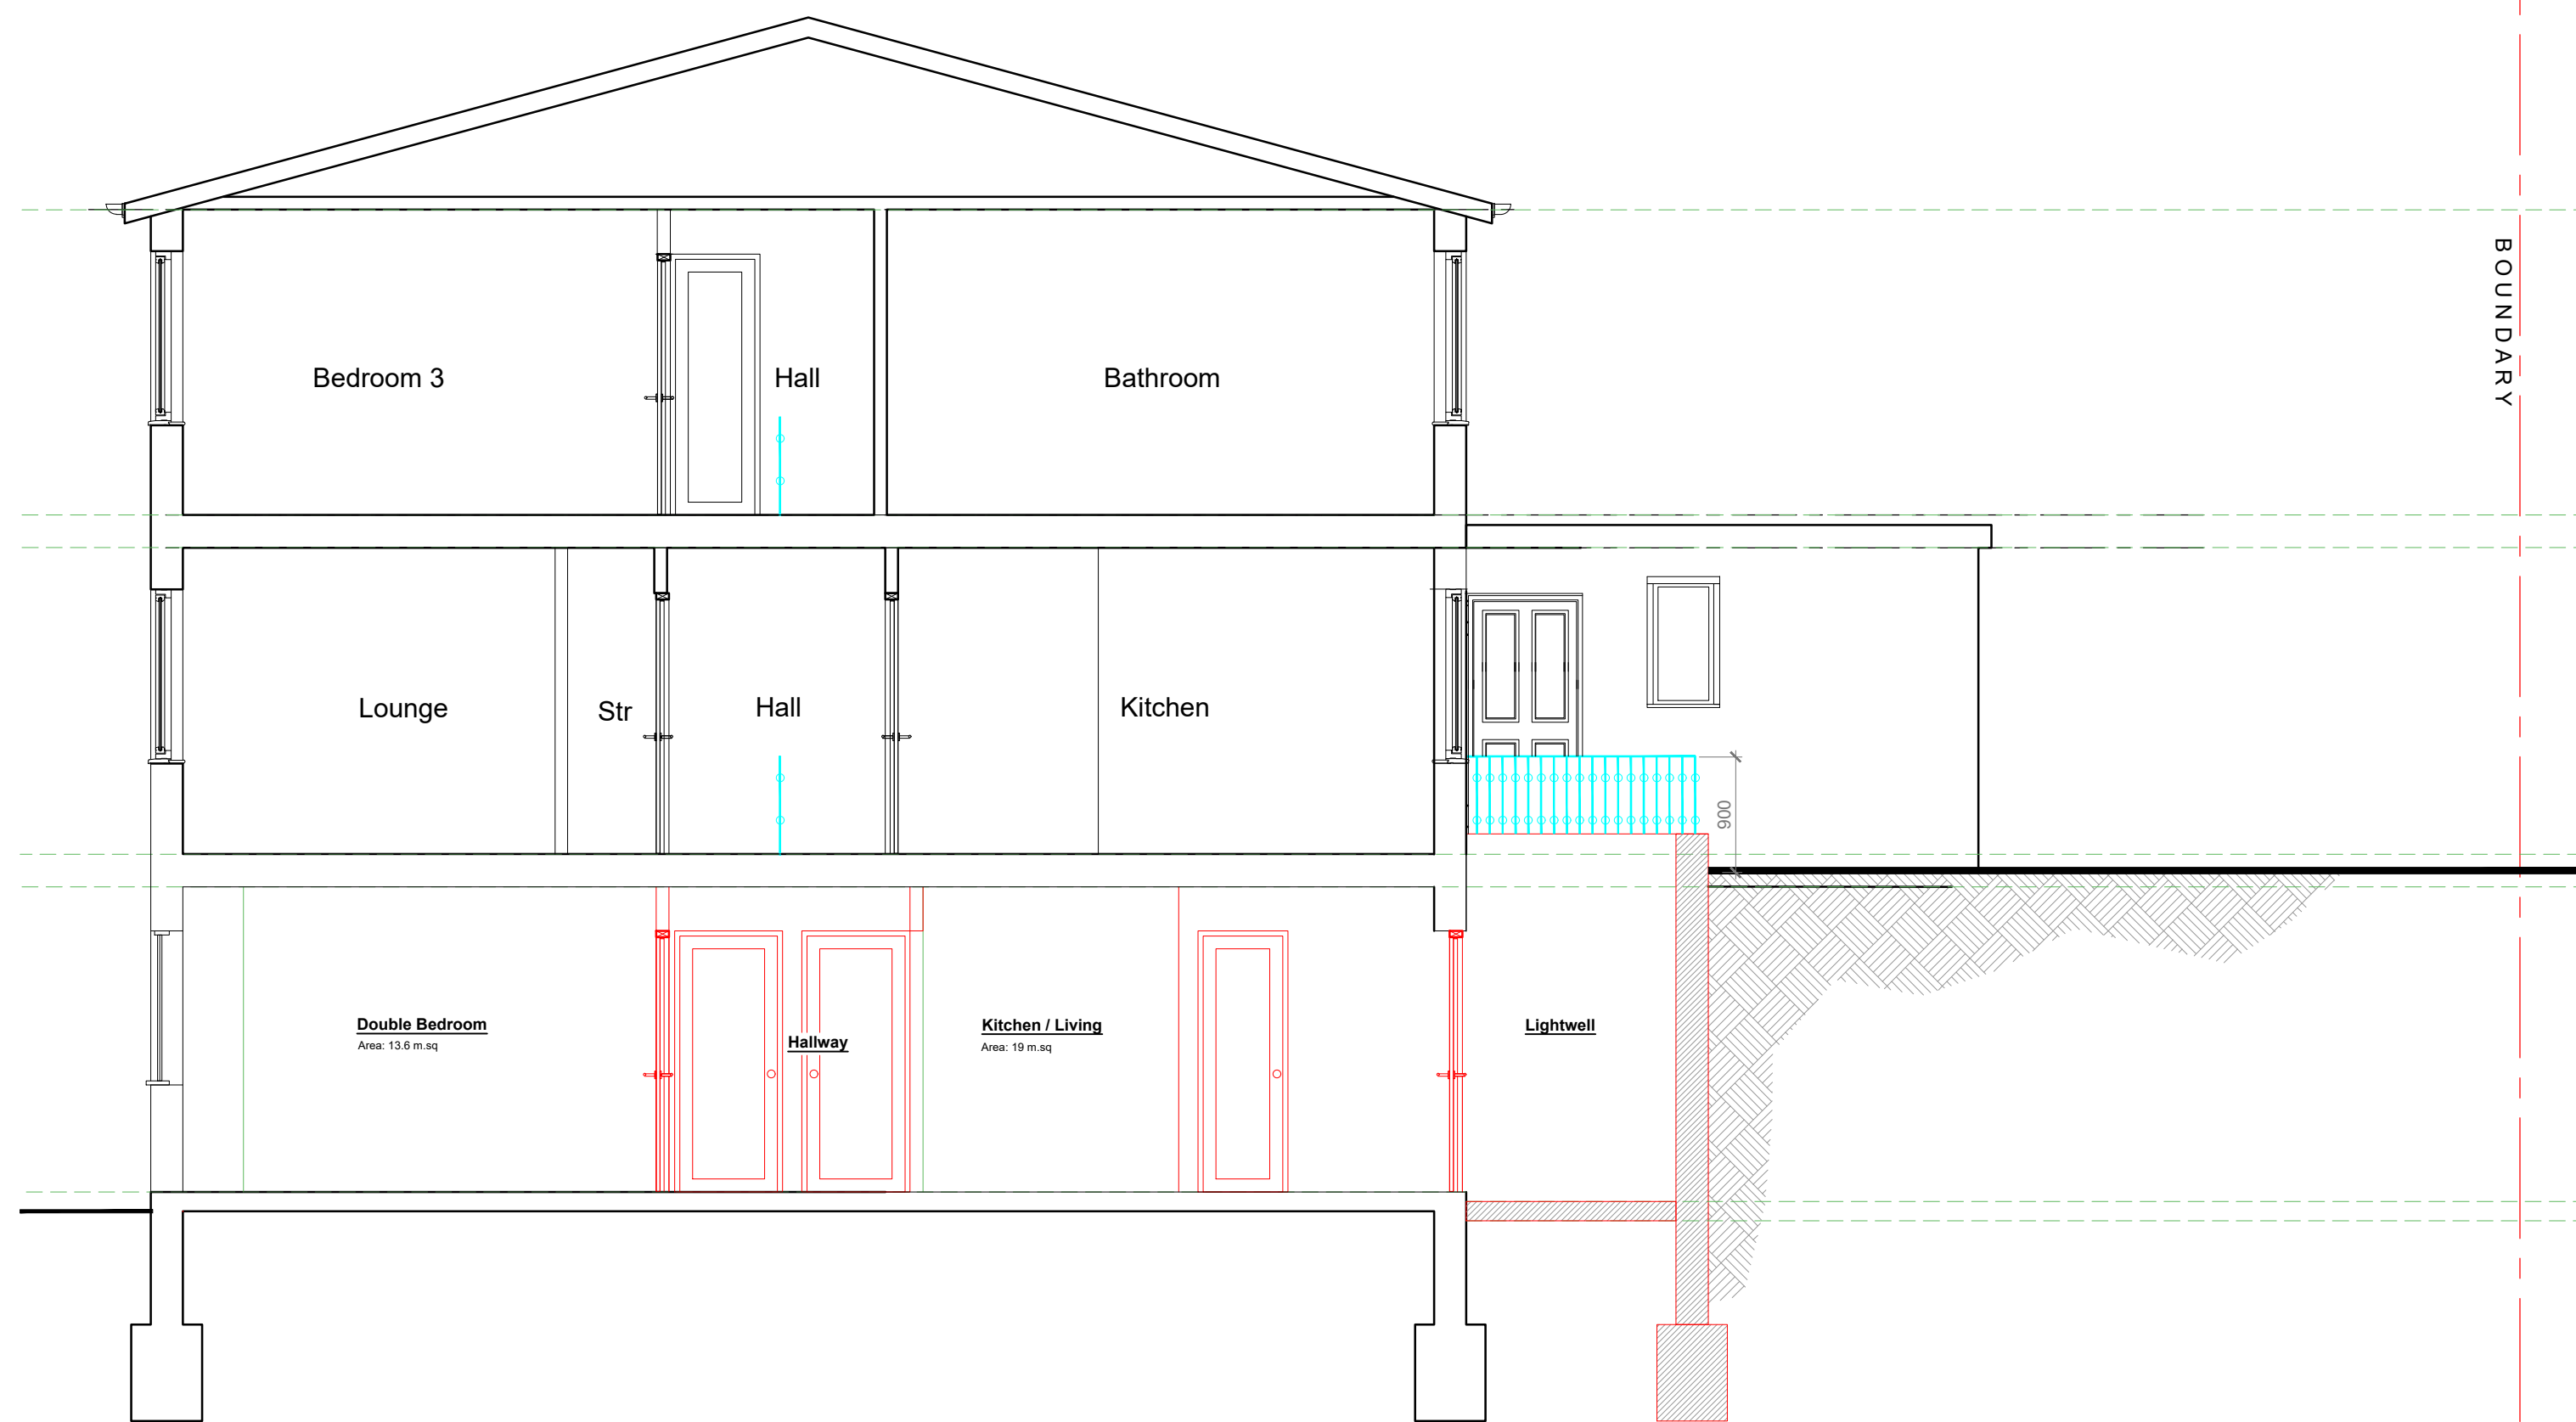

**SECTION AA**

scale 1:50 @ A1

0 0.5 1 1.5 2 3 4 5 Scale 1:50 (metres)

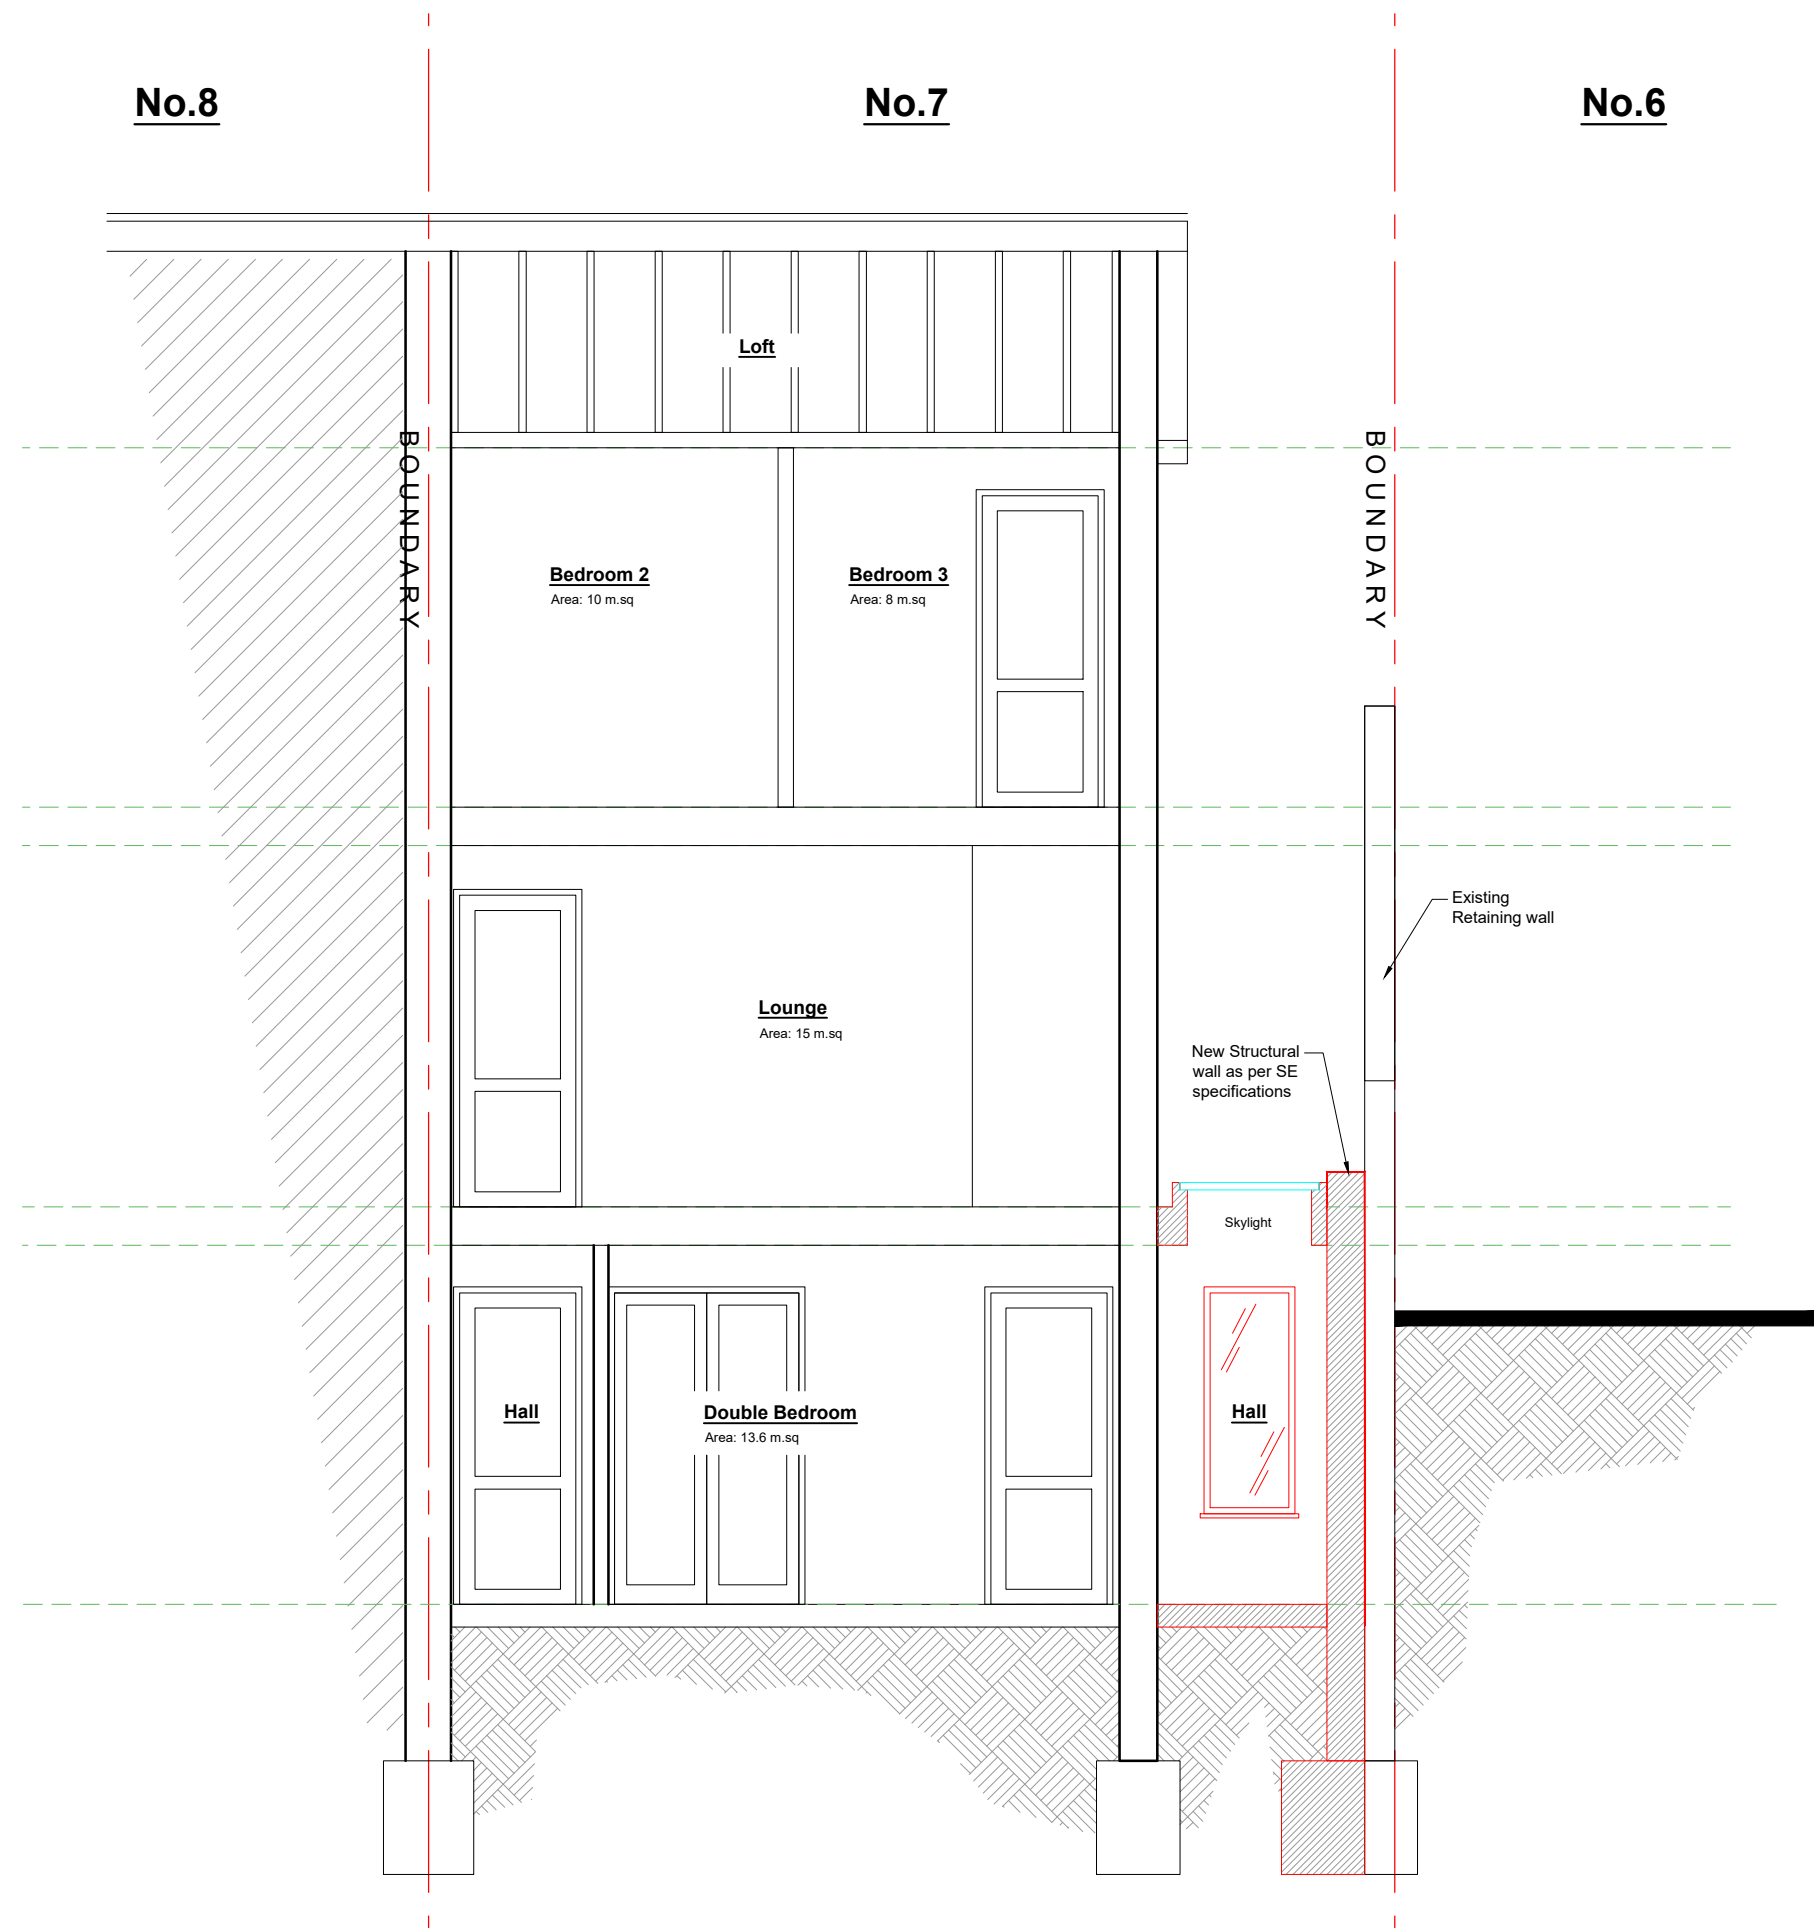

**SECTION Y-Y**

scale 1:50 @ A1

0 0.5 1 1.5 2 3 4 5 Scale 1:50 (metres)

|       |   |                    |     |
|-------|---|--------------------|-----|
| 06.12 | A | Section "YY" added | SCS |
|-------|---|--------------------|-----|

| Date | Issue | Revision | Initial |
|------|-------|----------|---------|
|------|-------|----------|---------|

**Status:**

**PLANNING**

**Client:**

Cesur Firat

**Project:**

Proposed Ground Floor Flat update to include new side extension, and internal modifications.

Application reference HGY/2022/4510.

**Site Address:**

7 Tenterden Road, Tottenham, N17 8BE

**Sheet Title:**

PROPOSED CONDITION  
- Elevations  
- Section YY  
- Section AA

| Scale:        | Date:    | Drawn: | Checked: |
|---------------|----------|--------|----------|
| As Shown @ A1 | Aug 2023 | SCS    | SCS      |

**Drawing Ref.**

SCSD0058\_288

**Sheet No.**

A-03

**Revision No.:**

A

© THIS DRAWING IS A COPYRIGHT OF SC SHAW DESIGNS LTD.  
© CROWN COPYRIGHT 2023. ALL RIGHTS RESERVED.  
LICENCE NUMBER 0100031673