


Demolition Legend

Removed existing elements. Temporary support to be provided where required.

Existing plasterboard to be stripped off, exposing masonry / timber studs



1 Demolished Front Elevation
1 : 25

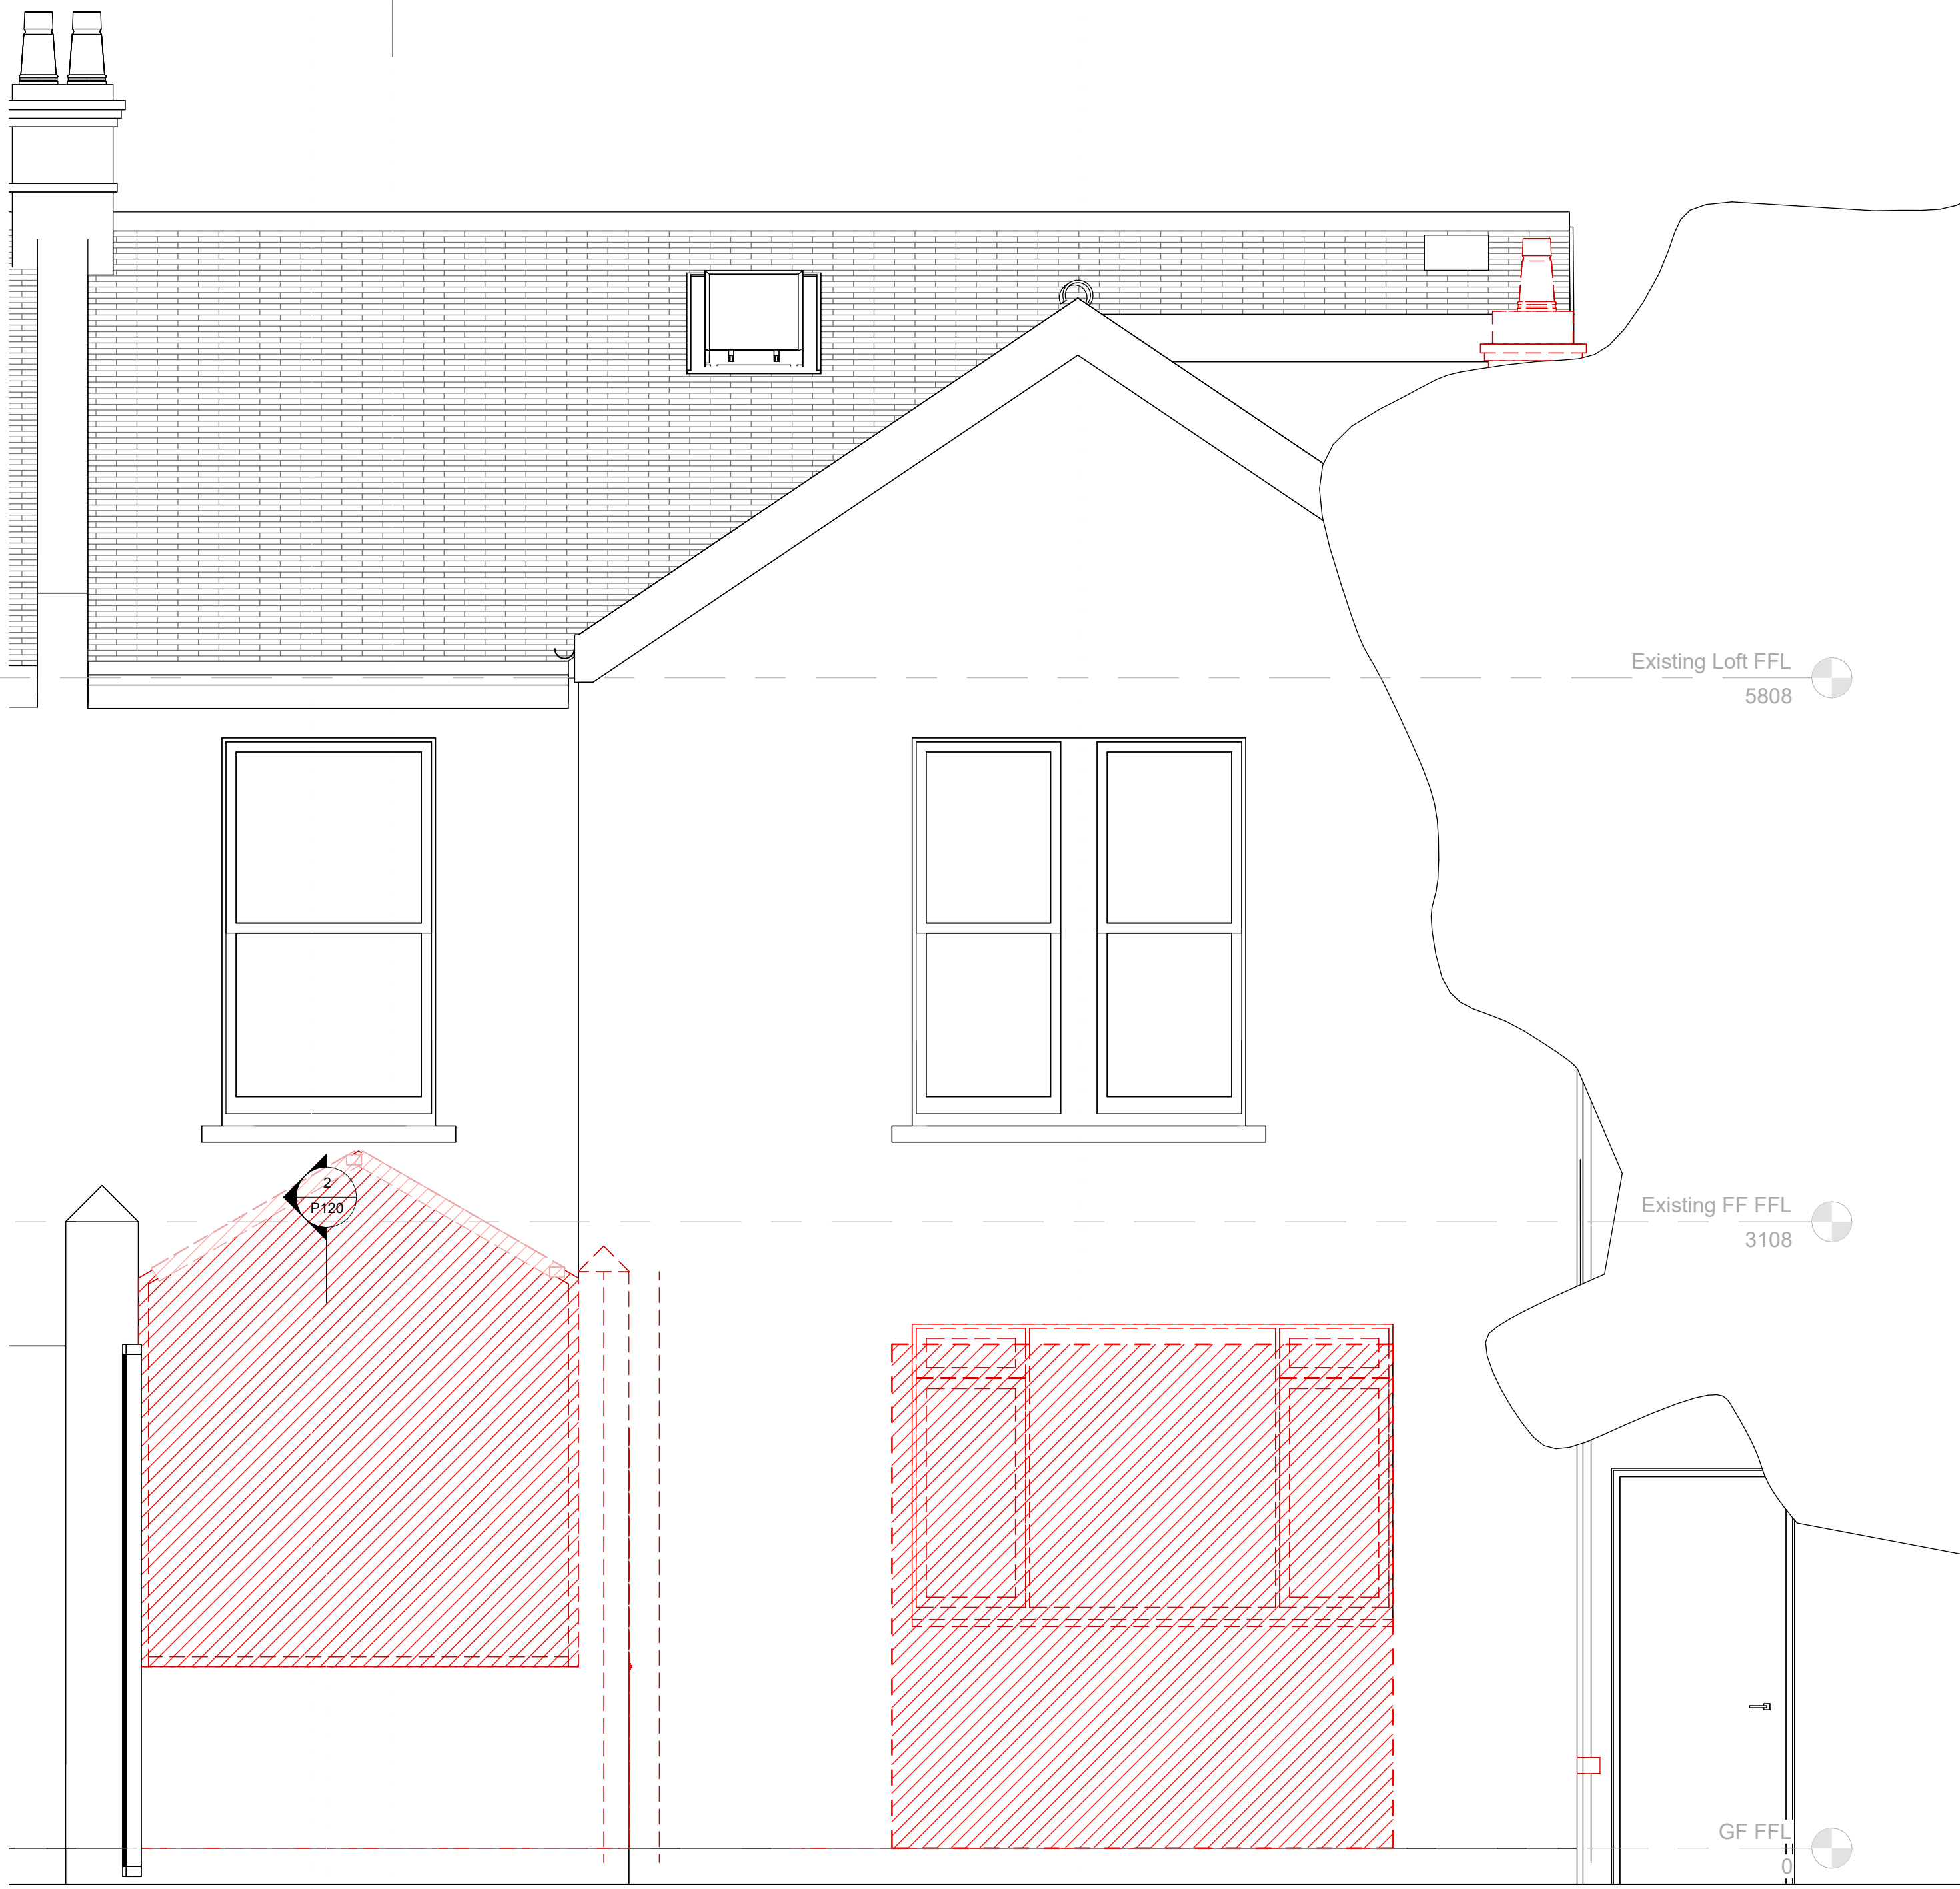


2 Demolished Rear Elevation
1 : 25

Existing Materials

Roof & Dormers
Walls
Windows
Doors
Conservatory Roof

Slate and hung tiles - dark grey
Fair faced bricks - red to front elevation and buff to side and rear
Timber sash and casement windows single glazed
Timber panelled doors
Timber framed single glazed lantern

 

SCALE 1:50 @ A1

GENERAL NOTES.

The Contractor to advise on all details and ensure stability and strength of construction. The contractor to provide setting out and rod drawings for approval prior to construction.

The contractor to check all dimensions on site and relate to these drawings. The contractor to report any discrepancies to designers prior to construction. All services to local authorities, BCO & Environmental Health requirements and to Service Engineers.

All structure to Structural Engineer's details and local authority and BCO requirements. All construction and materials to comply with the current Building and Fire Regulations.

Rev No Description

Date

CLIENT
Rick Lawley and Alison Hurst

PROJECT
20 Maidstone Road,
London

TITLE
Demolished - Front & Rear
Elevations

STATUS PURPOSE OF ISSUE

DRAWN BY
AM

CHECKED BY
AN

DATE

SCALE (@ A1)
1 : 25

PROJECT NUMBER
2308

DRAWING NUMBER

2308_FS_P104_

REV

fabric
space

t: +44 20 3432 1341
e: studio@fabric-space.com
www.fabric-space.com

05/12/2023 17:31:06