




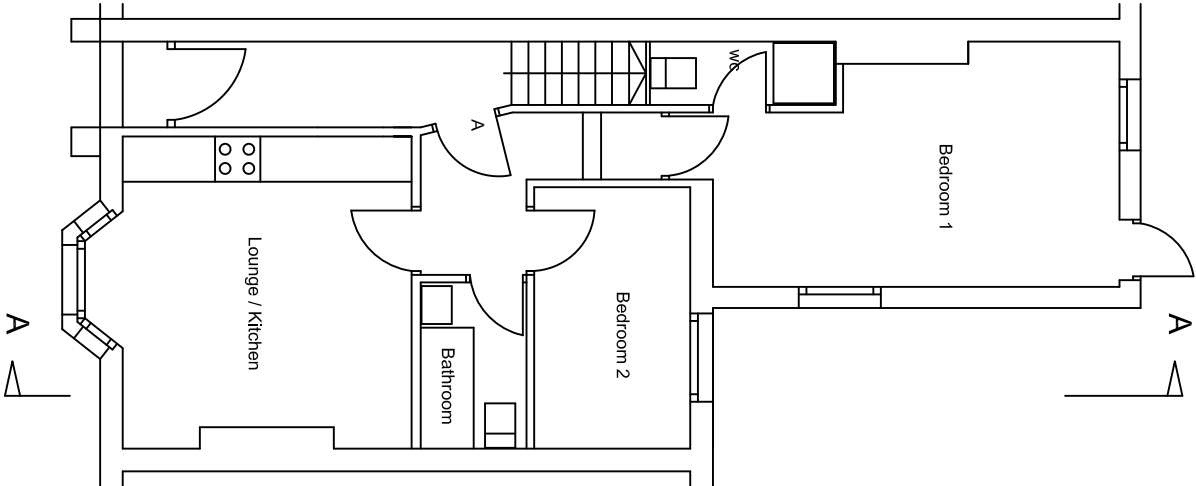


Ground Floor Plan

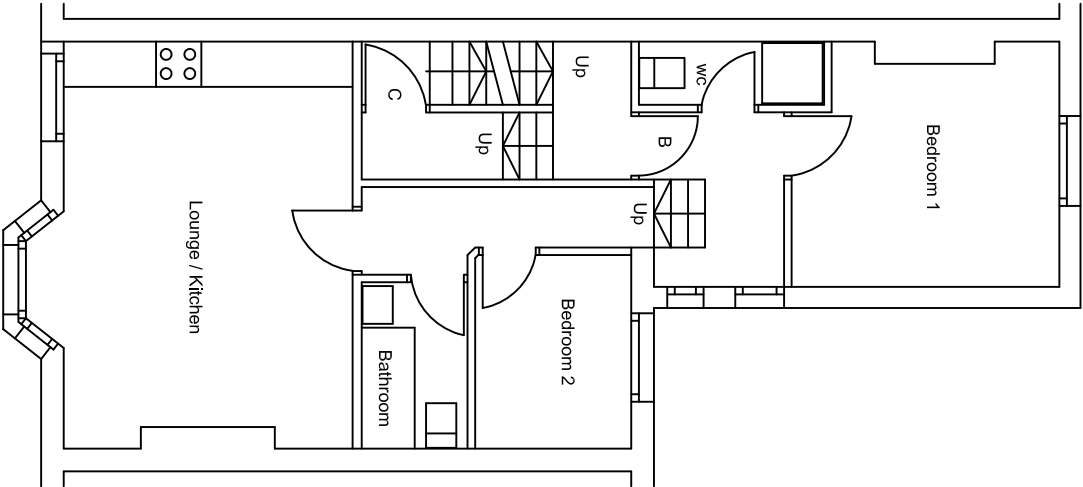

First Floor Plan

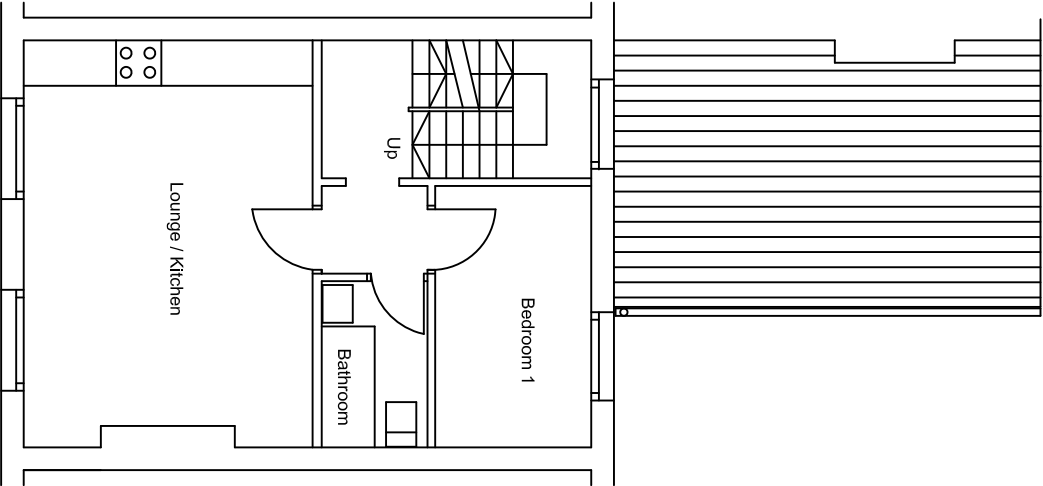

Secound Floor Plan

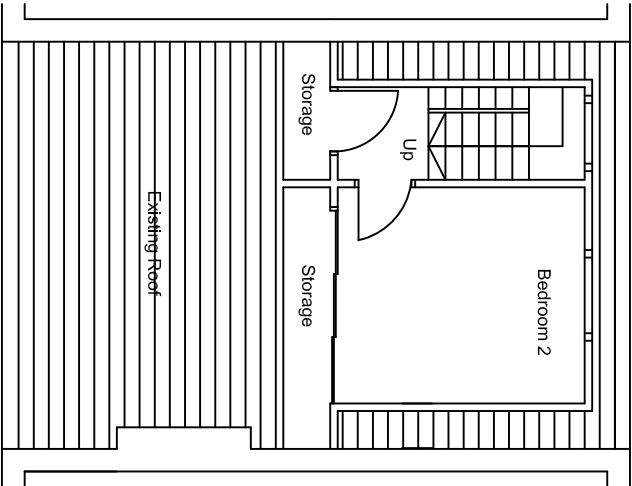

Roof Floor Plan



		Project:		Title:		Scale: 1 : 100 @ A3	
		285 High Road, London N15 4RR		Proposed Floor Plan		Date: JULY 2022	
						Drawing No.: 02	
						Revision	