



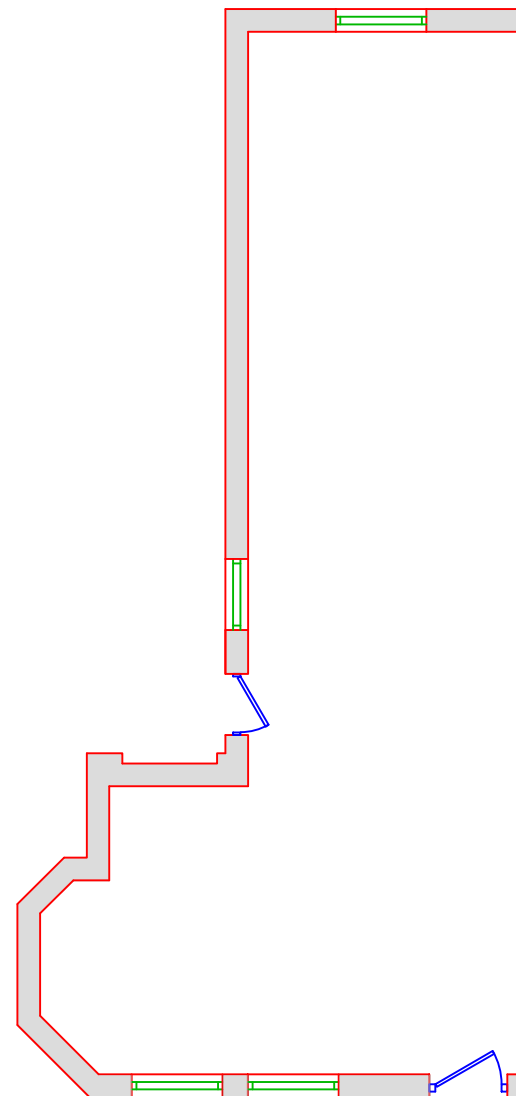


12 WILLOUGHBY PARK ROAD
EXISTING LAYOUT
1:100




Scale 1:100

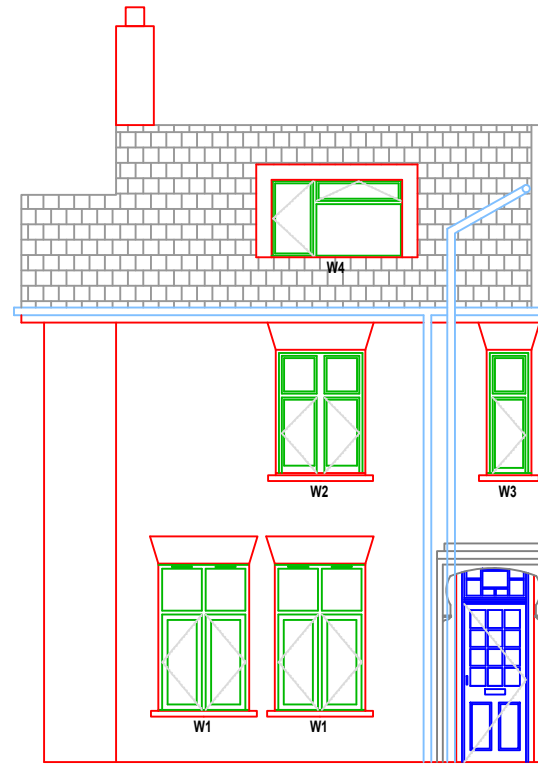

12 WILLOUGHBY PARK ROAD
EXISTING FRONT ELEVATION
VIEW A - 1:100

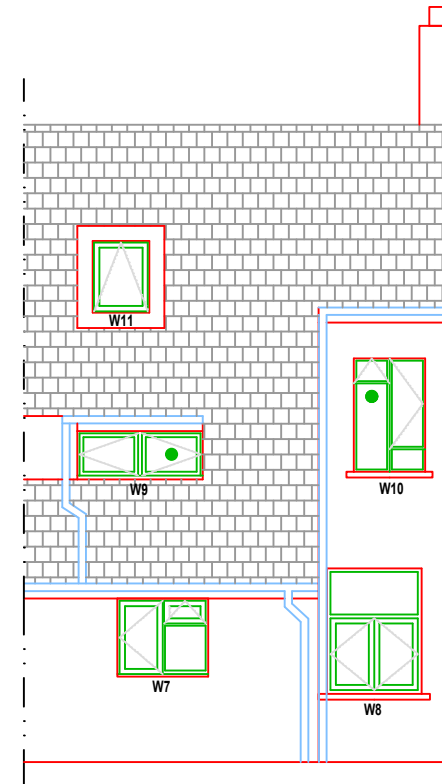

12 WILLOUGHBY PARK ROAD
EXISTING REAR ELEVATION
VIEW C - 1:100

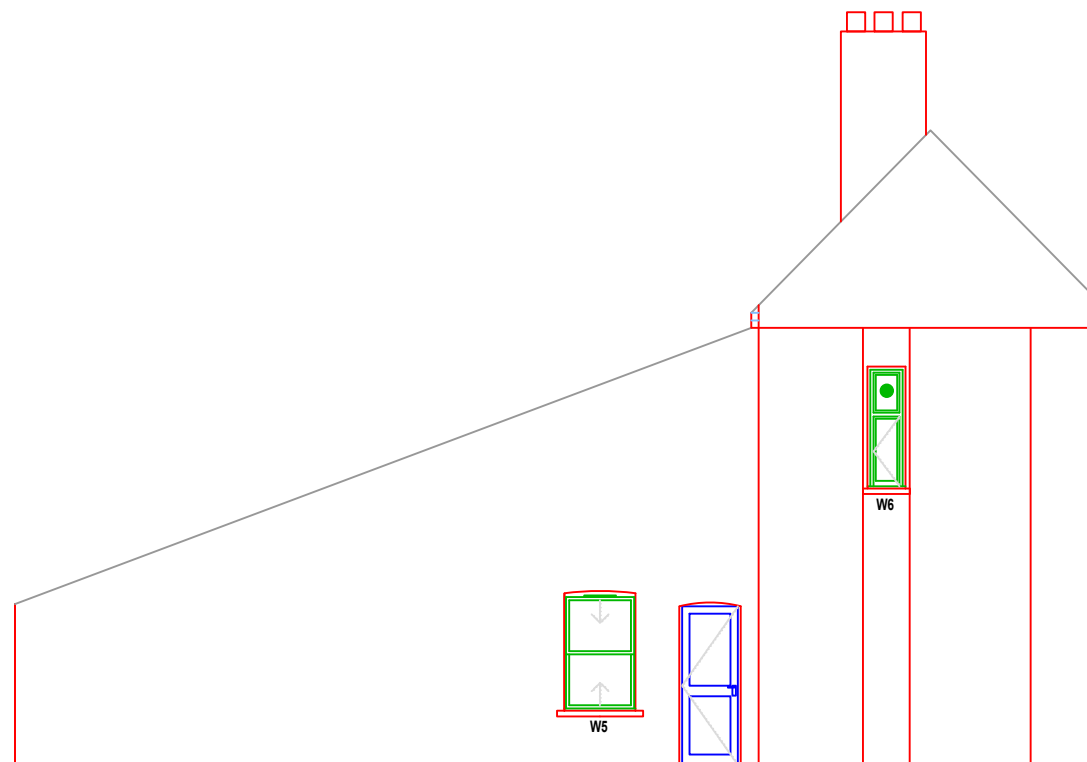

12 WILLOUGHBY PARK ROAD
EXISTING SIDE ELEVATION
VIEW B - 1:100

Rev.	Description.	Date.
A.	Windows annotated	06/08/23

Do not scale from this drawing. Dimensions to be verified on site by contractor prior to commencement of work.
This drawing is the copyright of the practice and may not be reproduced in part or in whole without the prior written consent of the practice.
© 2022 Faithorn Farrell Timms LLP



Faithorn Farrell Timms
Central Court
1 Knoll Rise
ORPINGTON
Kent BR6 0JA
T 01689 885080

Client
**METROPOLITAN THAMES
VALLEY HOUSING**

Project
**12 WILLOUGHBY PARK ROAD
LONDON
N17 0RA**

Drawing Title
**EXISTING LAYOUT
AND ELEVATIONS
VIEWS A-C**

Date 25/07/22	Scale 1:100 @ A3
------------------	---------------------

Drawn By EK	Checked By KA
----------------	------------------

Project No. T1-6192	Drawing No. 2	Rev. A
------------------------	------------------	-----------