



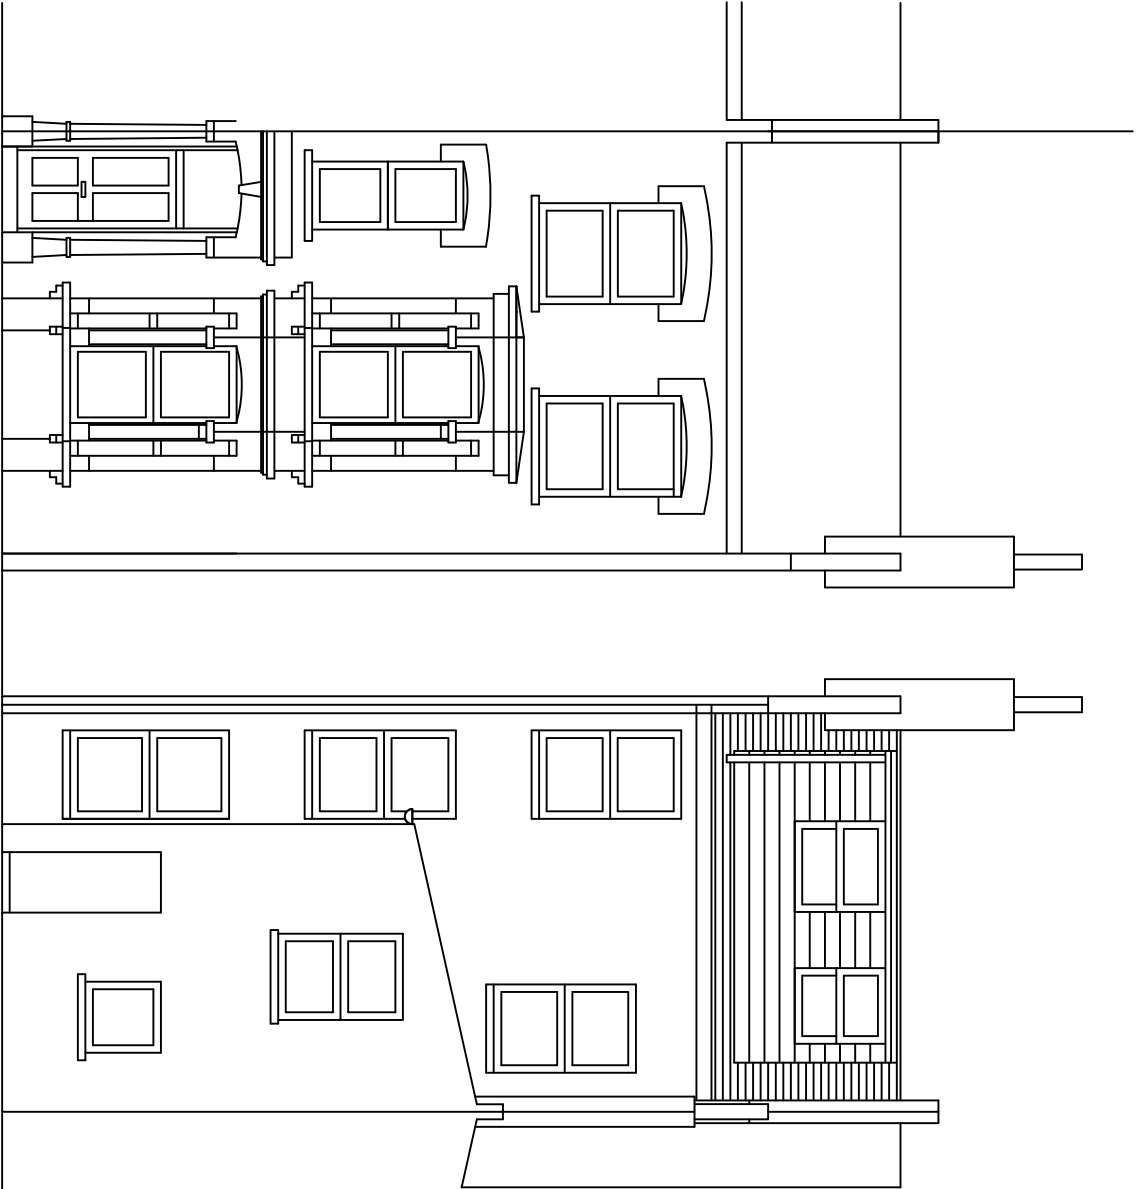


PROPOSED FRONT ELEVATION

PROPOSED REAR ELEVATION

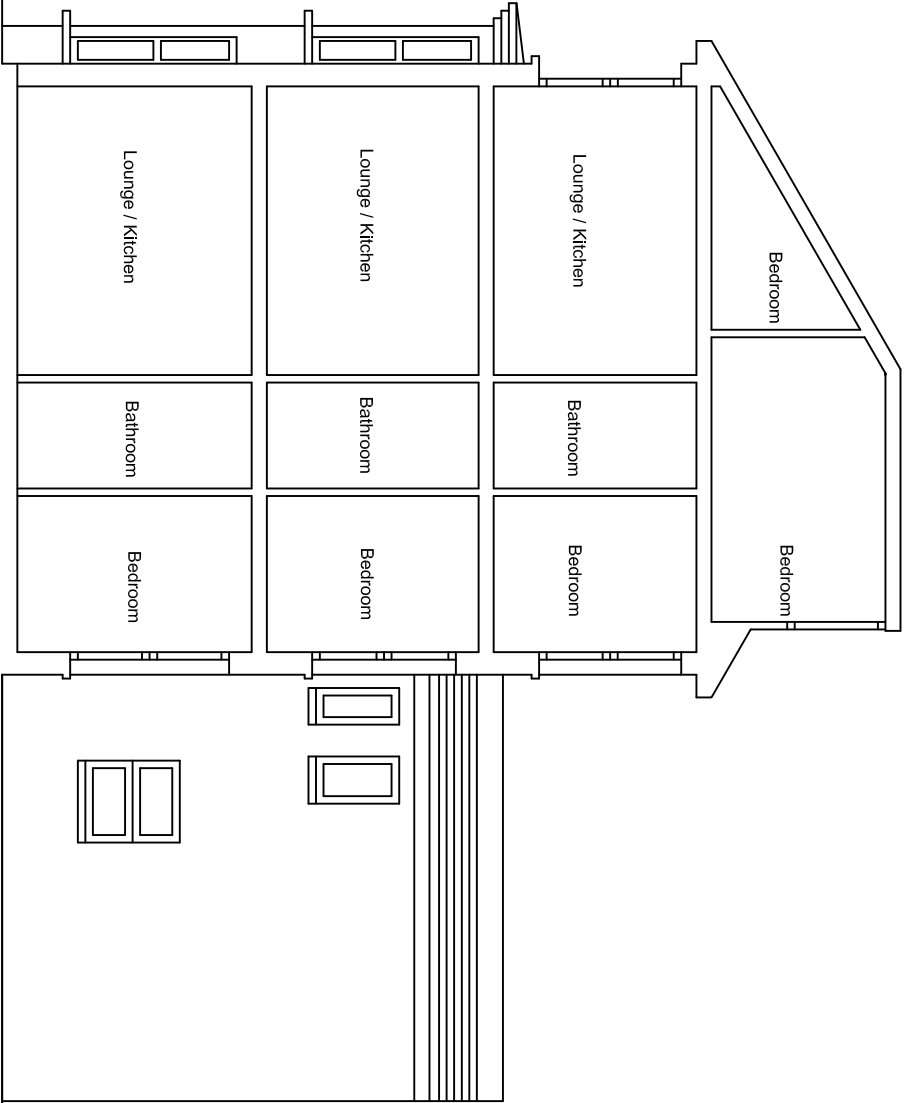

SECTION AA

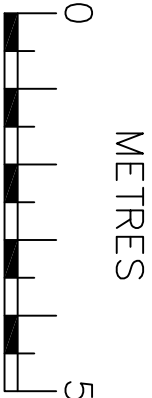

SCALE

Project:		Title:		Scale: 1 : 100 @ A3	
285 High Road, London N15 4RR		Proposed Elevations		Date: JULY 2022	
				Drawing No.	
				05	
				Revision	