




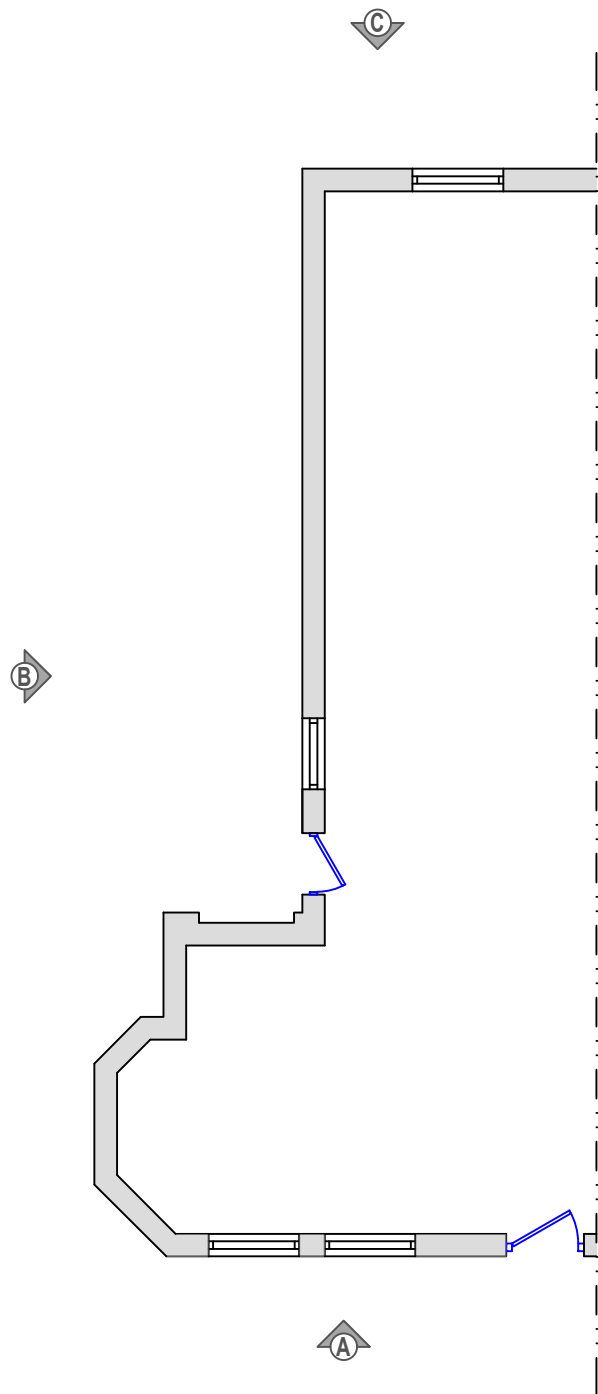


12 WILLOUGHBY PARK ROAD
PROPOSED LAYOUT
1:100

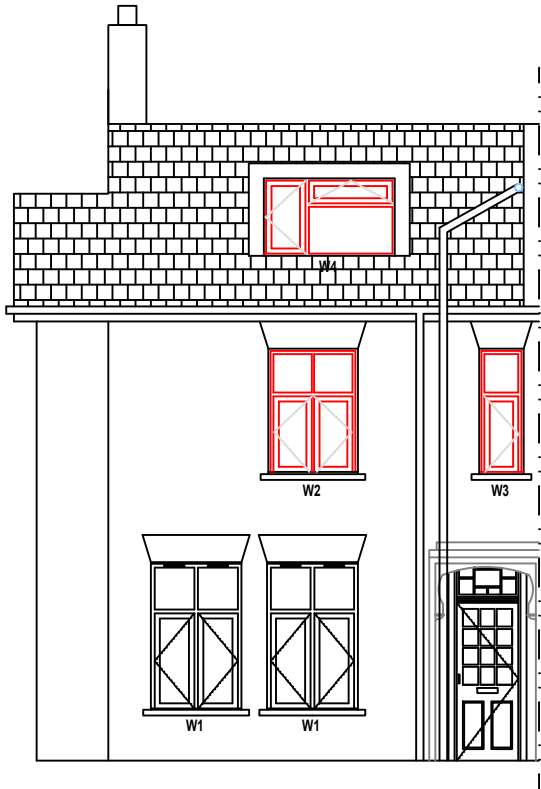


12 WILLOUGHBY PARK ROAD
EXISTING FRONT ELEVATION
VIEW A - 1:100

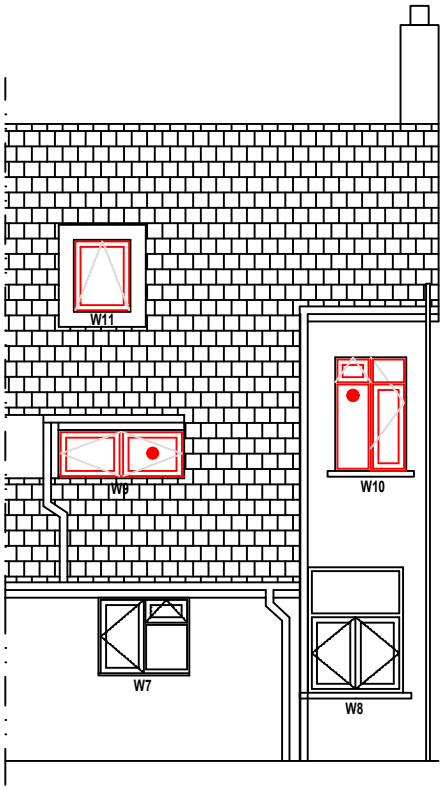

12 WILLOUGHBY PARK ROAD
EXISTING REAR ELEVATION
VIEW C - 1:100

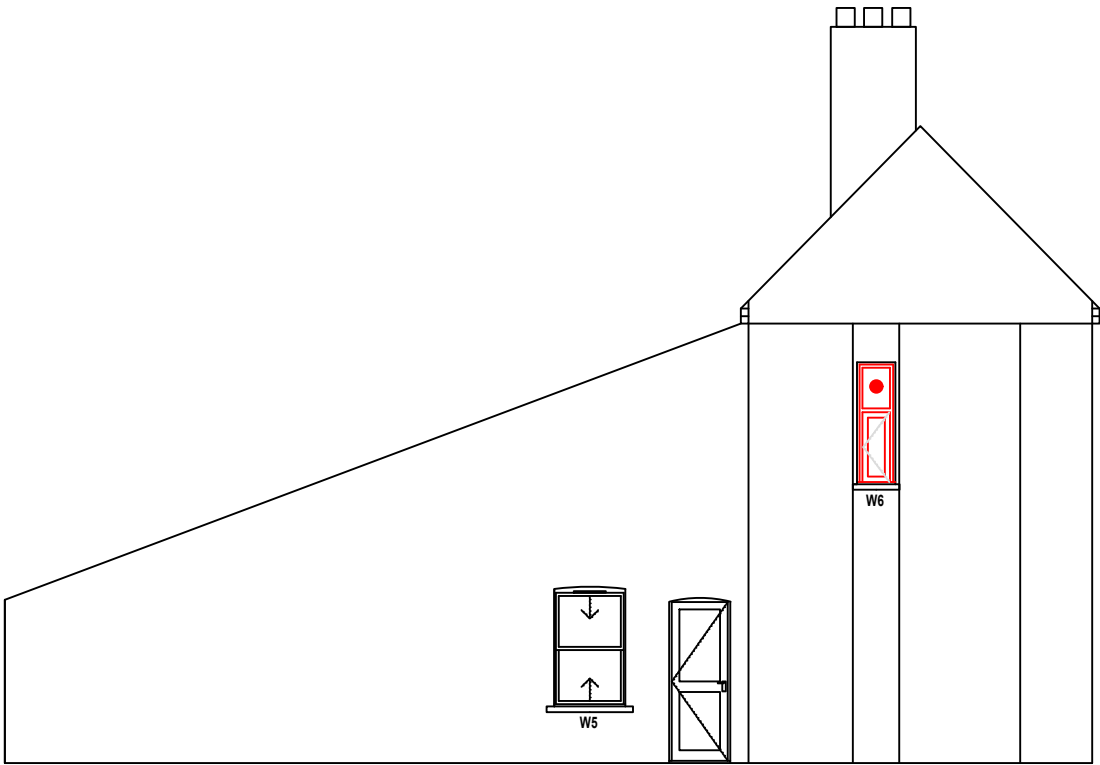

12 WILLOUGHBY PARK ROAD
EXISTING SIDE ELEVATION
VIEW B - 1:100

 

Scale 1:100

NOTES:

THE EXISTING SINGLE GLAZED
TIMBER AND CRITALL WINDOWS TO
THE FIRST FLOOR OF 12
WILLOUGHBY PARK ROAD ARE TO
BE REPLACED WITH DOUBLE
GLAZED PVCU WINDOWS.

FOR MORE INFORMATION PLEASE
SEE THE VEKA HALOSYSTEM
WINDOW BROCHURE WHICH IS
ATTACHED WITH THIS
APPLICATION.

DRAWINGS NOT SUITABLE FOR
MANUFACTURING PURPOSES.

A.	Windows annotated	06/08/23
Rev.	Description.	Date.

Do not scale from this drawing. Dimensions to be verified on site by contractor prior to commencement of work.

This drawing is the copyright of the practice and may not be reproduced in part or in whole without the prior written consent of the practice.

© 2022 Faithorn Farrell Timms LLP



Faithorn Farrell Timms
Central Court
1 Knoll Rise
ORPINGTON
Kent BR6 0JA
T 01689 885080

Client
**METROPOLITAN THAMES
VALLEY HOUSING**

Project
**12 WILLOUGHBY PARK ROAD
LONDON
N17 0RA**

Drawing Title
**PROPOSED LAYOUT
AND ELEVATIONS
VIEWS A-C**

Date	25/07/22	Scale	1:100 @ A3
Drawn By	EK	Checked By	KA
Project No.	T1-6192	Drawing No.	3
		Rev.	A