



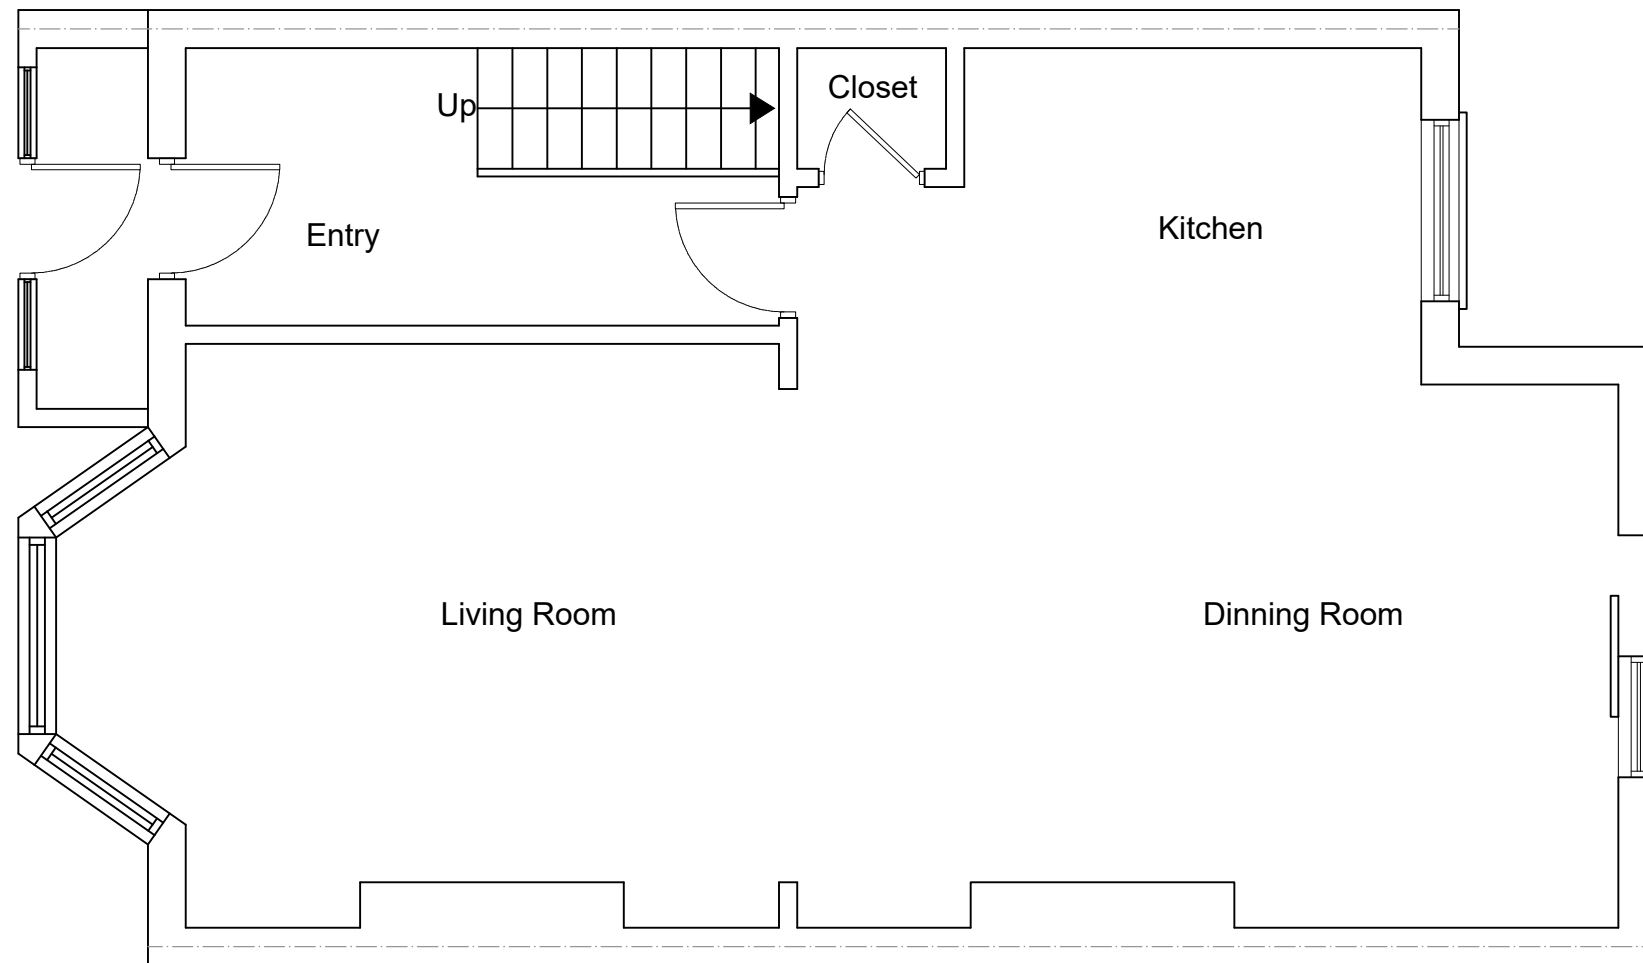

EXISTING GROUND FLOOR PLAN
SCALE 1:50

 

www.FastPlansUK.co.uk

Project: Loft Conversion with
Dormer to Rear.


Address:
17 CLIFTON RD N22 7XN

Scale: 1:50 @ A3 Dwg. no: A01


Drawn by: O.B.S Date Drawn: 01-DEC-2023

For Drawings Tel: 0208 629 5257

E-mail: plans@FastPlansUK.co.uk

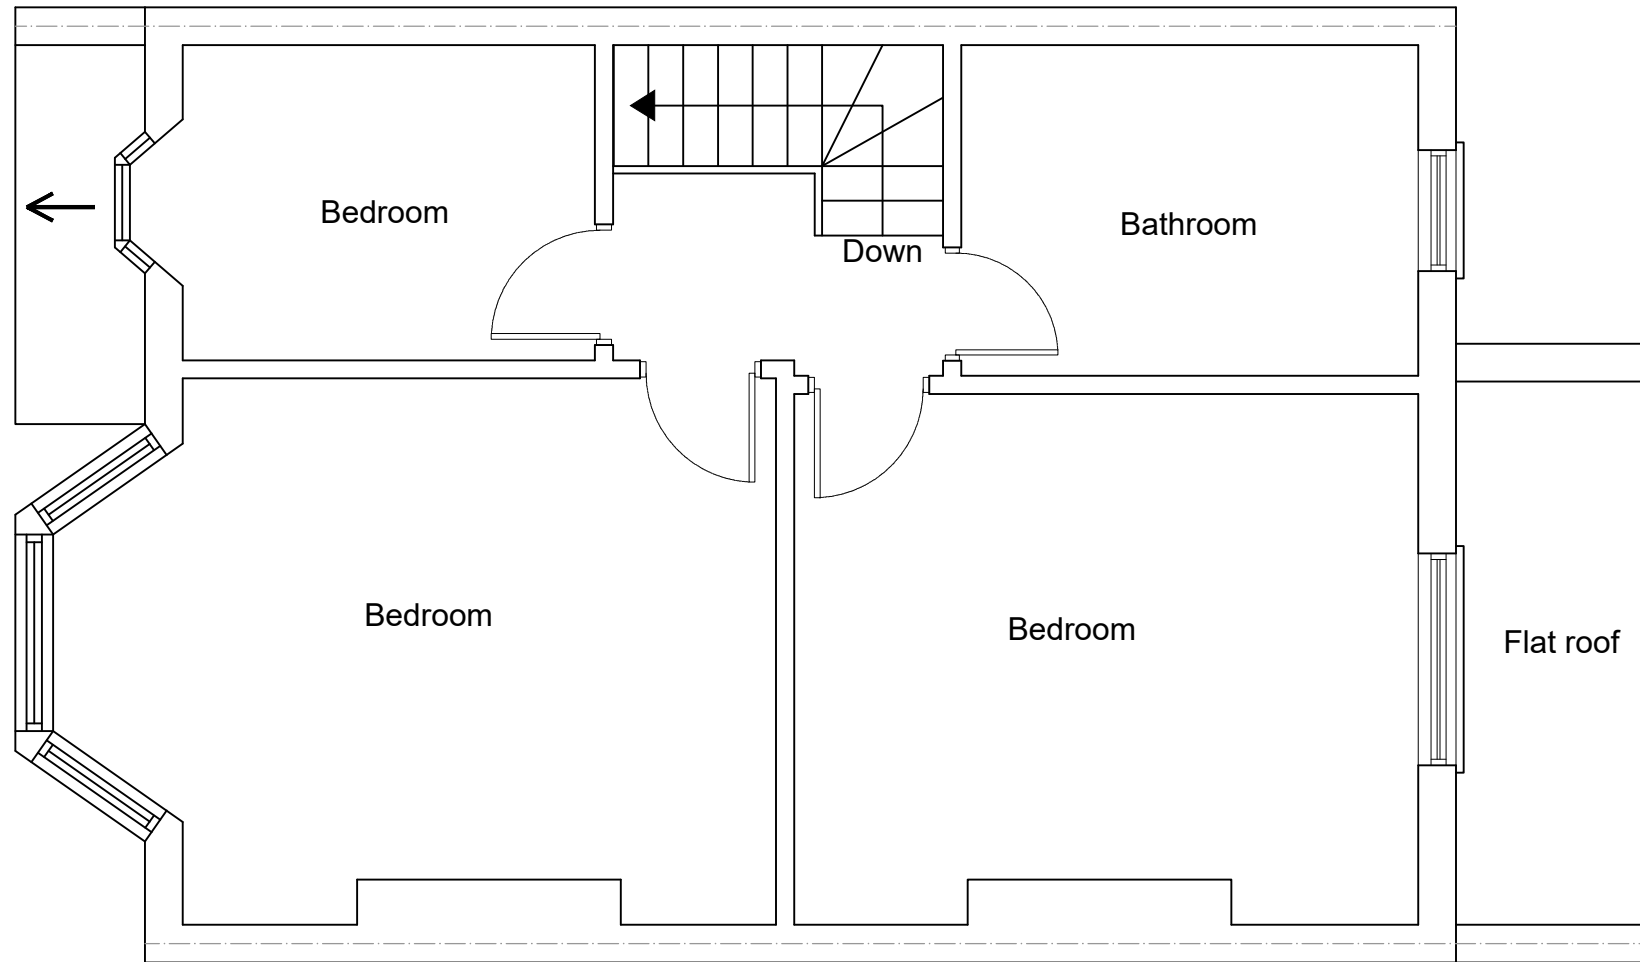

EXISTING FIRST FLOOR PLAN
SCALE 1:50

 

www.FastPlansUK.co.uk

Project: Loft Conversion with
Dormer to Rear.


Address:
17 CLIFTON RD N22 7XN

Scale: 1:50 @ A3 Dwg. no: A02


Drawn by: O.B.S Date Drawn: 01-DEC-2023

For Drawings Tel: 020 3542 1777

E-mail: plans@FastPlansUK.co.uk

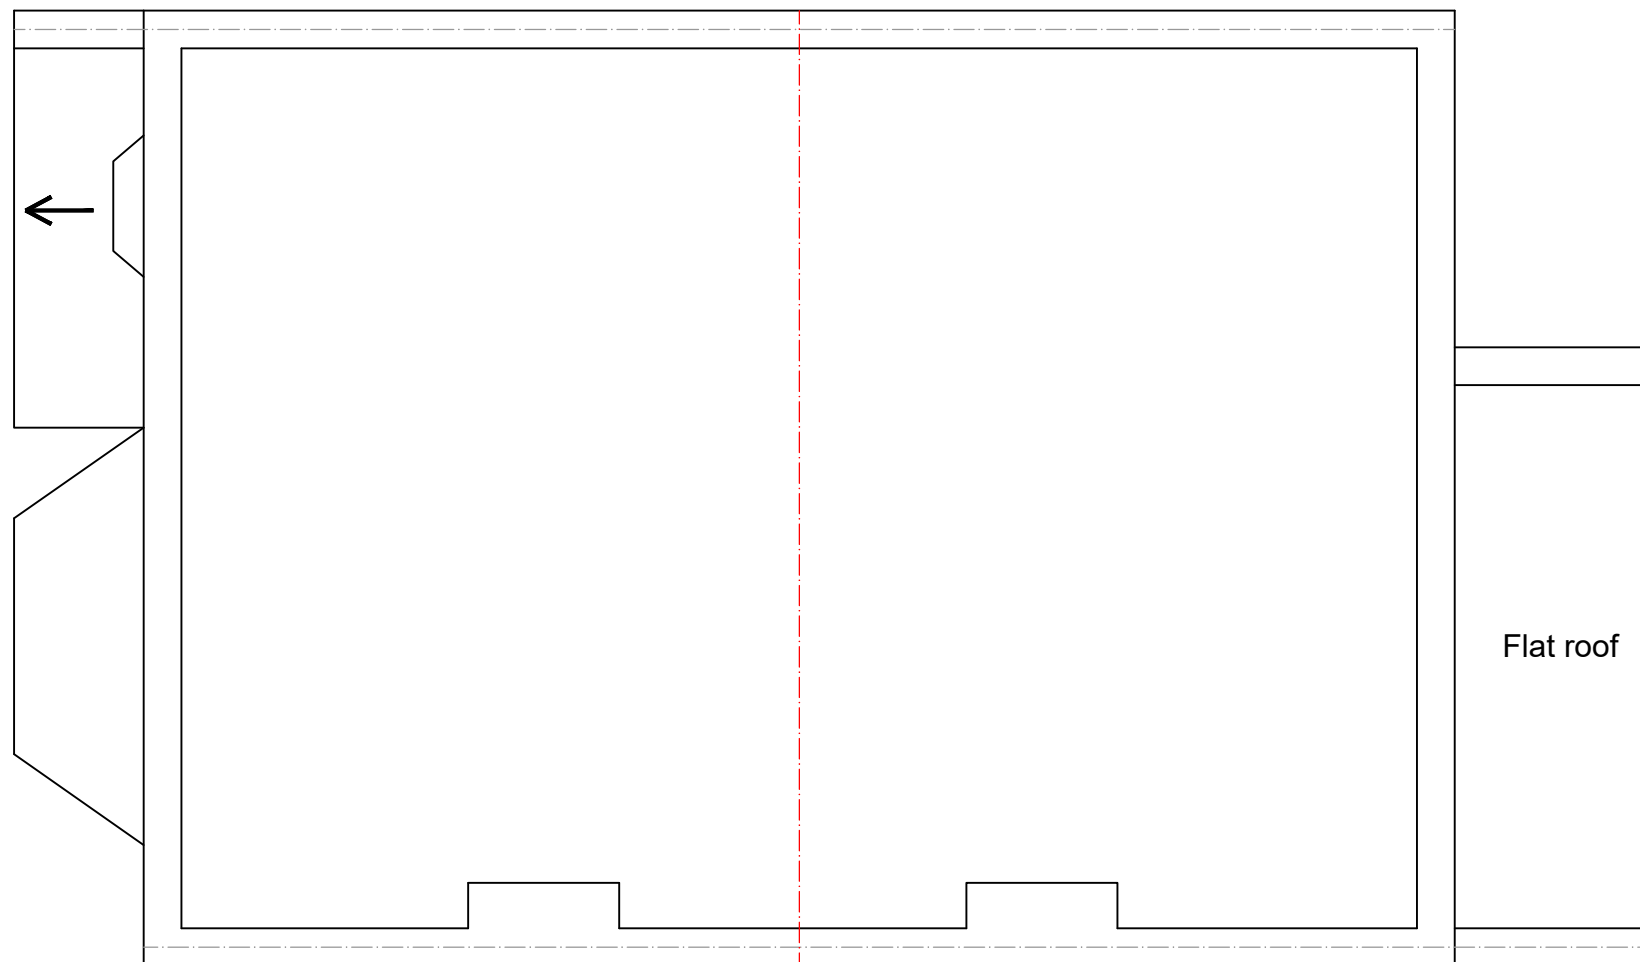

EXISTING LOFT PLAN
SCALE 1:50

 

www.FastPlansUK.co.uk

Project: Loft Conversion with
Dormer to Rear.


Address:
17 CLIFTON RD N22 7XN

Scale: 1:50 @ A3 Dwg. no: A03


Drawn by: O.B.S Date Drawn: 01-DEC-2023

For Drawings Tel: 020 3542 1777

E-mail: plans@FastPlansUK.co.uk

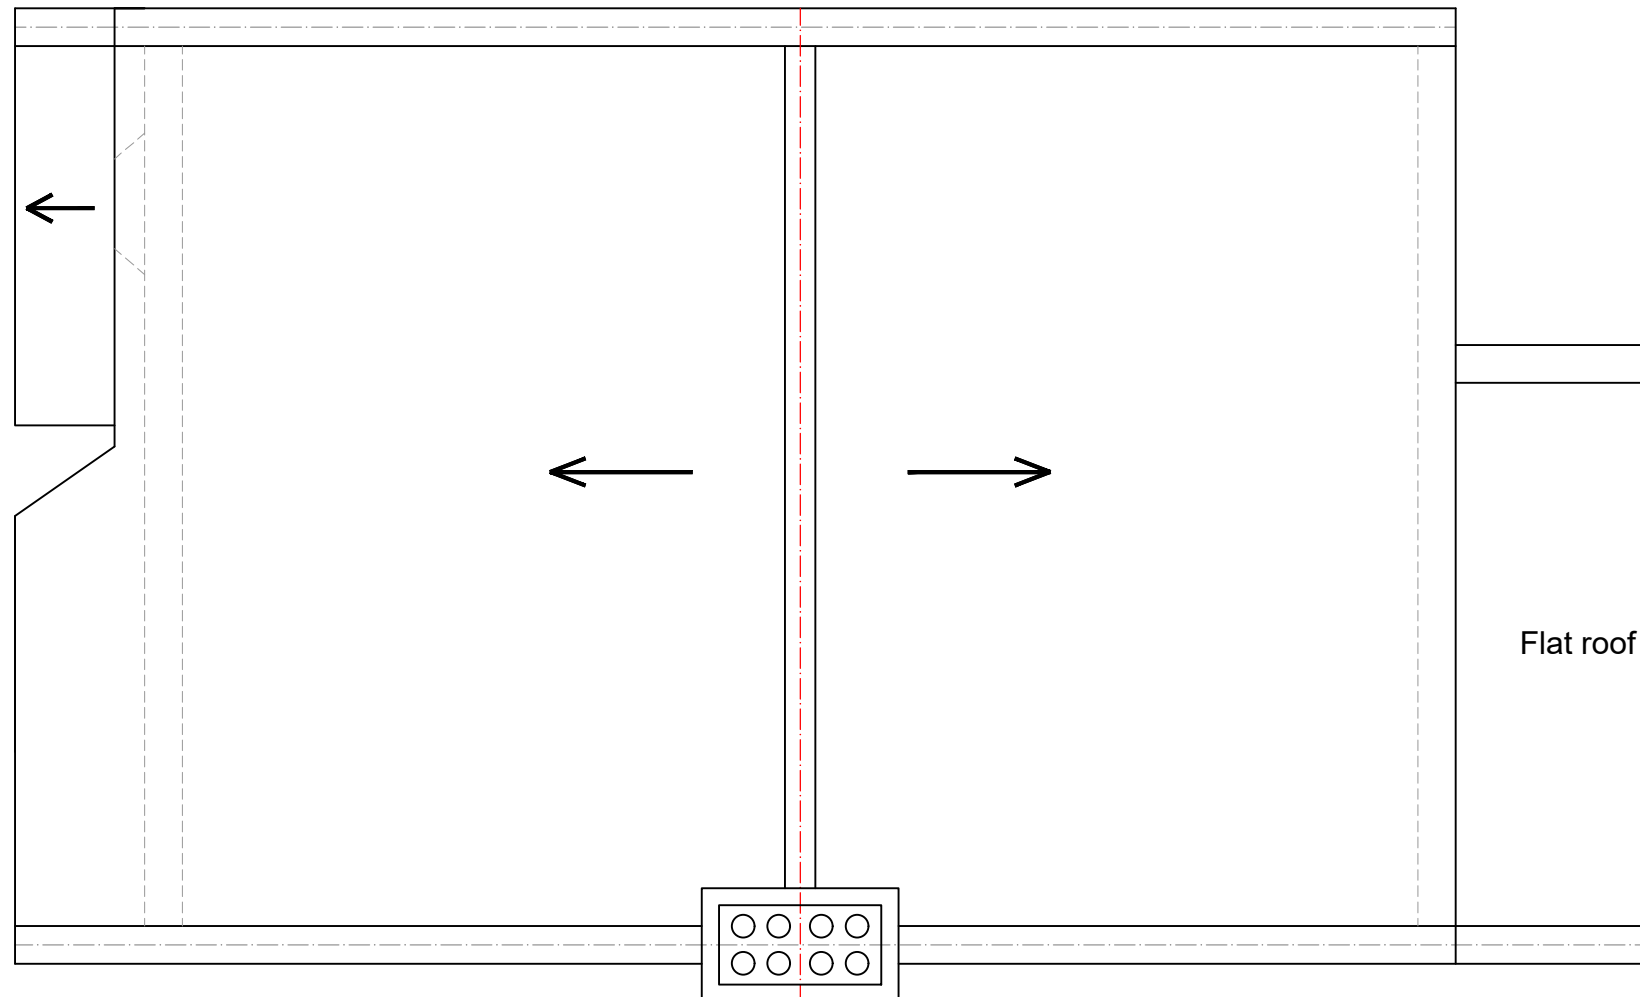

EXISTING ROOF PLAN
SCALE 1:50

 

www.FastPlansUK.co.uk

Project: Loft Conversion with
Dormer to Rear.


Address:
17 CLIFTON RD N22 7XN

Scale: 1:50 @ A3 Dwg. no: A04


Drawn by: O.B.S Date Drawn: 01-DEC-2023

For Drawings Tel: 020 3542 1777

E-mail: plans@FastPlansUK.co.uk

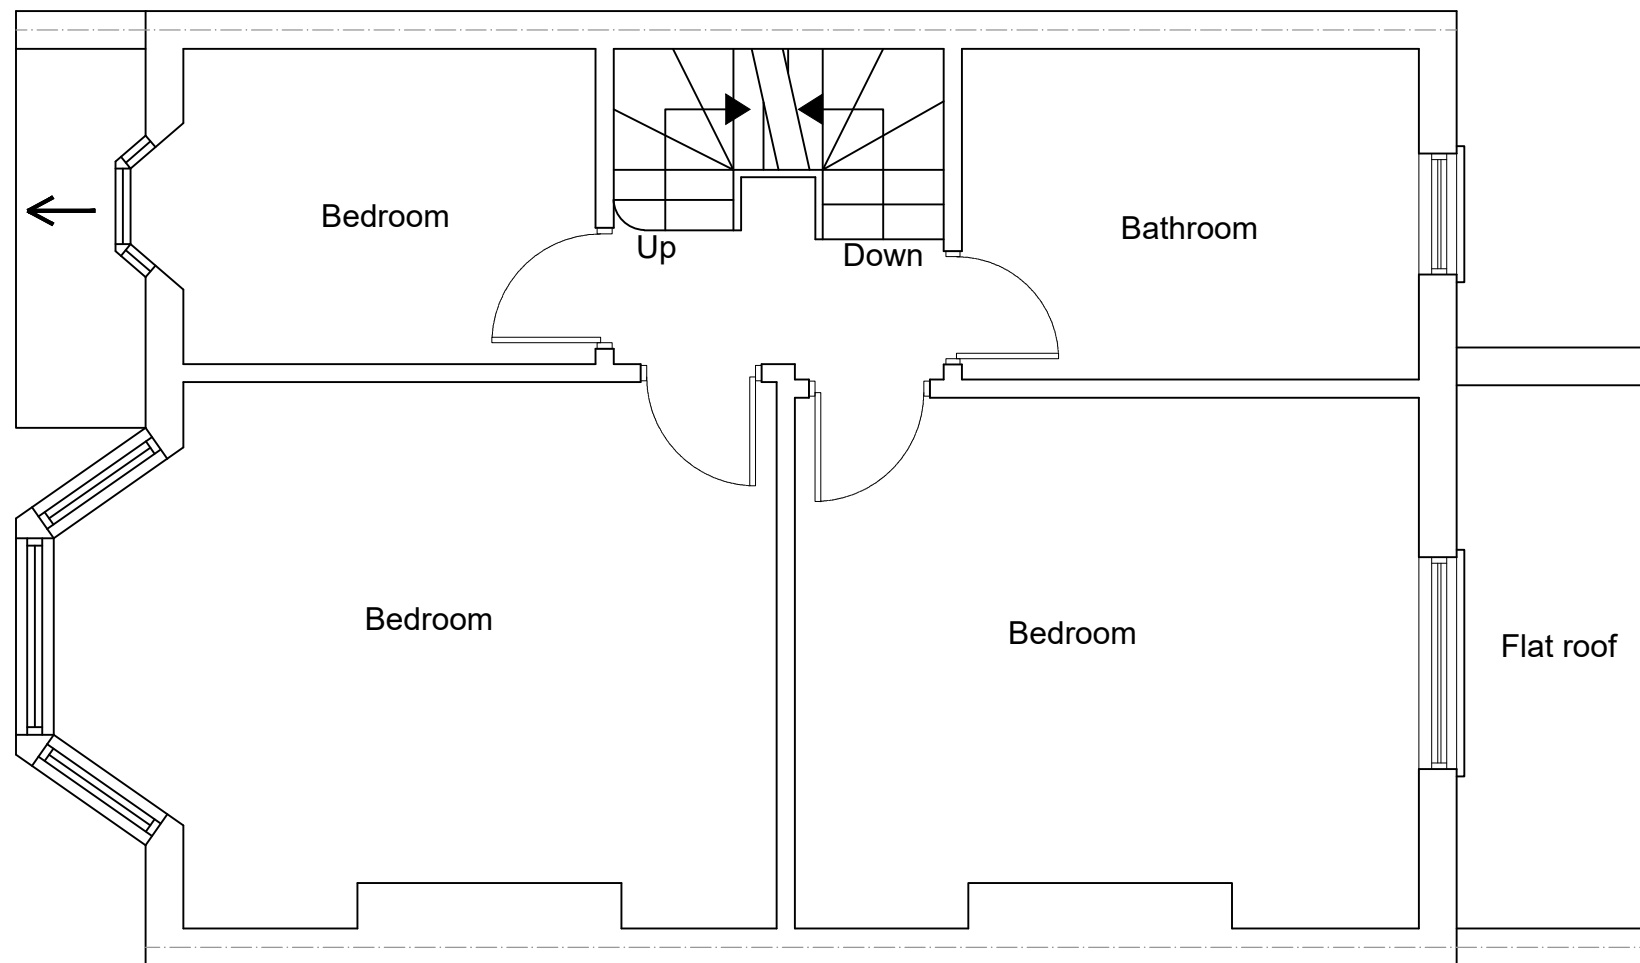

PROPOSED FIRST FLOOR PLAN
SCALE 1:50

 

www.FastPlansUK.co.uk

Project: Loft Conversion with
Dormer to Rear.


Address:
17 CLIFTON RD N22 7XN

Scale: 1:50 @ A3 Dwg. no: A05


Drawn by: O.B.S. Date Drawn: 01-DEC-2023

For Drawings Tel: 020 3542 1777

E-mail: plans@FastPlansUK.co.uk

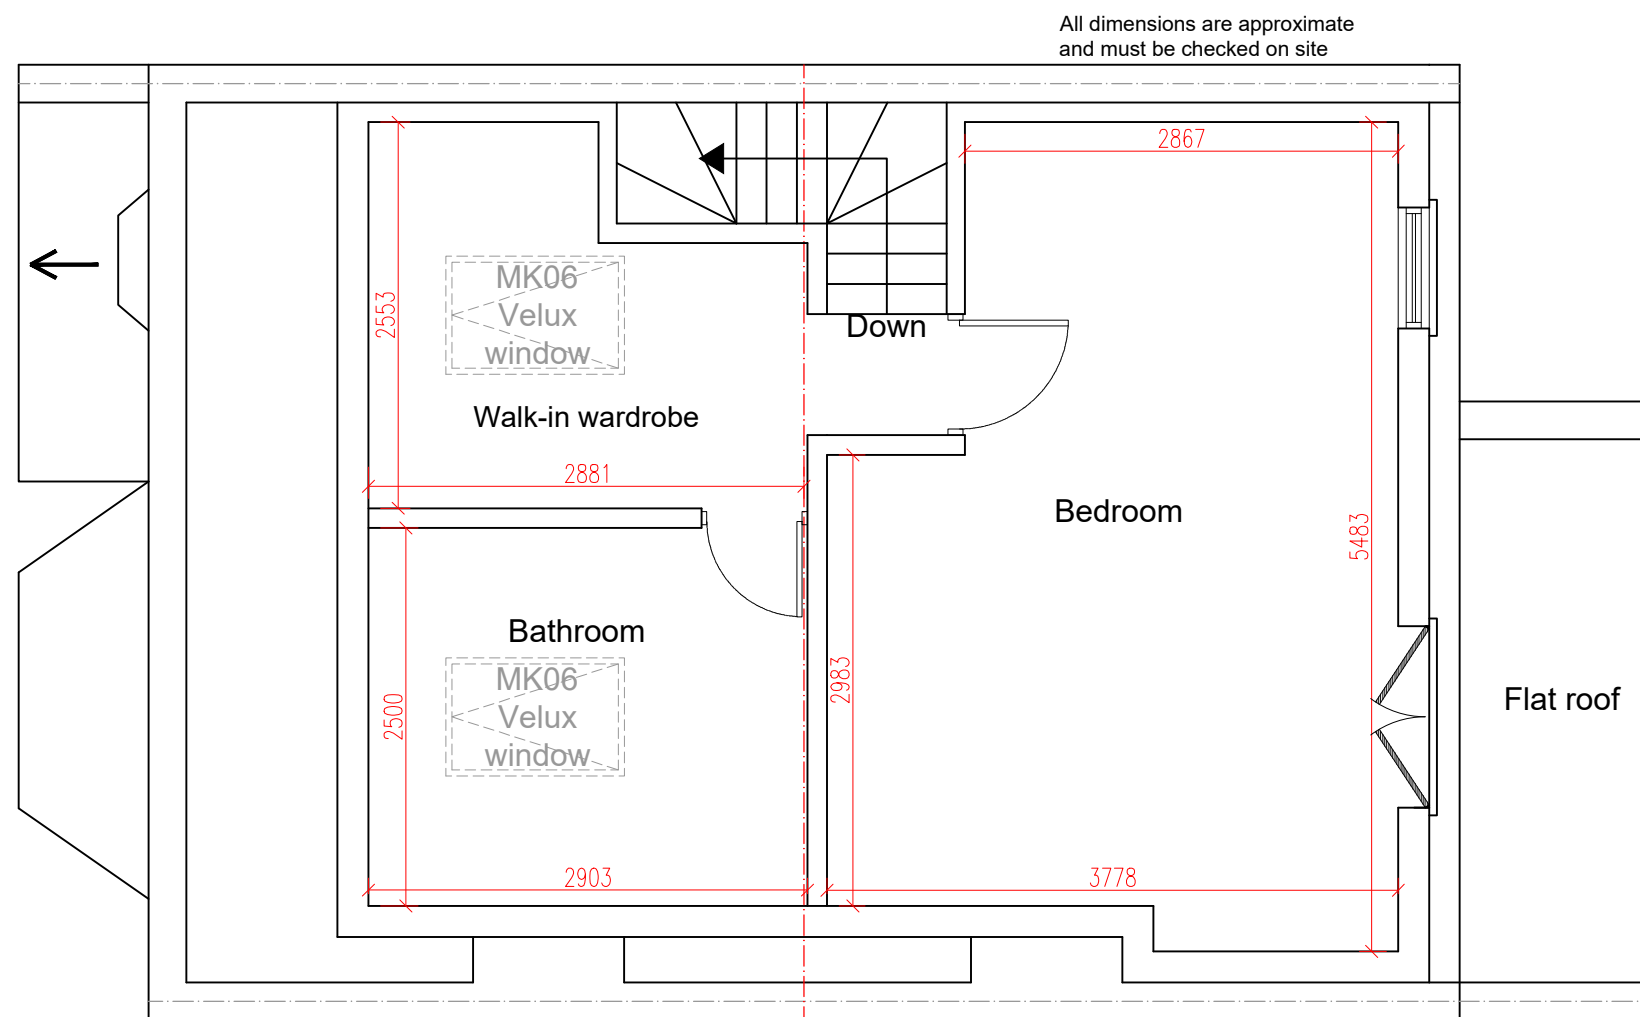

PROPOSED LOFT PLAN
SCALE 1:50

 

www.FastPlansUK.co.uk

Project: Loft Conversion with
Dormer to Rear.


Address:
17 CLIFTON RD N22 7XN

Scale: 1:50 @ A3 Dwg. no: A06


Drawn by: O.B.S Date Drawn: 01-DEC-2023

For Drawings Tel: 020 3542 1777

E-mail: plans@FastPlansUK.co.uk

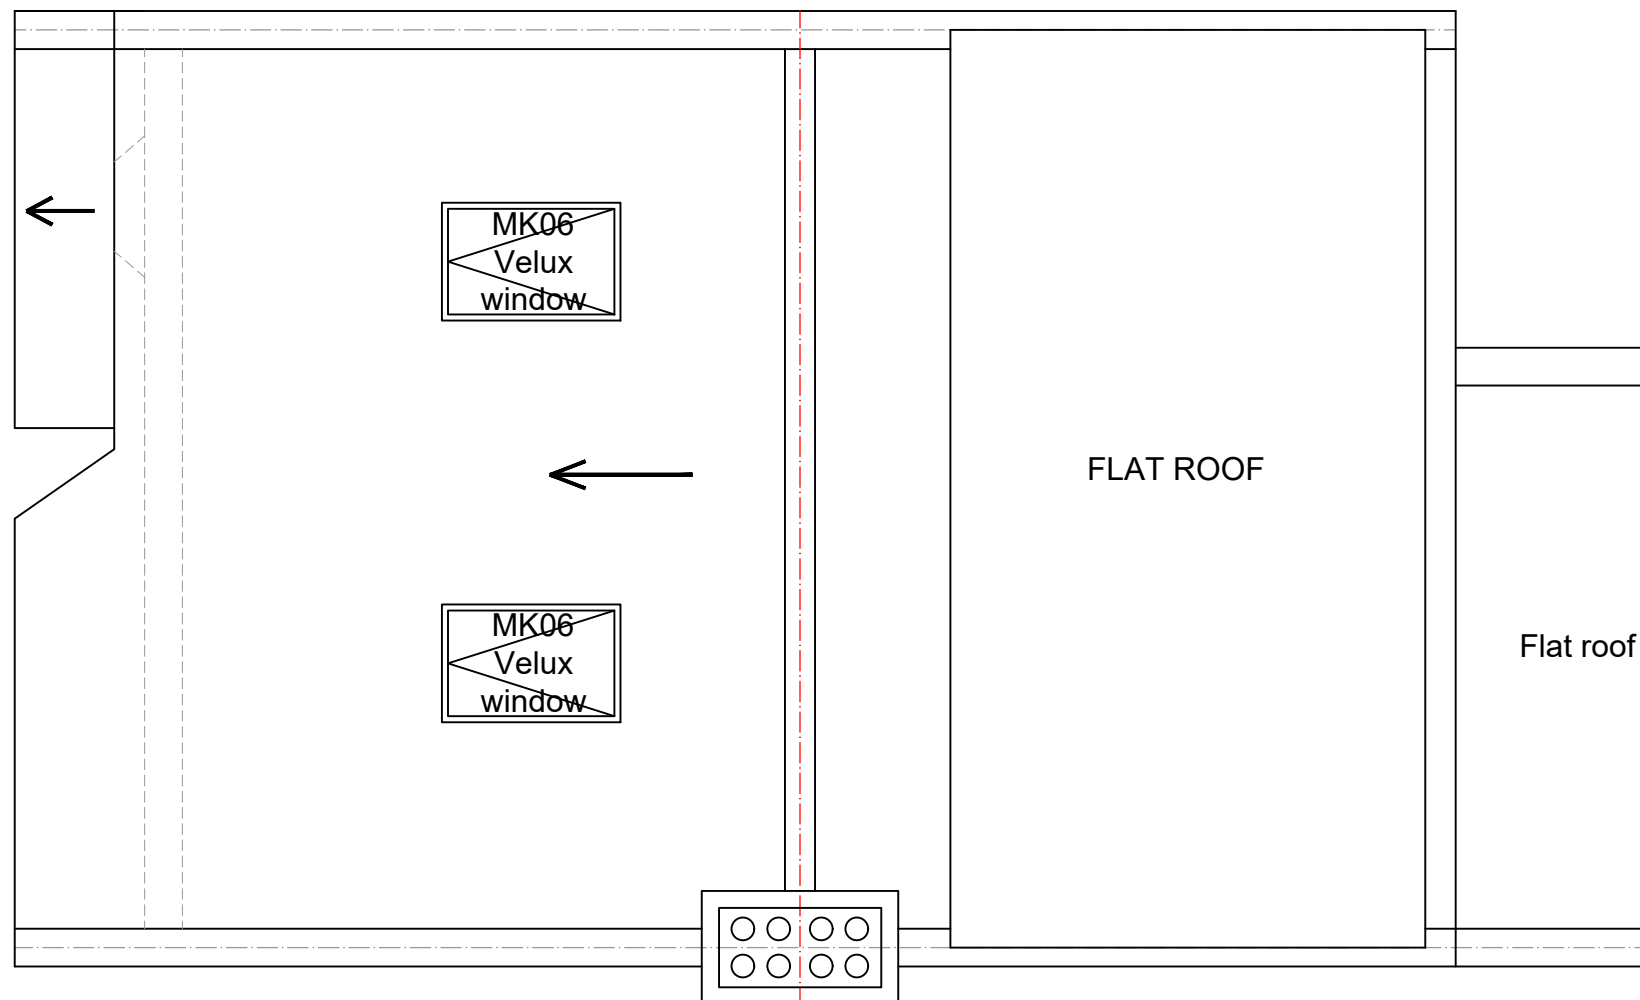

PROPOSED ROOF PLAN
SCALE 1:50

 

www.FastPlansUK.co.uk

Project: Loft Conversion with
Dormer to Rear.


Address:
17 CLIFTON RD N22 7XN

Scale: 1:50 @ A3 Dwg. no: A07


Drawn by: O.B.S Date Drawn: 01-DEC-2023

For Drawings Tel: 020 3542 1777


E-mail: plans@FastPlansUK.co.uk

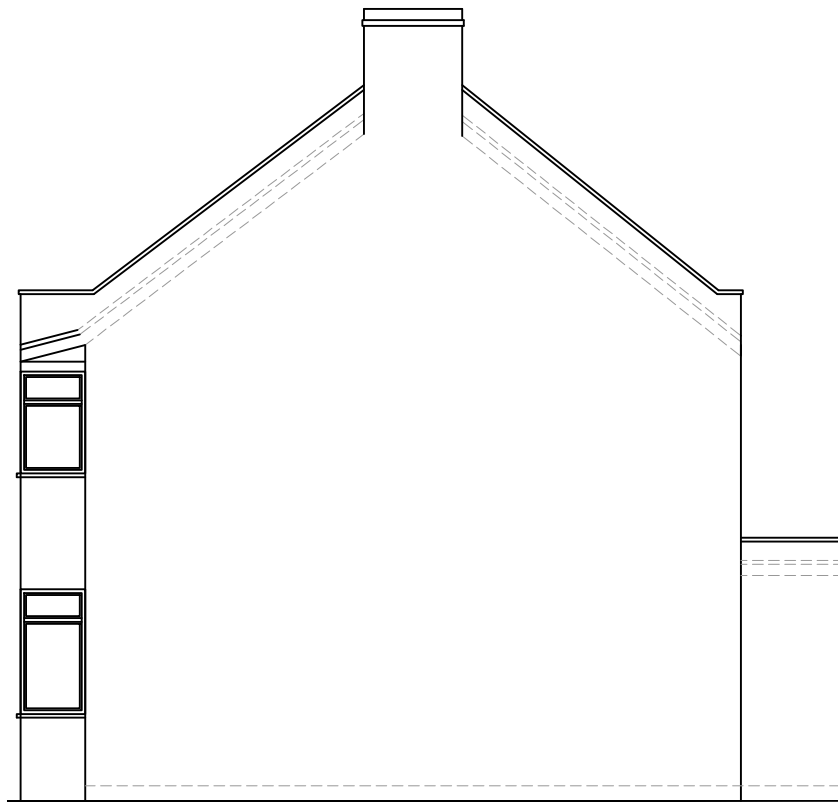


EXISTING ELEVATION SIDE A
SCALE 1:100

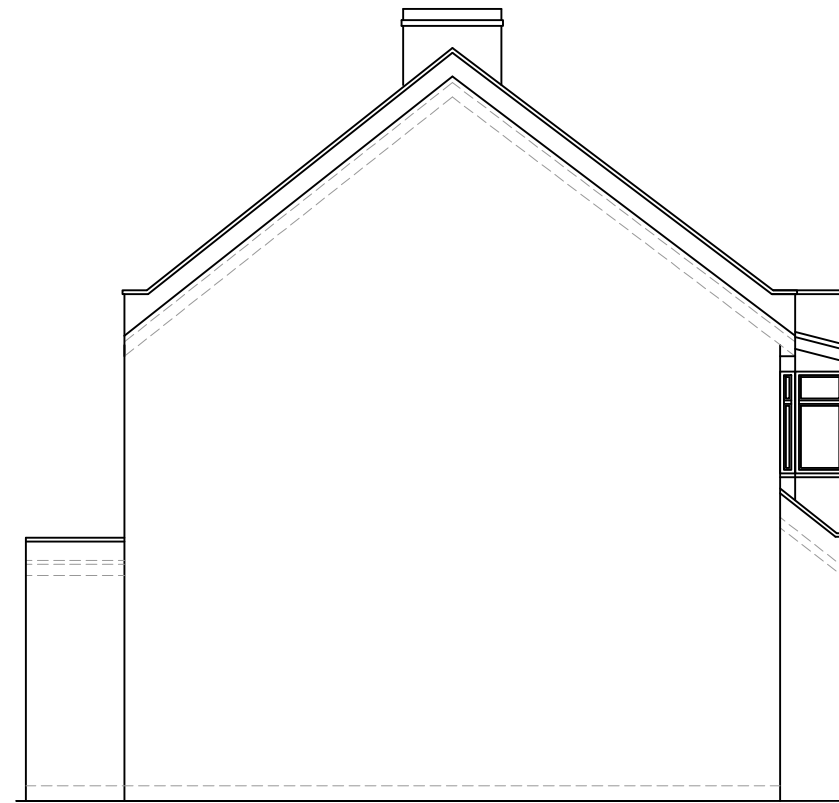


EXISTING ELEVATION SIDE B
SCALE 1:100

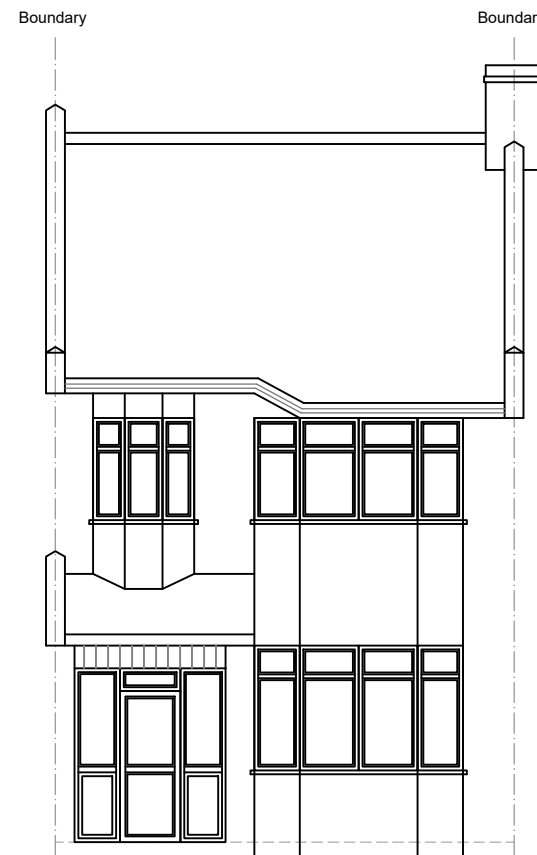

EXISTING FRONT ELEVATION
SCALE 1:100

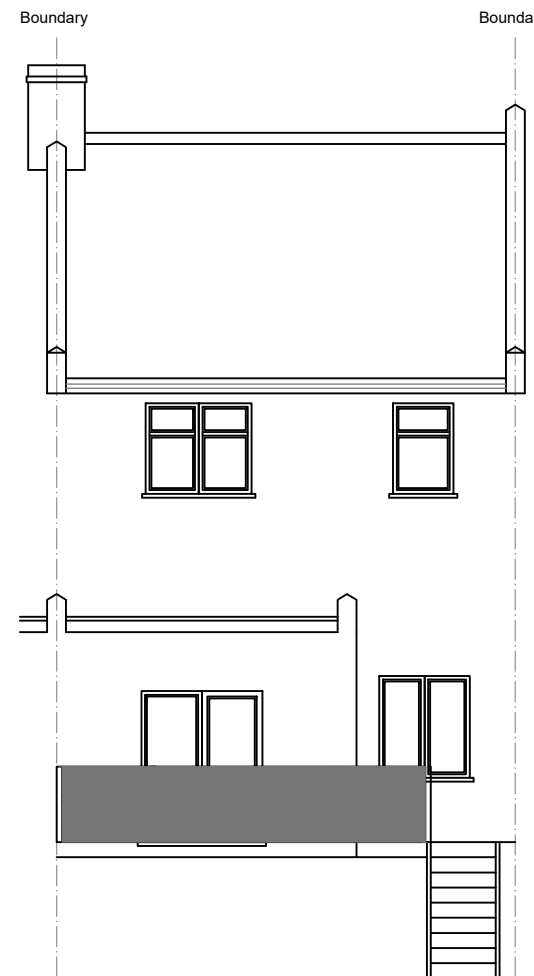

EXISTING REAR ELEVATION
SCALE 1:100

 

www.FastPlansUK.co.uk

Project: Loft Conversion with
Dormer to Rear.


Address:
17 CLIFTON RD N22 7XN

Scale: 1:100 @ A3 Dwg. no: A08


Drawn by: O.B.S Date Drawn: 01-DEC-2023

For Drawings Tel: 020 3542 1777


E-mail: plans@FastPlansUK.co.uk

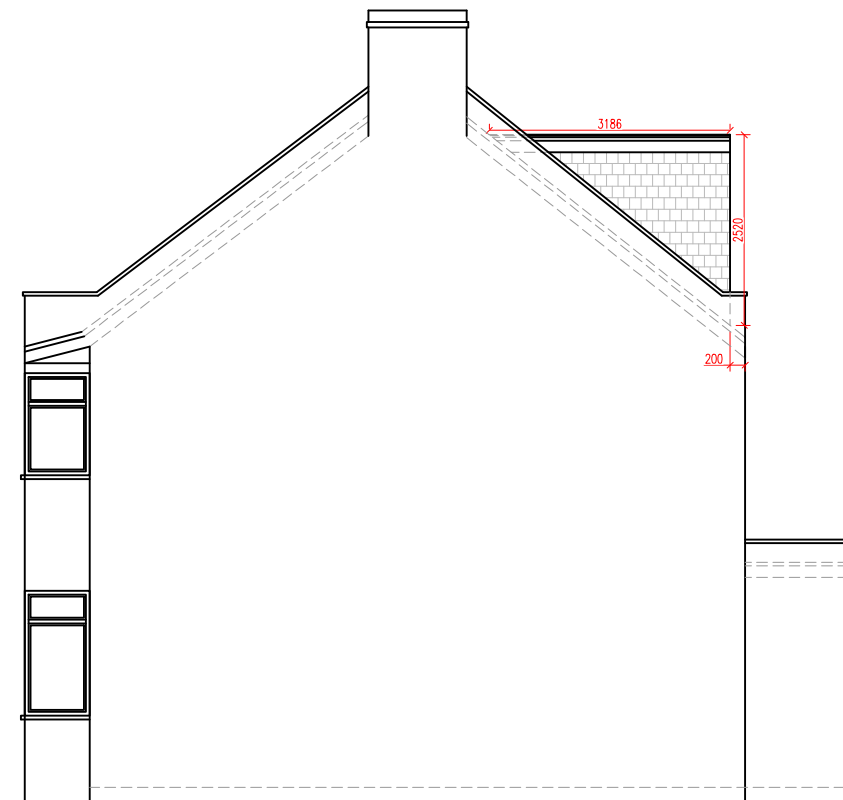

PROPOSED ELEVATION SIDE A
SCALE 1:100

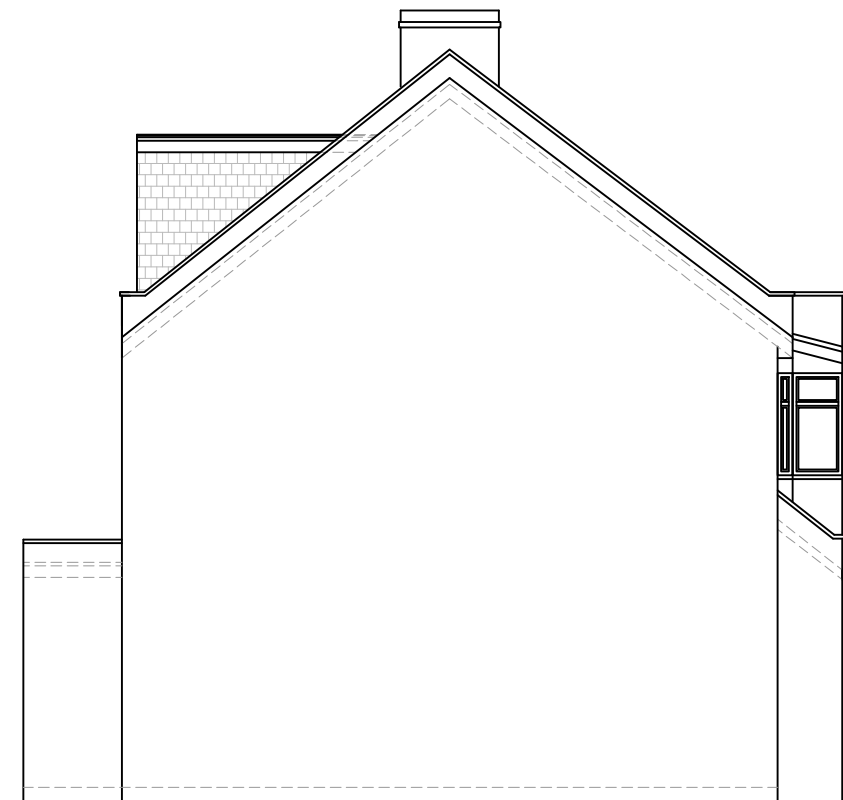

PROPOSED ELEVATION SIDE B
SCALE 1:100

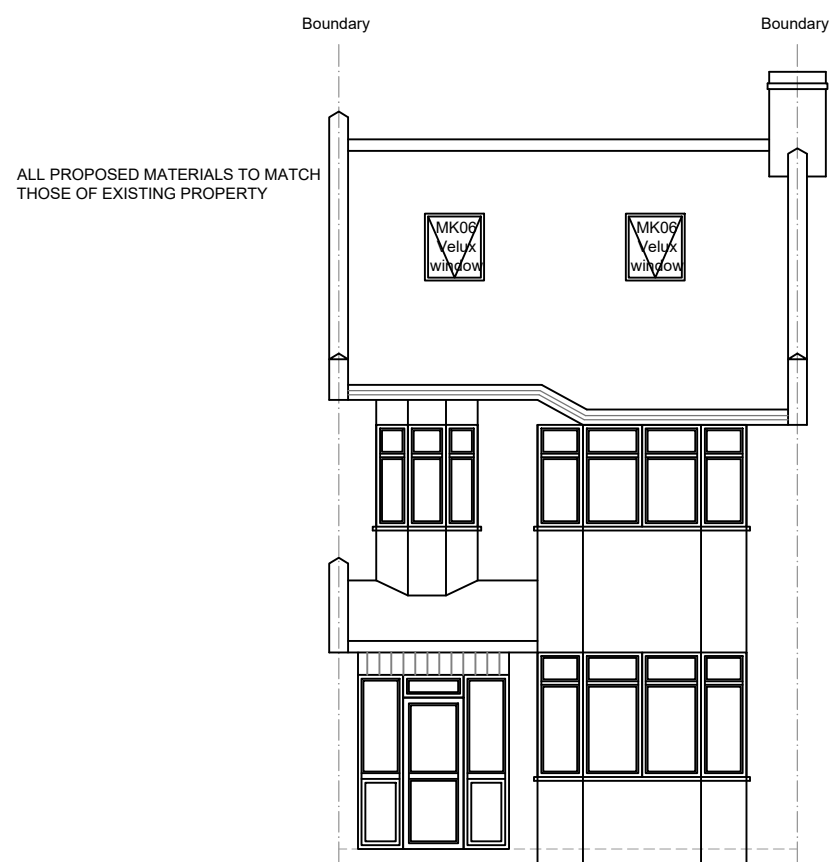


PROPOSED FRONT ELEVATION
SCALE 1:100



PROPOSED REAR ELEVATION
SCALE 1:100

VOLUME

$$\begin{aligned} & \textcircled{A} \quad \textcircled{B} \quad \textcircled{C} \\ & 3.18 \times 2.52 \times 6.06 \\ & 2 \\ & = \frac{48.56}{2} = 24.28\text{m}^3 \\ & 24.28 \text{ m}^3 < 40 \text{ m}^3 \end{aligned}$$

 

www.FastPlansUK.co.uk

Project: Loft Conversion with
Dormer to Rear.

Address: 17 CLIFTON RD N22 7XN

Scale: 1:100 @ A3


Dwg. no: A09

Drawn by: O.B.S


Date Drawn: 01-DEC-2023

For Drawings Tel: 020 3542 1777

E-mail: plans@FastPlansUK.co.uk

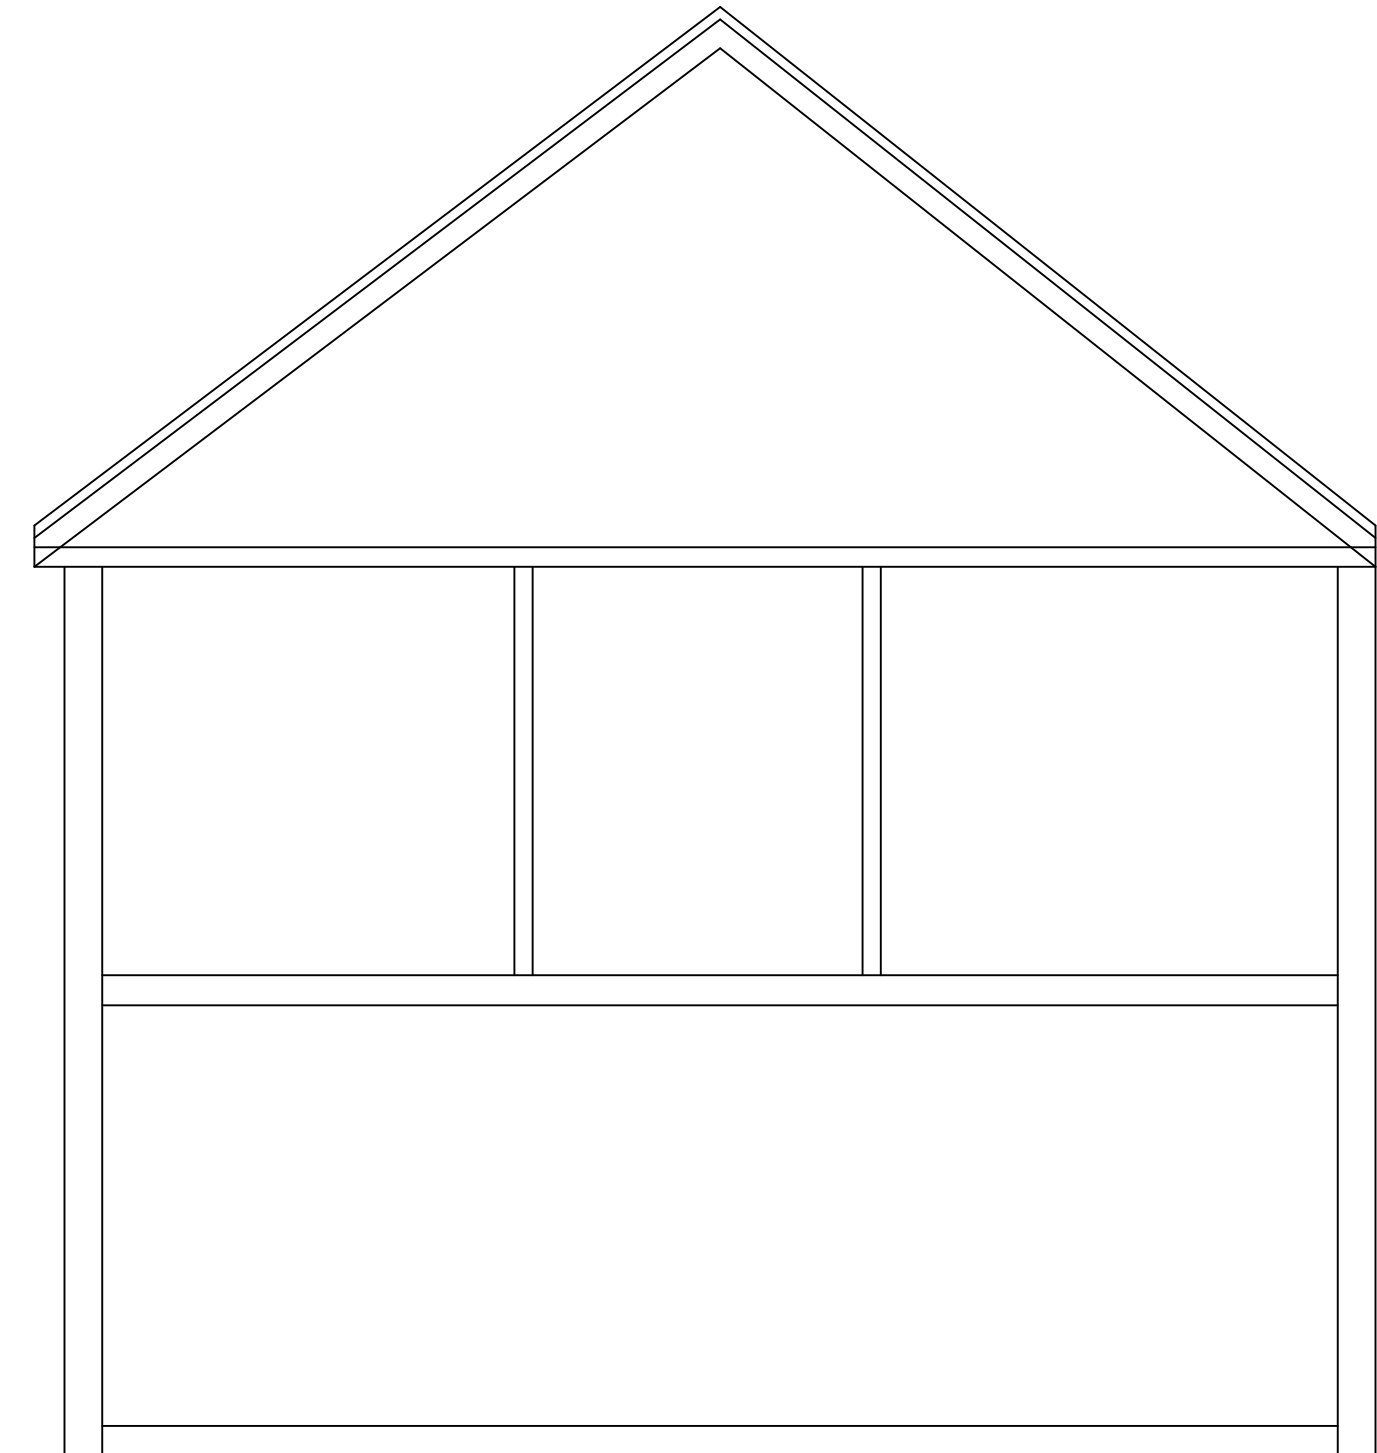

EXISTING SECTION AA
SCALE 1:50

 

www.FastPlansUK.co.uk

Project: Loft Conversion with
Dormer to Rear.



Address:
17 CLIFTON RD N22 7XN

Scale: 1:50 @ A3 Dwg. no: A10

Drawn by: O.B.S Date Drawn: 01-DEC-2023

For Drawings Tel: 020 3542 1777

E-mail: plans@FastPlansUK.co.uk

 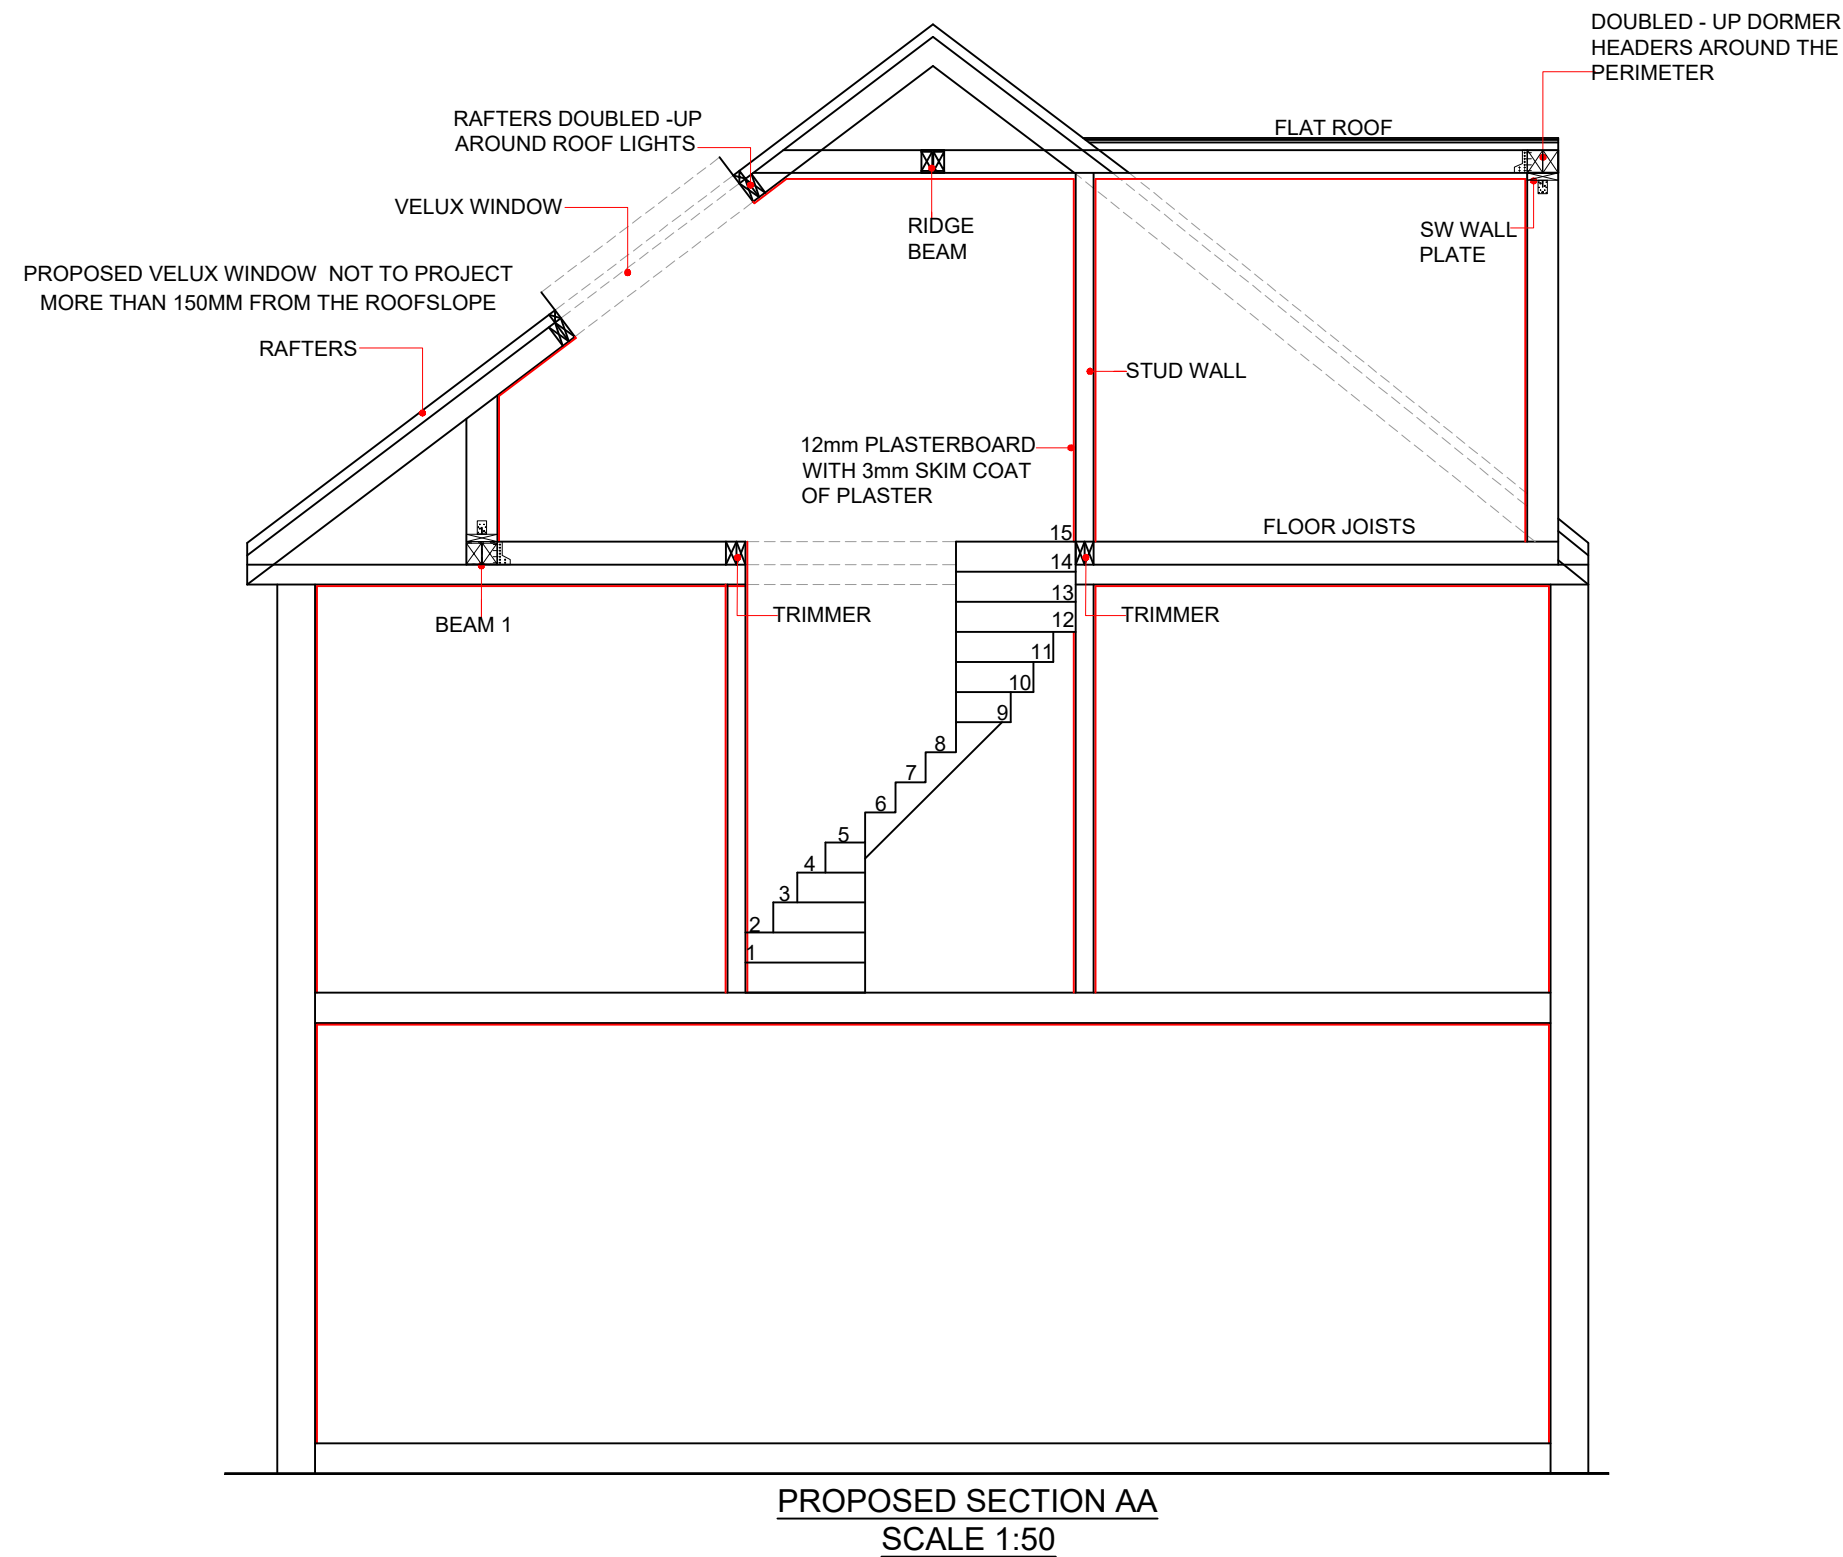

www.FastPlansUK.co.uk

Project: Loft Conversion with
Dormer to Rear.

Address: 17 CLIFTON RD N22 7XN

Scale: 1:50 @ A3


Dwg. no: A11

Drawn by: O.B.S

Date Drawn: 01-DEC-2023

For Drawings Tel: 020 3542 1777


E-mail: plans@FastPlansUK.co.uk

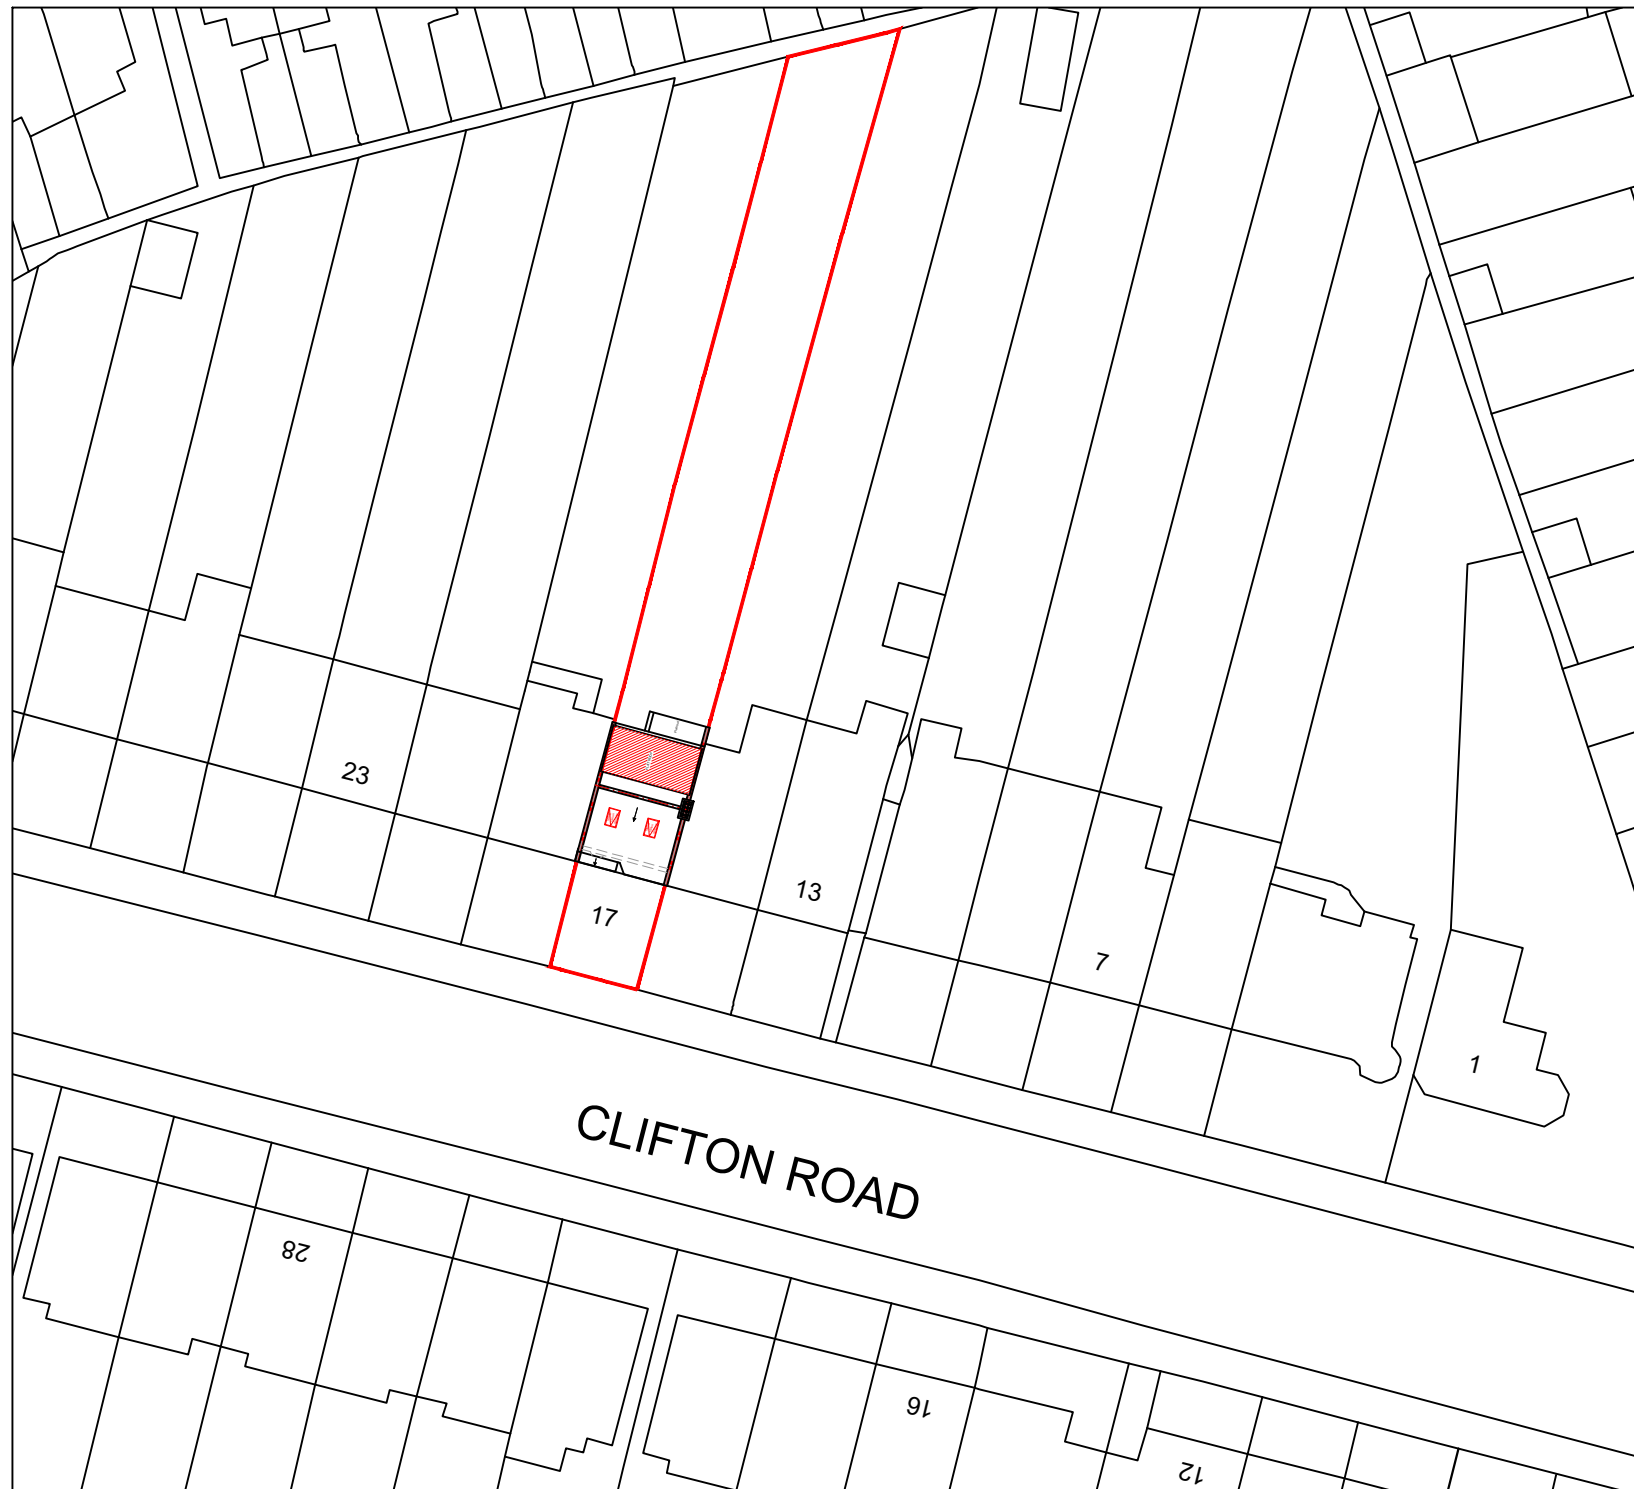

BLOCK PLAN
SCALE 1:500



LOCATION PLAN
SCALE 1:1250

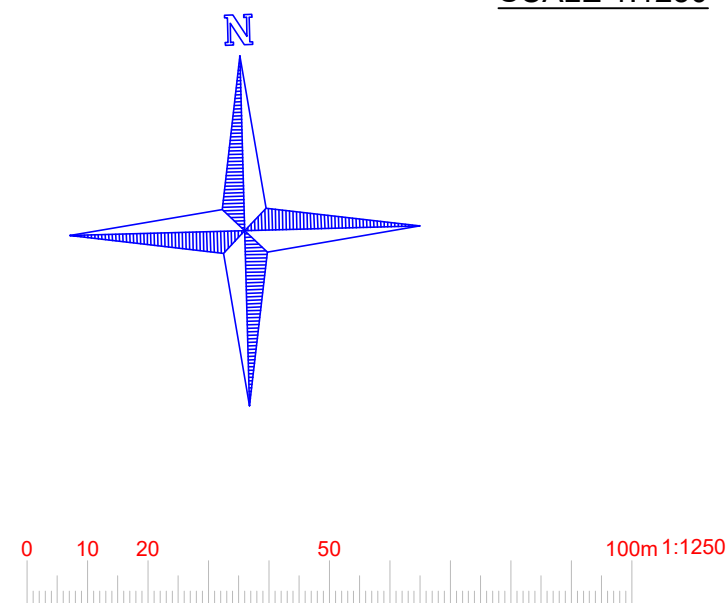

www.FastPlansUK.co.uk

Project: Loft Conversion with
Dormer to Rear.

Address: 17 CLIFTON RD N22 7XN

Scale: 1:500 @ A3

Dwg. no: A12

Drawn by: O.B.S

Date Drawn: 01-DEC-2023

For Drawings Tel: 020 3542 1777

E-mail: plans@FastPlansUK.co.uk