




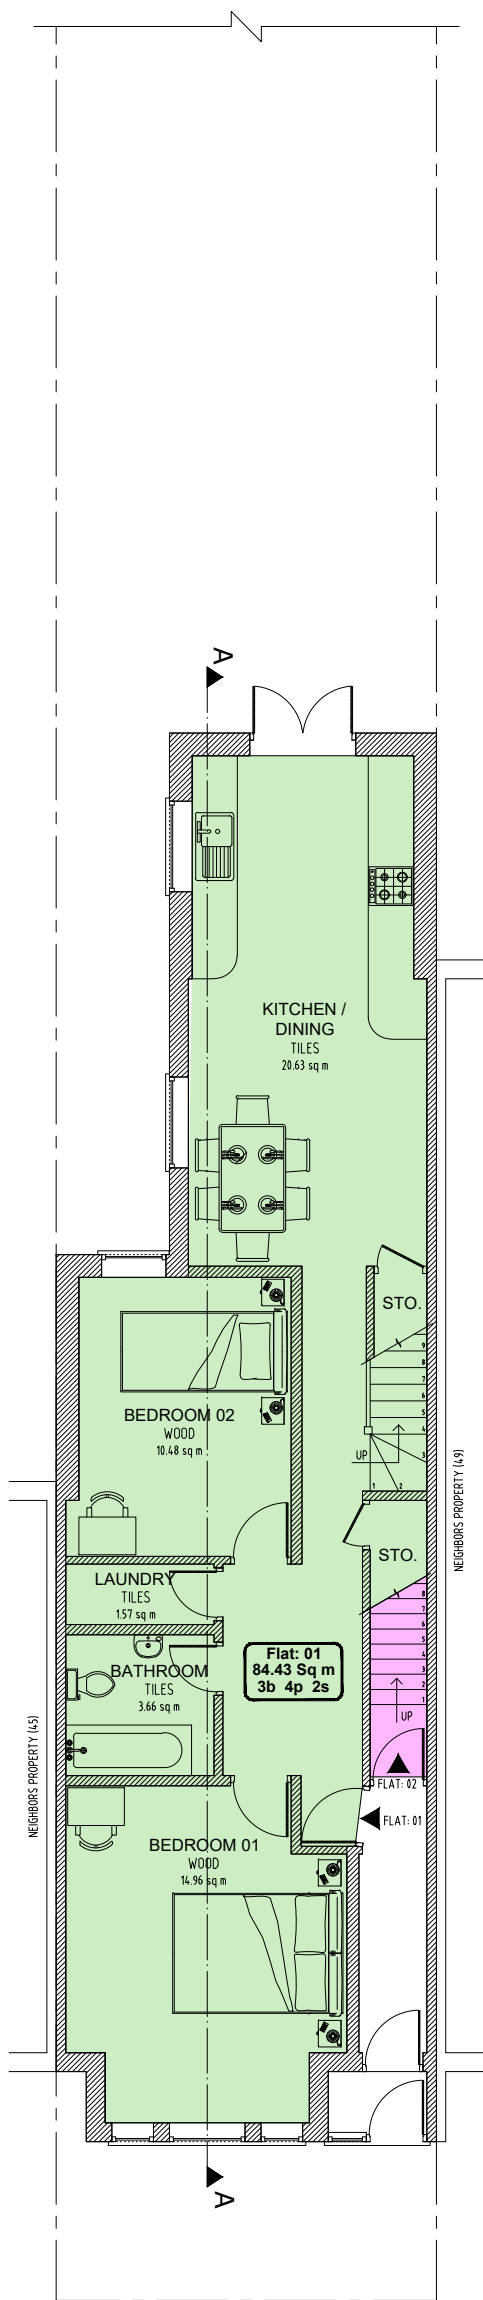

Proposed Ground Floor
Scale 1:100

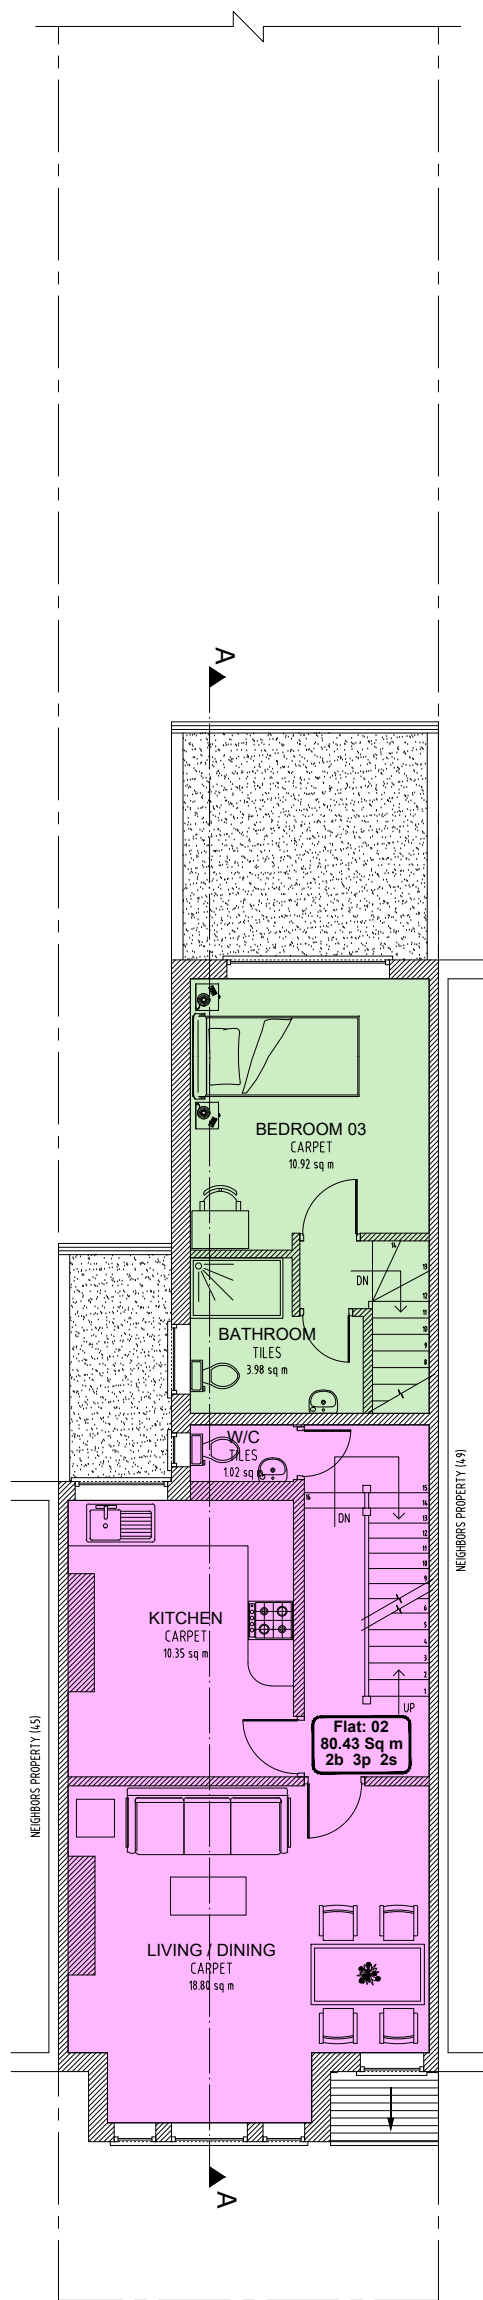


Proposed First Floor
Scale 1:100

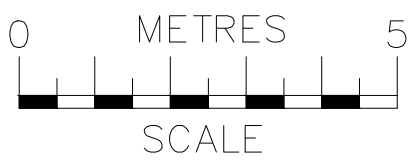


NOTES
The contractors are to check all the dimensions, levels, drain runs and general condition of the site before works commence.

All works are to be carried out in accordance with current Building Regulations, British Standards, Code of Practice and Local Authority Requirements.


Project: 47 Hanover Road, London N15 4DL		
Title: Proposed Floor Plans Ground & First		
Date: 22.11.23	Scale: 1:100 @ A3	
Dwg. No. HR.47.PR.201		Rev: 0

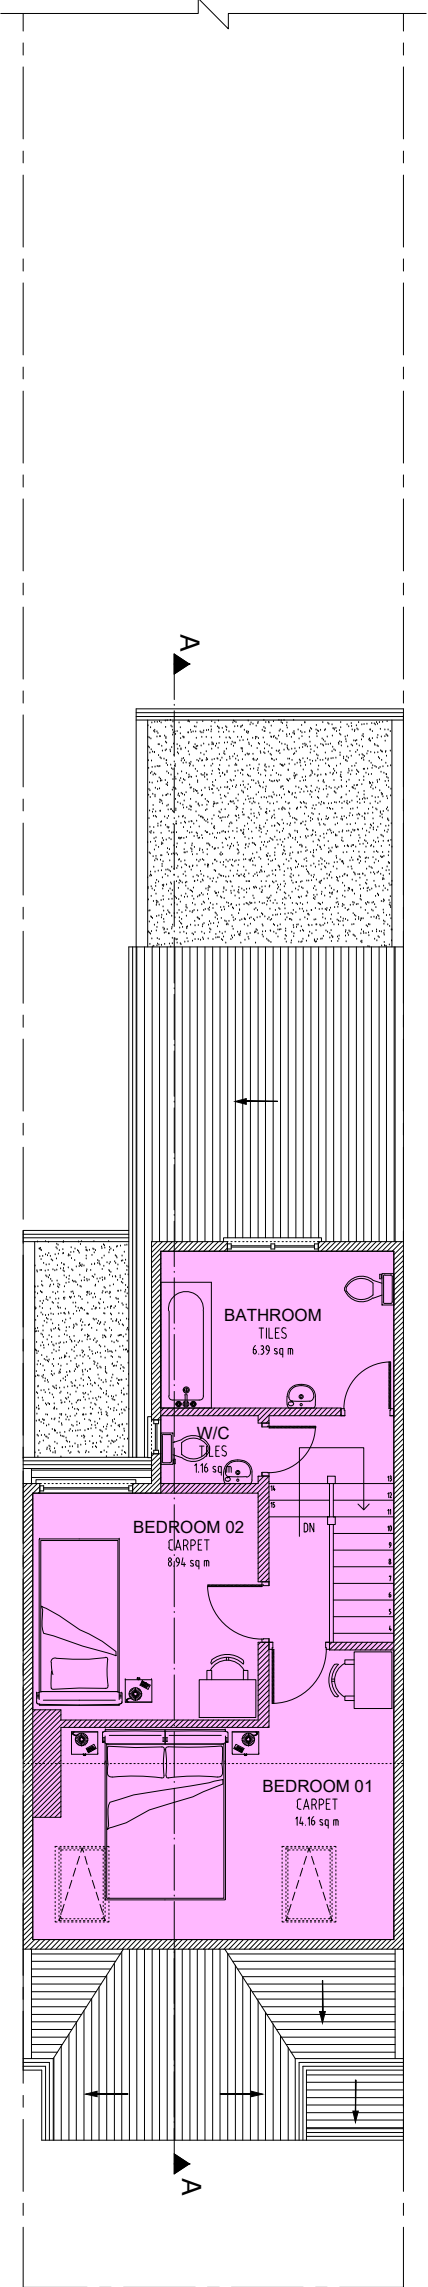

Proposed Loft Floor
Scale 1:100

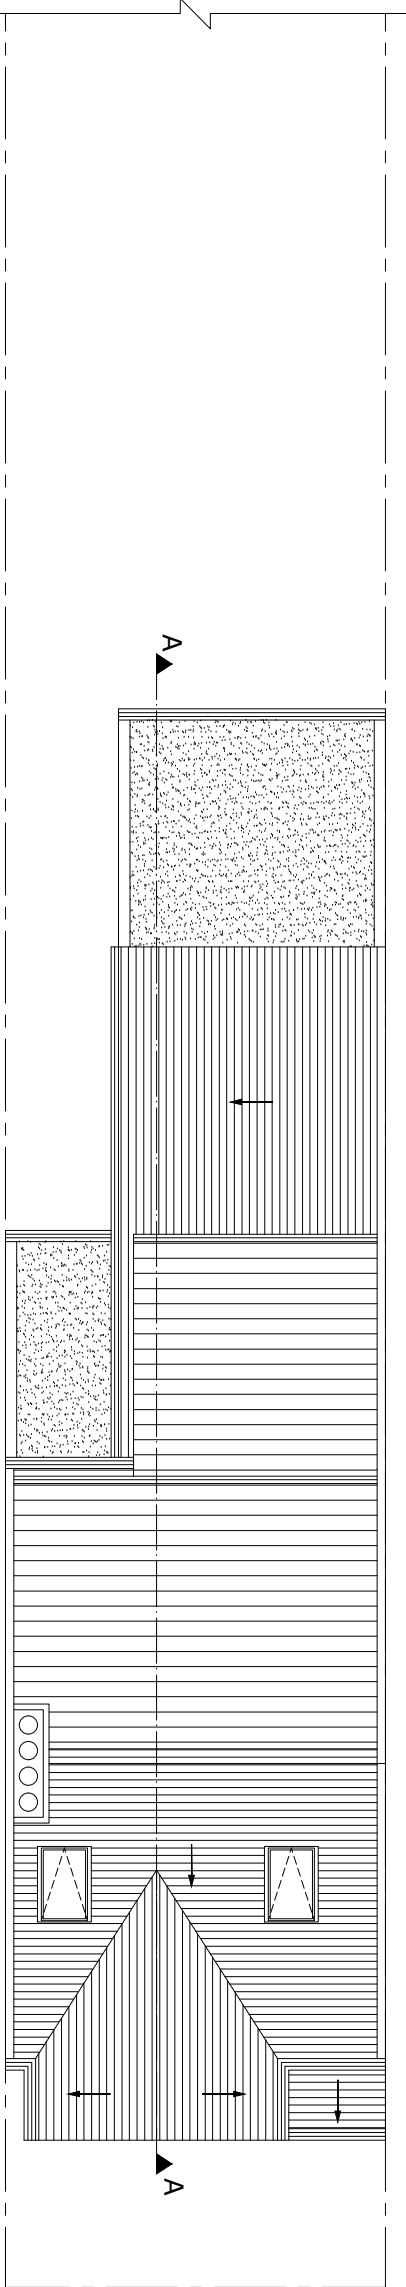

Proposed Roof Plan
Scale 1:100

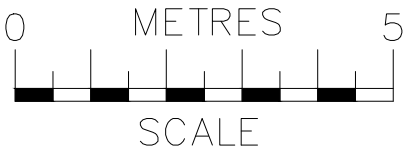




ajs
Planning
info@ajsplanning.co.uk
020 81501820


NOTES
The contractors are to check all the dimensions, levels, drain runs and general condition of the site before works commence.

All works are to be carried out in accordance with current Building Regulations, British Standards, Code of Practice and Local Authority Requirements.


Project: 47 Hanover Road, London N15 4DL		
Title: Proposed Floor Plans Loft & Roof		
Date: 22.11.23	Scale: 1:100 @ A3	
Dwg. No. HR.47.PR.202		Rev: 0

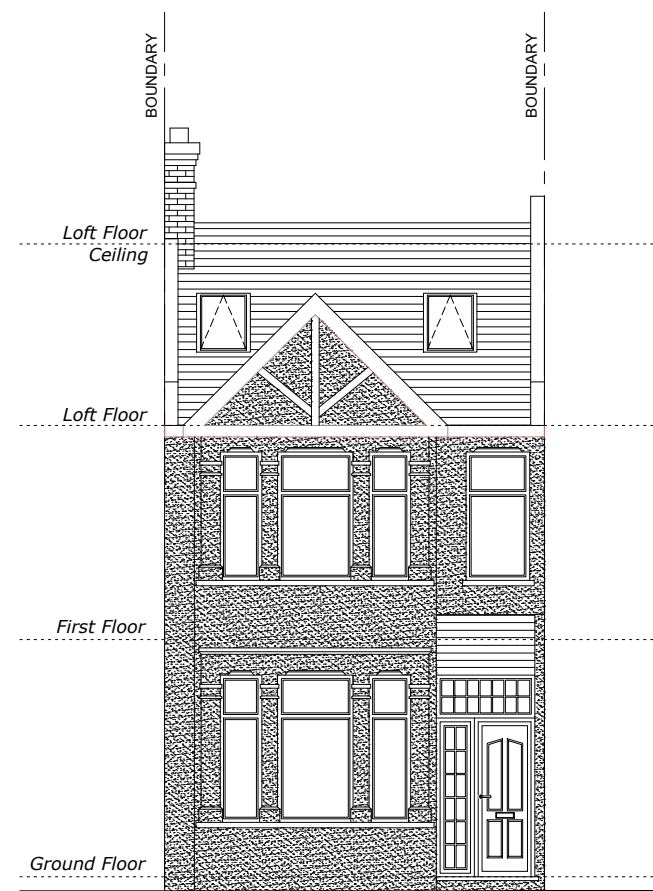

Proposed Front Elevation
Scale 1:100

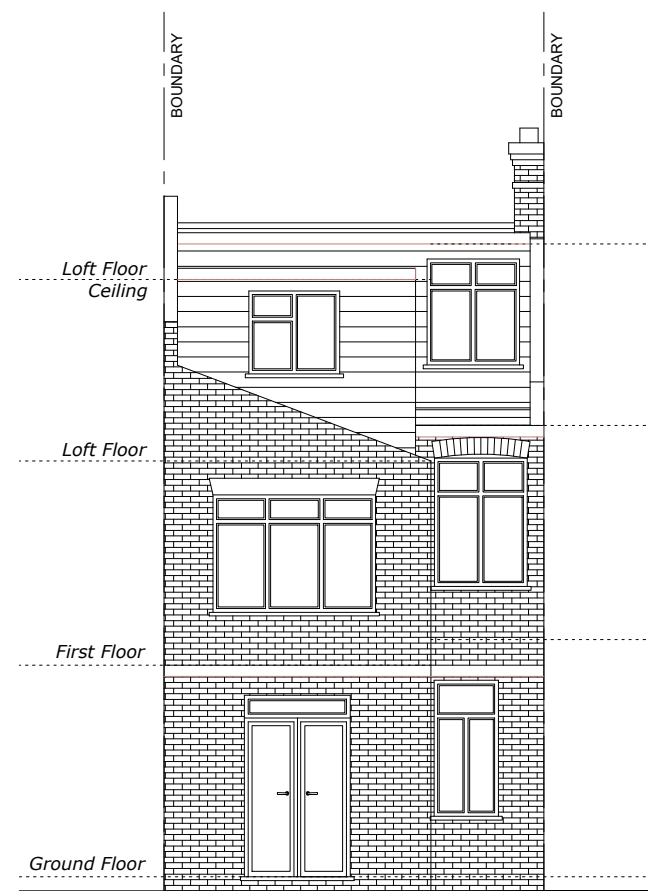


Proposed Rear Elevation
Scale 1:100

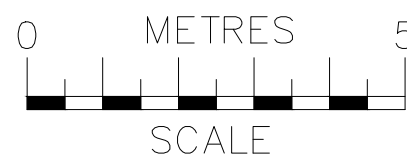


NOTES
The contractors are to check all the dimensions, levels, drain runs and general condition of the site before works commence.

All works are to be carried out in accordance with current Building Regulations, British Standards, Code of Practice and Local Authority Requirements.


Project: 47 Hanover Road, London N15 4DL		
Title: Proposed Front & Rear Elevations		
Date: 22.11.23	Scale: 1:100 @ A3	
Dwg. No. HR.47.PR.203	Rev: 0	

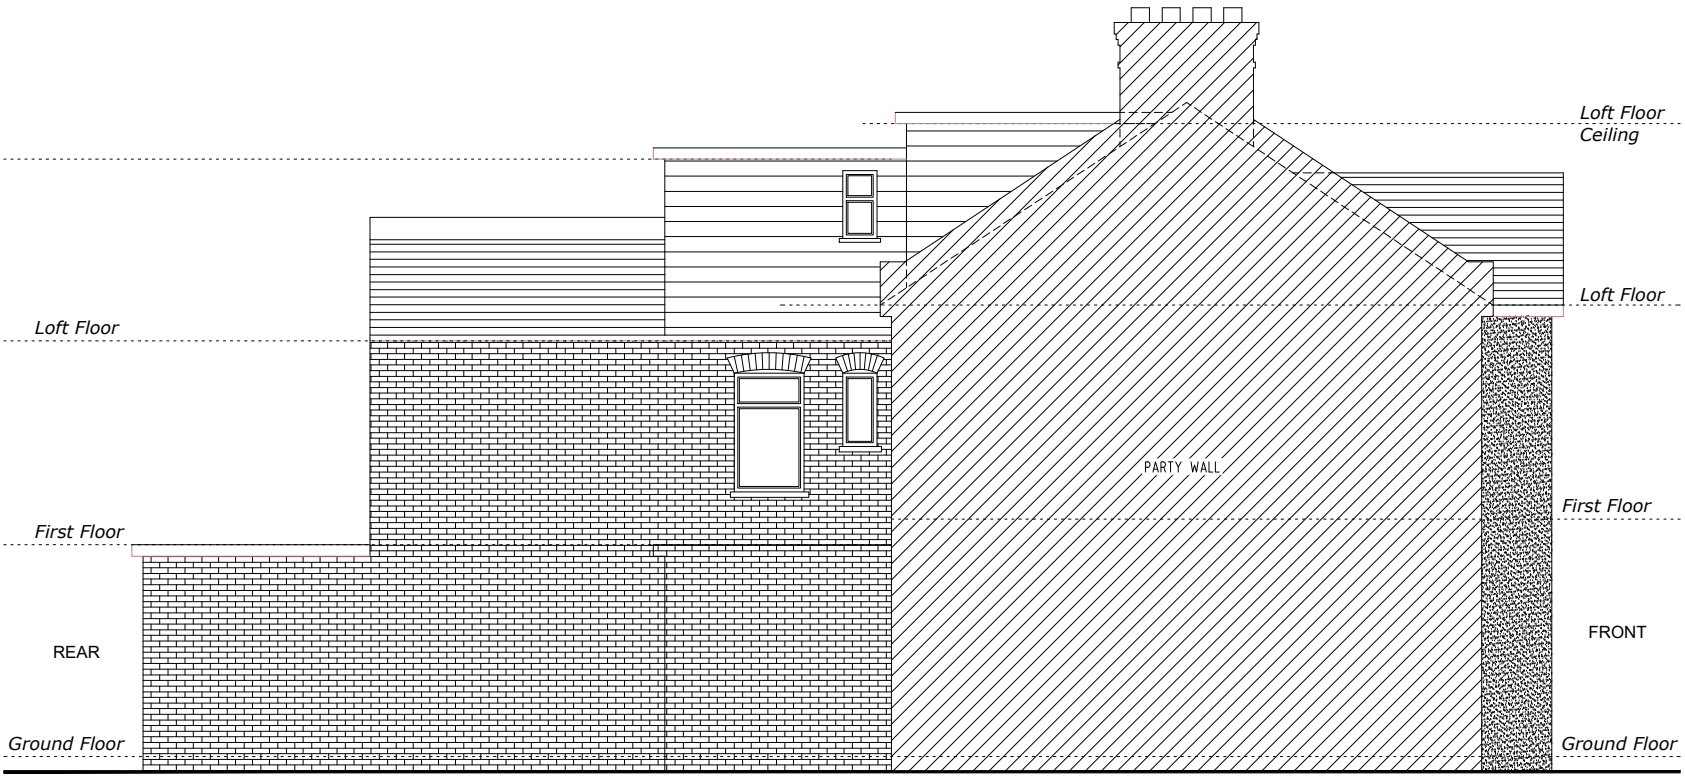

Proposed Side 1 Elevation
Scale 1:100

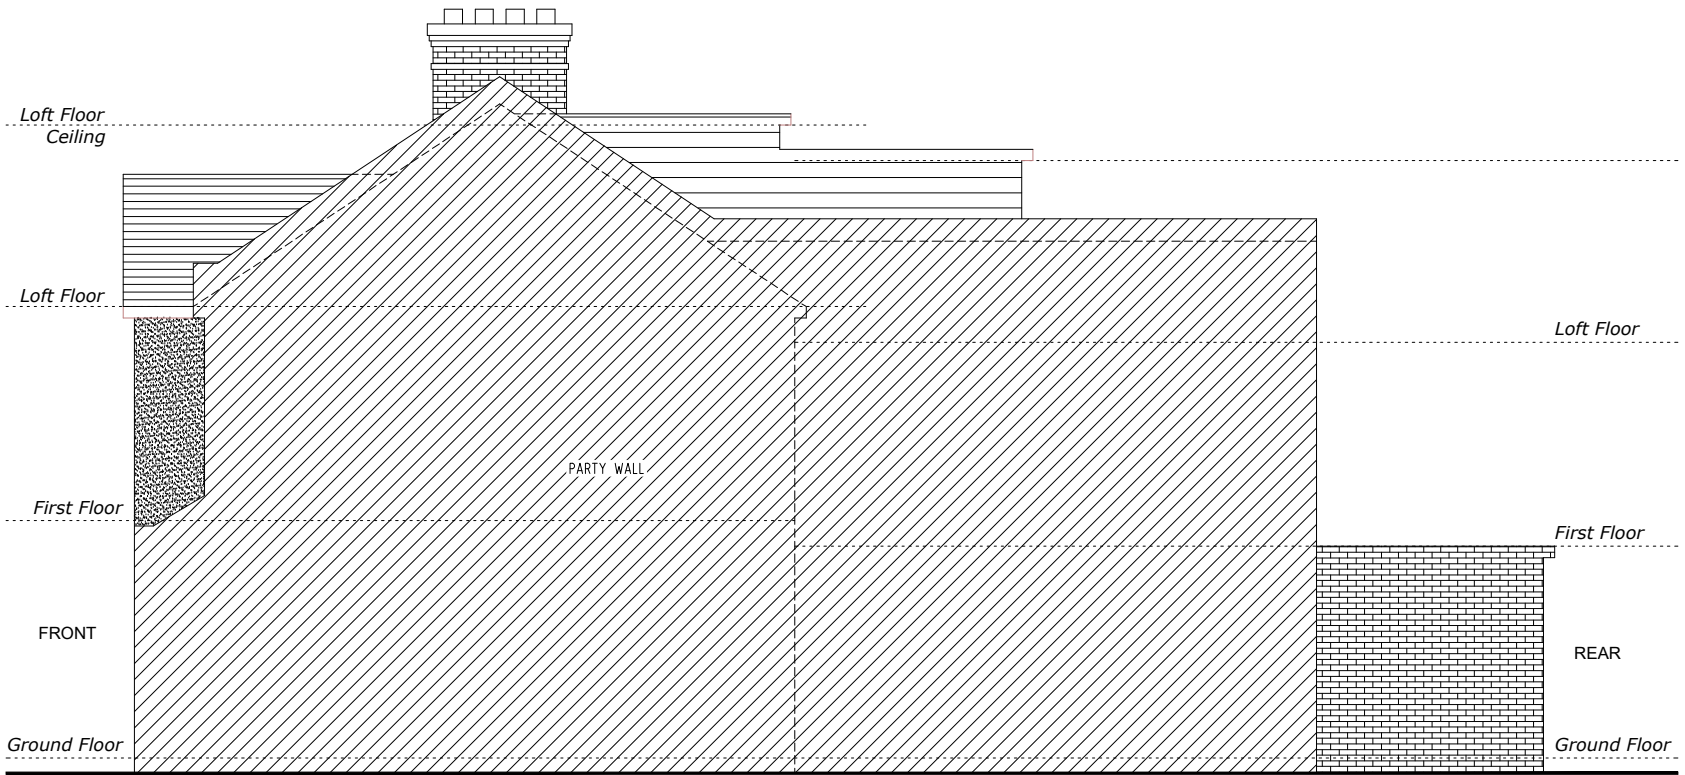

Proposed Side 2 Elevation
Scale 1:100

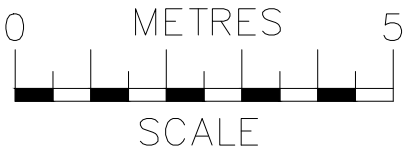




ajs
Planning
info@ajsplanning.co.uk
020 81501820


NOTES
The contractors are to check all the dimensions, levels, drain runs and general condition of the site before works commence.

All works are to be carried out in accordance with current Building Regulations, British Standards, Code of Practice and Local Authority Requirements.

Project: 47 Hanover Road, London N15 4DL		
Title: Proposed Side Elevations (1 & 2)		
Date: 22.11.23	Scale: 1:100 @ A3	
Dwg. No. HR.47.PR.204		Rev: 0

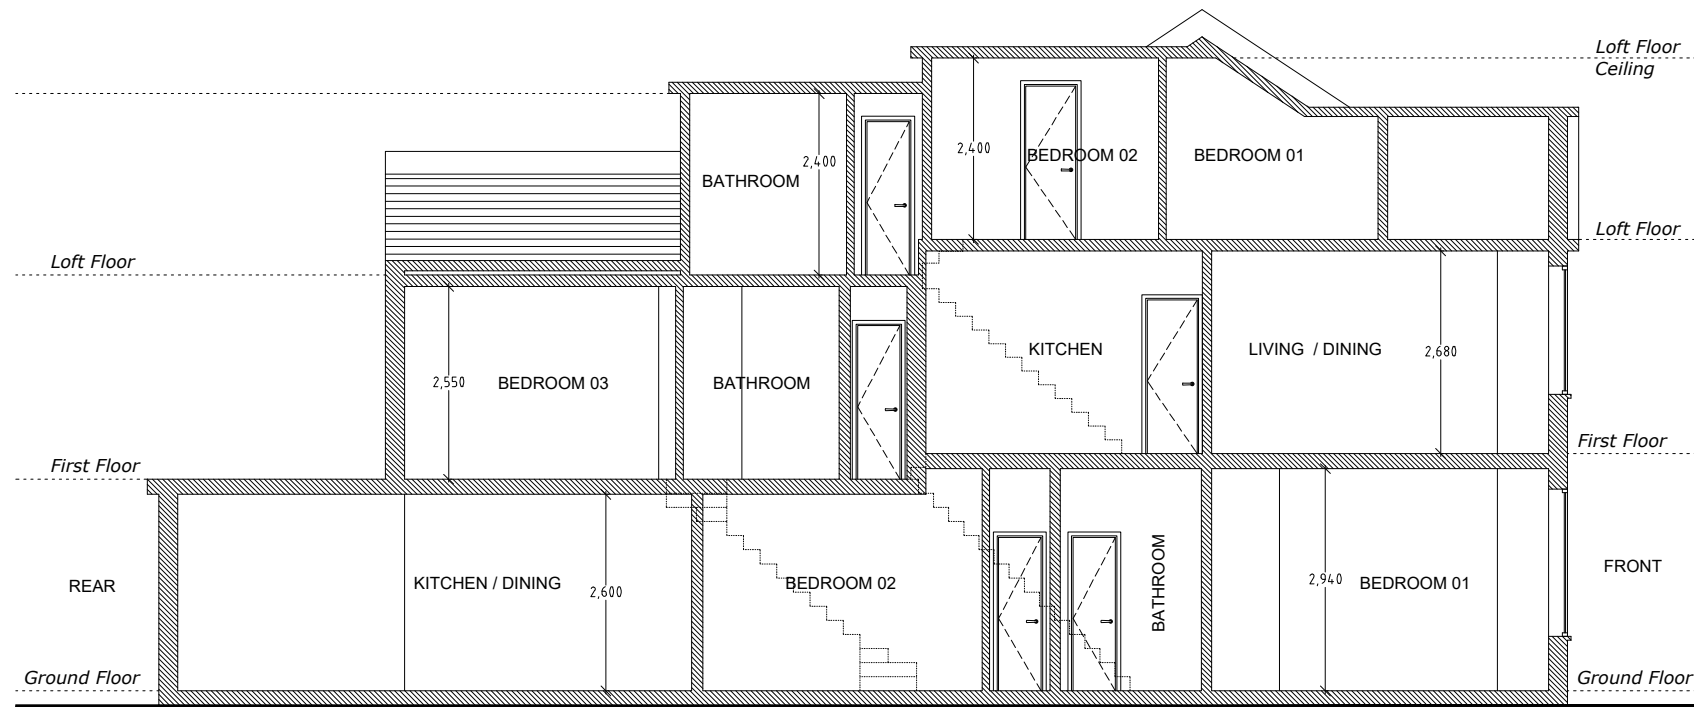

Proposed Section A-A
Scale 1:100

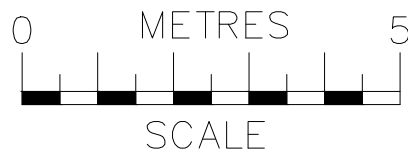

 ajs Planning info@ajsplanning.co.uk 020 81501820	NOTES The contractors are to check all the dimensions, levels, drain runs and general condition of the site before works commence. All works are to be carried out in accordance with current Building Regulations, British Standards, Code of Practice and Local Authority Requirements.	Project: 47 Hanover Road, London N15 4DL	
		Title: Proposed Section A-A	
		Date: 22.11.23	Scale: 1:100 @ A3
Dwg. No. HR.47.PR.205		Rev: 0	