



date: DECEMBER 2023
scale: 1:100 @ A3
job: PRIORY GARDENS
drawing: EXISTING
BASEMENT PLAN
number: **194 003**
revision: P01
drawn: NS
checked: PdA

GENERAL NOTES:

- 1. DO NOT SCALE FROM THIS DRAWING, EXCEPT FOR PLANNING PURPOSES
- 2. ALL DIMENSIONS AND LEVELS TO BE CHECKED ONSITE
- 3. ALL STRUCTURAL ELEMENTS TO STRUCTURAL ENGINEER'S SPECIFICATION AND DETAILS
- 4. ALL DETAILS TO MANUFACTURERS SPECIFICATION AND DET
- 5. DRAWINGS TO BE READ IN CONJUNCTION WITH SCOPE OF WORKS T01
- 6. ALL DETAILS SUBJECT TO BUILDING CONTROL APPROVAL
- 7. ALL DETAILS SUBJECT TO PARTY WALL AWARD
- 8. BOUNDARY LINES SHOWN ARE INDICATIVE AND TO BE CONFIRMED BY CLIENT
- 9. ISSUE NOT FOR CONSTRUCTION

©2023 - MAY NOT BE REPRODUCED WITHOUT PERMISSION

revision	date	details
P01	05.12.23	planning application

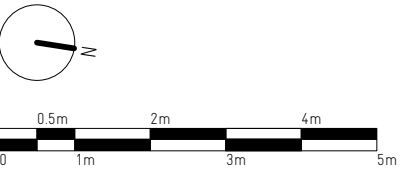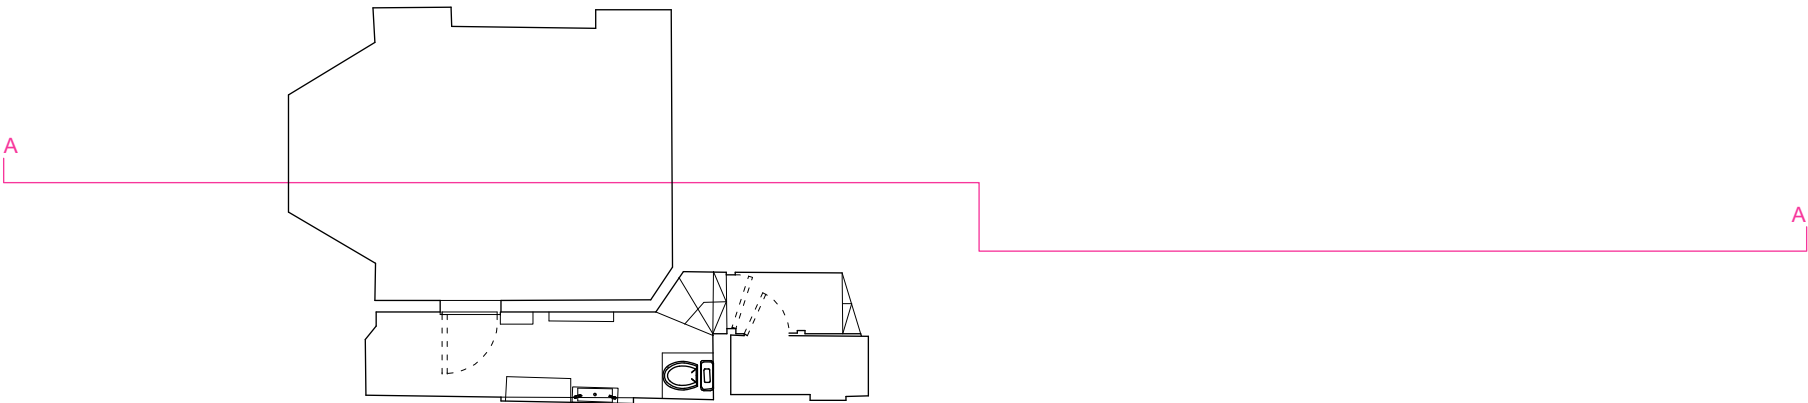



**RUSSIAN
FOR FISH**

14 the stables
16 pixley street
london e14 7df
studio@russianforfish.com
020 8895 6536

date: DECEMBER 2023
scale: 1:100 @ A3
job: PRIORY GARDENS
drawing: EXISTING
GROUND FLOOR PLAN
number: **194 004**
revision: P01
drawn: NS
checked: PdA

- GENERAL NOTES:
1. DO NOT SCALE FROM THIS DRAWING, EXCEPT FOR PLANNING PURPOSES
 2. ALL DIMENSIONS AND LEVELS TO BE CHECKED ONSITE
 3. ALL STRUCTURAL ELEMENTS TO STRUCTURAL ENGINEER'S SPECIFICATION AND DETAILS
 4. ALL DETAILS TO MANUFACTURERS SPECIFICATION AND DET
 5. DRAWINGS TO BE READ IN CONJUNCTION WITH SCOPE OF WORKS T01
 6. ALL DETAILS SUBJECT TO BUILDING CONTROL APPROVAL
 7. ALL DETAILS SUBJECT TO PARTY WALL AWARD
 8. BOUNDARY LINES SHOWN ARE INDICATIVE AND TO BE CONFIRMED BY CLIENT
 9. ISSUE NOT FOR CONSTRUCTION

revision	date	details
P01	05.12.23	planning application

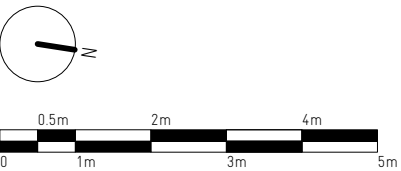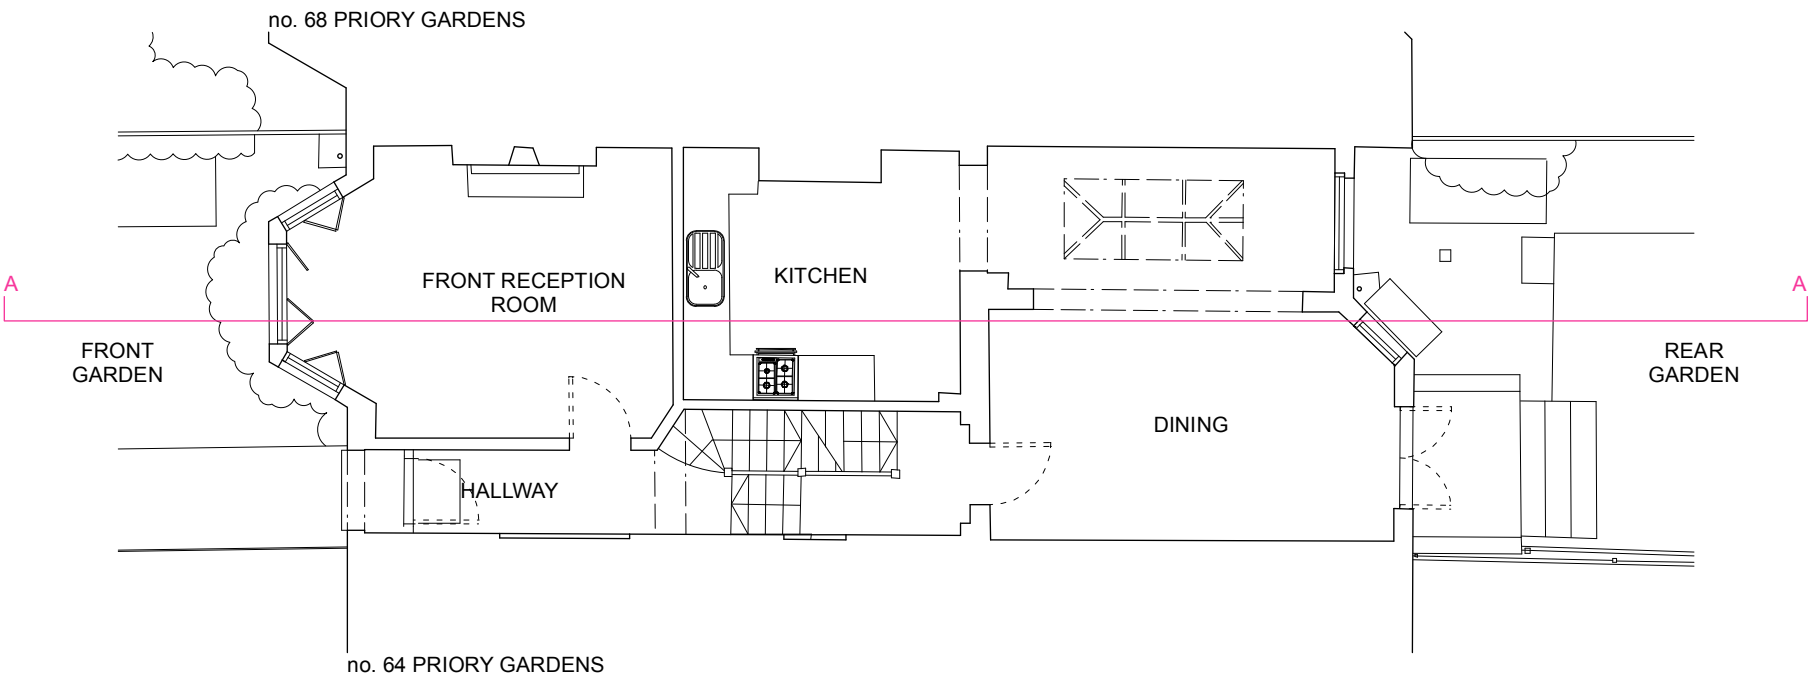

**RUSSIAN
FOR FISH**

14 the stables
16 pixley street
london e14 7df
studio@russianforfish.com
020 8895 6536



date: DECEMBER 2023
scale: 1:100 @ A3
job: PRIORY GARDENS
drawing: EXISTING
FIRST FLOOR PLAN
number: **194 005**
revision: P01
drawn: NS
checked: PdA

GENERAL NOTES:

1. DO NOT SCALE FROM THIS DRAWING, EXCEPT FOR PLANNING PURPOSES
2. ALL DIMENSIONS AND LEVELS TO BE CHECKED ONSITE
3. ALL STRUCTURAL ELEMENTS TO STRUCTURAL ENGINEER'S SPECIFICATION AND DETAILS
4. ALL DETAILS TO MANUFACTURERS SPECIFICATION AND DET
5. DRAWINGS TO BE READ IN CONJUNCTION WITH SCOPE OF WORKS T01
6. ALL DETAILS SUBJECT TO BUILDING CONTROL APPROVAL
7. ALL DETAILS SUBJECT TO PARTY WALL AWARD
8. BOUNDARY LINES SHOWN ARE INDICATIVE AND TO BE CONFIRMED BY CLIENT
9. ISSUE NOT FOR CONSTRUCTION

©2023 - MAY NOT BE REPRODUCED WITHOUT PERMISSION

revision	date	details
P01	05.12.23	planning application

 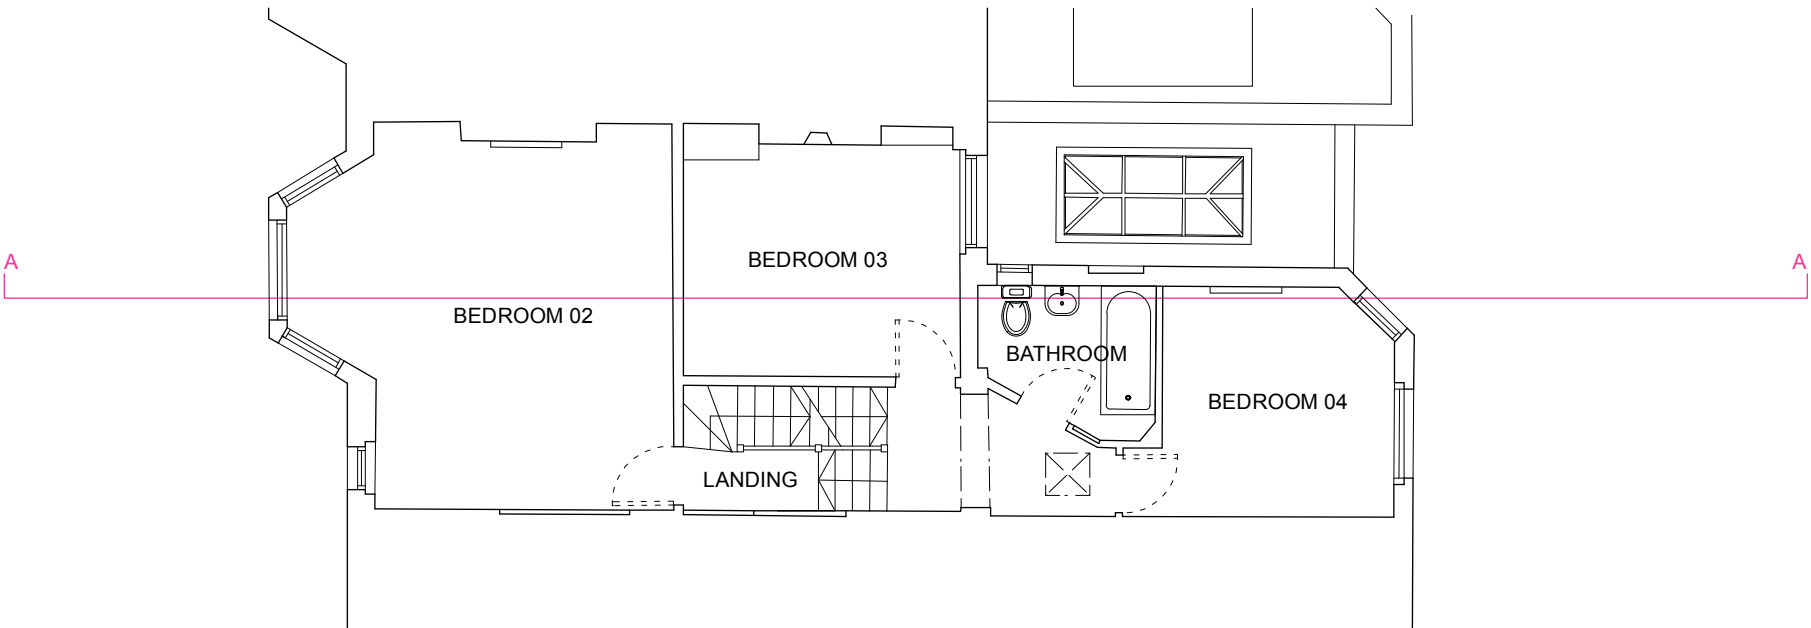

**RUSSIAN
FOR FISH**



14 the stables
16 pixley street
london e14 7df
studio@russianforfish.com
020 8895 6536

date: DECEMBER 2023
scale: 1:100 @ A3
job: PRIORY GARDENS
drawing: EXISTING
SECOND FLOOR PLAN
number: **194 006**
revision: P01
drawn: NS
checked: PdA

- GENERAL NOTES:
1. DO NOT SCALE FROM THIS DRAWING, EXCEPT FOR PLANNING PURPOSES
 2. ALL DIMENSIONS AND LEVELS TO BE CHECKED ONSITE
 3. ALL STRUCTURAL ELEMENTS TO STRUCTURAL ENGINEER'S SPECIFICATION AND DETAILS
 4. ALL DETAILS TO MANUFACTURERS SPECIFICATION AND DET
 5. DRAWINGS TO BE READ IN CONJUNCTION WITH SCOPE OF WORKS T01
 6. ALL DETAILS SUBJECT TO BUILDING CONTROL APPROVAL
 7. ALL DETAILS SUBJECT TO PARTY WALL AWARD
 8. BOUNDARY LINES SHOWN ARE INDICATIVE AND TO BE CONFIRMED BY CLIENT
 9. ISSUE NOT FOR CONSTRUCTION

©2023 - MAY NOT BE REPRODUCED WITHOUT PERMISSION

revision	date	details
P01	05.12.23	planning application

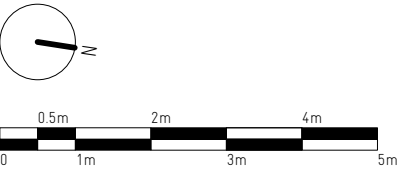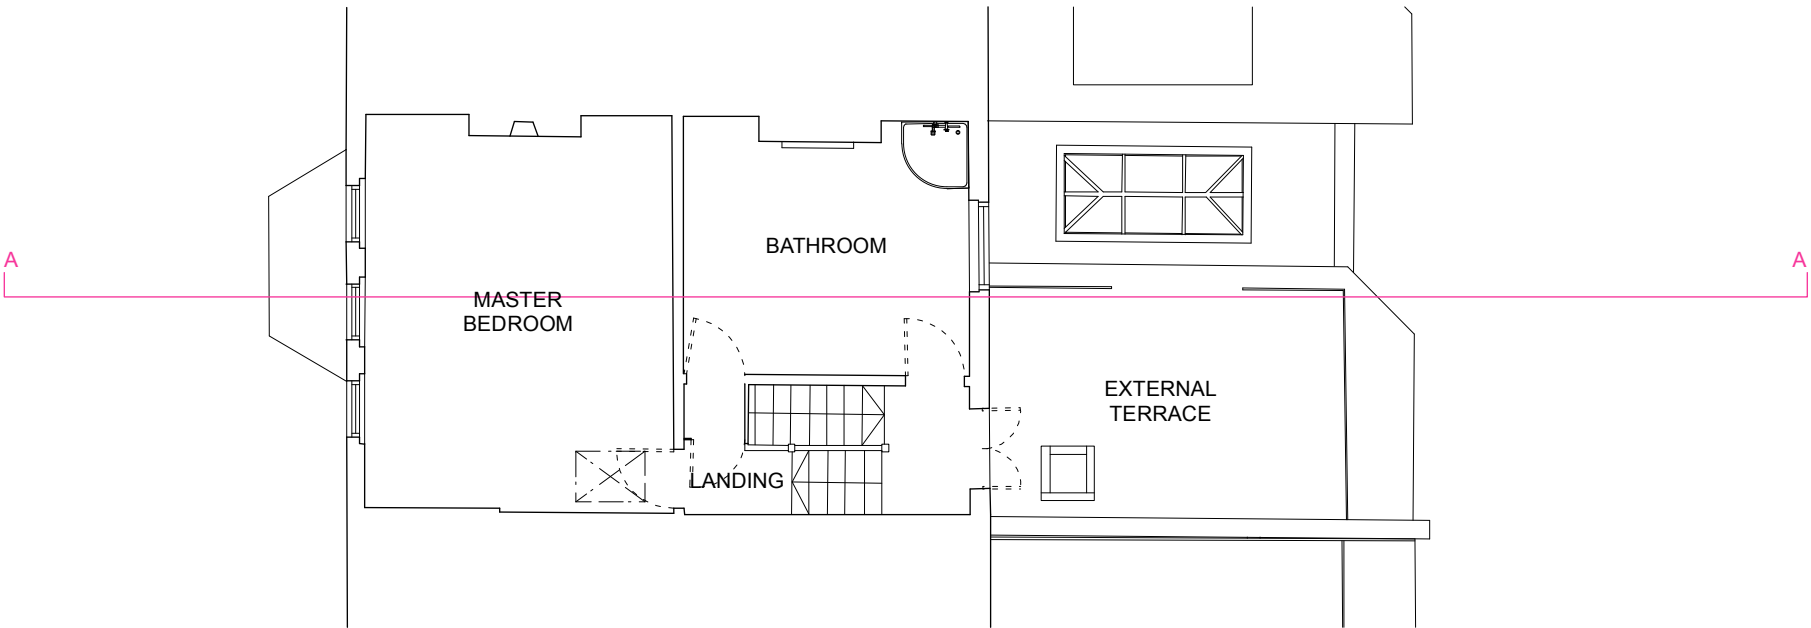

**RUSSIAN
FOR FISH**



14 the stables
16 pixley street
london e14 7df
studio@russianforfish.com
020 8895 6536

date: DECEMBER 2023
scale: 1:100 @ A3
job: PRIORY GARDENS
drawing: EXISTING
 ROOF PLAN
number: **194 007**
revision: P01
drawn: NS
checked: PdA

- GENERAL NOTES:
1. DO NOT SCALE FROM THIS DRAWING, EXCEPT FOR PLANNING PURPOSES
 2. ALL DIMENSIONS AND LEVELS TO BE CHECKED ONSITE
 3. ALL STRUCTURAL ELEMENTS TO STRUCTURAL ENGINEER'S SPECIFICATION AND DETAILS
 4. ALL DETAILS TO MANUFACTURERS SPECIFICATION AND DET
 5. DRAWINGS TO BE READ IN CONJUNCTION WITH SCOPE OF WORKS T01
 6. ALL DETAILS SUBJECT TO BUILDING CONTROL APPROVAL
 7. ALL DETAILS SUBJECT TO PARTY WALL AWARD
 8. BOUNDARY LINES SHOWN ARE INDICATIVE AND TO BE CONFIRMED BY CLIENT
 9. ISSUE NOT FOR CONSTRUCTION

©2023 - MAY NOT BE REPRODUCED WITHOUT PERMISSION

revision	date	details
P01	05.12.23	planning application

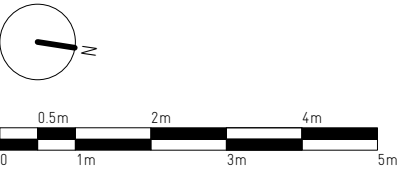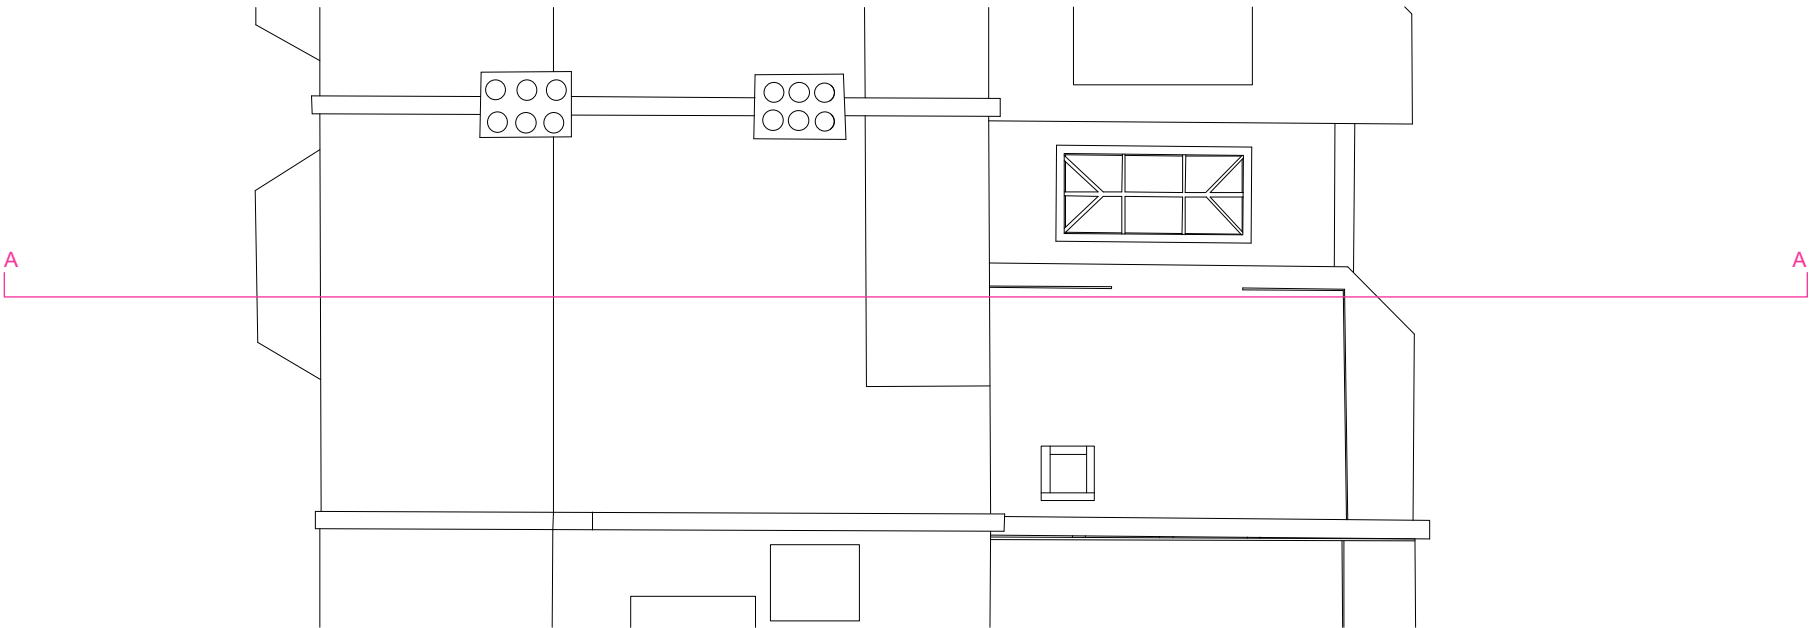

**RUSSIAN
FOR FISH**

14 the stables
16 pixley street
london e14 7df
studio@russianforfish.com
020 8895 6536



FRONT ELEVATION



REAR ELEVATION

date: DECEMBER 2023
scale: 1:100 @ A3
job: PRIORY GARDENS
drawing: EXISTING
ELEVATIONS
number: **194 008**
revision: P01
drawn: NS
checked: PdA

GENERAL NOTES:

1. DO NOT SCALE FROM THIS DRAWING, EXCEPT FOR PLANNING PURPOSES
2. ALL DIMENSIONS AND LEVELS TO BE CHECKED ONSITE
3. ALL STRUCTURAL ELEMENTS TO STRUCTURAL ENGINEER'S SPECIFICATION AND DETAILS
4. ALL DETAILS TO MANUFACTURERS SPECIFICATION AND DET
5. DRAWINGS TO BE READ IN CONJUNCTION WITH SCOPE OF WORKS T01
6. ALL DETAILS SUBJECT TO BUILDING CONTROL APPROVAL
7. ALL DETAILS SUBJECT TO PARTY WALL AWARD
8. BOUNDARY LINES SHOWN ARE INDICATIVE AND TO BE CONFIRMED BY CLIENT
9. ISSUE NOT FOR CONSTRUCTION


©2023 - MAY NOT BE REPRODUCED WITHOUT PERMISSION

revision	date	details
P01	05.12.23	planning application



**RUSSIAN
FOR FISH**

14 the stables
16 pixley street
london e14 7df
studio@russianforfish.com
020 8895 6536

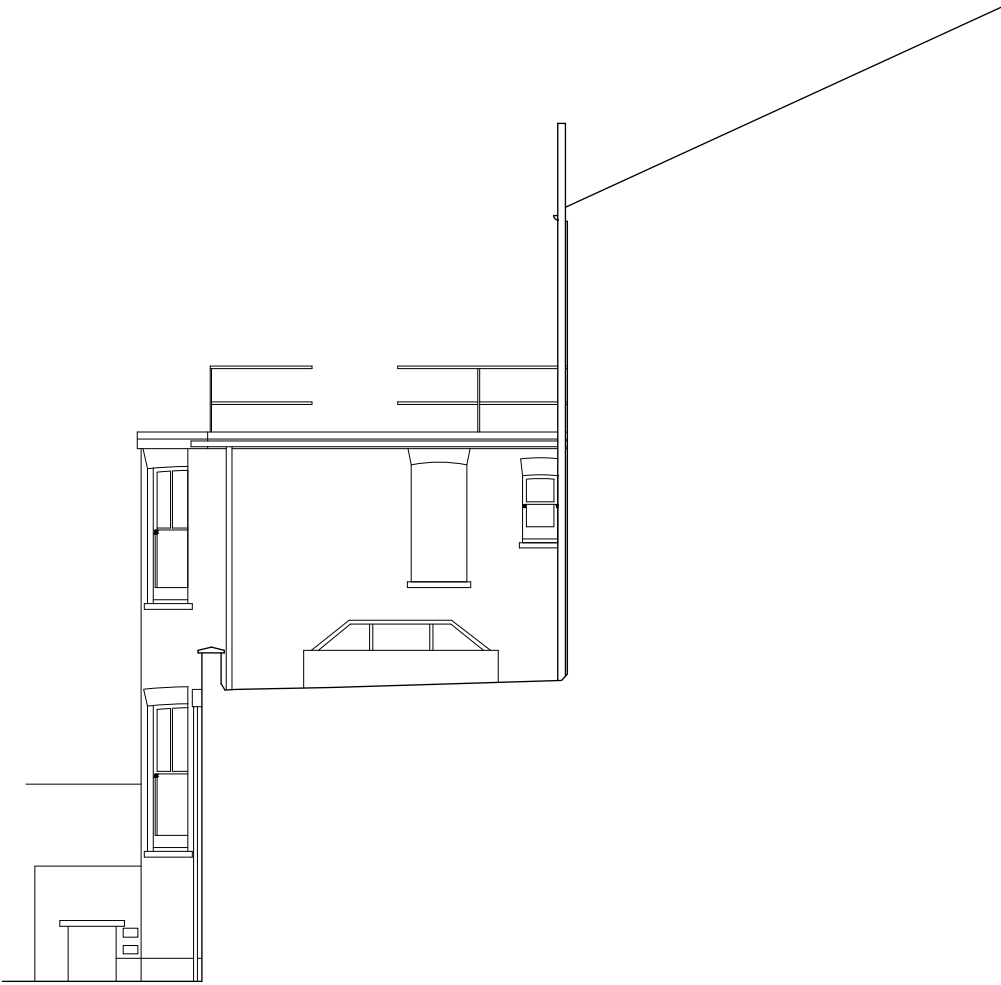

date: DECEMBER 2023
scale: 1:100 @ A3
job: PRIORY GARDENS
drawing: EXISTING
SIDE ELEVATION
number: **194 010**
revision: P01
drawn: NS
checked: PdA

- GENERAL NOTES:
1. DO NOT SCALE FROM THIS DRAWING, EXCEPT FOR PLANNING PURPOSES
 2. ALL DIMENSIONS AND LEVELS TO BE CHECKED ONSITE
 3. ALL STRUCTURAL ELEMENTS TO STRUCTURAL ENGINEER'S SPECIFICATION AND DETAILS
 4. ALL DETAILS TO MANUFACTURERS SPECIFICATION AND DET
 5. DRAWINGS TO BE READ IN CONJUNCTION WITH SCOPE OF WORKS T01
 6. ALL DETAILS SUBJECT TO BUILDING CONTROL APPROVAL
 7. ALL DETAILS SUBJECT TO PARTY WALL AWARD
 8. BOUNDARY LINES SHOWN ARE INDICATIVE AND TO BE CONFIRMED BY CLIENT
 9. ISSUE NOT FOR CONSTRUCTION

©2023 - MAY NOT BE REPRODUCED WITHOUT PERMISSION

revision	date	details
P01	05.12.23	planning application



**RUSSIAN
FOR FISH**

14 the stables
16 pixley street
london e14 7df
studio@russianforfish.com
020 8895 6536

date: DECEMBER 2023
scale: 1:100 @ A3
job: PRIORY GARDENS
drawing: EXISTING
 SECTION AA
number: **194 010**
revision: P01
drawn: NS
checked: PdA

- GENERAL NOTES:
- 1. DO NOT SCALE FROM THIS DRAWING, EXCEPT FOR PLANNING PURPOSES
 - 2. ALL DIMENSIONS AND LEVELS TO BE CHECKED ONSITE
 - 3. ALL STRUCTURAL ELEMENTS TO STRUCTURAL ENGINEER'S SPECIFICATION AND DETAILS
 - 4. ALL DETAILS TO MANUFACTURERS SPECIFICATION AND DET
 - 5. DRAWINGS TO BE READ IN CONJUNCTION WITH SCOPE OF WORKS T01
 - 6. ALL DETAILS SUBJECT TO BUILDING CONTROL APPROVAL
 - 7. ALL DETAILS SUBJECT TO PARTY WALL AWARD
 - 8. BOUNDARY LINES SHOWN ARE INDICATIVE AND TO BE CONFIRMED BY CLIENT
 - 9. ISSUE NOT FOR CONSTRUCTION

revision	date	details
P01	05.12.23	planning application



**RUSSIAN
FOR FISH**

14 the stables
16 pixley street
london e14 7df
studio@russianforfish.com
020 8895 6536

