




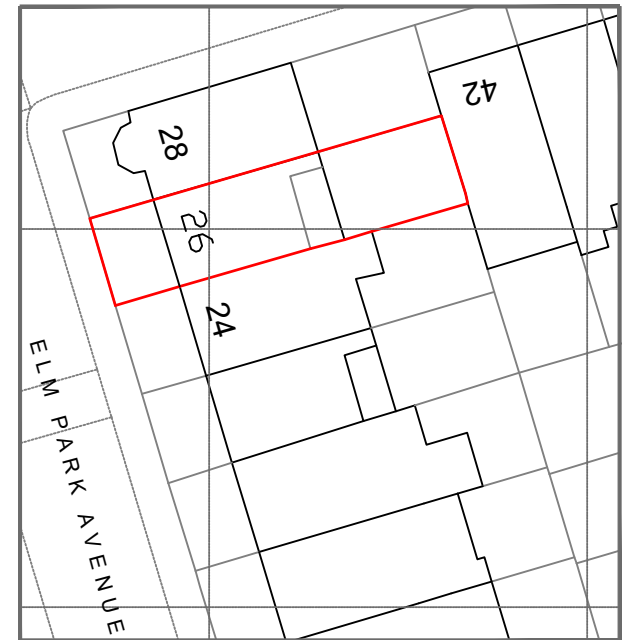

LOCATION PLAN
1:1250@A4

 

BLOCK PLAN
1:500@A4

 

Address - Unit 4, Grosvenor Way, London E5 9ND
Phone - 020 3781 8008
E-mail - office@redwoodsprojects.co.uk
Web - www.redwoodsprojects.co.uk

Any errors on Dimensions to be reported to the Architect prior to commencement of Works.
Dimensions and areas are based on survey information.
This drawing is copyright © Redwoods Projects.
All dimensions to be checked on site Prior work.

REFERENCE: 26 ELM PARK AVENUE, LONDON N15 6AT, UK

TITLE: EXISTING DRAWINGS
LOCATION & BLOCK PLAN

PROJECT No: 2107 DATE: 27-11-2023

SHEET No: **E 00**


0 1 2 2.5m

scale
1:100 @A4


NOTES:

DRAWN BY
RN

EDITED BY

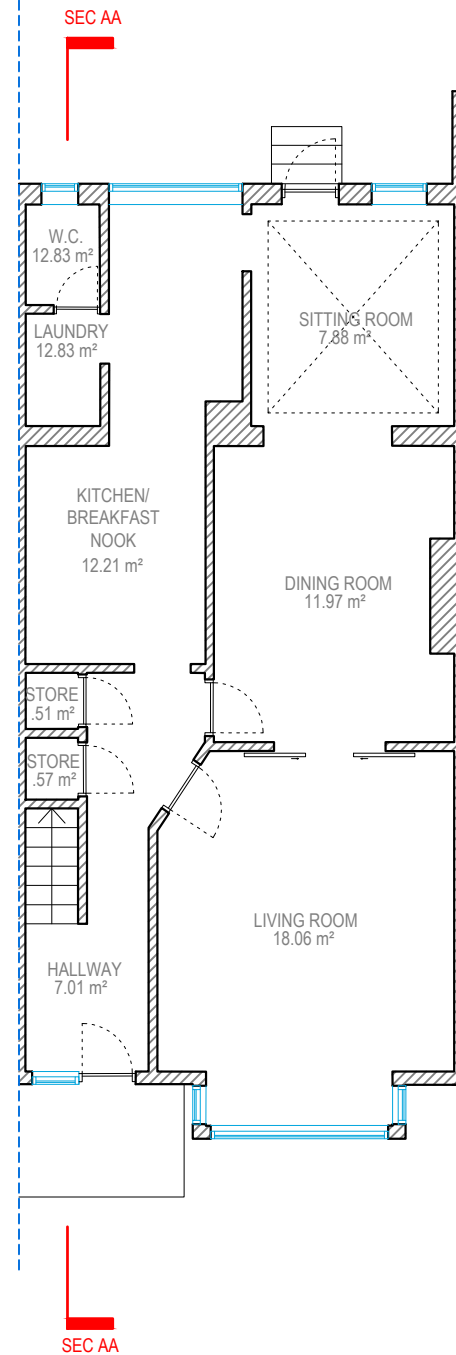

GROUND FLOOR

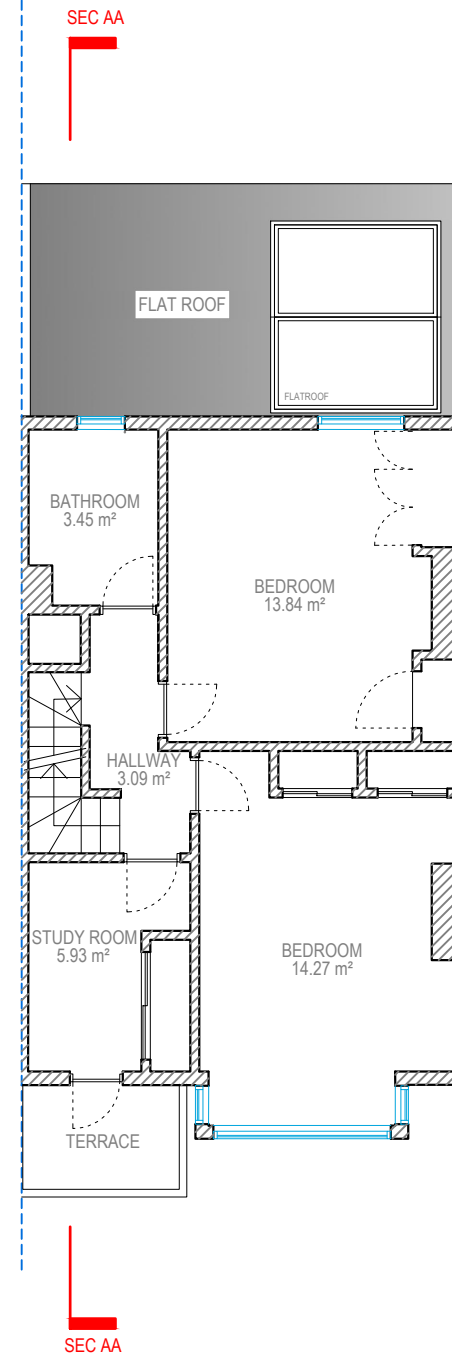

FIRST FLOOR



Address - Unit 4, Grosvenor Way, London E5 9ND
Phone - 020 3781 8008
E-mail - office@redwoodsprojects.co.uk
Web - www.redwoodsprojects.co.uk

Any errors on Dimensions to be reported to the Architect prior to commencement of Works.
Dimensions and areas are based on survey information.
This drawing is copyright © Redwoods Projects.
All dimensions to be checked on site Prior work.

REFERENCE: 26 ELM PARK AVENUE, LONDON N15 6AT, UK

TITLE: EXISTING DRAWINGS
FLOOR PLANS

PROJECT No 2107 DATE: 28-11-2023

SHEET No E 01




0 1 2 5m scale 1:100 @A3


NOTES:

DRAWN BY RN

EDITED BY

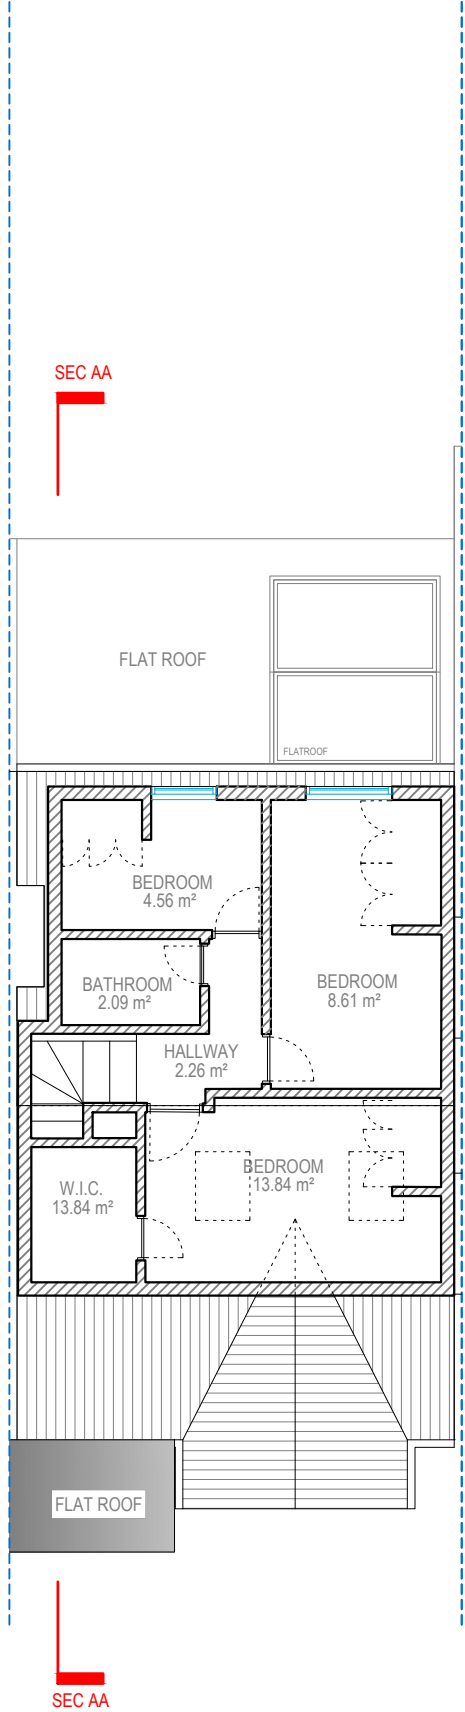

LOFT FLOOR

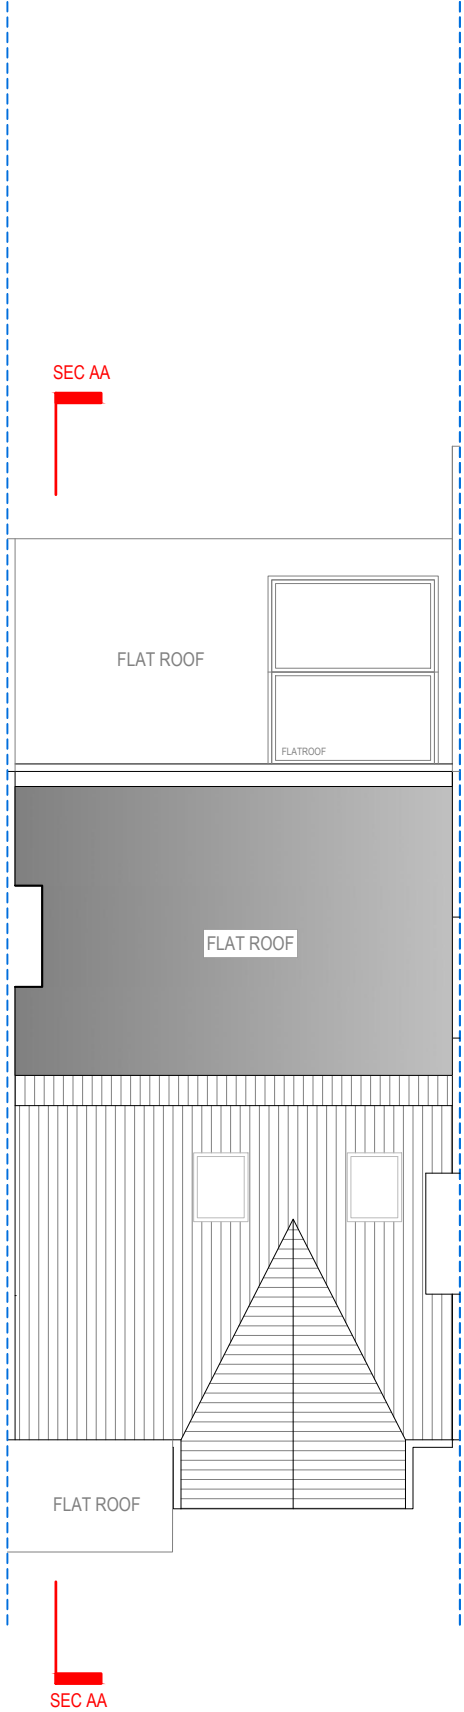

ROOF PLAN




Address - Unit 4, Grosvenor Way, London E5 9ND
Phone - 020 3781 8008
E-mail - office@redwoodsprojects.co.uk
Web - www.redwoodsprojects.co.uk
Any errors on Dimensions to be reported to the Architect prior to commencement of Works.
Dimensions and areas are based on survey information.
This drawing is copyright © Redwoods Projects.
All dimensions to be checked on site Prior work.

REFERENCE: 26 ELM PARK AVENUE, LONDON N15 6AT, UK	
TITLE: EXISTING DRAWINGS FLOOR PLANS	
PROJECT No 2107	DATE: 28-11-2023
SHEET No E 02	




0 1 2 5m scale 1:100 @A3

NOTES:	
DRAWN BY RN	EDITED BY

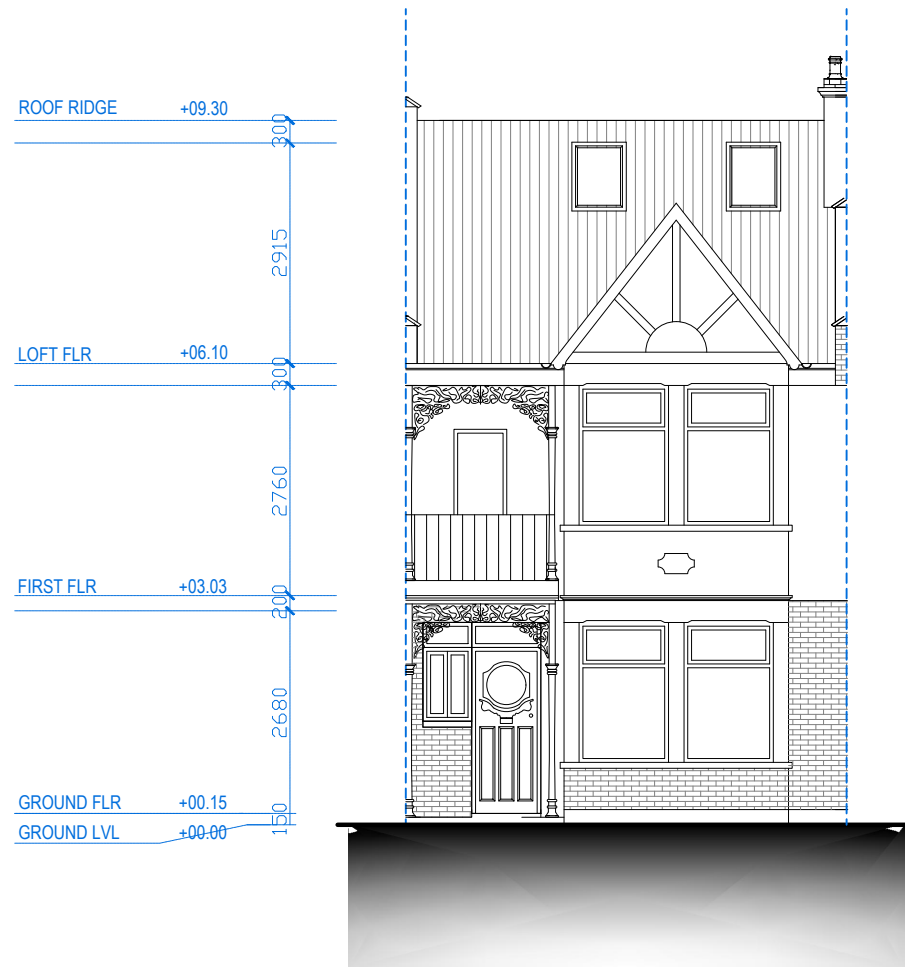

FRONT ELEVATION

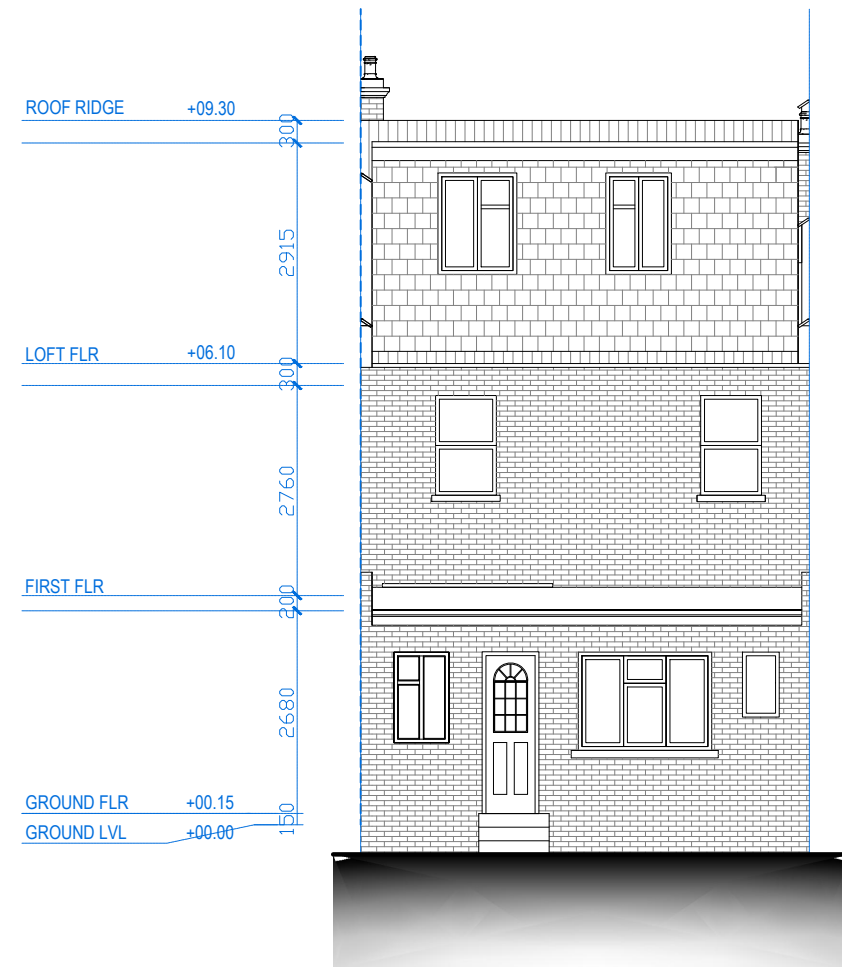

REAR ELEVATION



Address - Unit 4, Grosvenor Way, London E5 9ND
Phone - 020 3781 8008
E-mail - office@redwoodsprojects.co.uk
Web - www.redwoodsprojects.co.uk

Any errors on Dimensions to be reported to the Architect prior to commencement of Works.
Dimensions and areas are based on survey information.
This drawing is copyright © Redwoods Projects.
All dimensions to be checked on site Prior work.

REFERENCE: 26 ELM PARK AVENUE, LONDON N15 6AT, UK

TITLE: EXISTING DRAWINGS
ELEVATIONS

PROJECT No 2107 DATE: 28-11-2023


SHEET No E 03

0 1 2 5m scale 1:100 @A3


NOTES:

DRAWN BY RN

EDITED BY

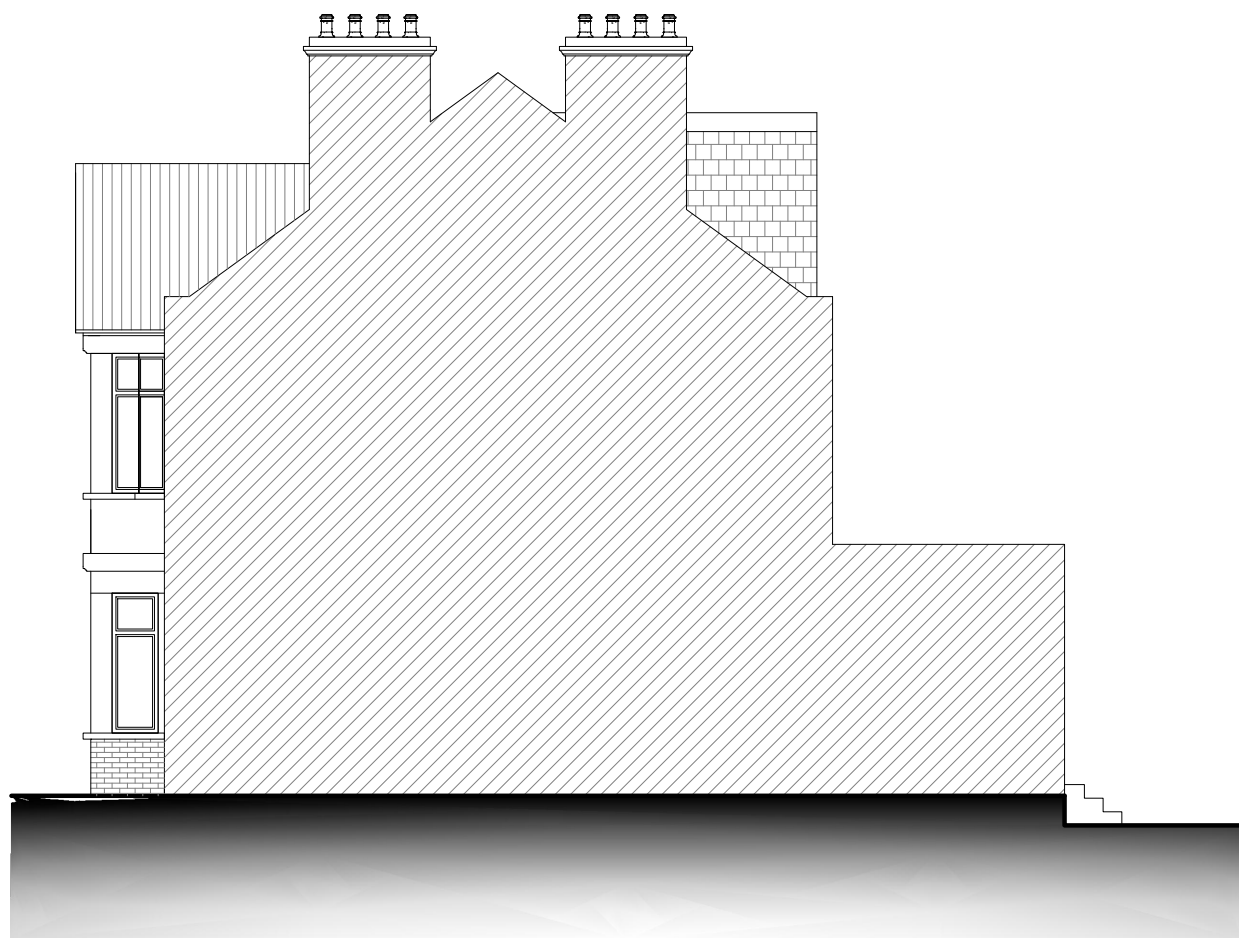

RIGHT SIDE ELEVATION

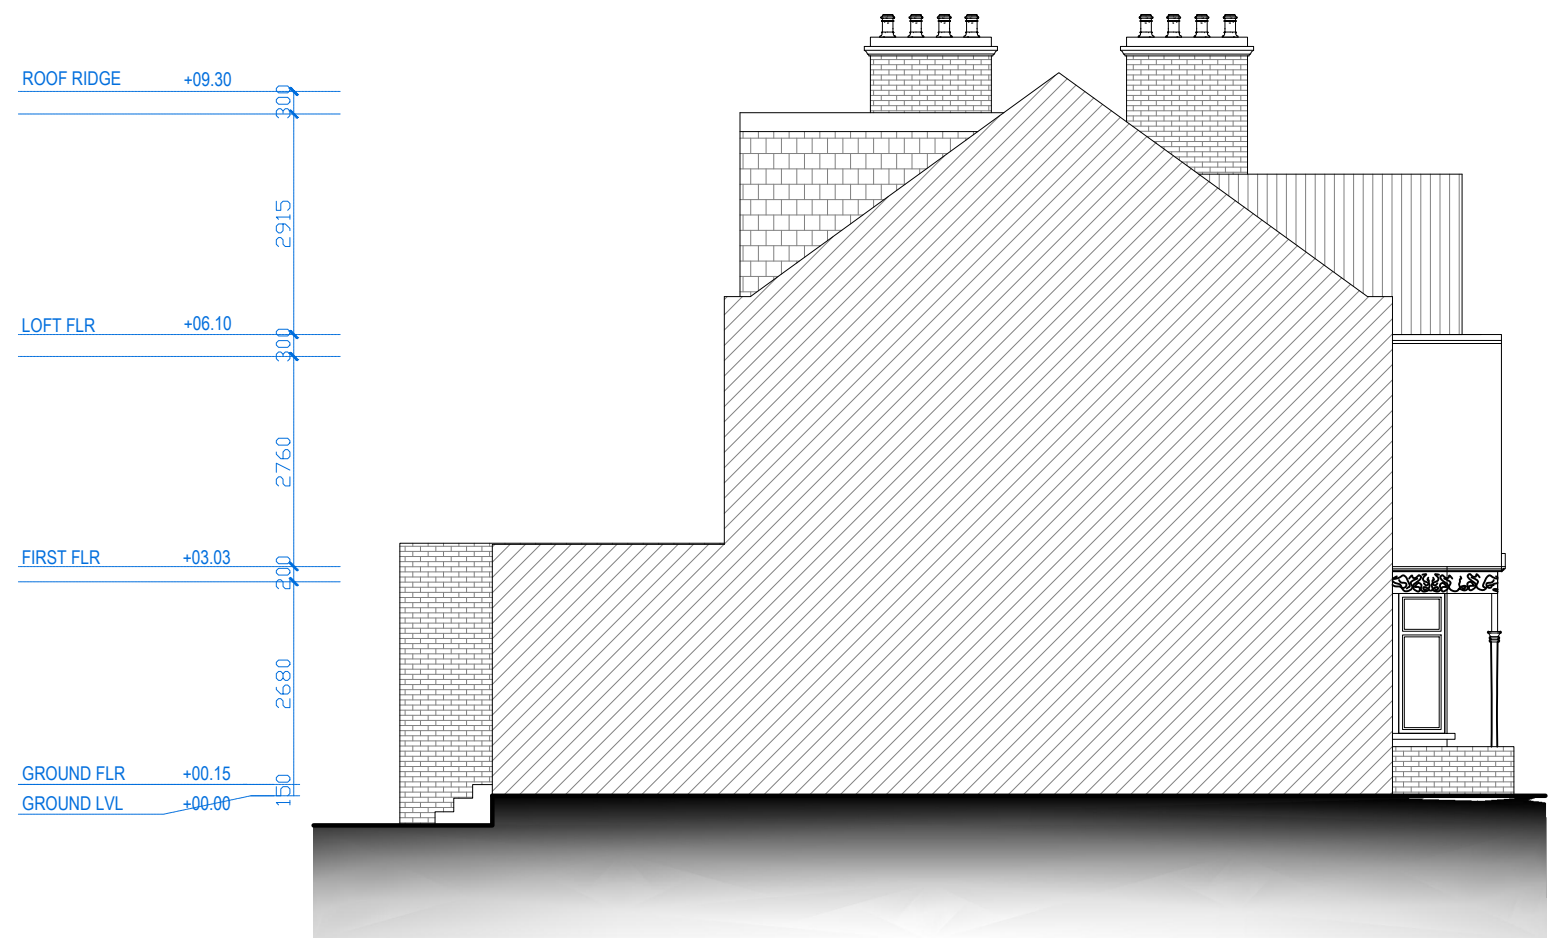

LEFT SIDE ELEVATION



Address - Unit 4, Grosvenor Way, London E5 9ND
Phone - 020 3781 8008
E-mail - office@redwoodsprojects.co.uk
Web - www.redwoodsprojects.co.uk

Any errors on Dimensions to be reported to the Architect prior to commencement of Works.
Dimensions and areas are based on survey information.
This drawing is copyright © Redwoods Projects.
All dimensions to be checked on site Prior work.

REFERENCE: 26 ELM PARK AVENUE, LONDON N15 6AT, UK

TITLE: EXISTING DRAWINGS
ELEVATIONS

PROJECT No 2107 DATE: 28-11-2023


SHEET No E 04

0 1 2 5m scale 1:100 @A3

NOTES:

DRAWN BY RN

EDITED BY

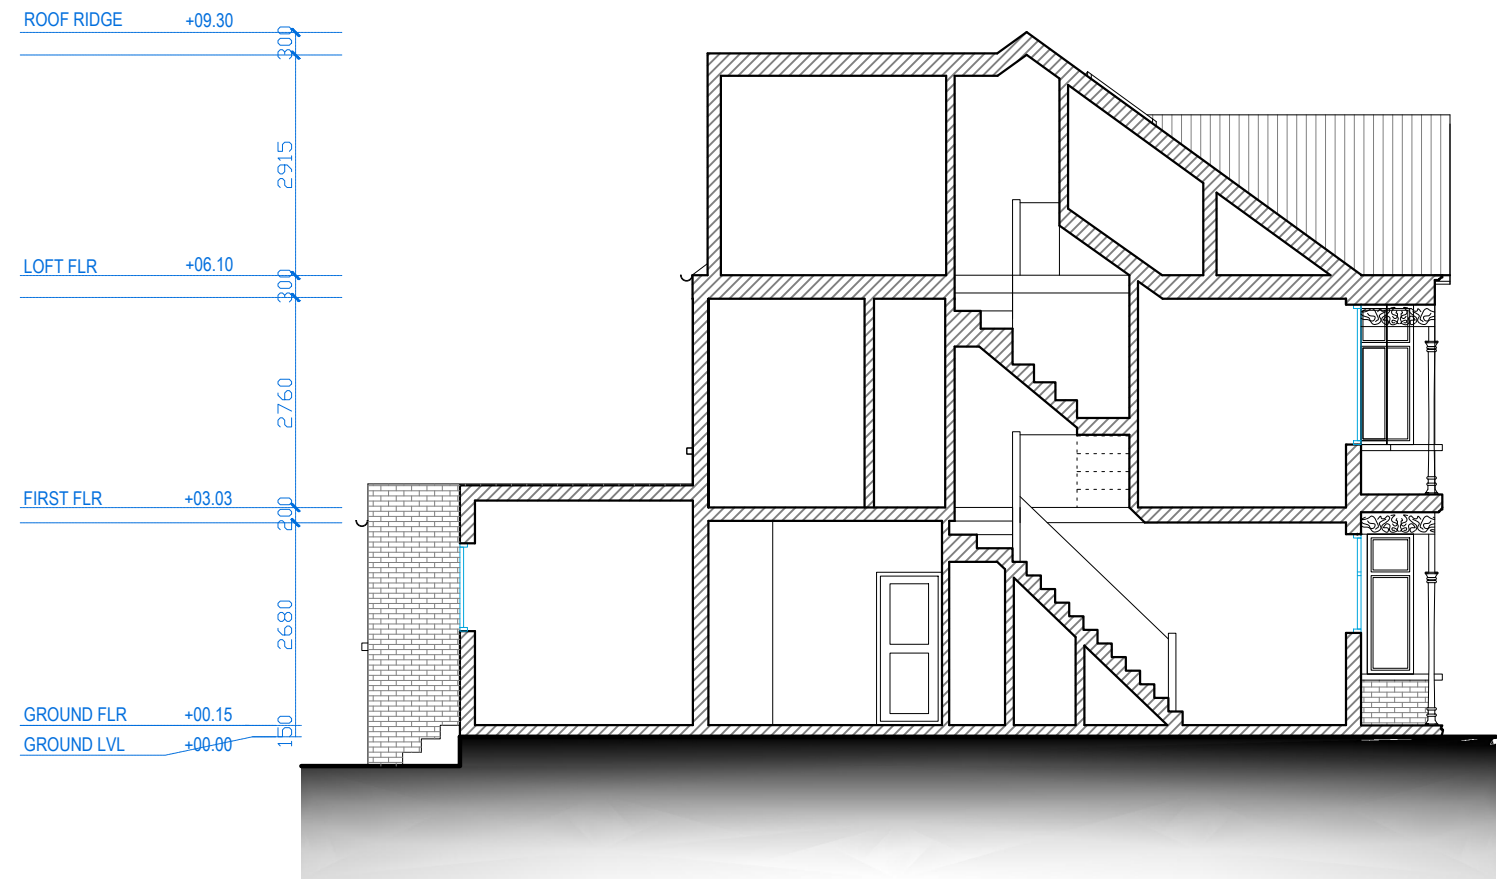

SECTION A.A



Address - Unit 4, Grosvenor Way, London E5 9ND
Phone - 020 3781 8008
E-mail - office@redwoodsprojects.co.uk
Web - www.redwoodsprojects.co.uk

Any errors on Dimensions to be reported to the
Architect prior to commencement of Works.
Dimensions and areas are based on survey information.
This drawing is copyright © Redwoods Projects.
All dimensions to be checked on site Prior work.

REFERENCE: 26 ELM PARK AVENUE, LONDON N15 6AT, UK

TITLE: EXISTING DRAWINGS
SECTION

PROJECT No 2107 DATE: 28-11-2023


SHEET No E 05

0 1 2 5m scale 1:100 @A3


NOTES:

DRAWN BY RN

EDITED BY

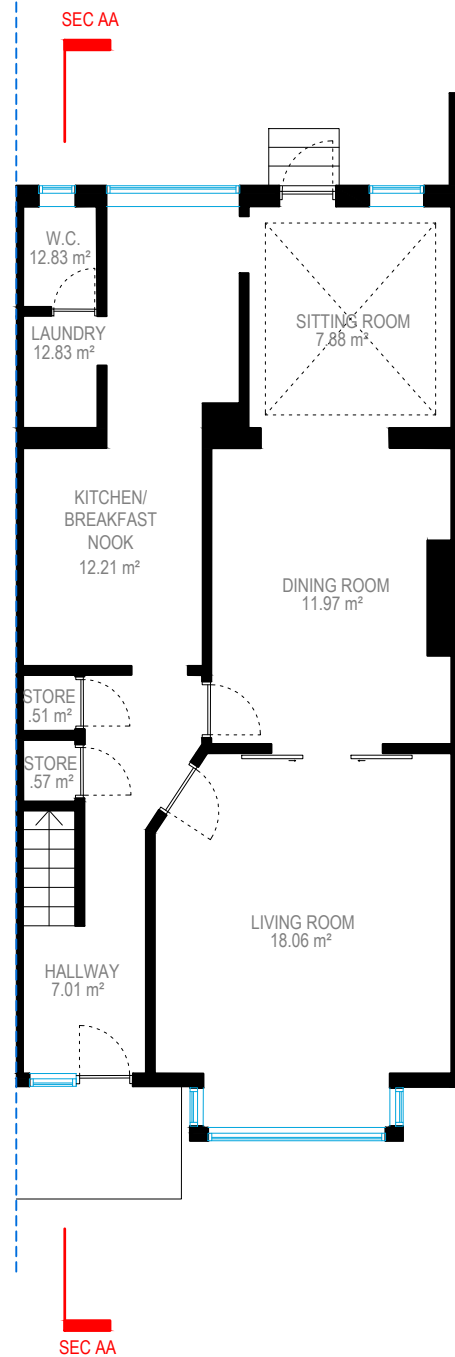

GROUND FLOOR

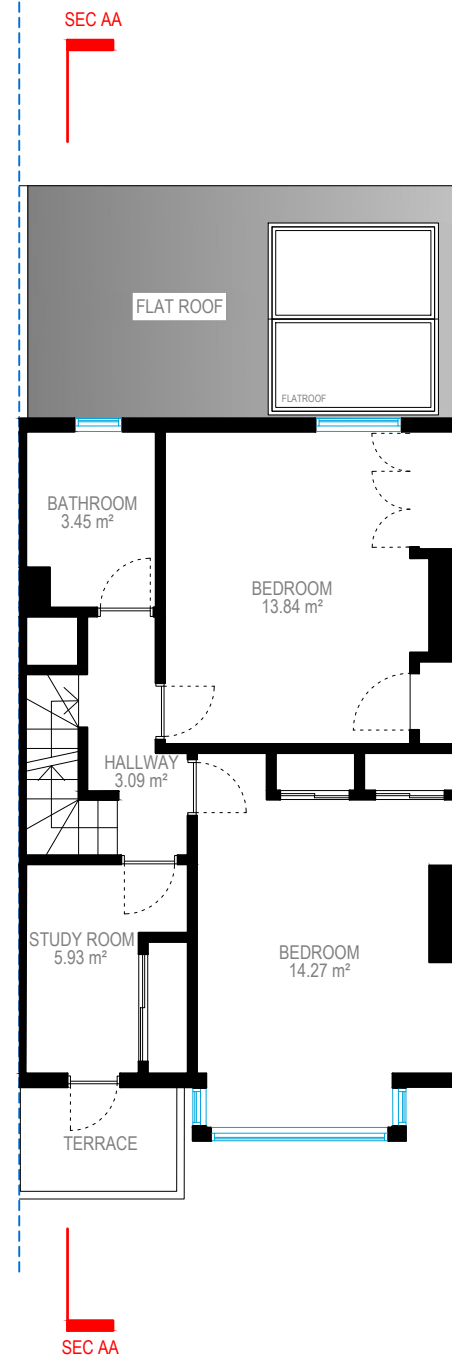

FIRST FLOOR



Address - Unit 4, Grosvenor Way, London E5 9ND
Phone - 020 3781 8008
E-mail - office@redwoodsprojects.co.uk
Web - www.redwoodsprojects.co.uk

Any errors on Dimensions to be reported to the Architect prior to commencement of Works.
Dimensions and areas are based on survey information.
This drawing is copyright © Redwoods Projects.
All dimensions to be checked on site Prior work.

REFERENCE: 26 ELM PARK AVENUE, LONDON N15 6AT, UK

TITLE: PROPOSED DRAWINGS
FLOOR PLANS

PROJECT No 2107 DATE: 29-11-2023

SHEET No P 01




0 1 2 5m scale 1:100 @A3


NOTES:

DRAWN BY RN

EDITED BY

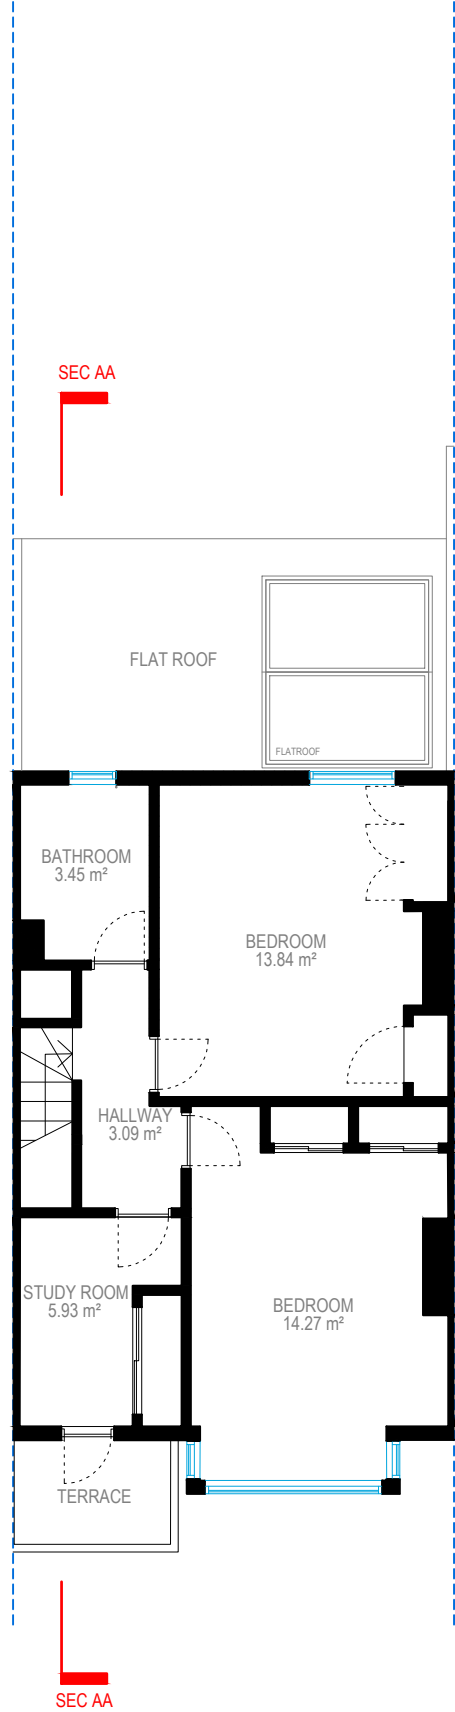

SECOND FLOOR

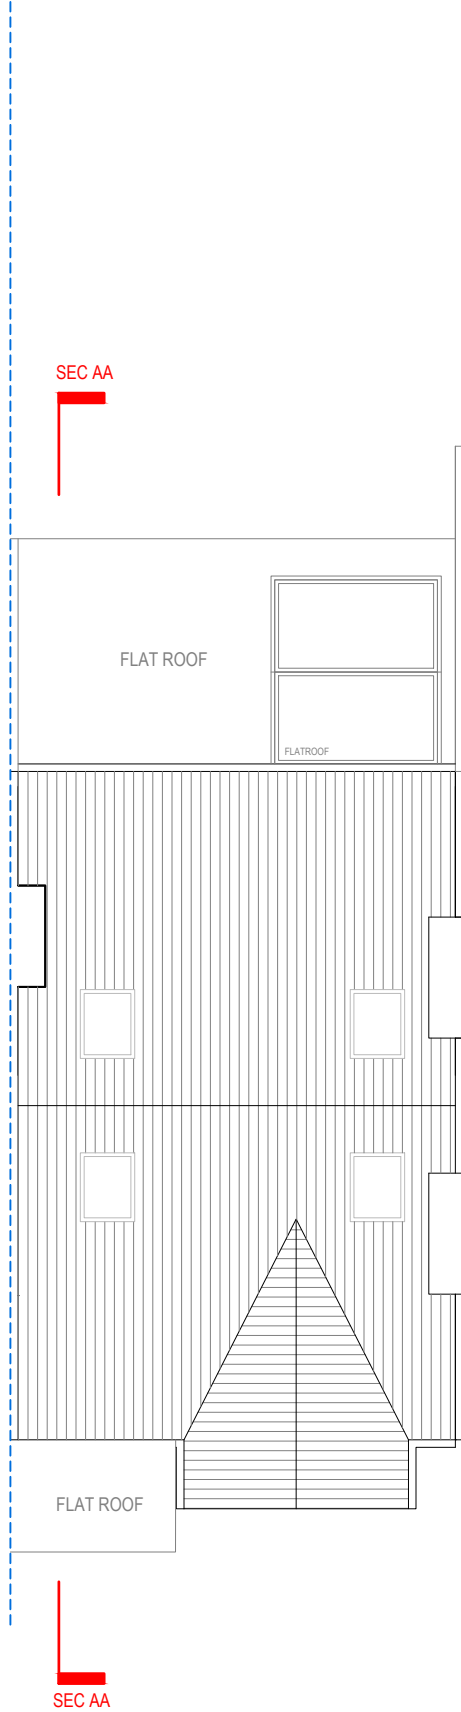

ROOF PLAN



Address - Unit 4, Grosvenor Way, London E5 9ND
Phone - 020 3781 8008
E-mail - office@redwoodsprojects.co.uk
Web - www.redwoodsprojects.co.uk

Any errors on Dimensions to be reported to the Architect prior to commencement of Works.
Dimensions and areas are based on survey information.
This drawing is copyright © Redwoods Projects.
All dimensions to be checked on site Prior work.

REFERENCE: 26 ELM PARK AVENUE, LONDON N15 6AT, UK

TITLE: PROPOSED DRAWINGS
FLOOR PLANS

PROJECT No 2107 DATE: 29-11-2023

SHEET No P 02




0 1 2 5m scale 1:100 @A3


NOTES:

DRAWN BY RN

EDITED BY

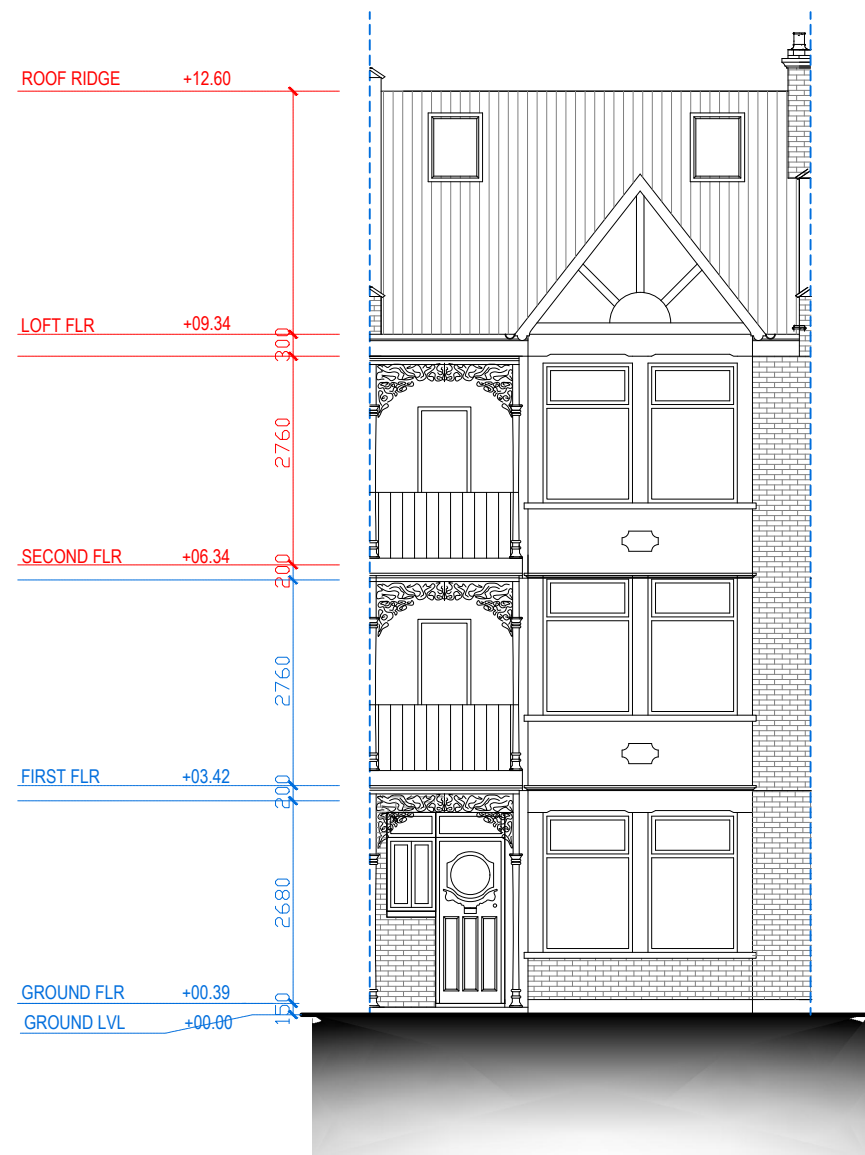

FRONT ELEVATION

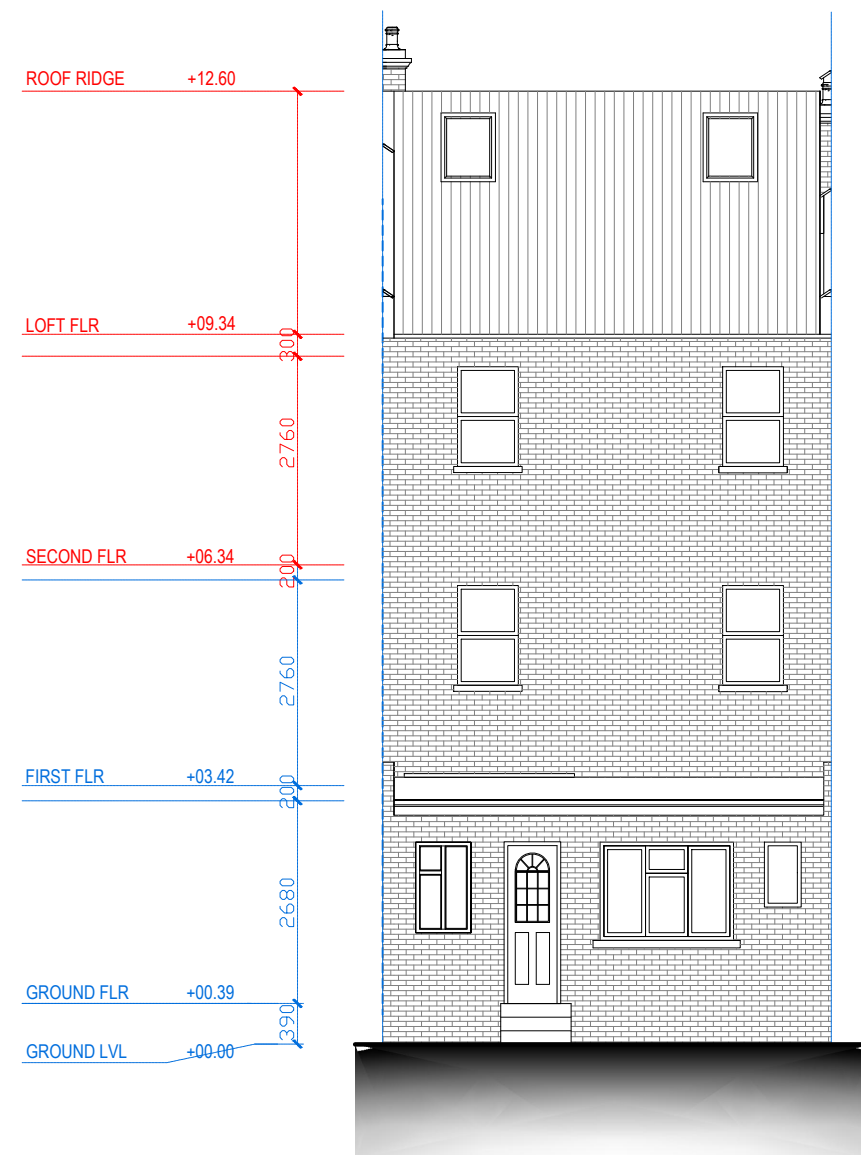

REAR ELEVATION



Address - Unit 4, Grosvenor Way, London E5 9ND
Phone - 020 3781 8008
E-mail - office@redwoodsprojects.co.uk
Web - www.redwoodsprojects.co.uk

Any errors on Dimensions to be reported to the Architect prior to commencement of Works.
Dimensions and areas are based on survey information.
This drawing is copyright © Redwoods Projects.
All dimensions to be checked on site Prior work.

REFERENCE: 26 ELM PARK AVENUE, LONDON N15 6AT, UK

TITLE: PROPOSED DRAWINGS
ELEVATIONS

PROJECT No 2107 DATE: 29-11-2023


SHEET No P 03

0 1 2 scale 5m 1:100 @A3



NOTES:

DRAWN BY RN

EDITED BY

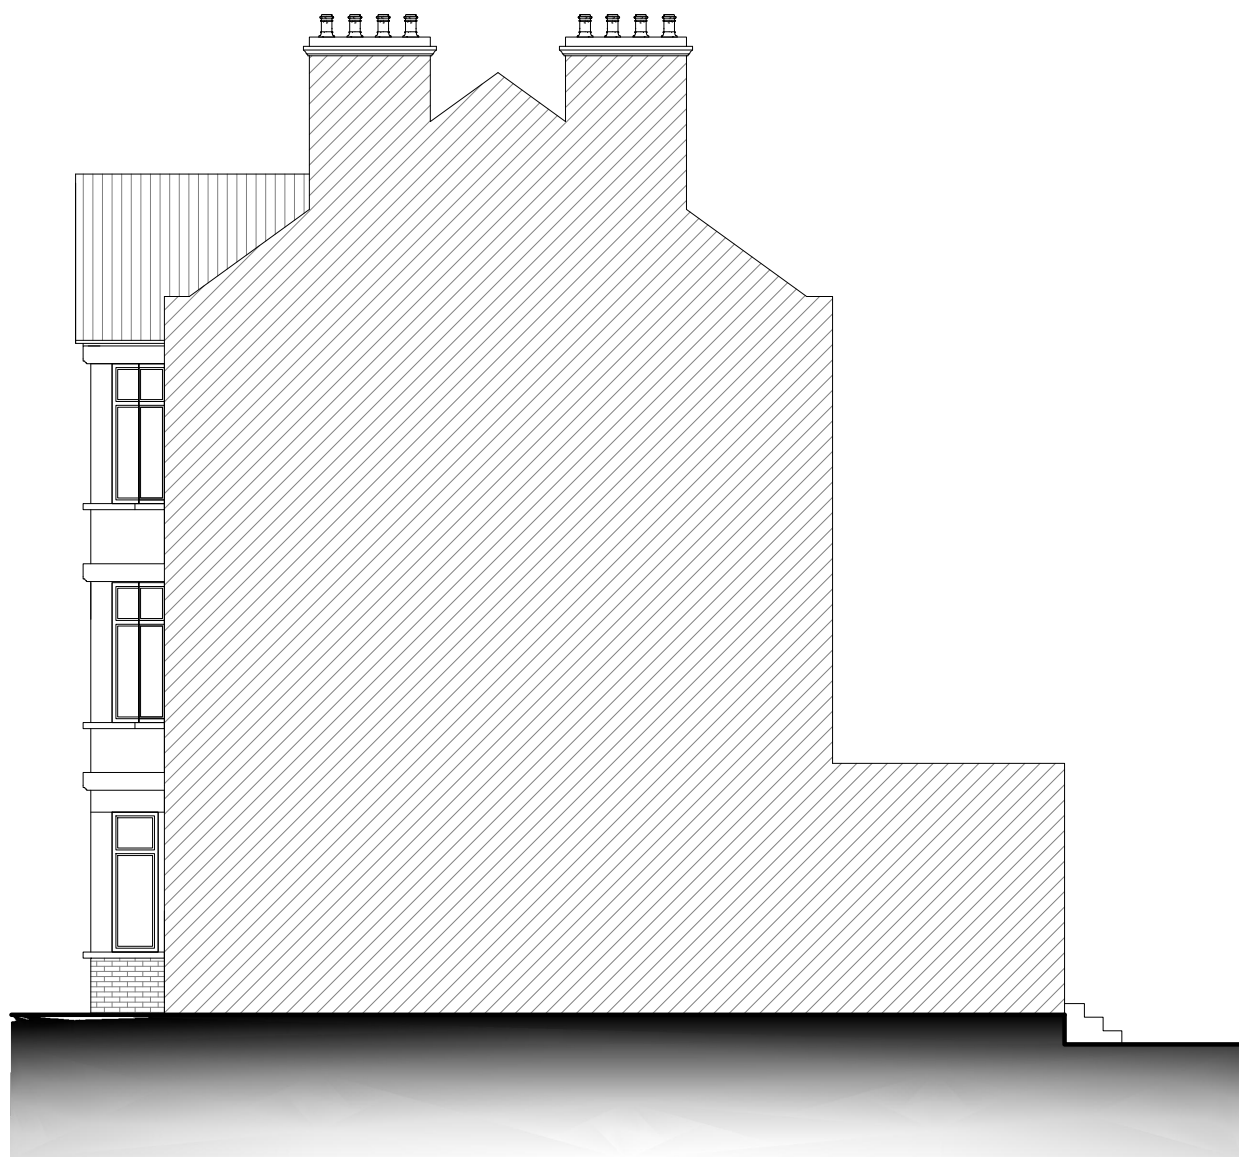

RIGHT SIDE ELEVATION

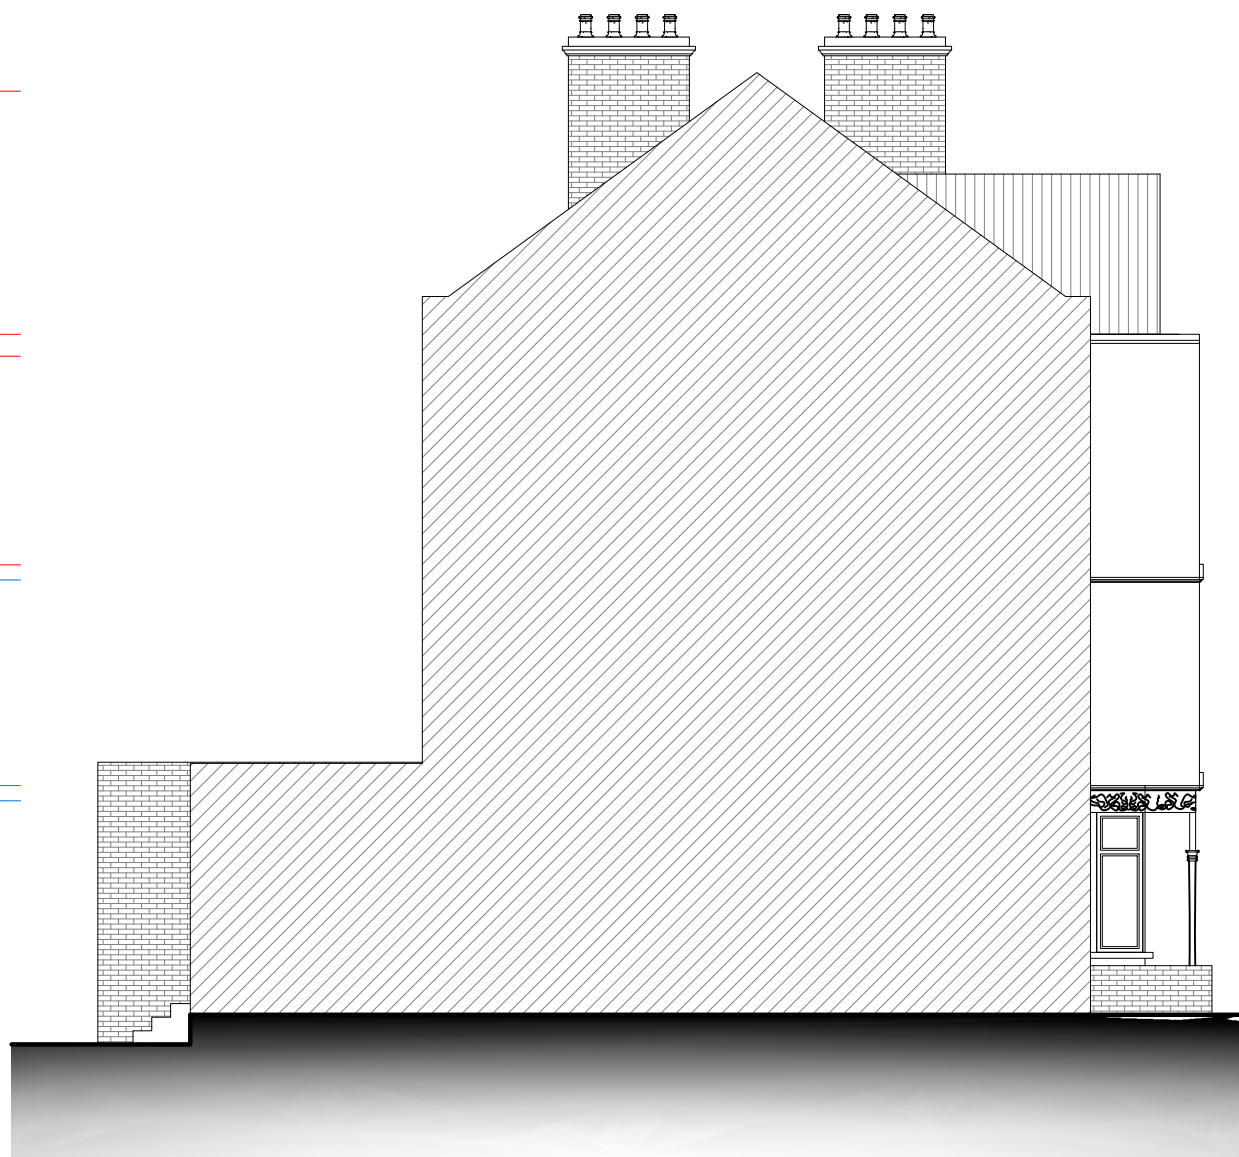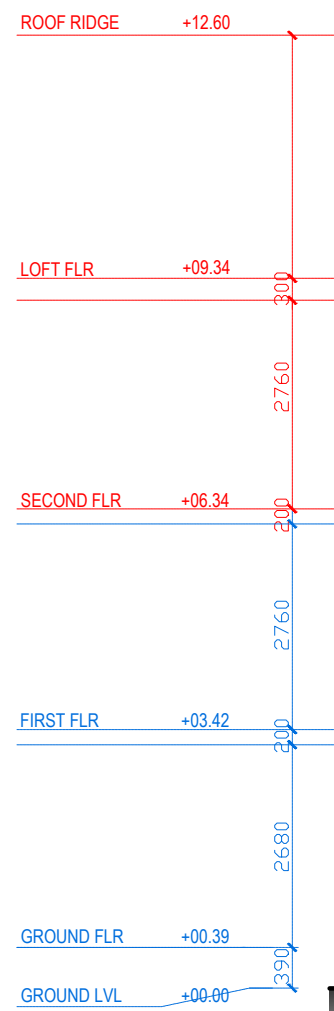


LEFT SIDE ELEVATION




Address - Unit 4, Grosvenor Way, London E5 9ND
Phone - 020 3781 8008
E-mail - office@redwoodsprojects.co.uk
Web - www.redwoodsprojects.co.uk
Any errors on Dimensions to be reported to the Architect prior to commencement of Works.
Dimensions and areas are based on survey information.
This drawing is copyright © Redwoods Projects.
All dimensions to be checked on site Prior work.

REFERENCE: 26 ELM PARK AVENUE, LONDON N15 6AT, UK	
TITLE: PROPOSED DRAWINGS ELEVATIONS	
PROJECT No 2107	DATE: 29-11-2023
SHEET No P 04	

 

NOTES:	
DRAWN BY RN	EDITED BY

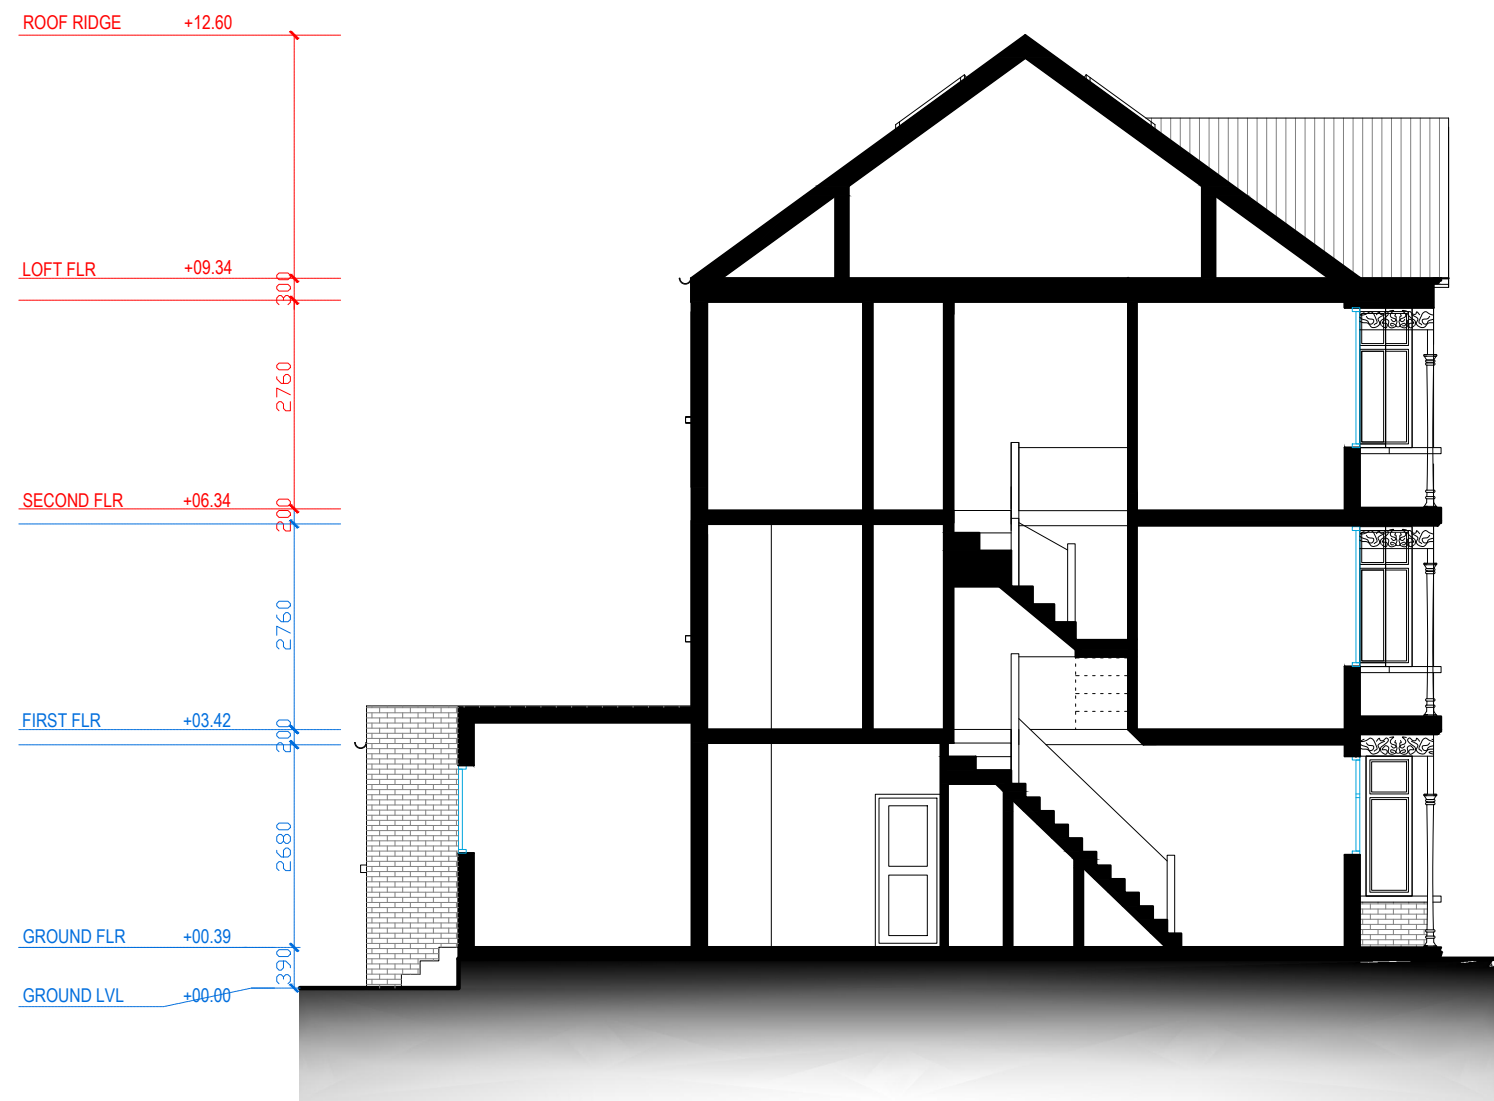


SECTION A.A



Address - Unit 4, Grosvenor Way, London E5 9ND
Phone - 020 3781 8008
E-mail - office@redwoodsprojects.co.uk
Web - www.redwoodsprojects.co.uk
Any errors on Dimensions to be reported to the Architect prior to commencement of Works.
Dimensions and areas are based on survey information.
This drawing is copyright © Redwoods Projects.
All dimensions to be checked on site Prior work.

REFERENCE: 26 ELM PARK AVENUE, LONDON N15 6AT, UK	
TITLE: PROPOSED DRAWINGS SECTION	
PROJECT No 2107	DATE: 29-11-2023
SHEET No P 05	

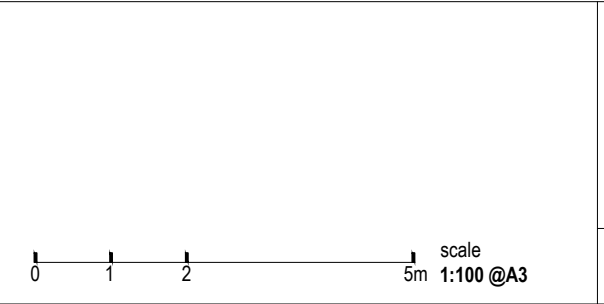

NOTES:	
DRAWN BY RN	EDITED BY