




LOCATION PLAN
1:1250 @ A4

MapServe

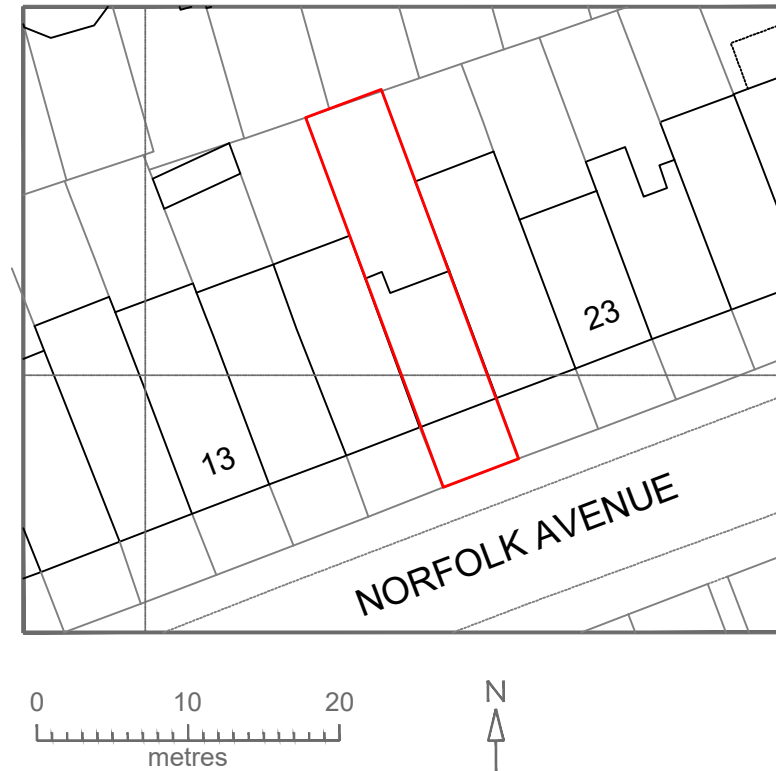

BLOCK PLAN
1:500 @ A4



Address - Unit 4, Grosvenor Way, London E5 9ND
Phone - 020 3781 8008
E-mail - office@redwoodsprojects.co.uk
Web - www.redwoodsprojects.co.uk

Any errors on Dimensions to be reported to the Architect prior to commencement of Works.
Dimensions and areas are based on survey information.
This drawing is copyright © Redwoods Projects.
All dimensions to be checked on site Prior work.

REFERENCE: 19 NORFOLK AVENUE, LONDON N15 6JX, UK

TITLE: PROPOSED DRAWINGS
FLOOR PLANS

PROJECT No 1019 DATE: 29-11-2023

SHEET No **E 00**




0 1 2 2.5m

scale
1:100 @A4


NOTES:

DRAWN BY PJDV


EDITED BY EB

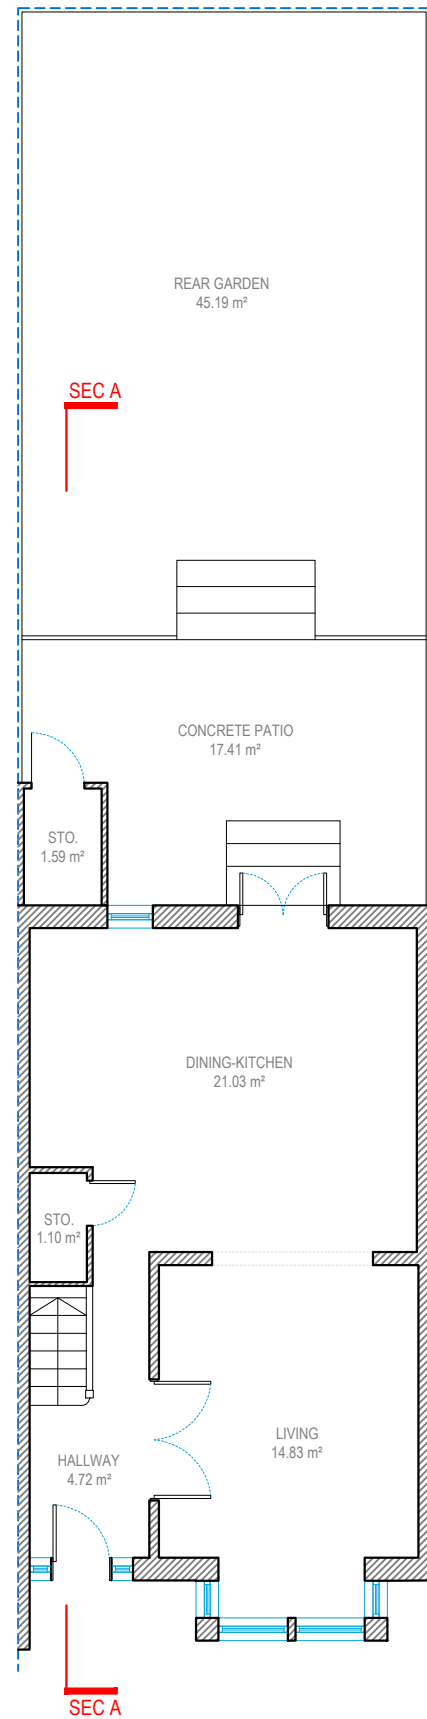


GROUND FLOOR

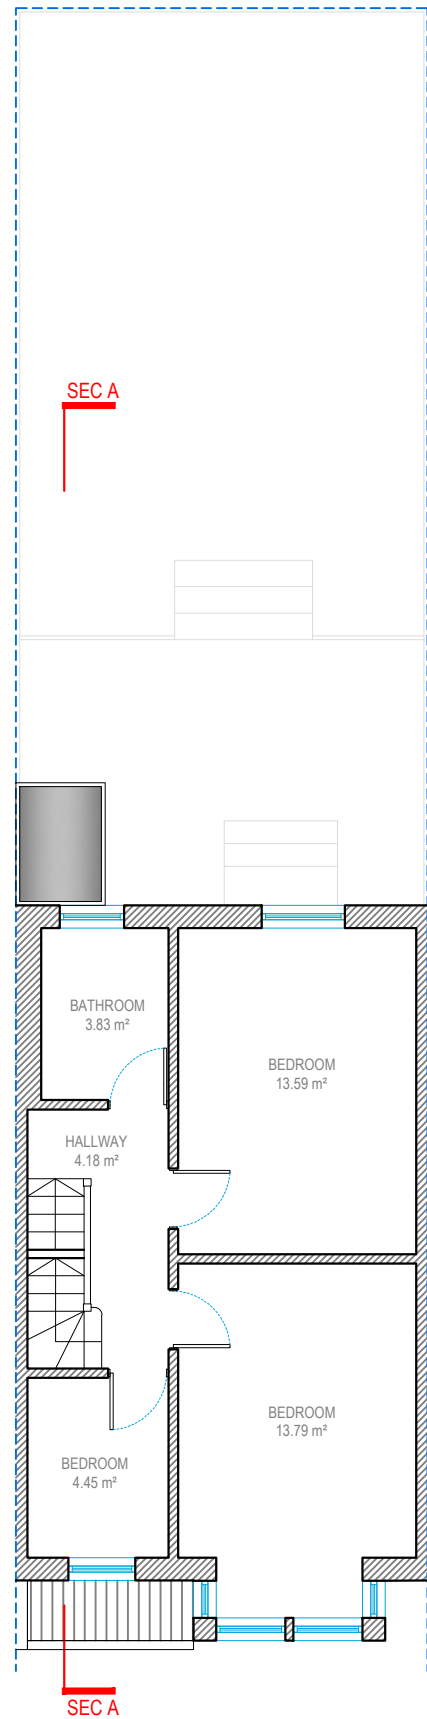

FIRST FLOOR

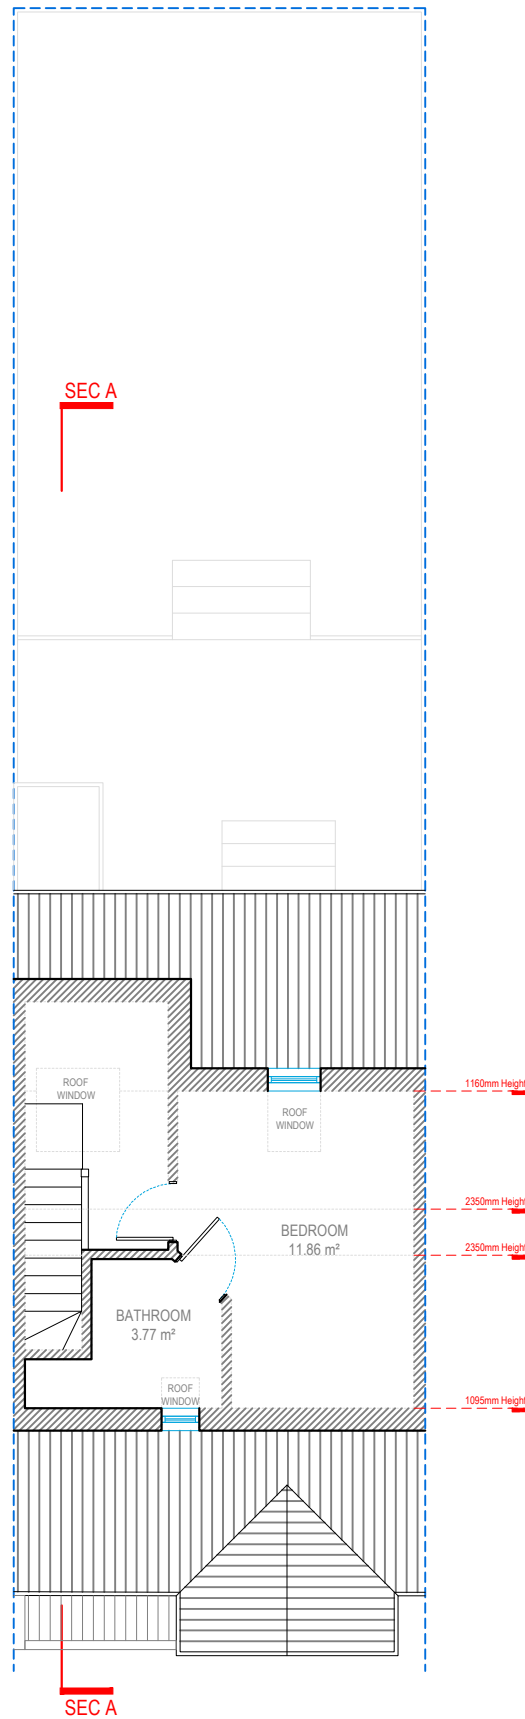

LOFT FLOOR

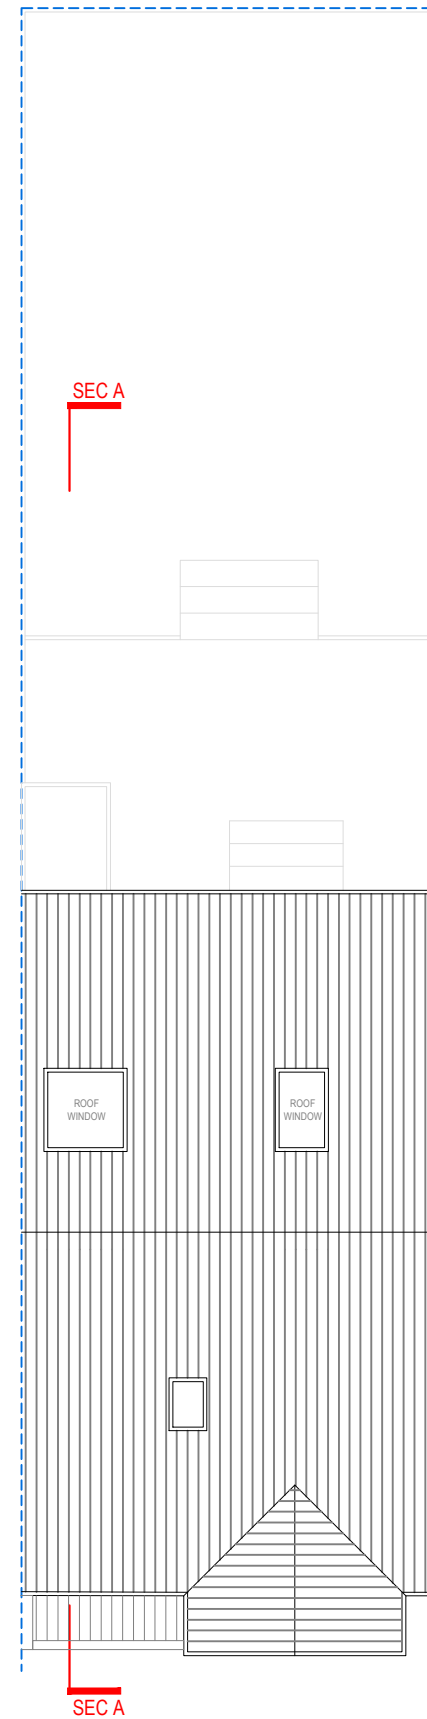

ROOF PLAN



Address - Unit 4, Grosvenor Way, London E5 9ND
Phone - 020 3781 8008
E-mail - office@redwoodsprojects.co.uk
Web - www.redwoodsprojects.co.uk

Any errors on Dimensions to be reported to the Architect prior to commencement of Works.
Dimensions and areas are based on survey information.
This drawing is copyright © Redwoods Projects.
All dimensions to be checked on site Prior work.

REFERENCE: 19 NORFOLK AVENUE, LONDON N15 6JX, UK

TITLE: EXISTING DRAWINGS
FLOOR PLANS

PROJECT No 1019 DATE: 29-11-2023

SHEET No E 01




0 1 2 5m scale 1:100 @A3


NOTES:

DRAWN BY PJDV

EDITED BY EB

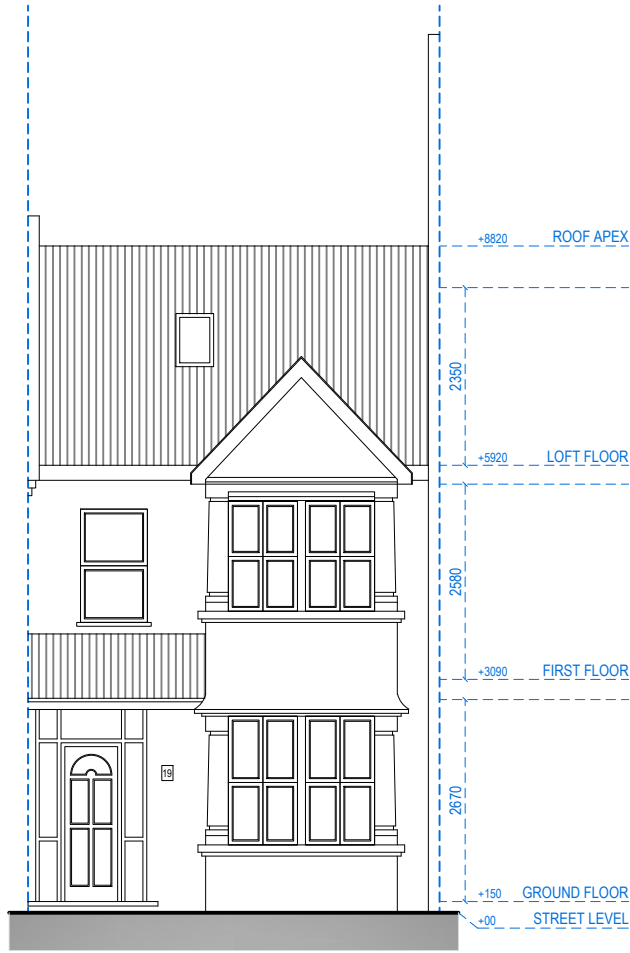

FRONT ELEVATION

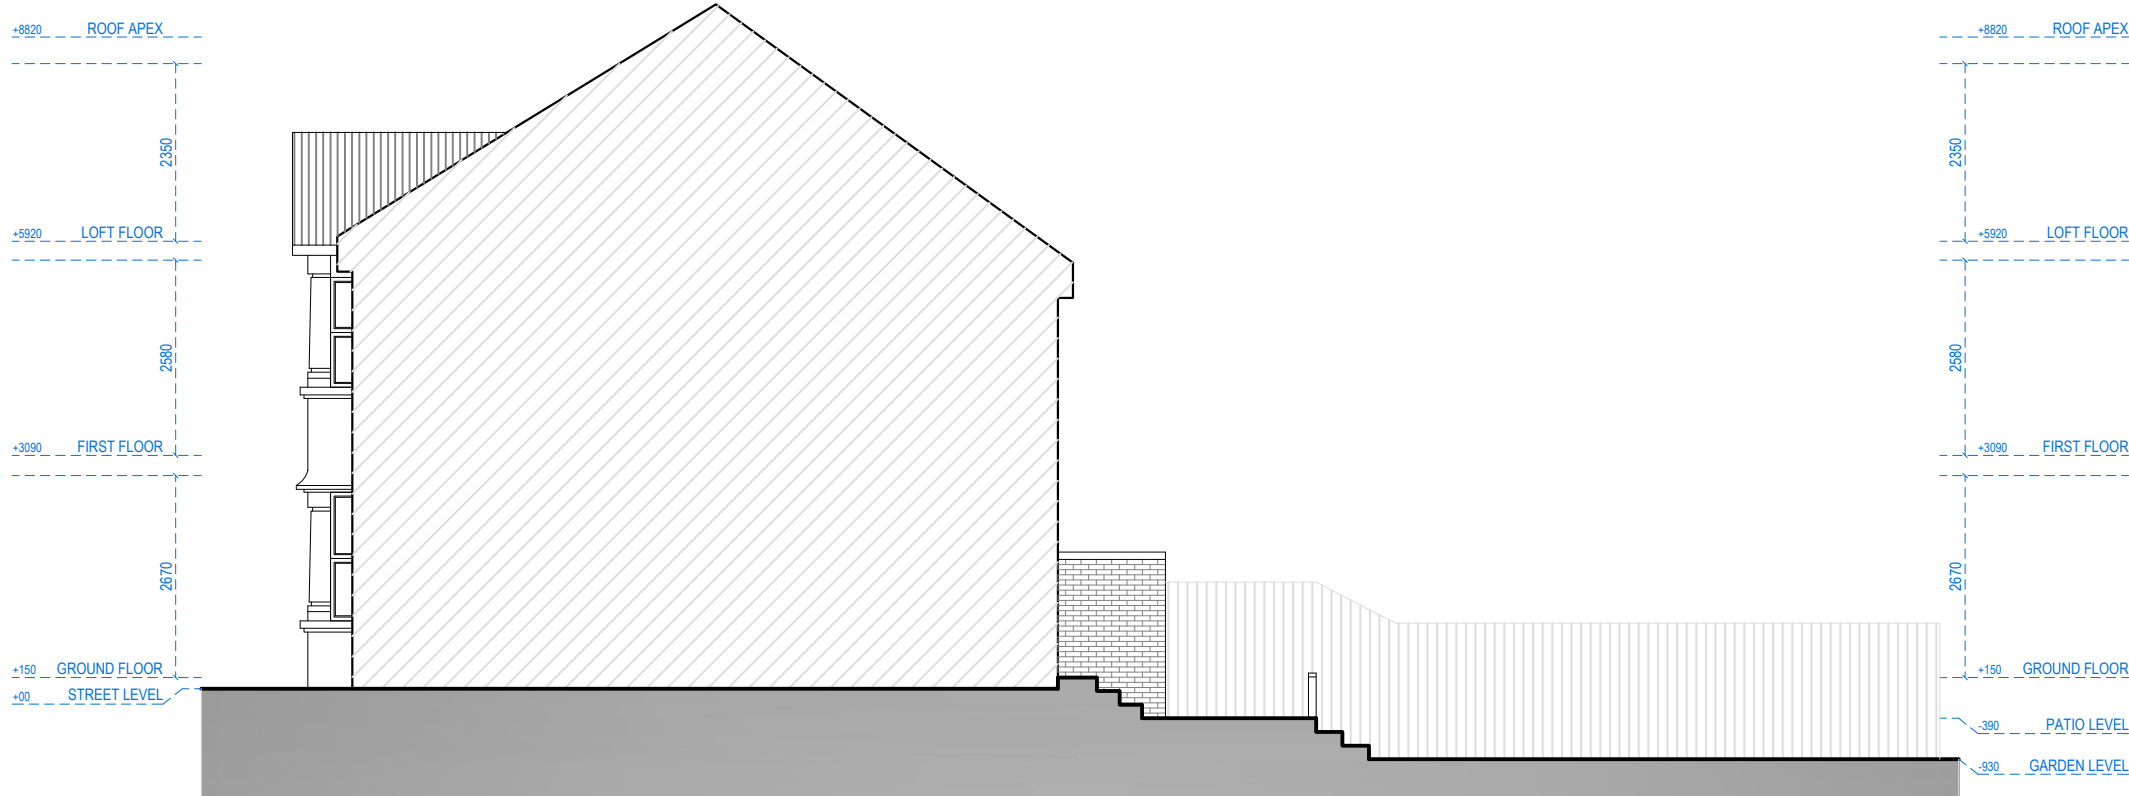

RIGHT SIDE ELEVATION



Address - Unit 4, Grosvenor Way, London E5 9ND
Phone - 020 3781 8008
E-mail - office@redwoodsprojects.co.uk
Web - www.redwoodsprojects.co.uk
Any errors on Dimensions to be reported to the Architect prior to commencement of Works.
Dimensions and areas are based on survey information.
This drawing is copyright © Redwoods Projects.
All dimensions to be checked on site Prior work.

REFERENCE: 19 NORFOLK AVENUE, LONDON N15 6JX, UK

TITLE: EXISTING DRAWINGS
ELEVATIONS

PROJECT No 1019 DATE: 29-11-2023


SHEET No E 02

0 1 2 5m scale 1:100 @A3


NOTES:

DRAWN BY PJDV

EDITED BY EB

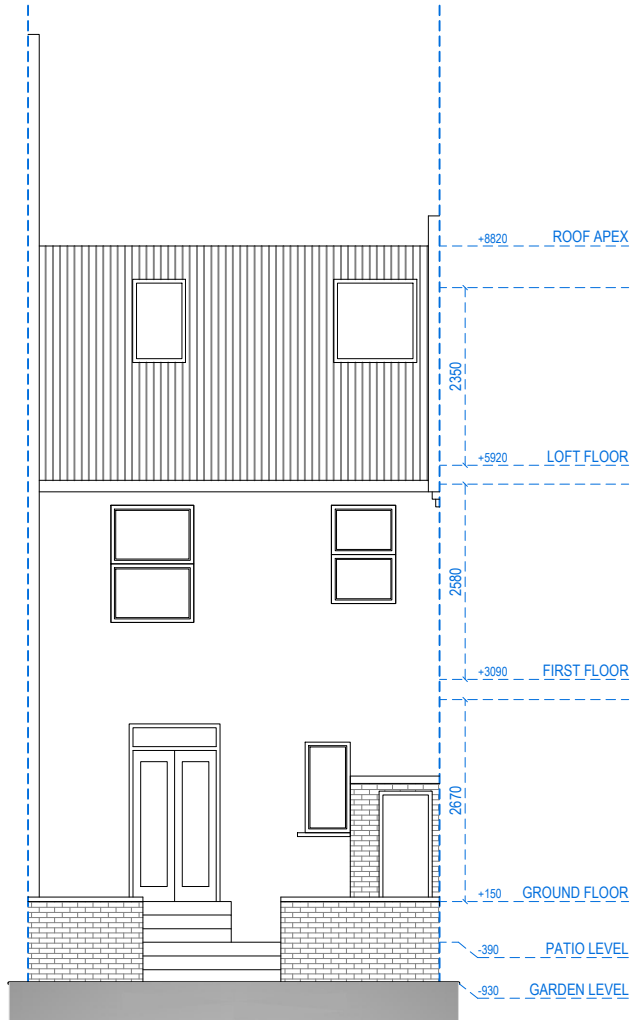

REAR ELEVATION

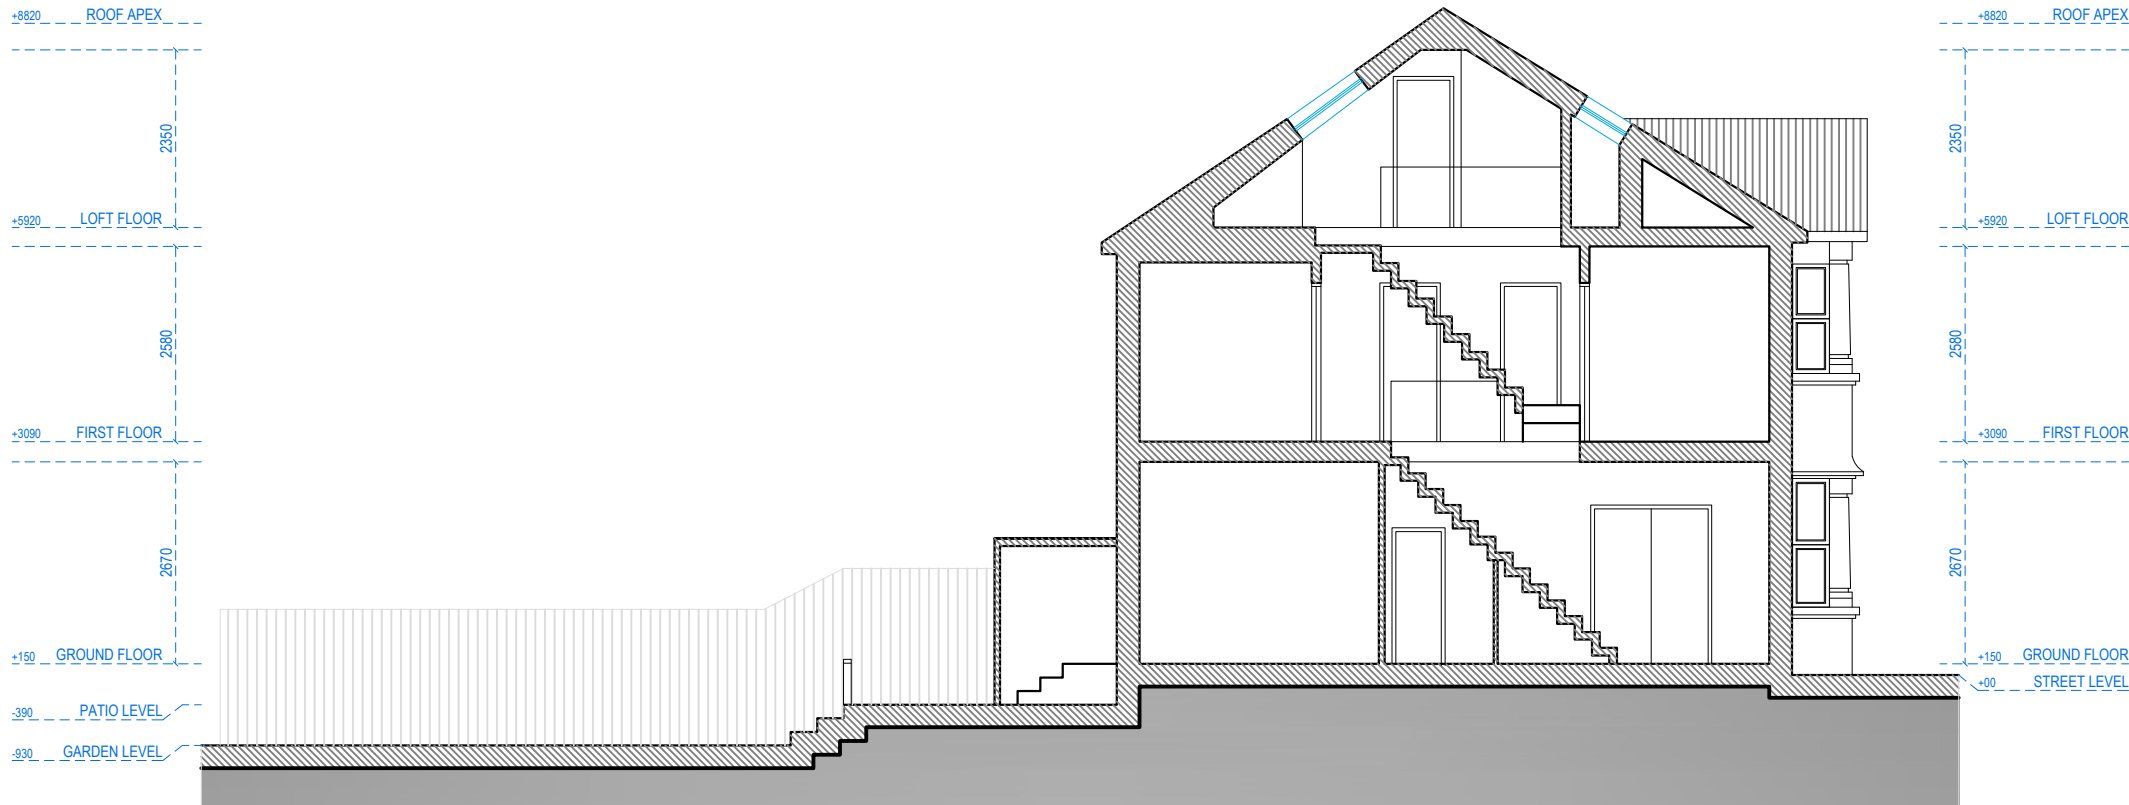

SECTION A.A



Address - Unit 4, Grosvenor Way, London E5 9ND
Phone - 020 3781 8008
E-mail - office@redwoodsprojects.co.uk
Web - www.redwoodsprojects.co.uk

Any errors on Dimensions to be reported to the Architect prior to commencement of Works.
Dimensions and areas are based on survey information.
This drawing is copyright © Redwoods Projects.
All dimensions to be checked on site Prior work.

REFERENCE: 19 NORFOLK AVENUE, LONDON N15 6JX, UK

TITLE: EXISTING DRAWINGS
ELEVATION & SECTION

PROJECT No 1019 DATE: 29-11-2023


SHEET No E 03

0 1 2 5m scale 1:100 @A3


NOTES:

DRAWN BY PJDV


EDITED BY EB

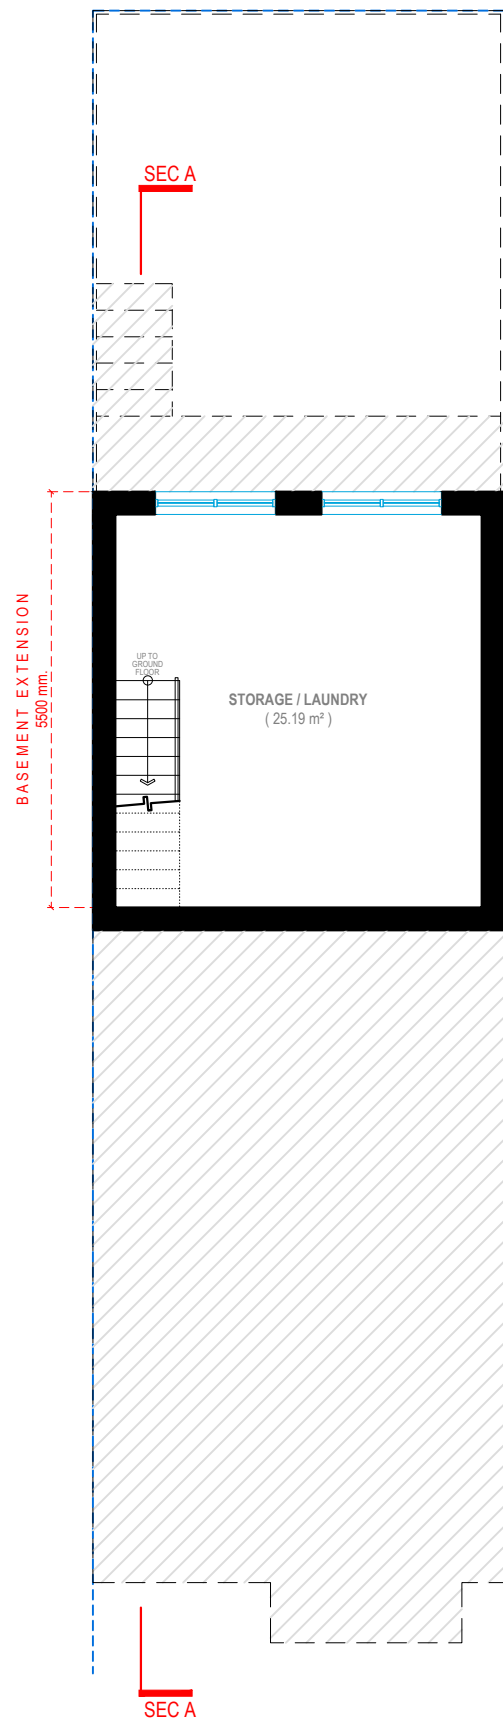

BASEMENT FLOOR

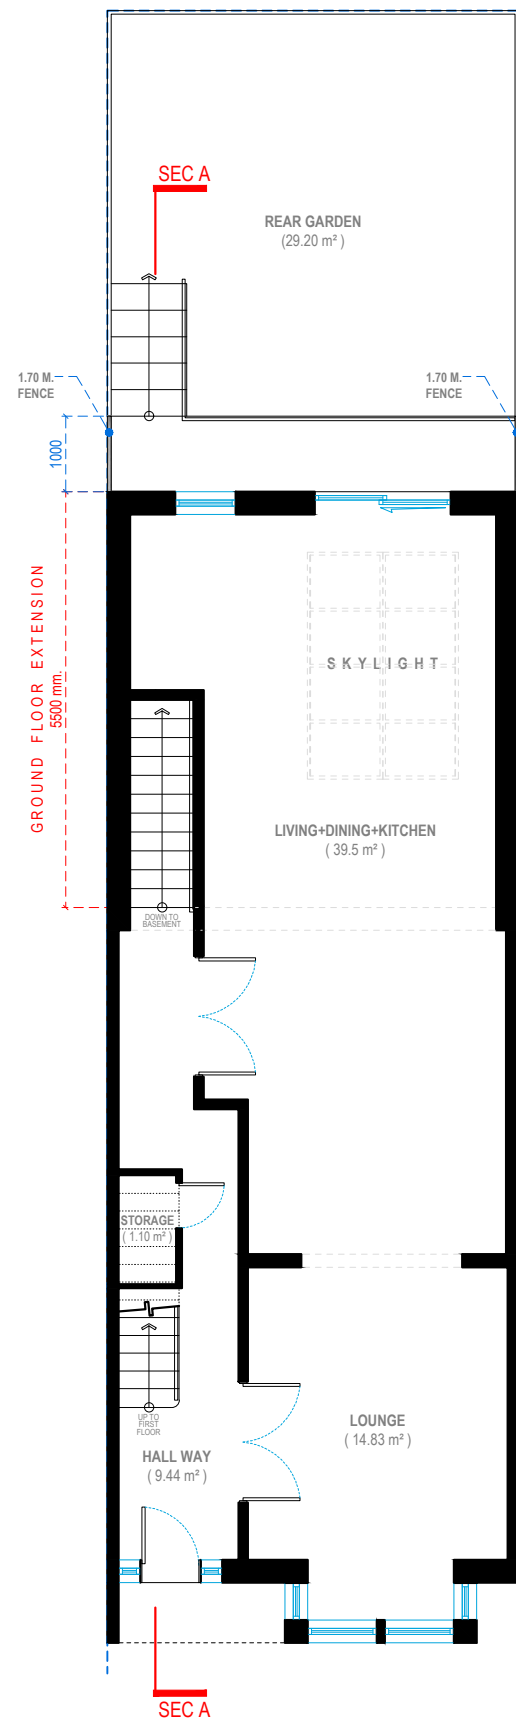

GROUND FLOOR

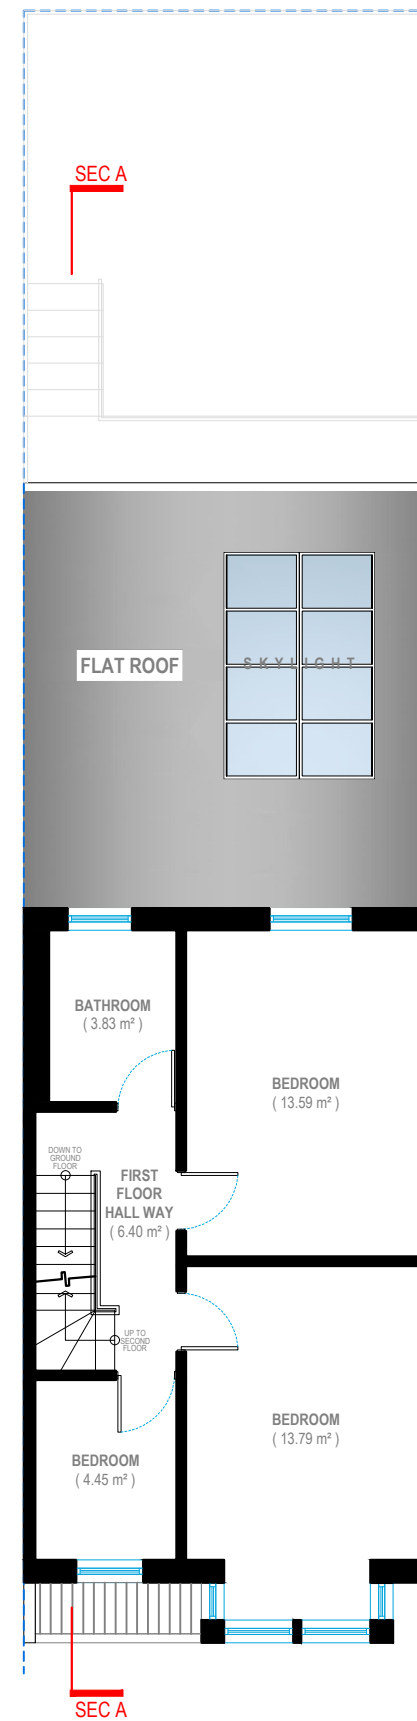

FIRST FLOOR

Original garden - 75.52 M² (100%)

Proposed New Garden Area
(rear) - 29.20 M² (38.7%)



Address - Unit 4, Grosvenor Way, London E5 9ND
Phone - 020 3781 8008
E-mail - office@redwoodsprojects.co.uk
Web - www.redwoodsprojects.co.uk

Any errors on Dimensions to be reported to the
Architect prior to commencement of Works.
Dimensions and areas are based on survey information.
This drawing is copyright © Redwoods Projects.
All dimensions to be checked on site Prior work.

REFERENCE: 19 NORFOLK AVENUE, LONDON N15 6JX, UK

TITLE: PROPOSED DRAWINGS
FLOOR PLANS

PROJECT No 1019 DATE: 29-11-2023

SHEET No P 01




0 1 2 5m scale 1:100 @A3


NOTES:

DRAWN BY PJDV


EDITED BY EB

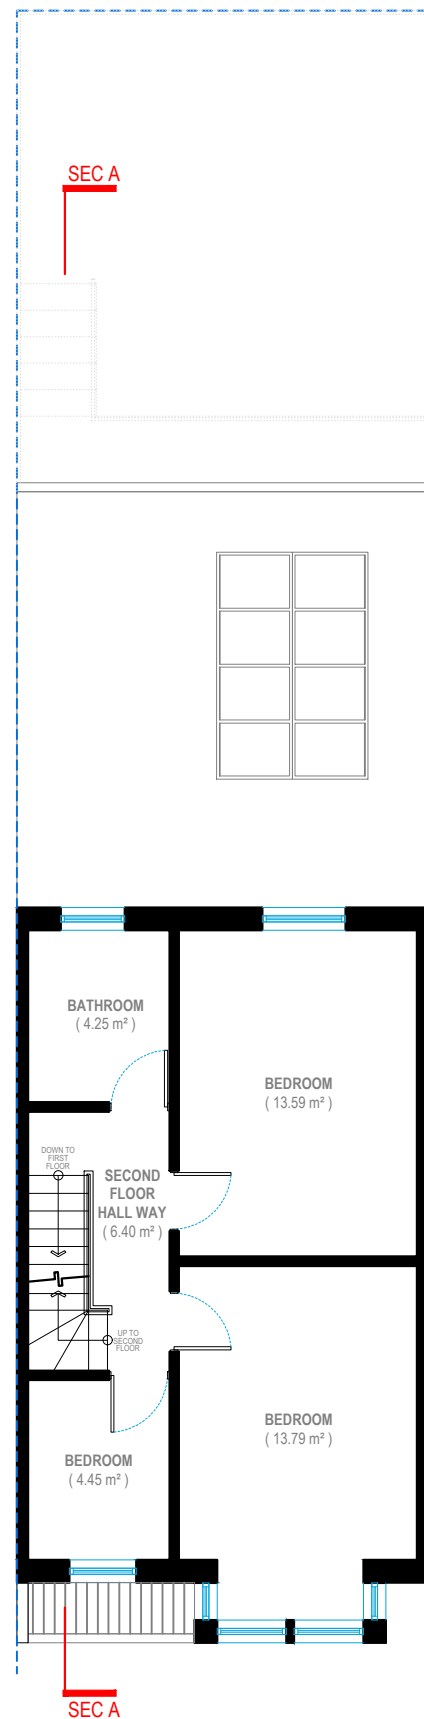

SECOND FLOOR

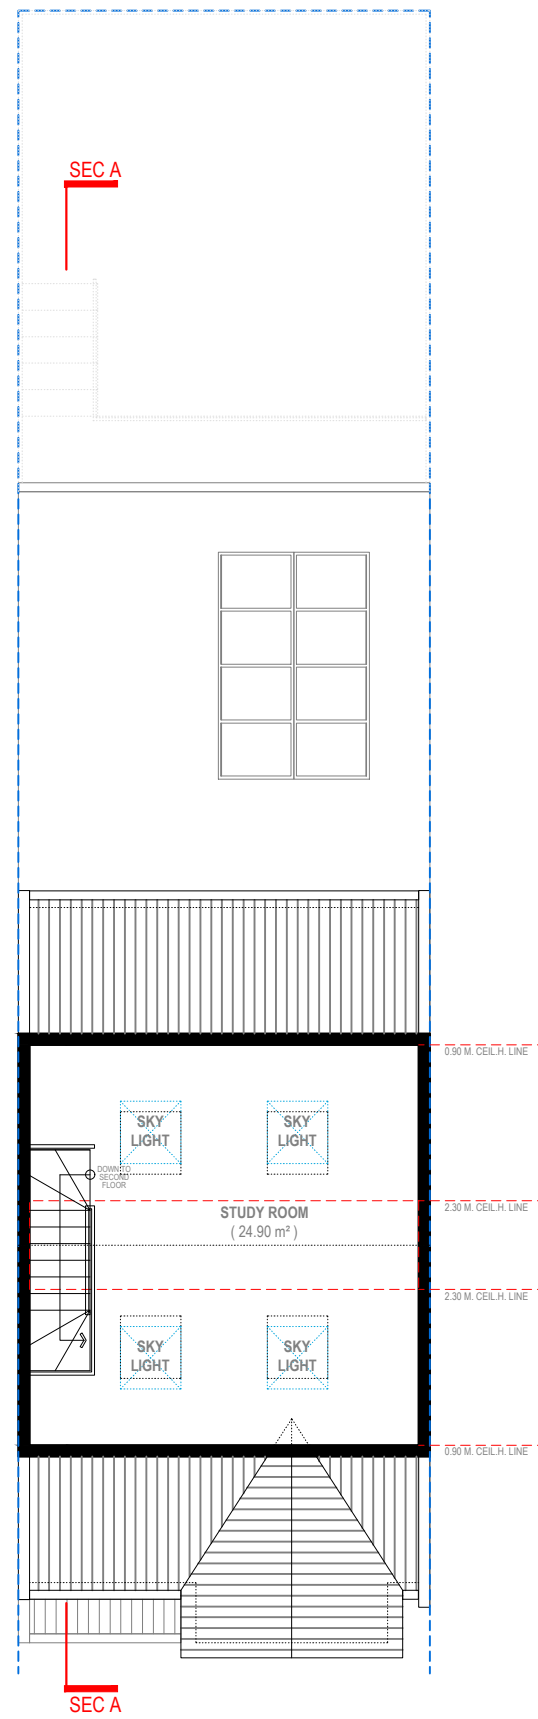

LOFT FLOOR

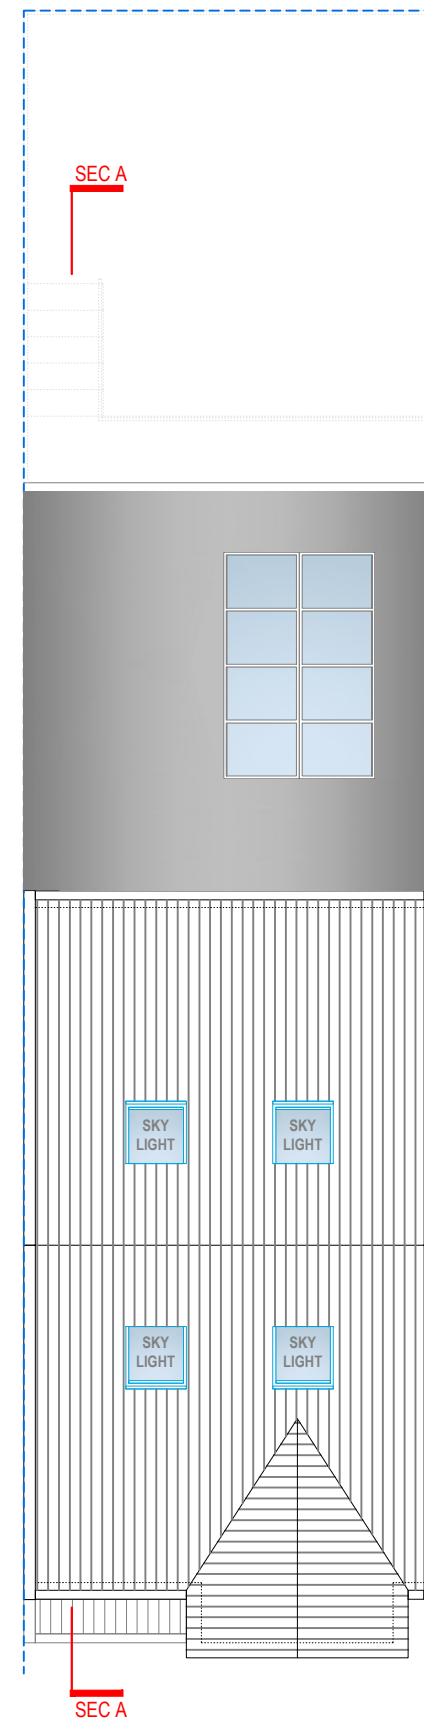

ROOF PLAN



Address - Unit 4, Grosvenor Way, London E5 9ND
Phone - 020 3781 8008
E-mail - office@redwoodsprojects.co.uk
Web - www.redwoodsprojects.co.uk

Any errors on Dimensions to be reported to the Architect prior to commencement of Works.
Dimensions and areas are based on survey information.
This drawing is copyright © Redwoods Projects.
All dimensions to be checked on site Prior work.

REFERENCE: 19 NORFOLK AVENUE, LONDON N15 6JX, UK

TITLE: PROPOSED DRAWINGS
FLOOR PLANS

PROJECT No 1019 DATE: 29-11-2023

SHEET No P 02



0 1 2 5m scale 1:100 @A3


NOTES:

DRAWN BY PJDV

EDITED BY EB



FRONT ELEVATION

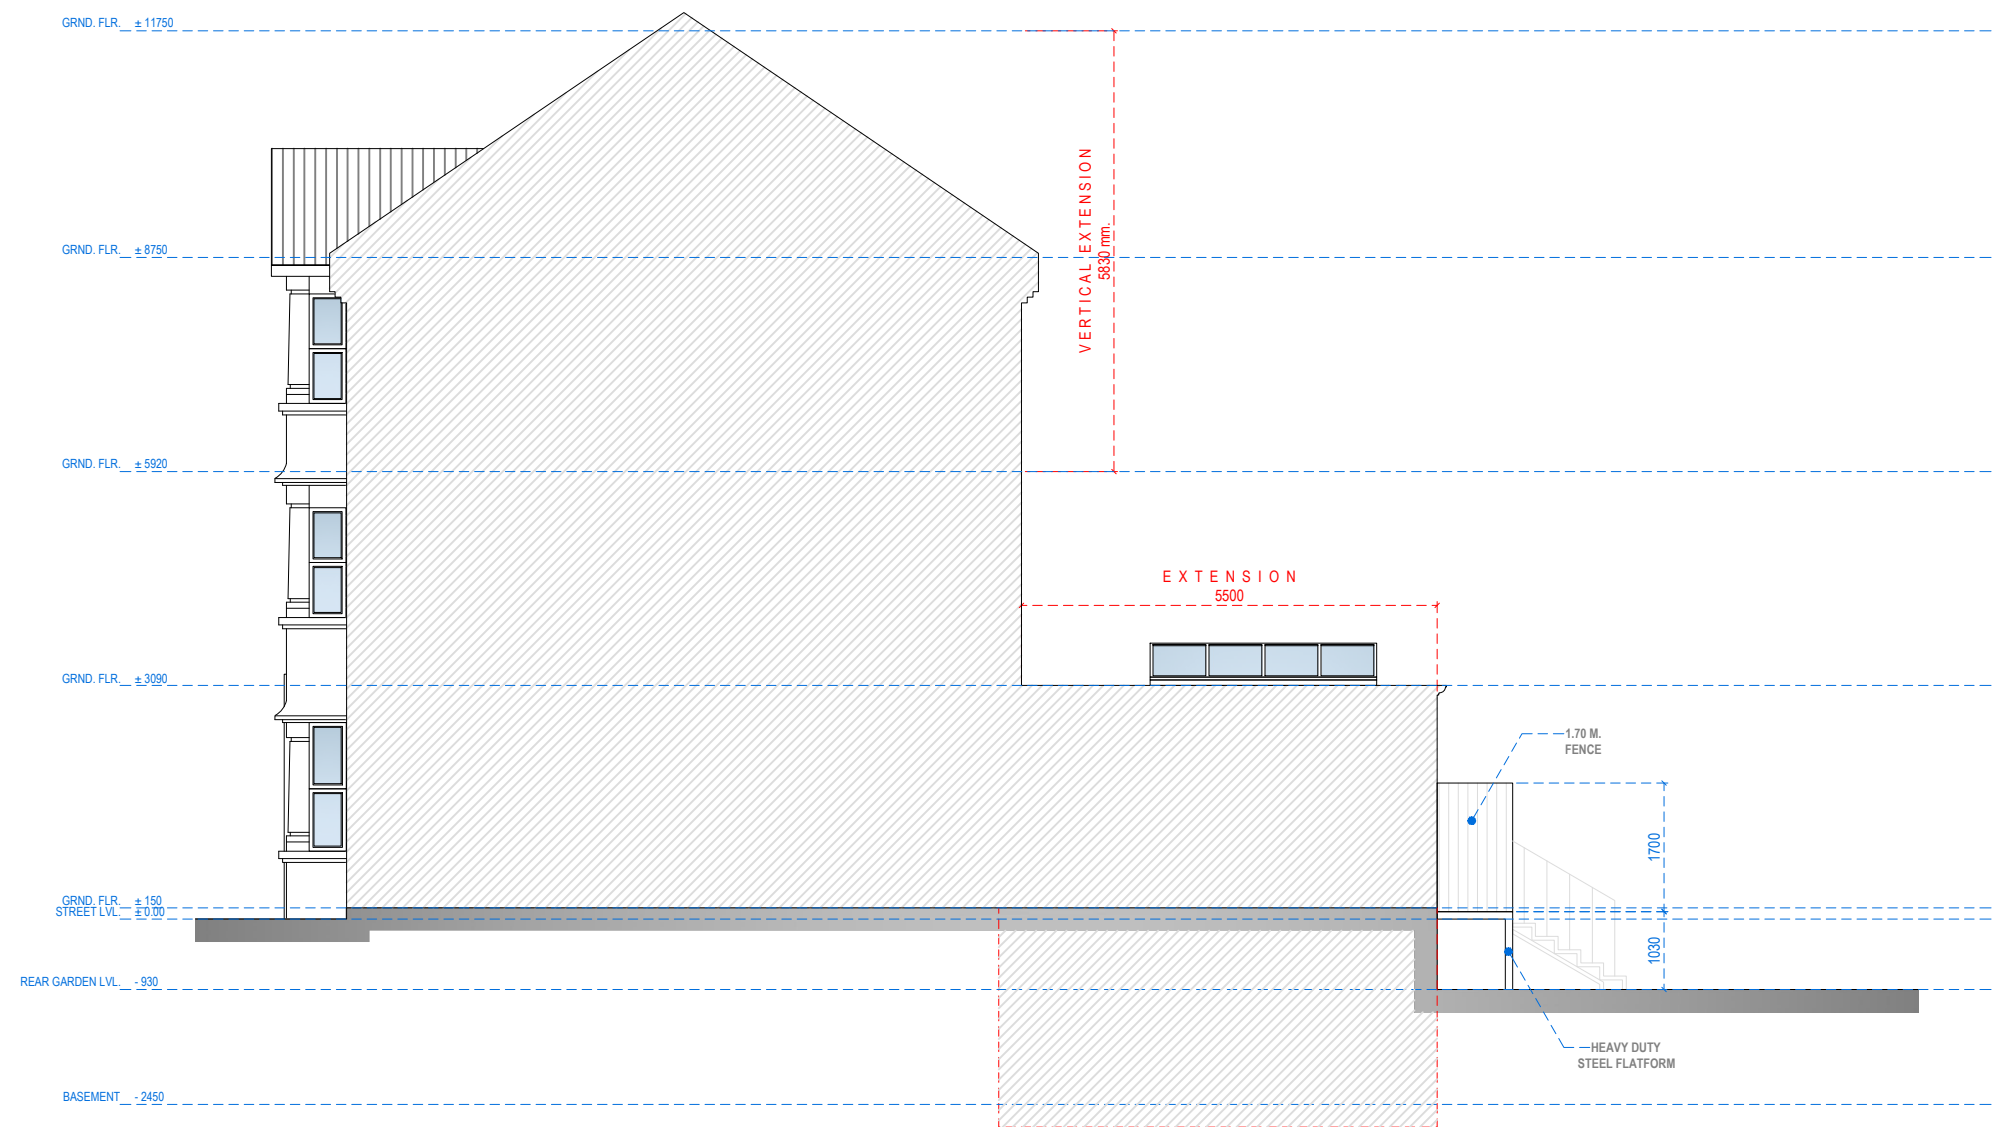

RIGHT SIDE ELEVATION



Address - Unit 4, Grosvenor Way, London E5 9ND
Phone - 020 3781 8008
E-mail - office@redwoodsprojects.co.uk
Web - www.redwoodsprojects.co.uk

Any errors on Dimensions to be reported to the Architect prior to commencement of Works.
Dimensions and areas are based on survey information.
This drawing is copyright © Redwoods Projects.
All dimensions to be checked on site Prior work.

REFERENCE: 19 NORFOLK AVENUE, LONDON N15 6JX, UK

TITLE: PROPOSED DRAWINGS
ELEVATION

PROJECT No 1019 DATE: 29-11-2023

SHEET No P 03

0 1 2 5m scale 1:100 @A3


NOTES:

DRAWN BY PJDV

EDITED BY EB



REAR ELEVATION

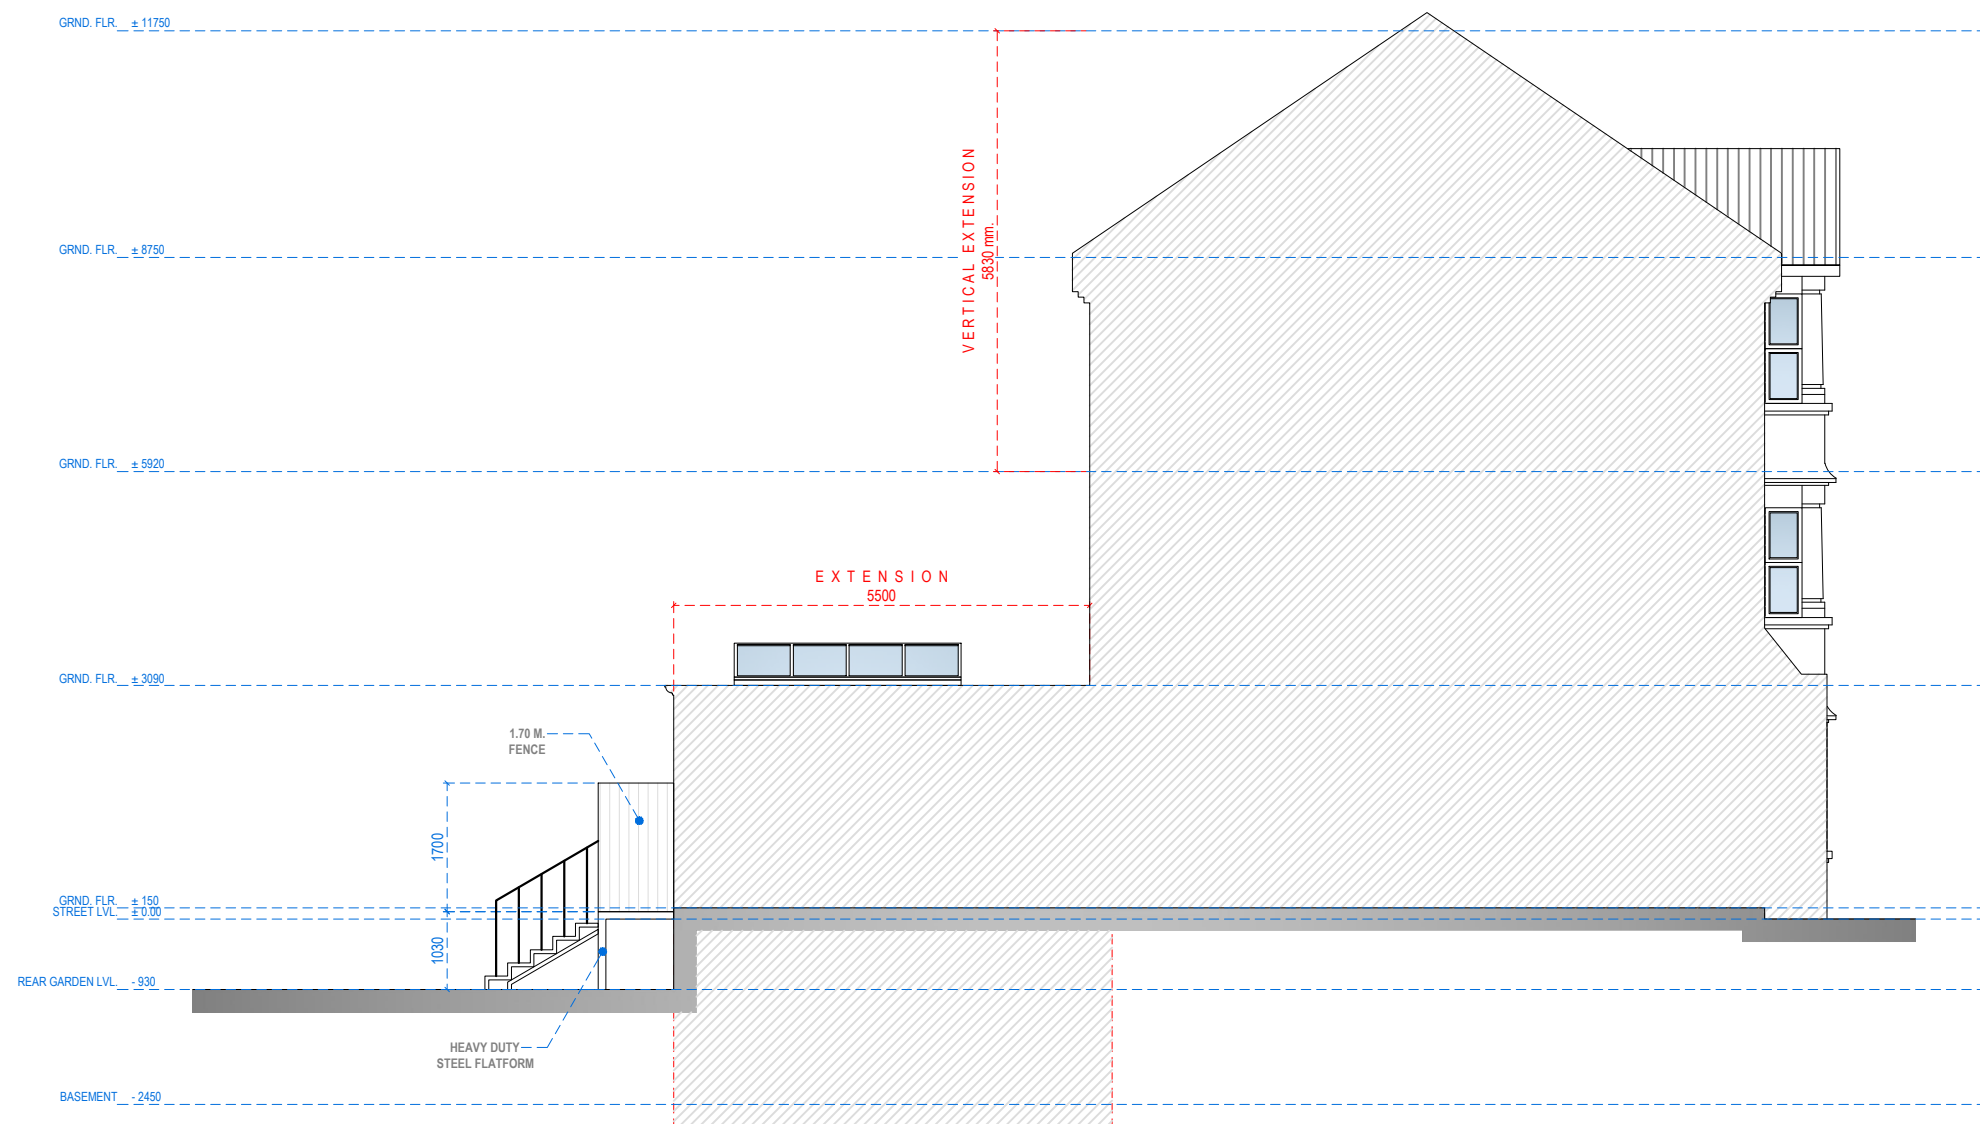

LEFT SIDE ELEVATION



Address - Unit 4, Grosvenor Way, London E5 9ND
Phone - 020 3781 8008
E-mail - office@redwoodsprojects.co.uk
Web - www.redwoodsprojects.co.uk

Any errors on Dimensions to be reported to the Architect prior to commencement of Works.
Dimensions and areas are based on survey information.
This drawing is copyright © Redwoods Projects.
All dimensions to be checked on site Prior work.

REFERENCE: 19 NORFOLK AVENUE, LONDON N15 6JX, UK

TITLE: PROPOSED DRAWINGS
ELEVATION

PROJECT No 1019 DATE: 29-11-2023


SHEET No P 04

0 1 2 5m scale 1:100 @A3

NOTES:

DRAWN BY PJDV

EDITED BY EB

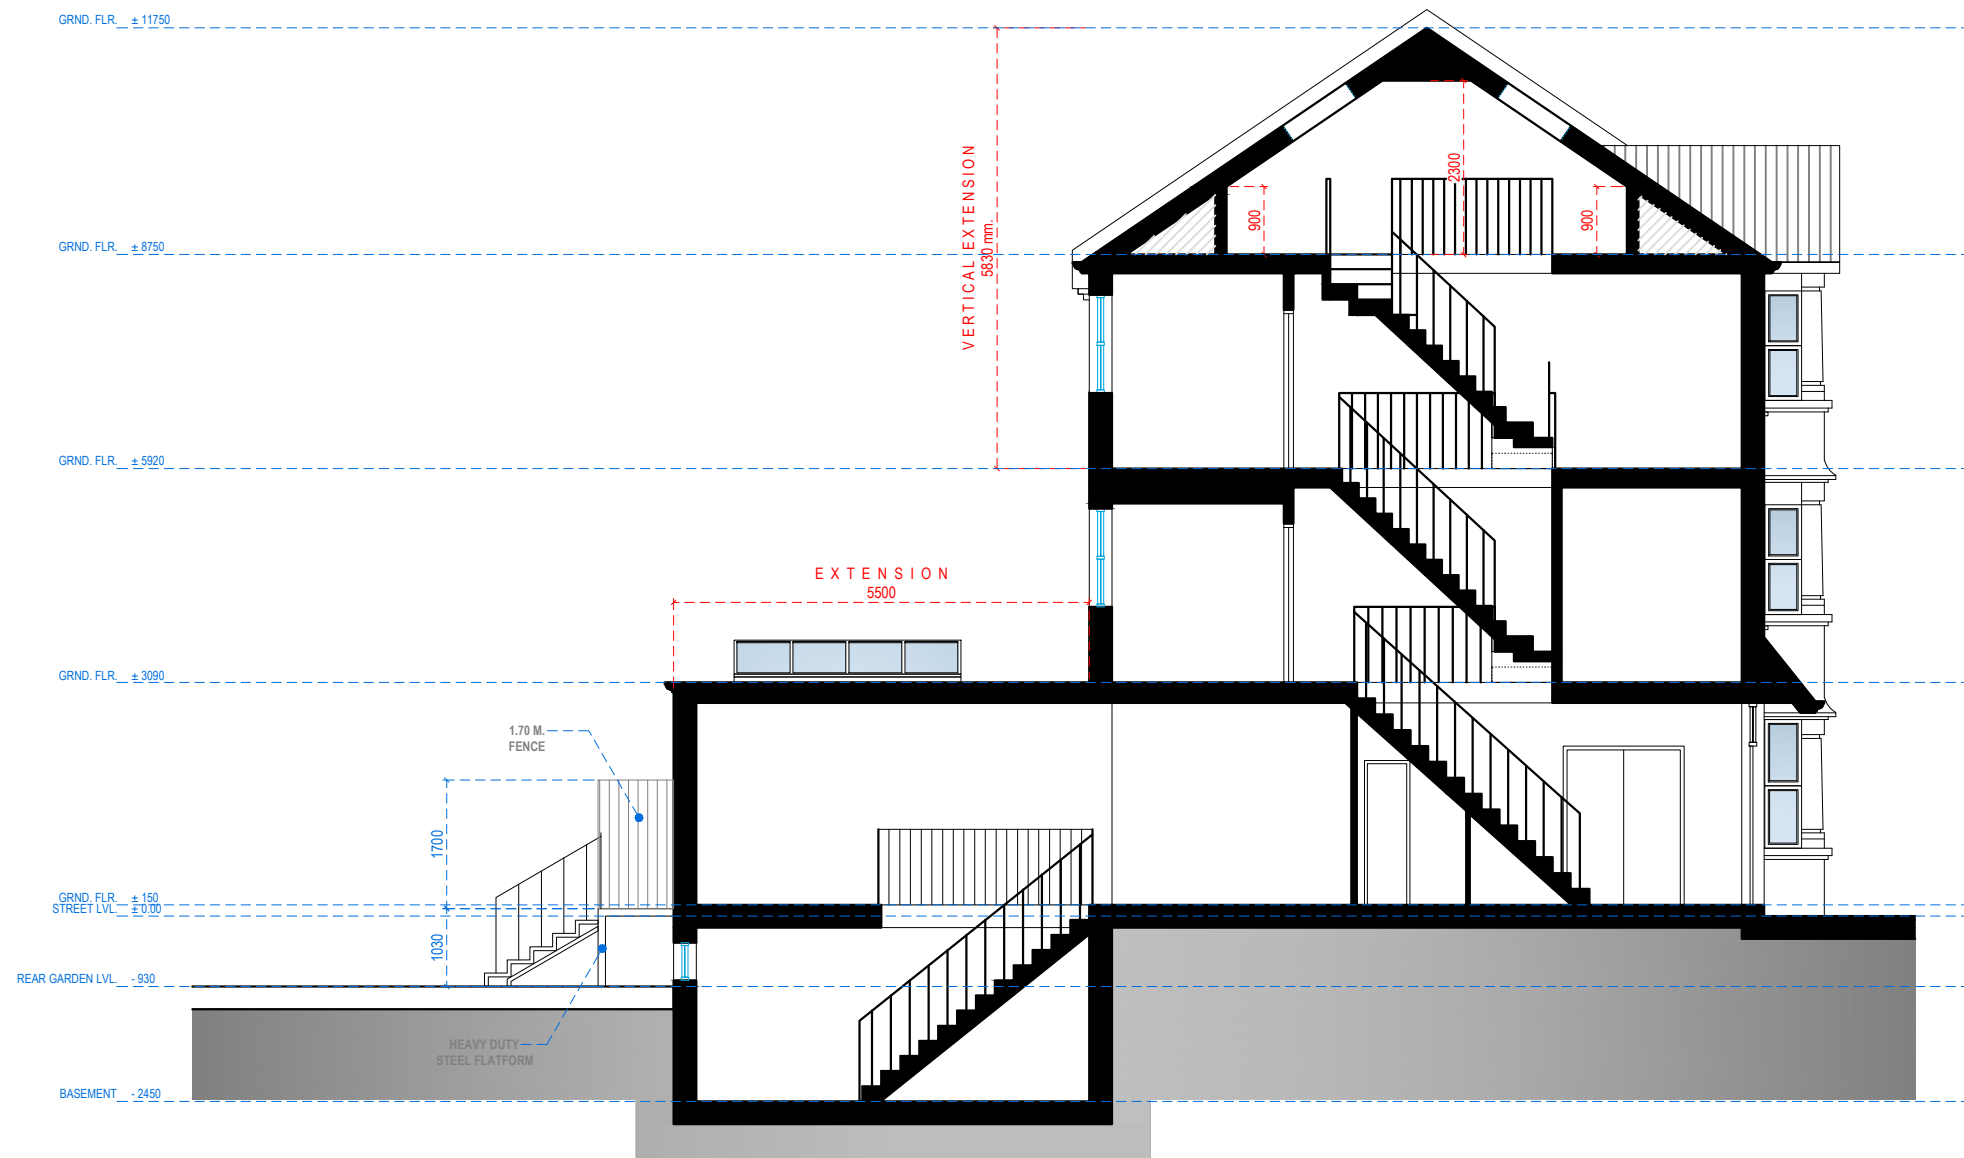

SECTION A.A



Address - Unit 4, Grosvenor Way, London E5 9ND
Phone - 020 3781 8008
E-mail - office@redwoodsprojects.co.uk
Web - www.redwoodsprojects.co.uk

Any errors on Dimensions to be reported to the Architect prior to commencement of Works.
Dimensions and areas are based on survey information.
This drawing is copyright © Redwoods Projects.
All dimensions to be checked on site Prior work.

REFERENCE: 19 NORFOLK AVENUE, LONDON N15 6JX, UK

TITLE: PROPOSED DRAWINGS
SECTION

PROJECT No 1019 DATE: 29-11-2023


SHEET No P 05

0 1 2 5m scale 1:100 @A3


NOTES:

DRAWN BY PJDV


EDITED BY EB

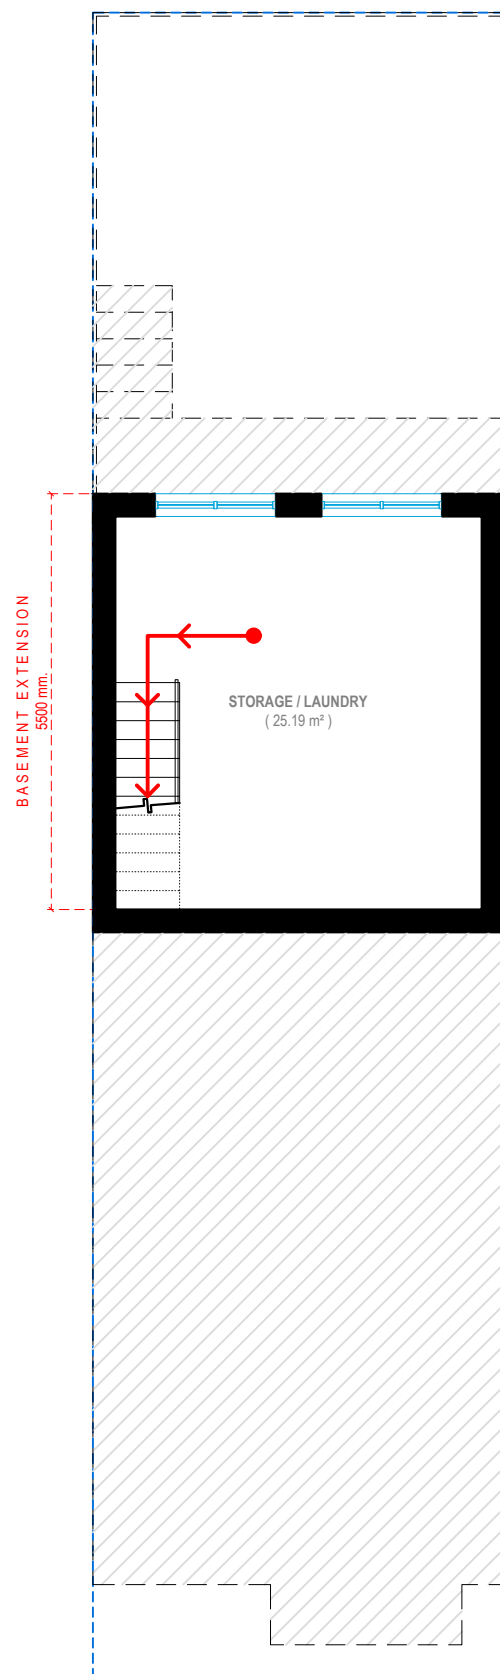

BASEMENT FLOOR

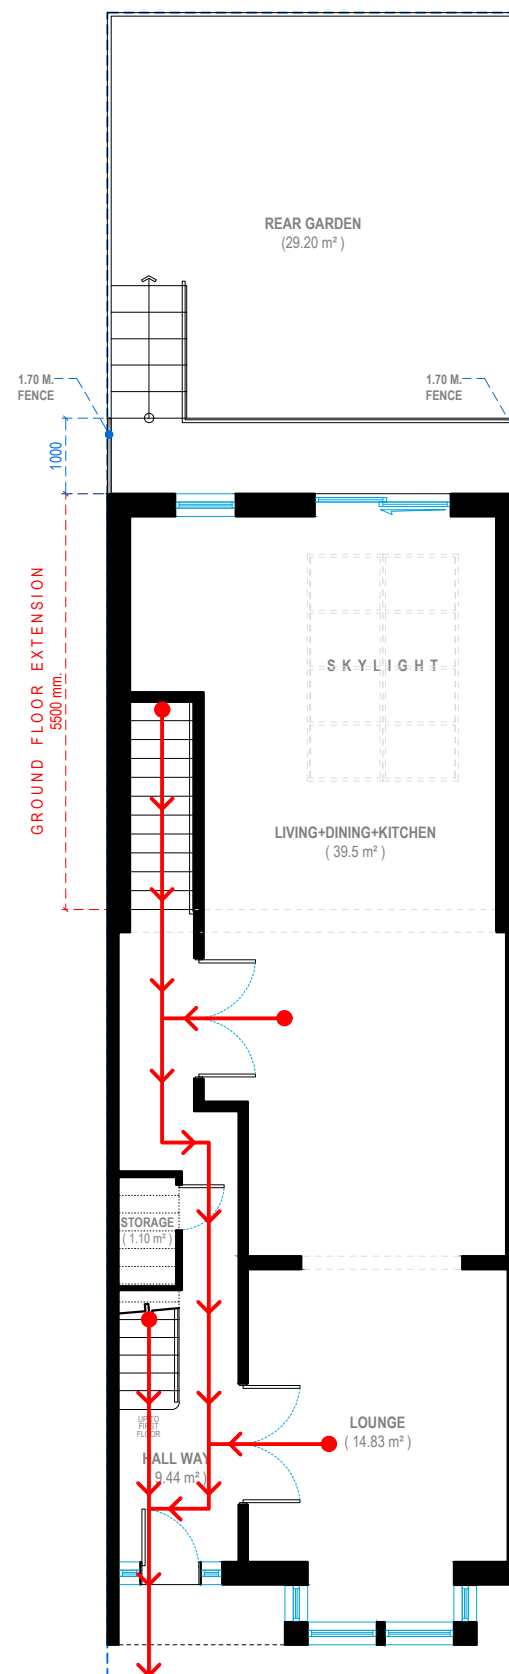

GROUND FLOOR

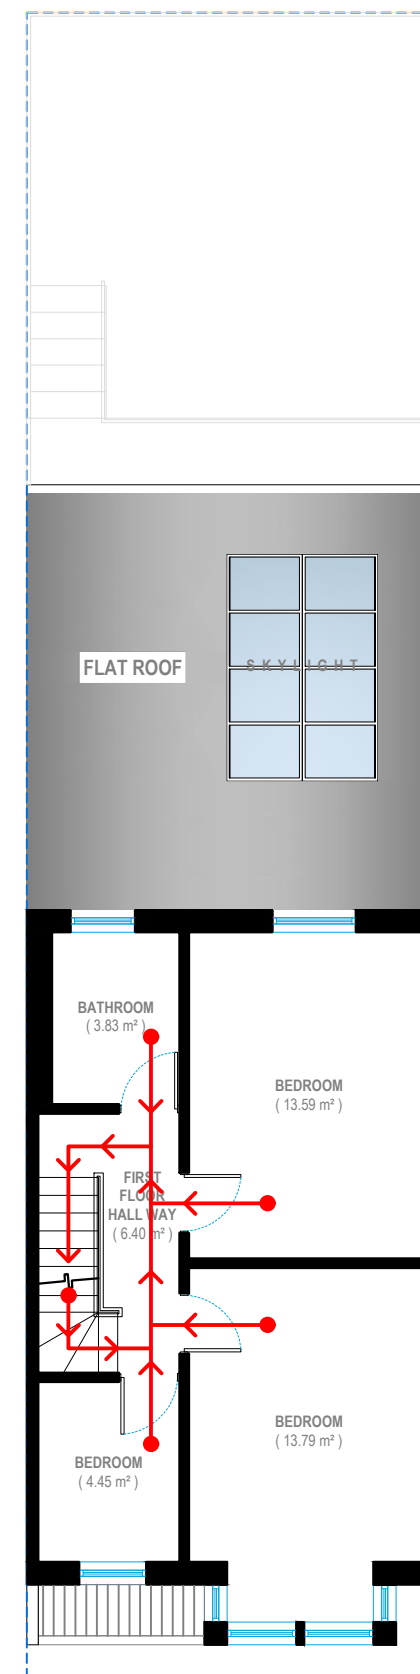

FIRST FLOOR

EXIT ← ● FIRE ESCAPE ROUTE



Address - Unit 4, Grosvenor Way, London E5 9ND
Phone - 020 3781 8008
E-mail - office@redwoodsprojects.co.uk
Web - www.redwoodsprojects.co.uk

Any errors on Dimensions to be reported to the Architect prior to commencement of Works.
Dimensions and areas are based on survey information.
This drawing is copyright © Redwoods Projects.
All dimensions to be checked on site Prior work.

REFERENCE: 19 NORFOLK AVENUE, LONDON N15 6JX, UK

TITLE: PROPOSED DRAWINGS
STRATEGY PLANS

PROJECT No 1019 DATE: 29-11-2023

SHEET No **S 01**




0 1 2 5m scale 1:100 @A3


NOTES:

DRAWN BY
PJ DV


EDITED BY
EB

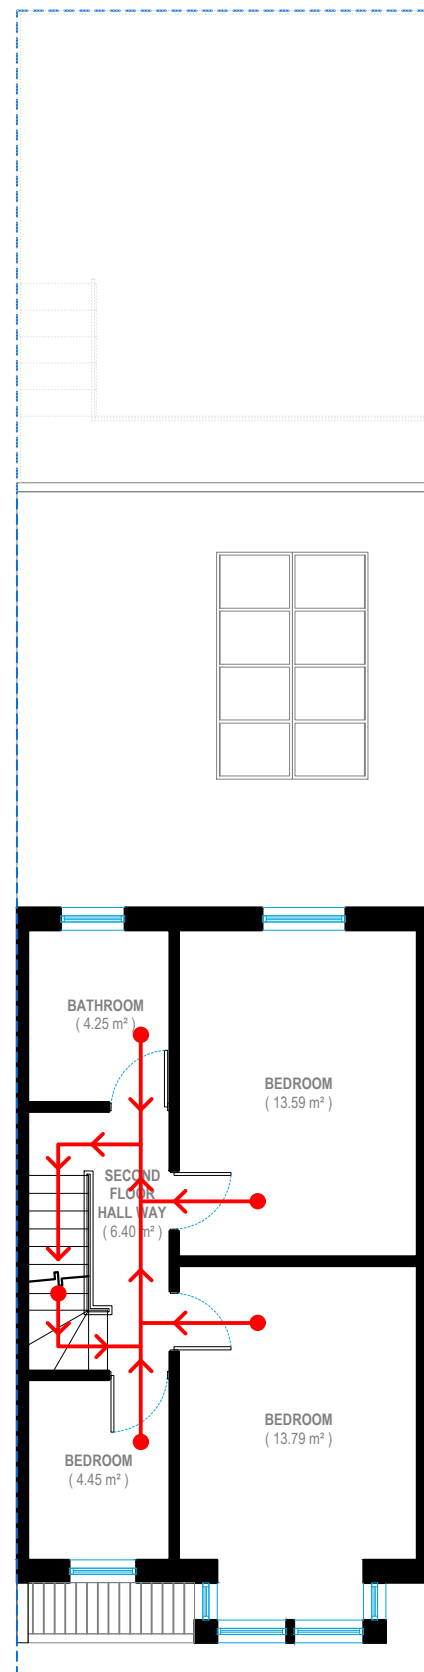

SECOND FLOOR

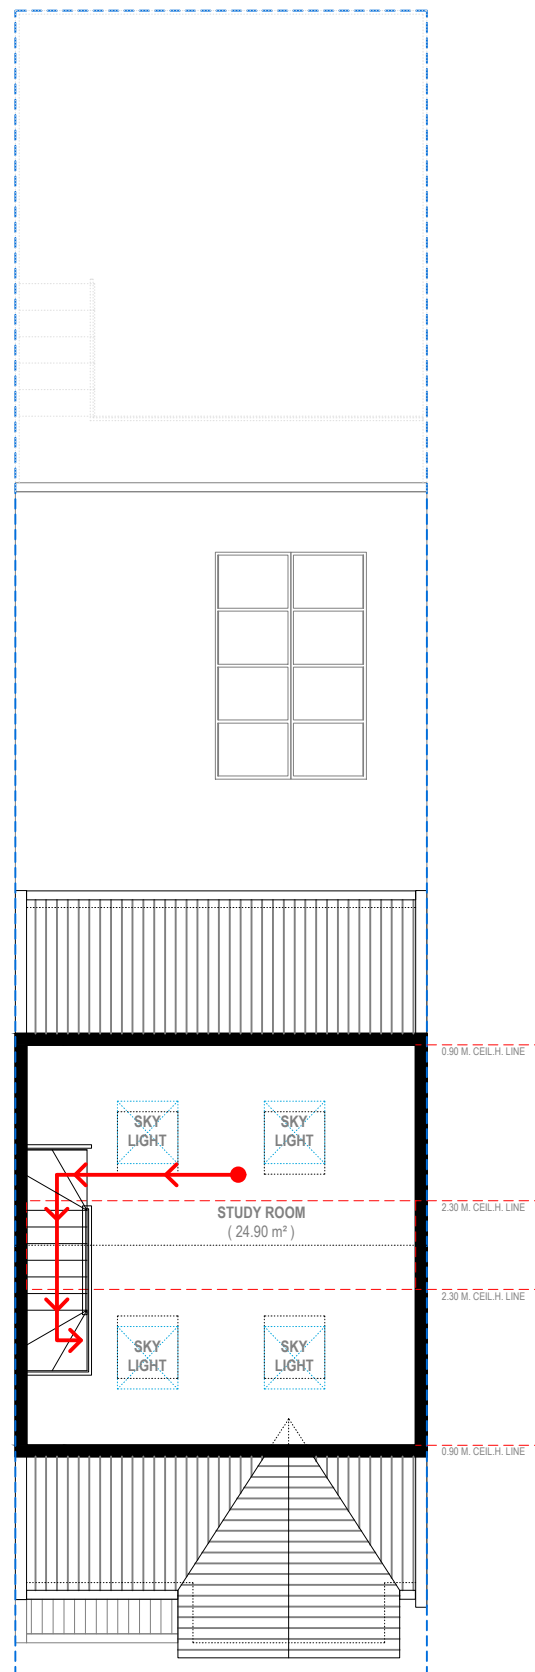

LOFT FLOOR

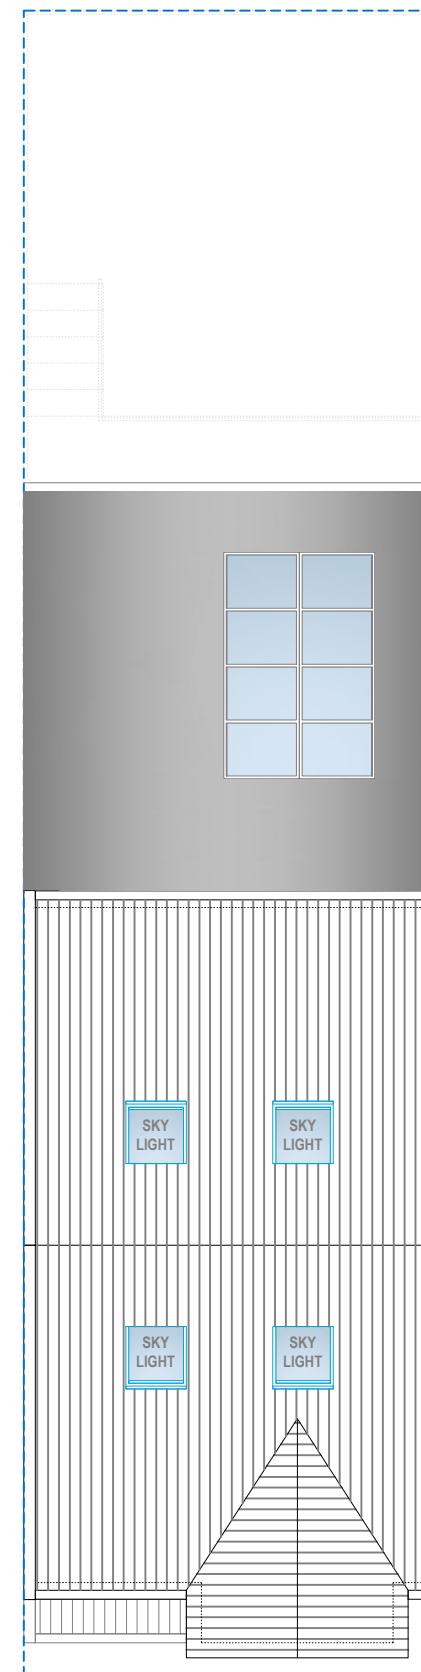

ROOF PLAN

EXIT ← FIRE ESCAPE ROUTE



Address - Unit 4, Grosvenor Way, London E5 9ND
Phone - 020 3781 8008
E-mail - office@redwoodsprojects.co.uk
Web - www.redwoodsprojects.co.uk

Any errors on Dimensions to be reported to the Architect prior to commencement of Works.
Dimensions and areas are based on survey information.
This drawing is copyright © Redwoods Projects.
All dimensions to be checked on site Prior work.

REFERENCE: 19 NORFOLK AVENUE, LONDON N15 6JX, UK

TITLE: PROPOSED DRAWINGS
STRATEGY PLANS

PROJECT No 1019 DATE: 29-11-2023

SHEET No S 02



0 1 2 5m scale 1:100 @A3

NOTES:

DRAWN BY PJDV

EDITED BY EB