



- Notes:
- Planners can scale from this drawing.
 - Contractor to verify all dimensions on site.
 - Any discrepancy to be reported to the architect for clarification.
 - Drawing and specifications to be read in conjunction with information from all other design consultants and contractors.
 - Drawings and specifications to be read in conjunction with Designer's Hazard and Environment Assessment Record in accordance with current CDM regulations.
 - All works to be carried out in accordance with the latest appropriate codes of practice and to comply with current building regulations.

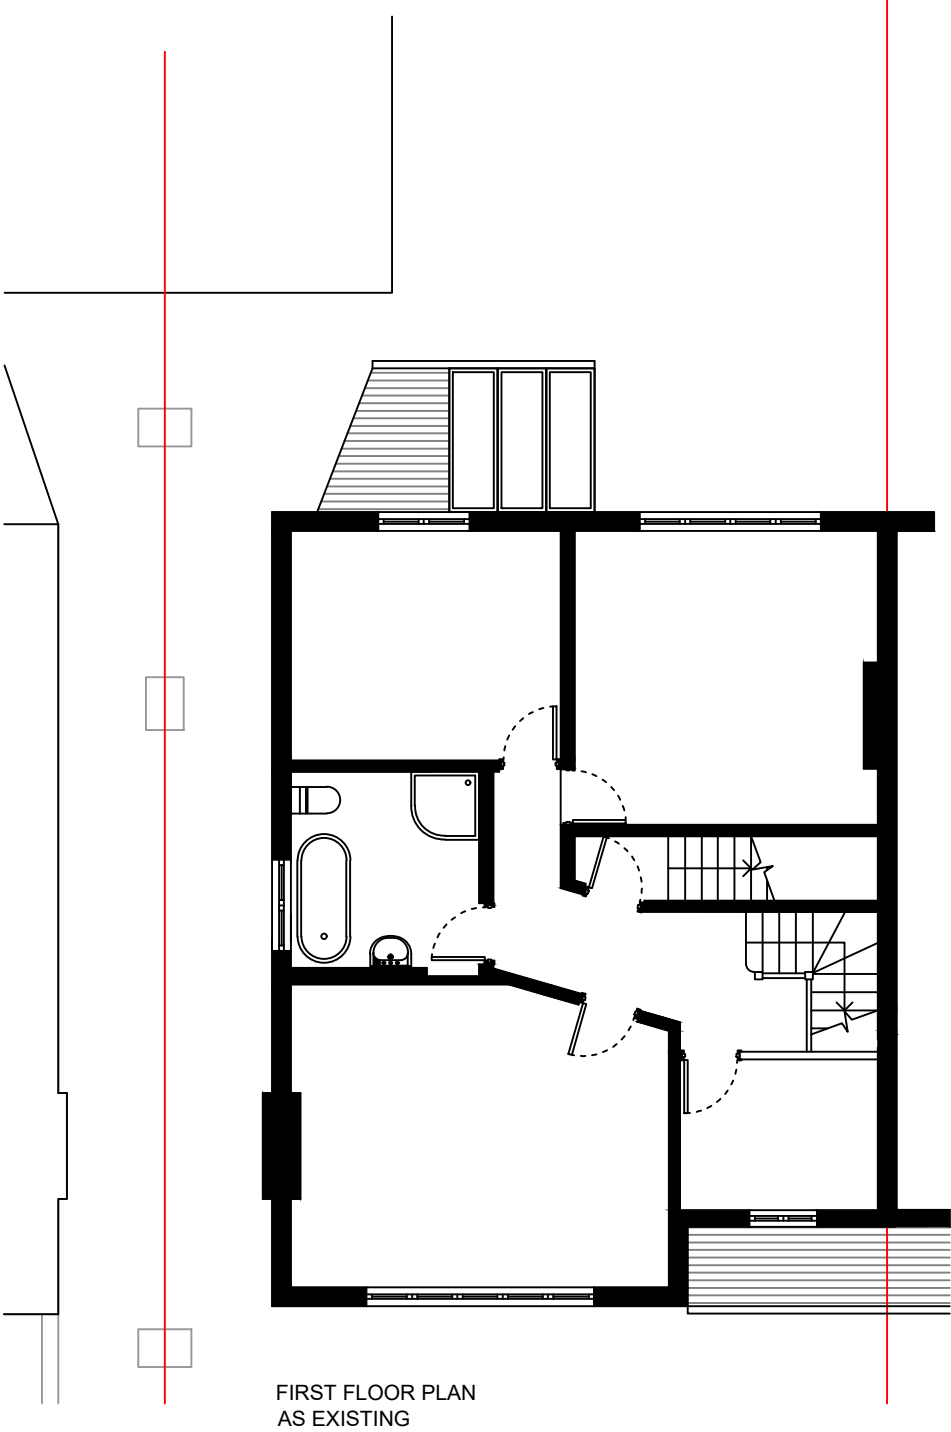

NORTH

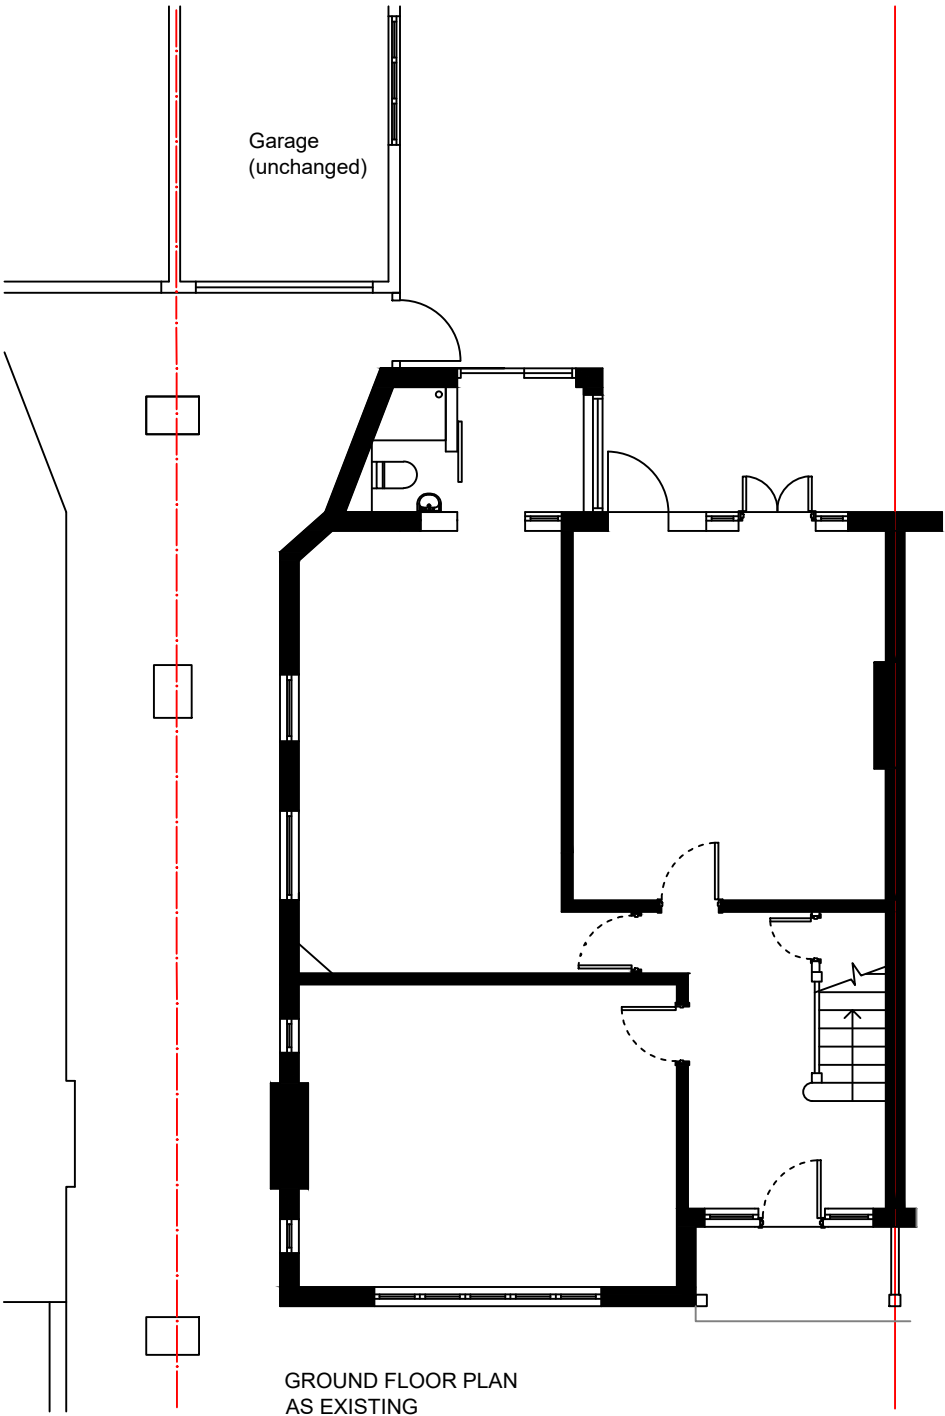

SCALE

rev	details	date
project		
26 Lansdowne Road N10 2AU		
drawing		
Plans As Existing		
job no	drawing no	rev
2339	002	
status		
Planning		
date	scale @ A3	
07/12/23	1:100	

HARK ARCHITECTURE LTD
E: info@harkarchitecture.co.uk
T: 02081234620



REAR ELEVATION
AS EXISTING



SIDE ELEVATION
AS EXISTING




FRONT ELEVATION
AS EXISTING
NO CHANGES



SECTION AA
AS EXISTING

- Notes:
- Planners can scale from this drawing.
 - Contractor to verify all dimensions on site.
 - Any discrepancy to be reported to the architect for clarification.
 - Drawing and specifications to be read in conjunction with information from all other design consultants and contractors.
 - Drawings and specifications to be read in conjunction with Designer's Hazard and Environment Assessment Record in accordance with current CDM regulations.
 - All works to be carried out in accordance with the latest appropriate codes of practice and to comply with current building regulations.

 

rev	details	date
project		
26 Lansdowne Road N10 2AU		
drawing		
Elevations As Existing		
job no	drawing no	rev
2339	003	
status		
Planning		
date	scale @ A3	
07/12/23	1:100	
HARK ARCHITECTURE LTD		
E: info@harkarchitecture.co.uk T: 02081234620		