




1 South Elevation Proposed
1 : 50

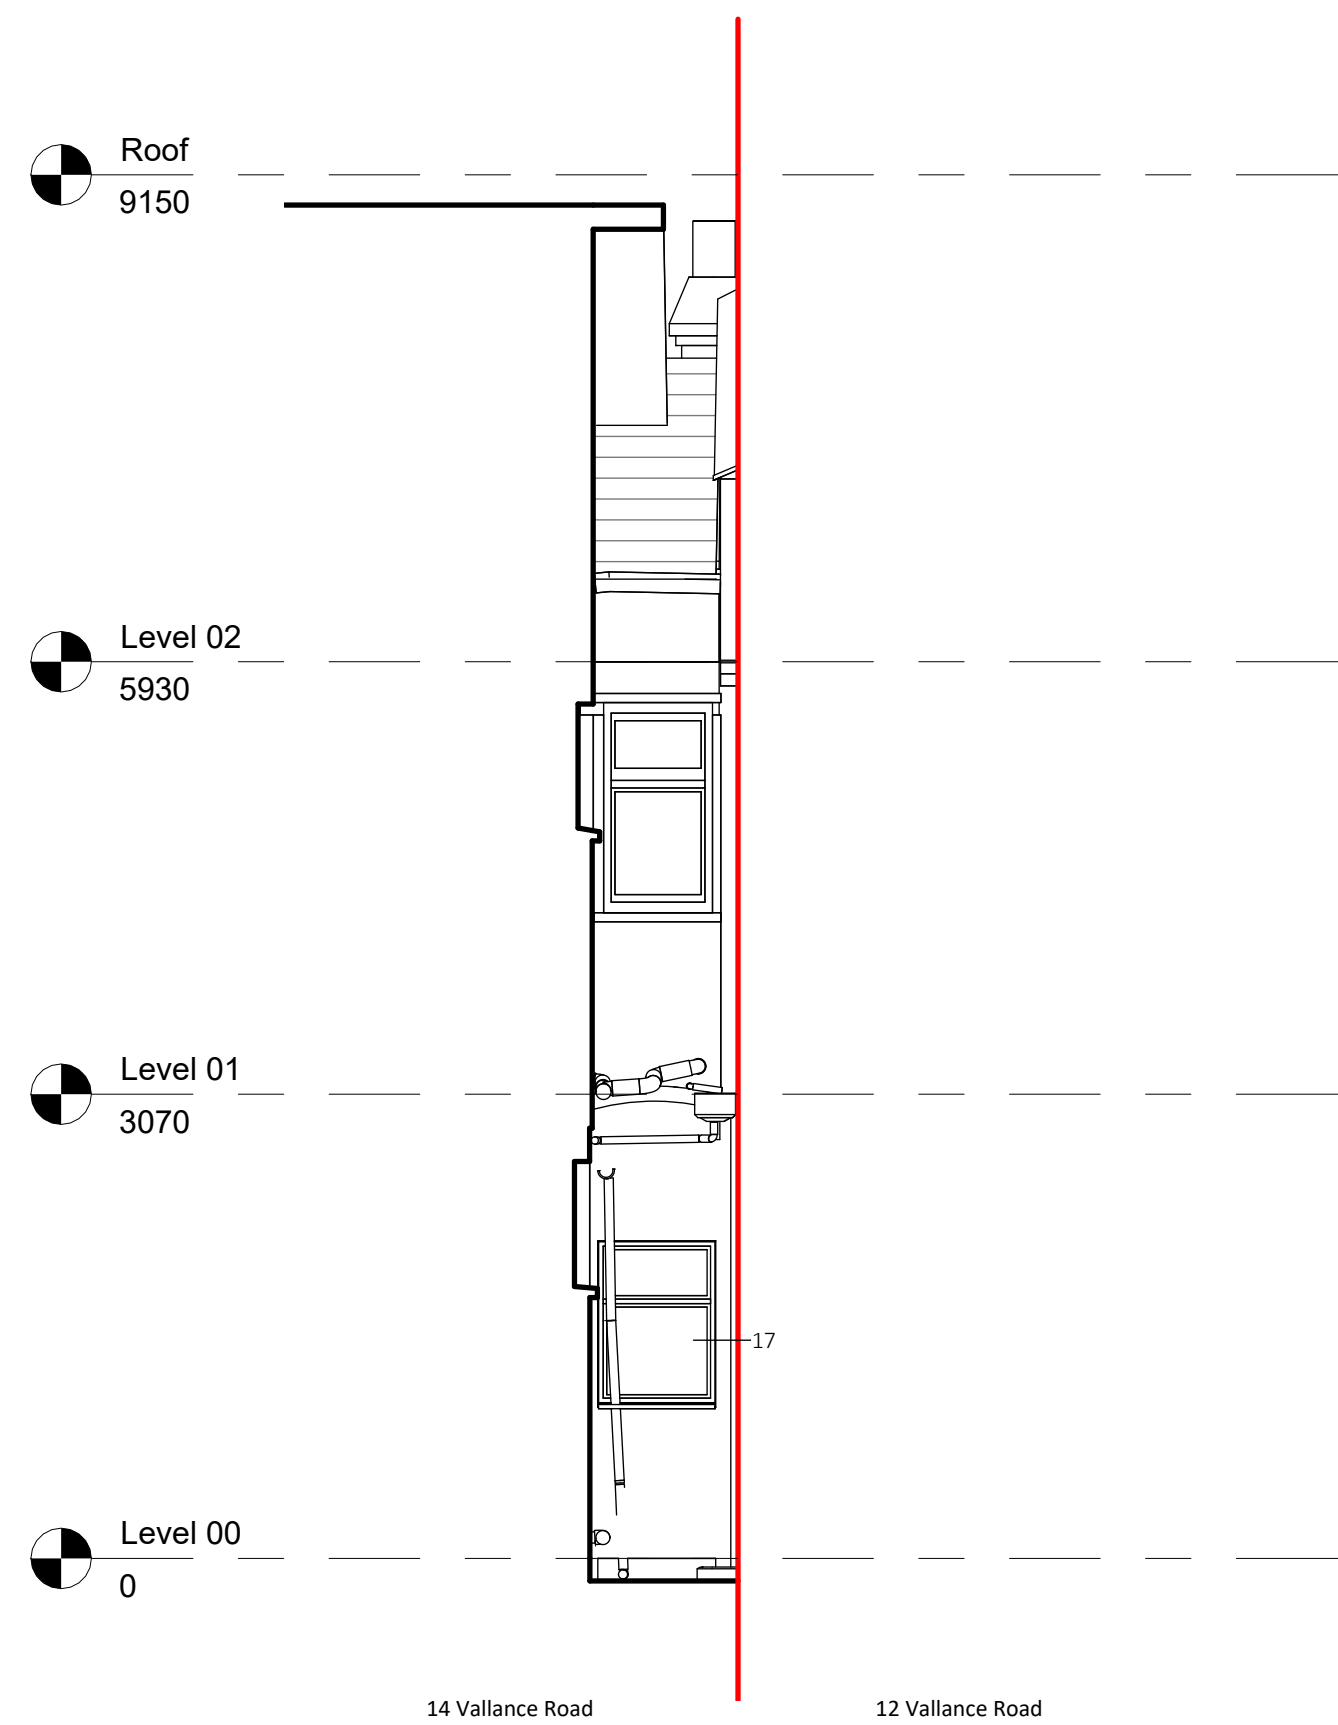

1a South Elevation A Proposed
1 : 50



2 North Elevation Proposed
1 : 50

General Notes

The copyright of this drawing and design remains the intellectual property of the designers and may not be used without the written permission of Architecture for the Senses Limited. Do not Scale. Verify all dimensions on site before commencing work or preparing shop drawings. Report any discrepancies, errors or omissions to the designers and await further instructions before the commencement of works. All building materials, components and workmanship to comply with the appropriate public health acts, building regulations, British standards, codes of practice and the appropriate manufacturer's recommendations. Ensure all works are carried out within the prescribed hours of work and that all tools are of a non-percussive type where possible. Refer to the relevant drawings or method statement for all specialist work.

Wall Types:

- Existing Wall
- Proposed Wall

Materials:

- Brick
- Clay tiles
- Pebble Dash Render
- UPVC Window
- UPVC Door
- Aluminium Window
- Aluminium Door
- Feature Timber Terrace
- RWP
- Iron gate
- Outdoor storage
- Stainless window
- Stainless door
- Aluminium Coping
- Hung clay tiles
- Stone coping
- Timber Window
- Timber Door
- Black aluminium rain water goods

P02	04.12.23	Issued for Planning Approval
P01	01.12.23	Issued for Final Client Approval
Rev	Date	Description

Project	Date drawn	02/11/23
14 Vallance Road	Drawn by	AB
Drawing Title	Checked by	MS
Proposed Elevations Sheet 1	Scale @ A1:	1 : 50

PLANNING For Illustrative Purposes Only				
Project	Origin	Volume	Level	
VRH	FTS	XX	XX	
File type	Discipline	Sheet no	Stage	Rev
DR	A	02 003	S2	P02



Scale 1:50 @ A1