


Site Plan 20A Manor Road, N22 8YJ

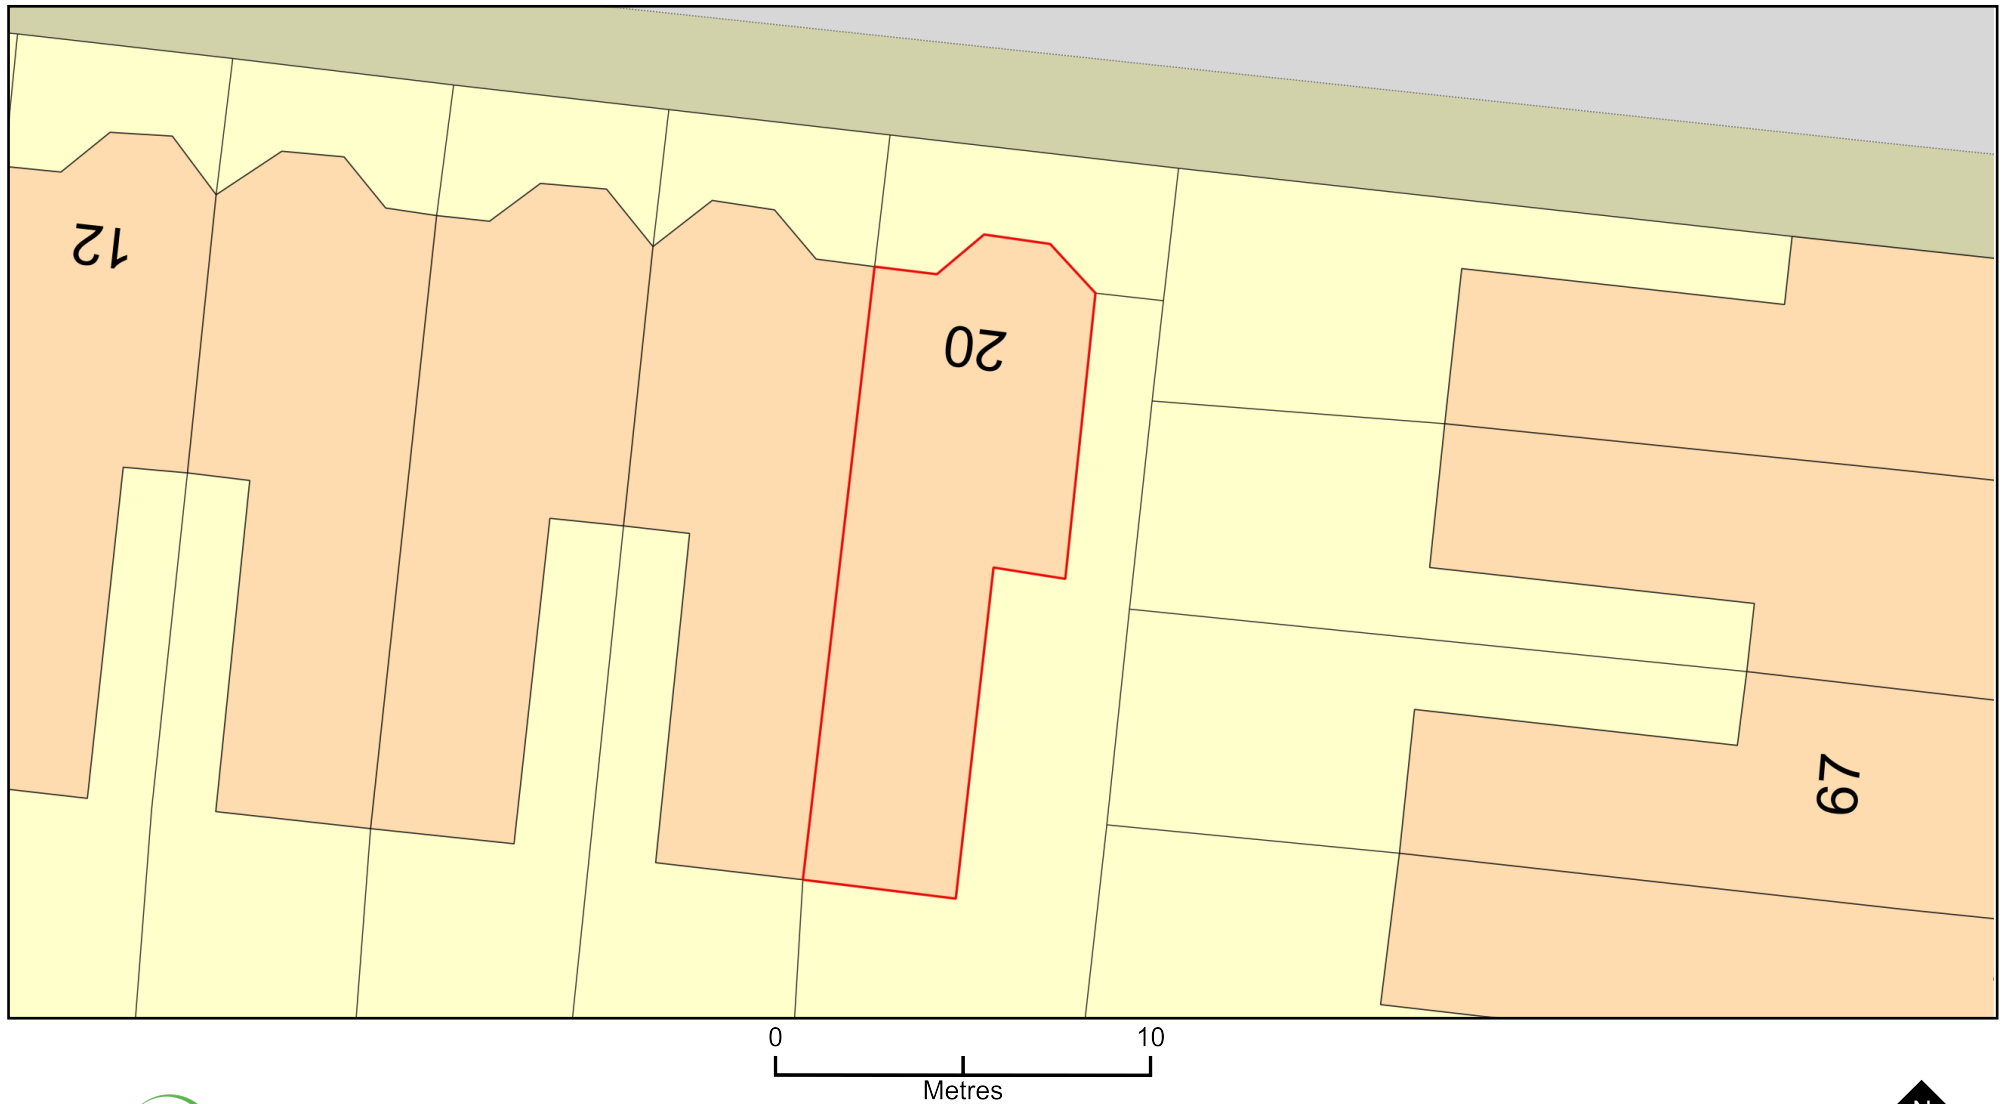

Plan Produced for: Lauren Grace Braithwaite

Date Produced: 09 Dec 2023

Plan Reference Number: TQRQM23343111154609

Scale: 1:200 @ A4

© Crown copyright and database rights 2023 OS 100042766