


1. Traditional Lap 4ft Fence panel
(W)1.83m (H)1.22m
Sold & shipped by B&Q



2. Uriegas Scroll Single Metal
Garden Gate
Manufactured By Wayfair
Measurement: 84cm W x 91cm H

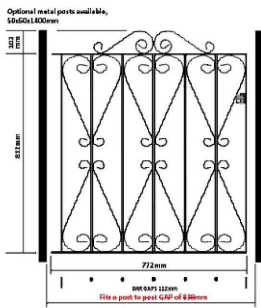

3. P Dot Wolf - Products That Perform

Wooden Garden Raised Grow Beds -
FSC Treated Timber
120 cm x 120 cm x 30 cm (WxLxH)



4. 7ft Steel Bike Shed Lockable Garden Storage
Shed
By Living and Home
Dimensions: 210cm L x 105cm W x 130cm H (6.9ft)





Material: Steel

5. 1.5 m high brick fencing
wall-same as existing



6. Wickes Chelsea Bow Top Steel
Driveway Gate Black - 2438 x 900 mm
Manufactured By Wickes

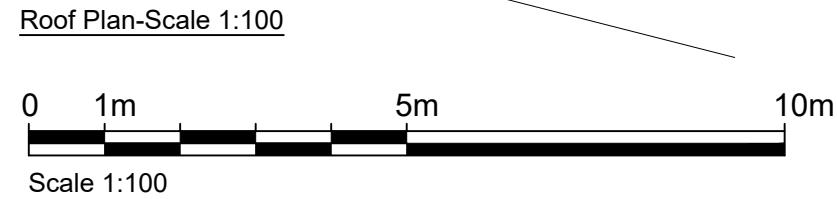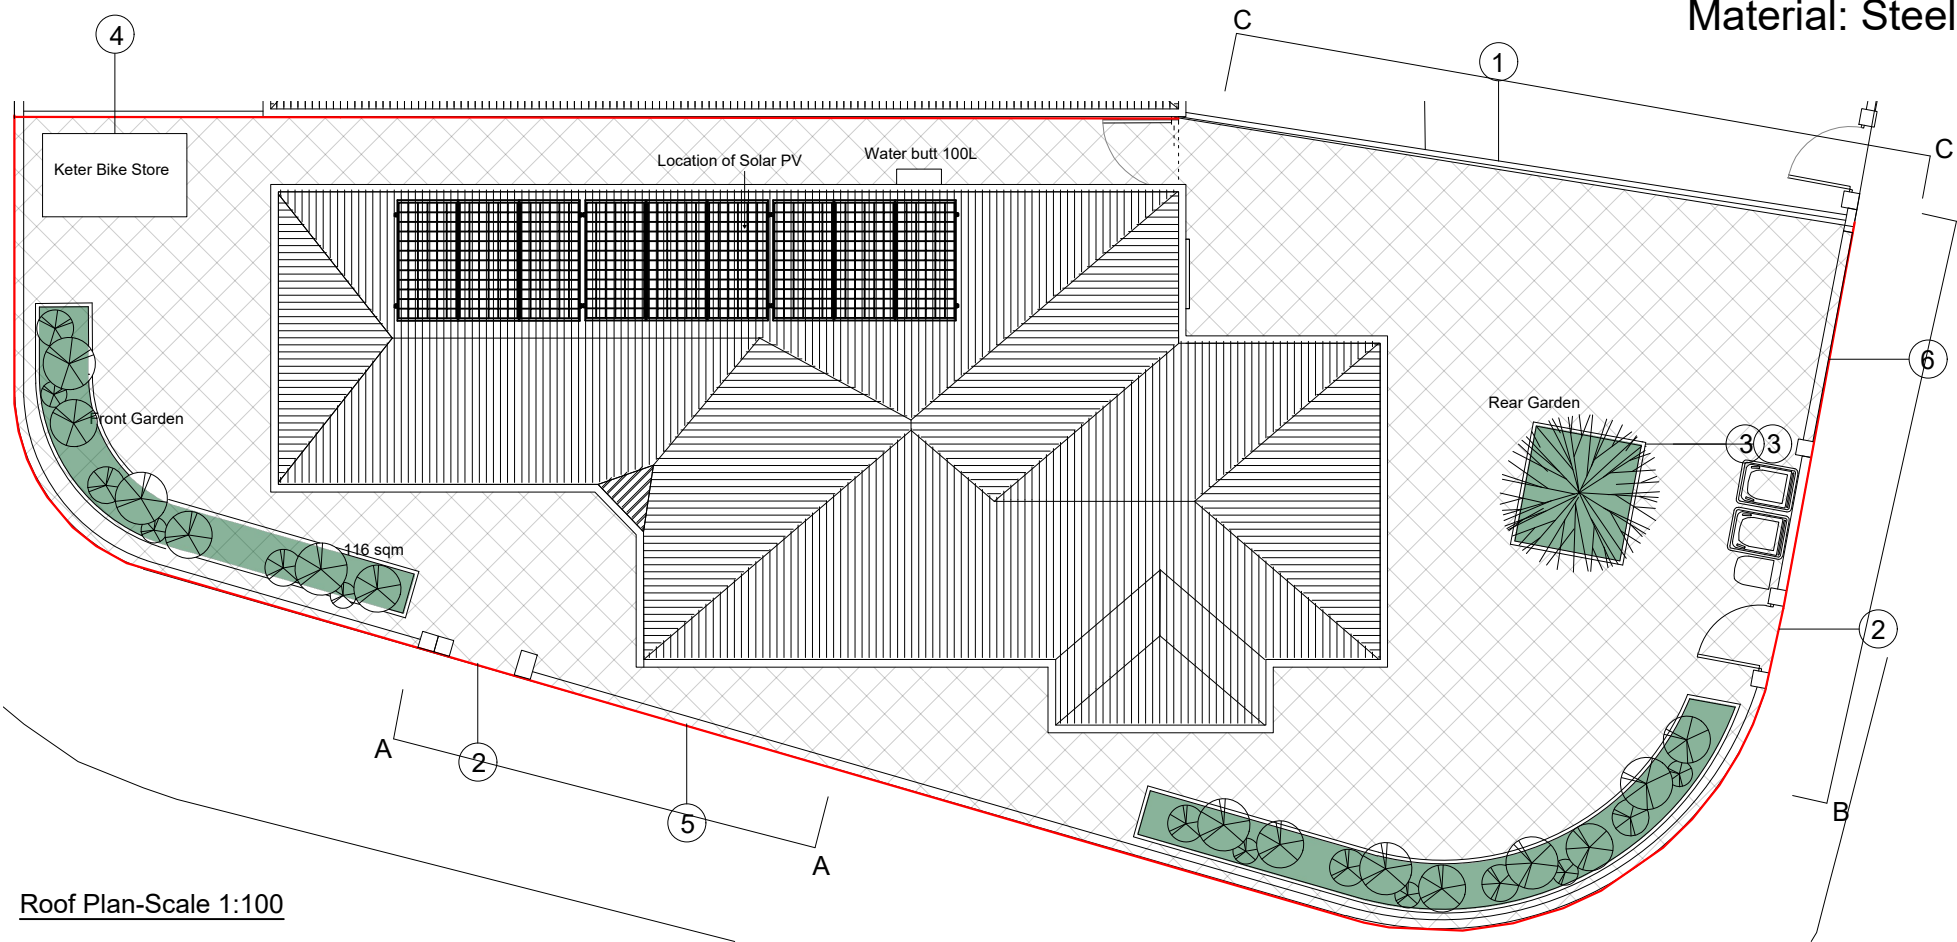



Notes.
Contractors must verify all dimensions at the site before commencing any work.
No construction work before Building Control approval and structural engineer confirmation.
Any discrepancies to be reported to Gridline.
All drawings are to be read in conjunction with all relevant drawings and specifications.

Project No.S				
REV	DATE	DESCRIPTION	BY	CH

PROJECT TITLE	
Land Next to 60, Beaufoy Road, N17 8BU	
DATE	Project No.
June 2023	7219

DRAWING TITLE	
DOC-Boundary Treatment	
CLIENT	
Mr Pobratil	
DRAWING No.	SCALE @ A3
DOC7-P001	1:100
Drawn by:	
Niloufar	

PLANNING SERVICES
Unit 9b, The High Cross
Centre, Fountayne Rd,
N15 4BE
TEL: 020 8802 3480
www.samplanning.co.uk

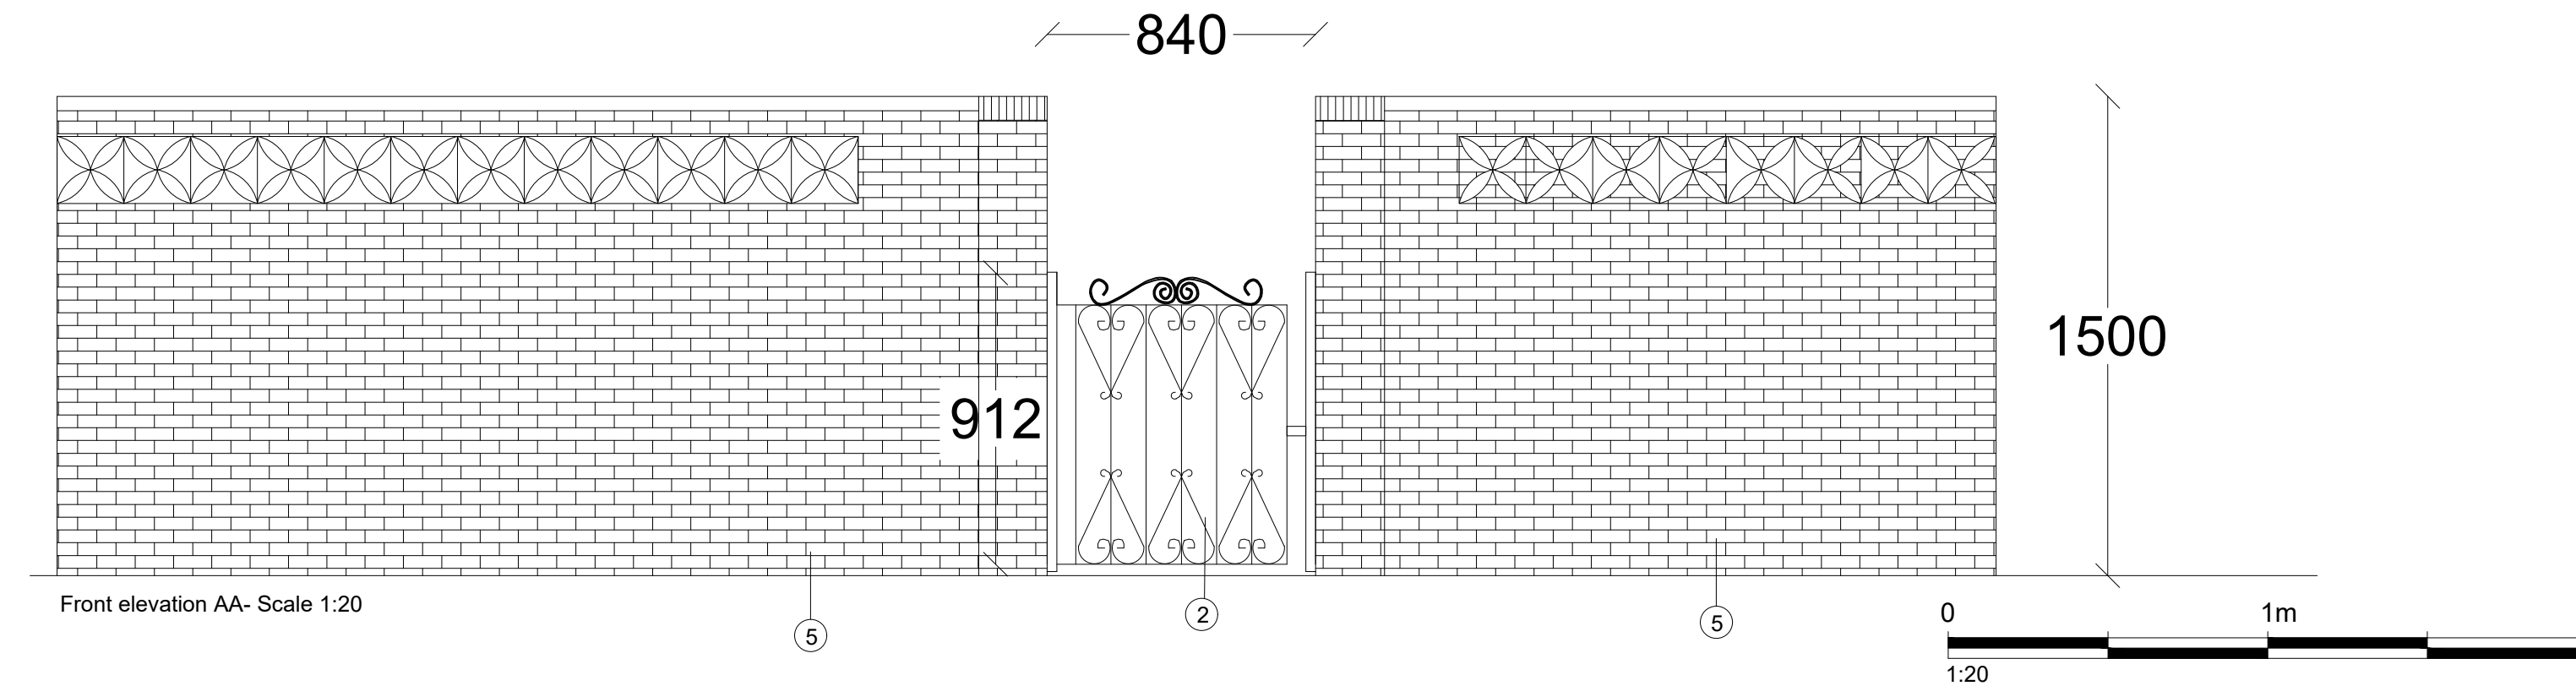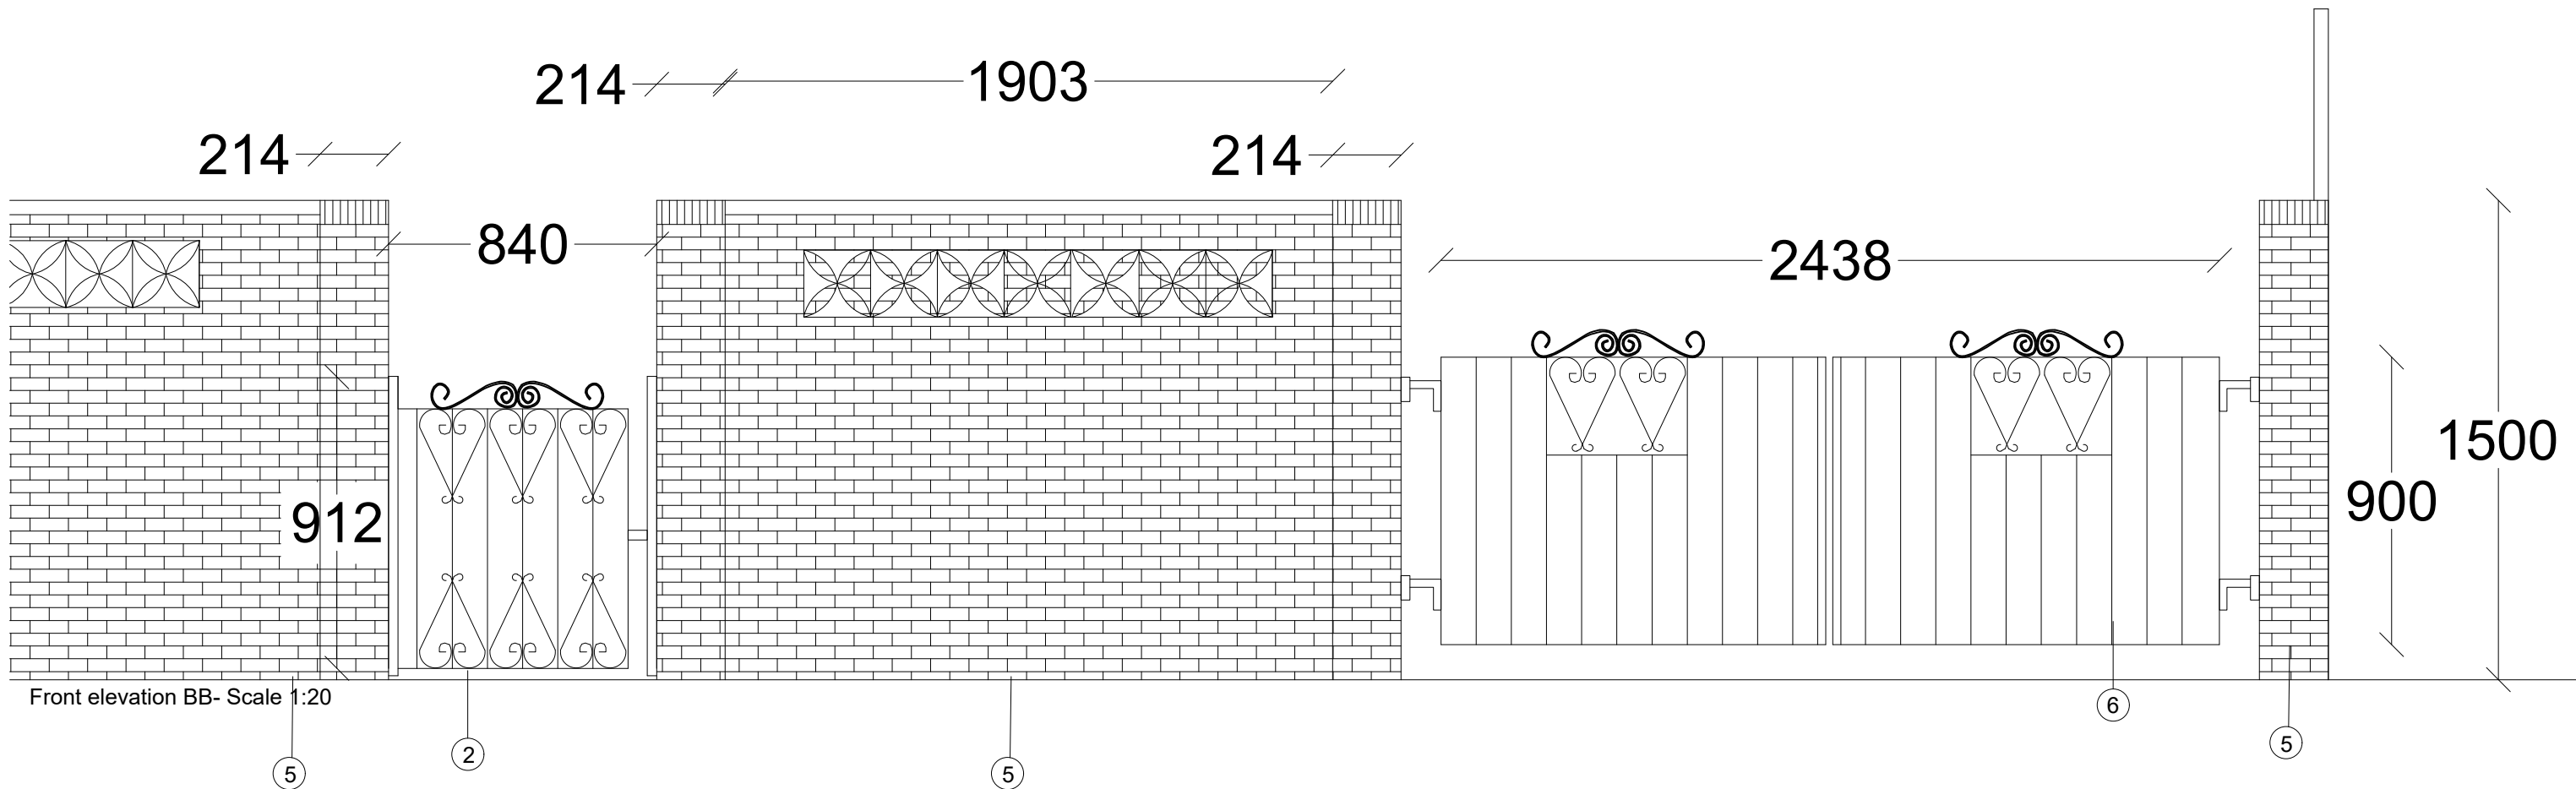



Notes.
Contractors must verify all dimensions at the site before commencing any work.
No construction work before Building Control approval and structural engineer confirmation.
Any discrepancies to be reported to Gridline.
All drawings are to be read in conjunction with all relevant drawings and specifications.

Project No.S				
REV	DATE	DESCRIPTION	BY	CH


PROJECT TITLE	
Land Next to 60, Beaufoy Road, N17 8BU	
DATE	Project No.
June 2023	7219

DRAWING TITLE	
DOC - Boundary Treatment	
CLIENT	
Mr Pobratil	
DRAWING No.	SCALE @ A3
DOC7-P002	1:20
Drawn by:	
Niloufar	

 
PLANNING SERVICES
Unit 9b, The High Cross
Centre, Fountayne Rd,
N15 4BE
TEL: 020 8802 3480
www.samplanning.co.uk

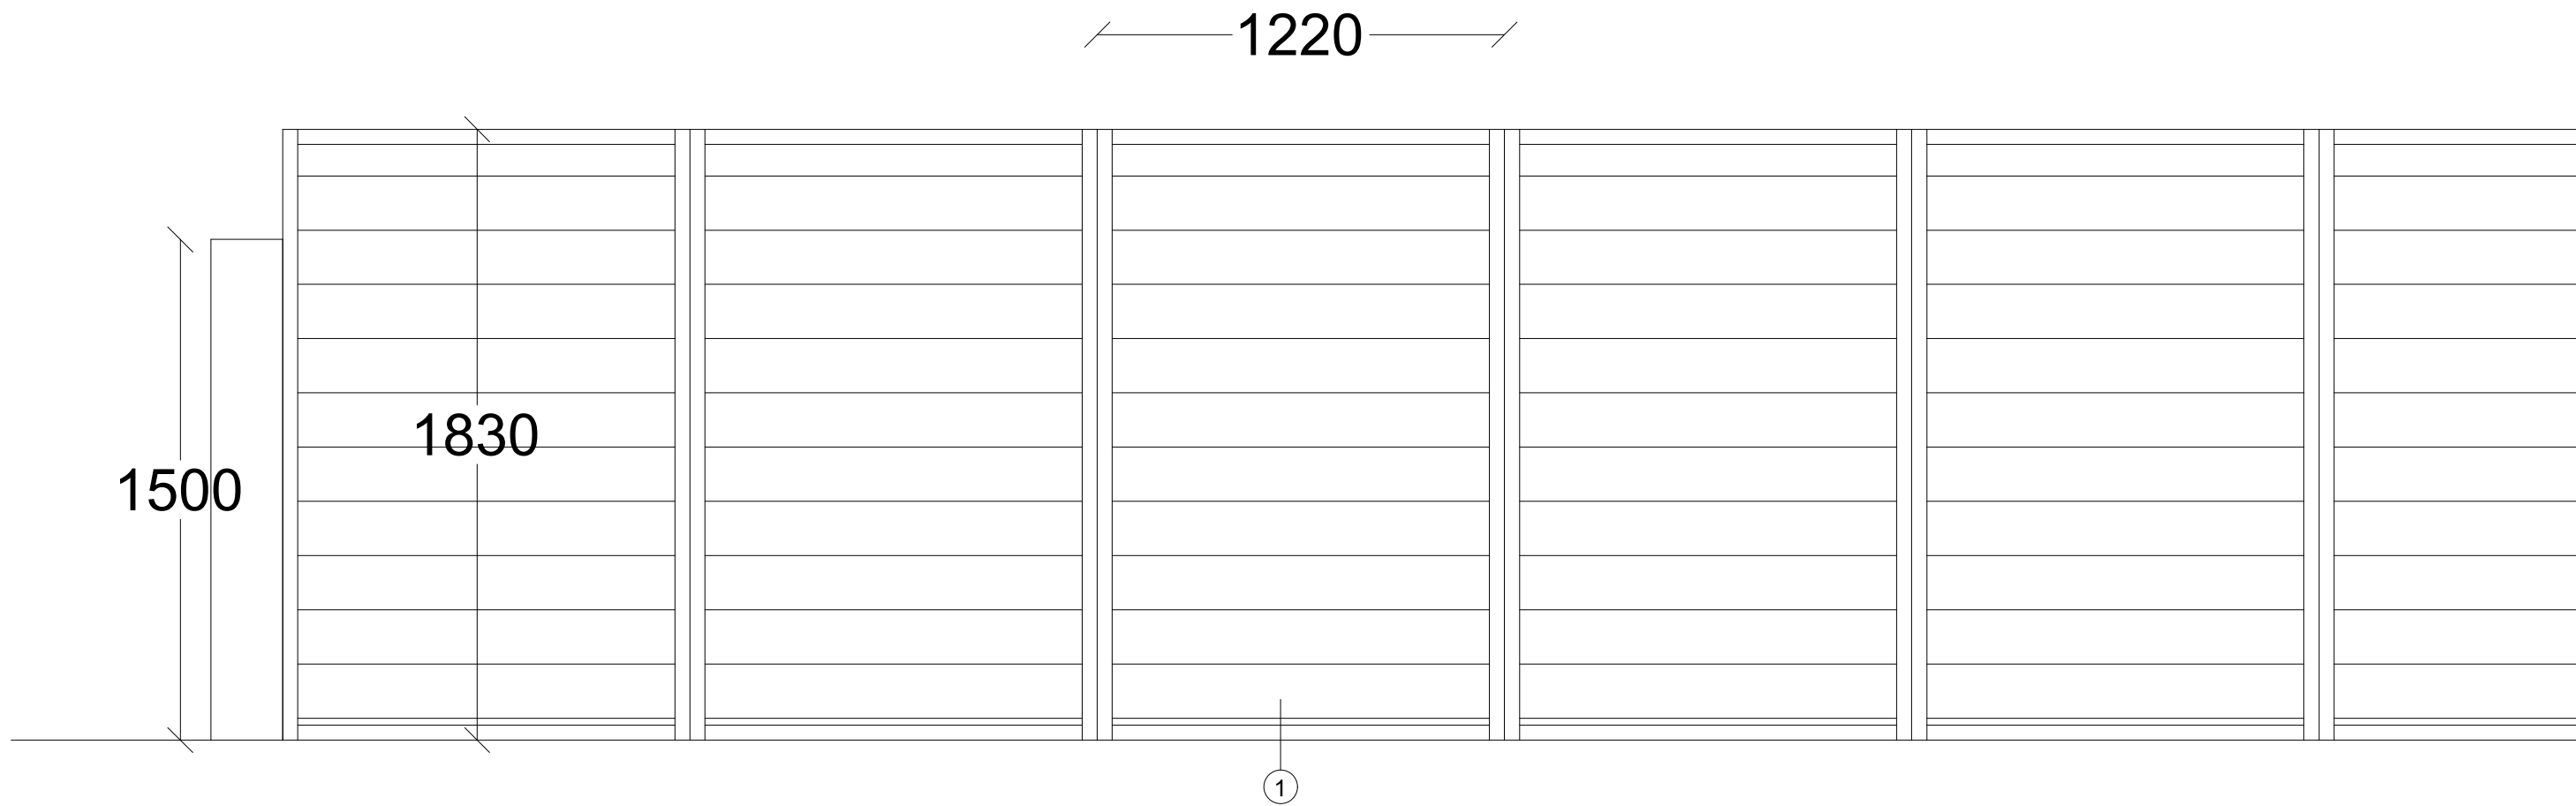

Front elevation CC- Scale 1:20

 

Notes.
Contractors must verify all dimensions at the site before comencing any work.
No construction work before Building Control approval and structural engineer confirmation.
Any discrepancies to be reported to Gridline. All drawings are to be read in conjunction with all relevant drawings and specifications.

Project No.S				
REV	DATE	DESCRIPTION	BY	CH

PROJECT TITLE	
Land Next to 60, Beaufoy Road, N17 8BU	
DATE	Project No.
June 2023	7219

DRAWING TITLE		
DOC - Boundary Treatment		
CLIENT		
Mr Pobratı		
DRAWING No.	SCALE @ A3	Drawn by:
DOC7-P003	1:20	Niloufar



PLANNING SERVICES
Unit 9b, The High Cross
Centre, Fountayne Rd,
N15 4BE
TEL: 020 8802 3480
www.samplanning.co.uk