
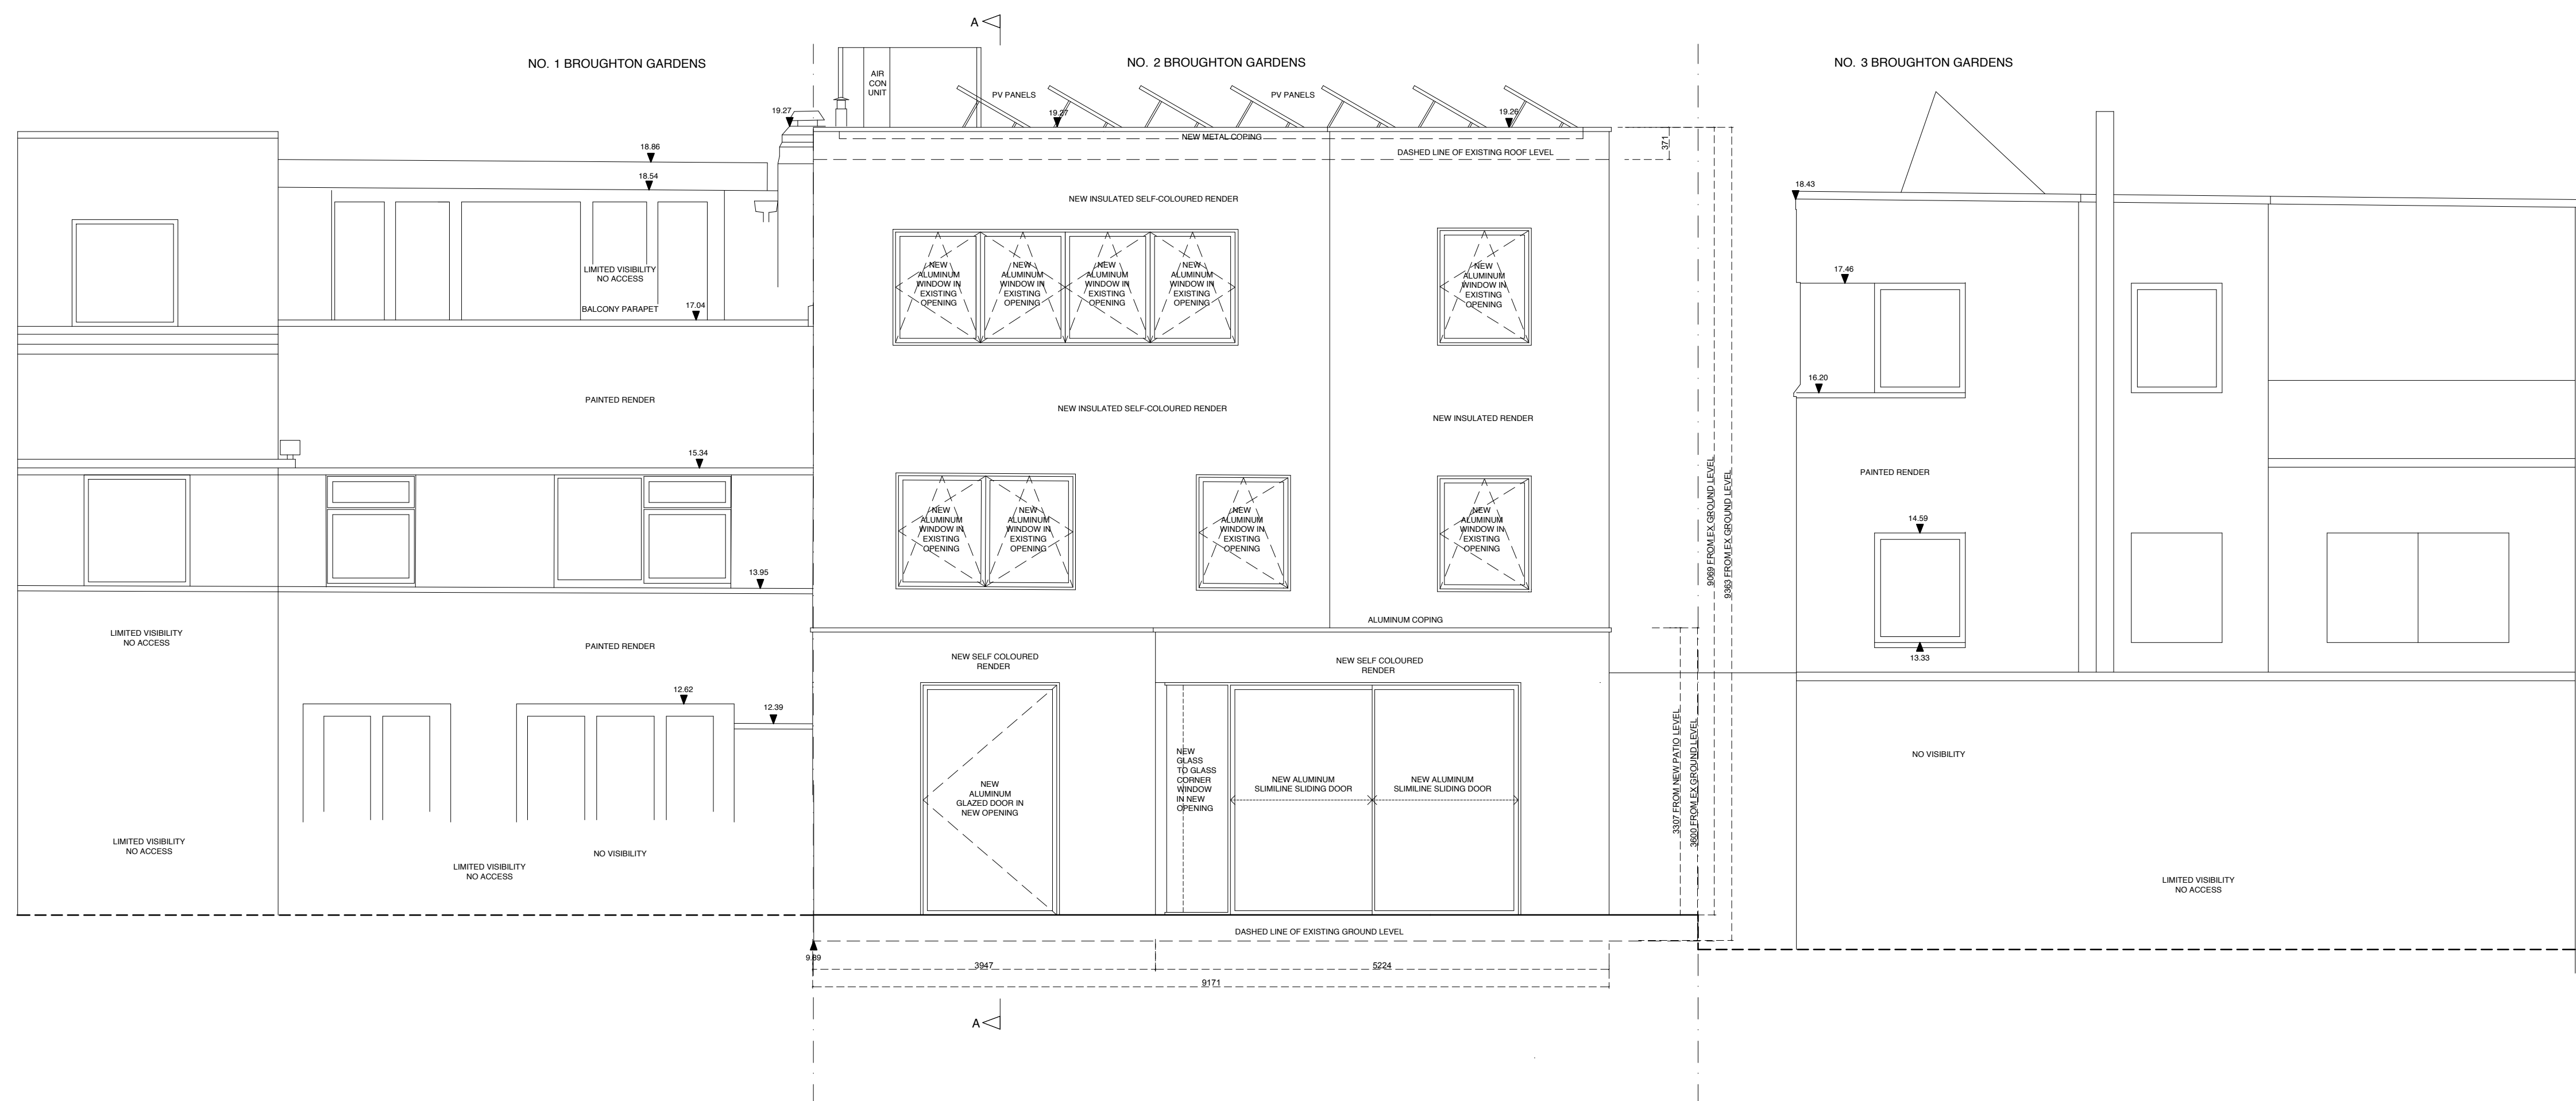


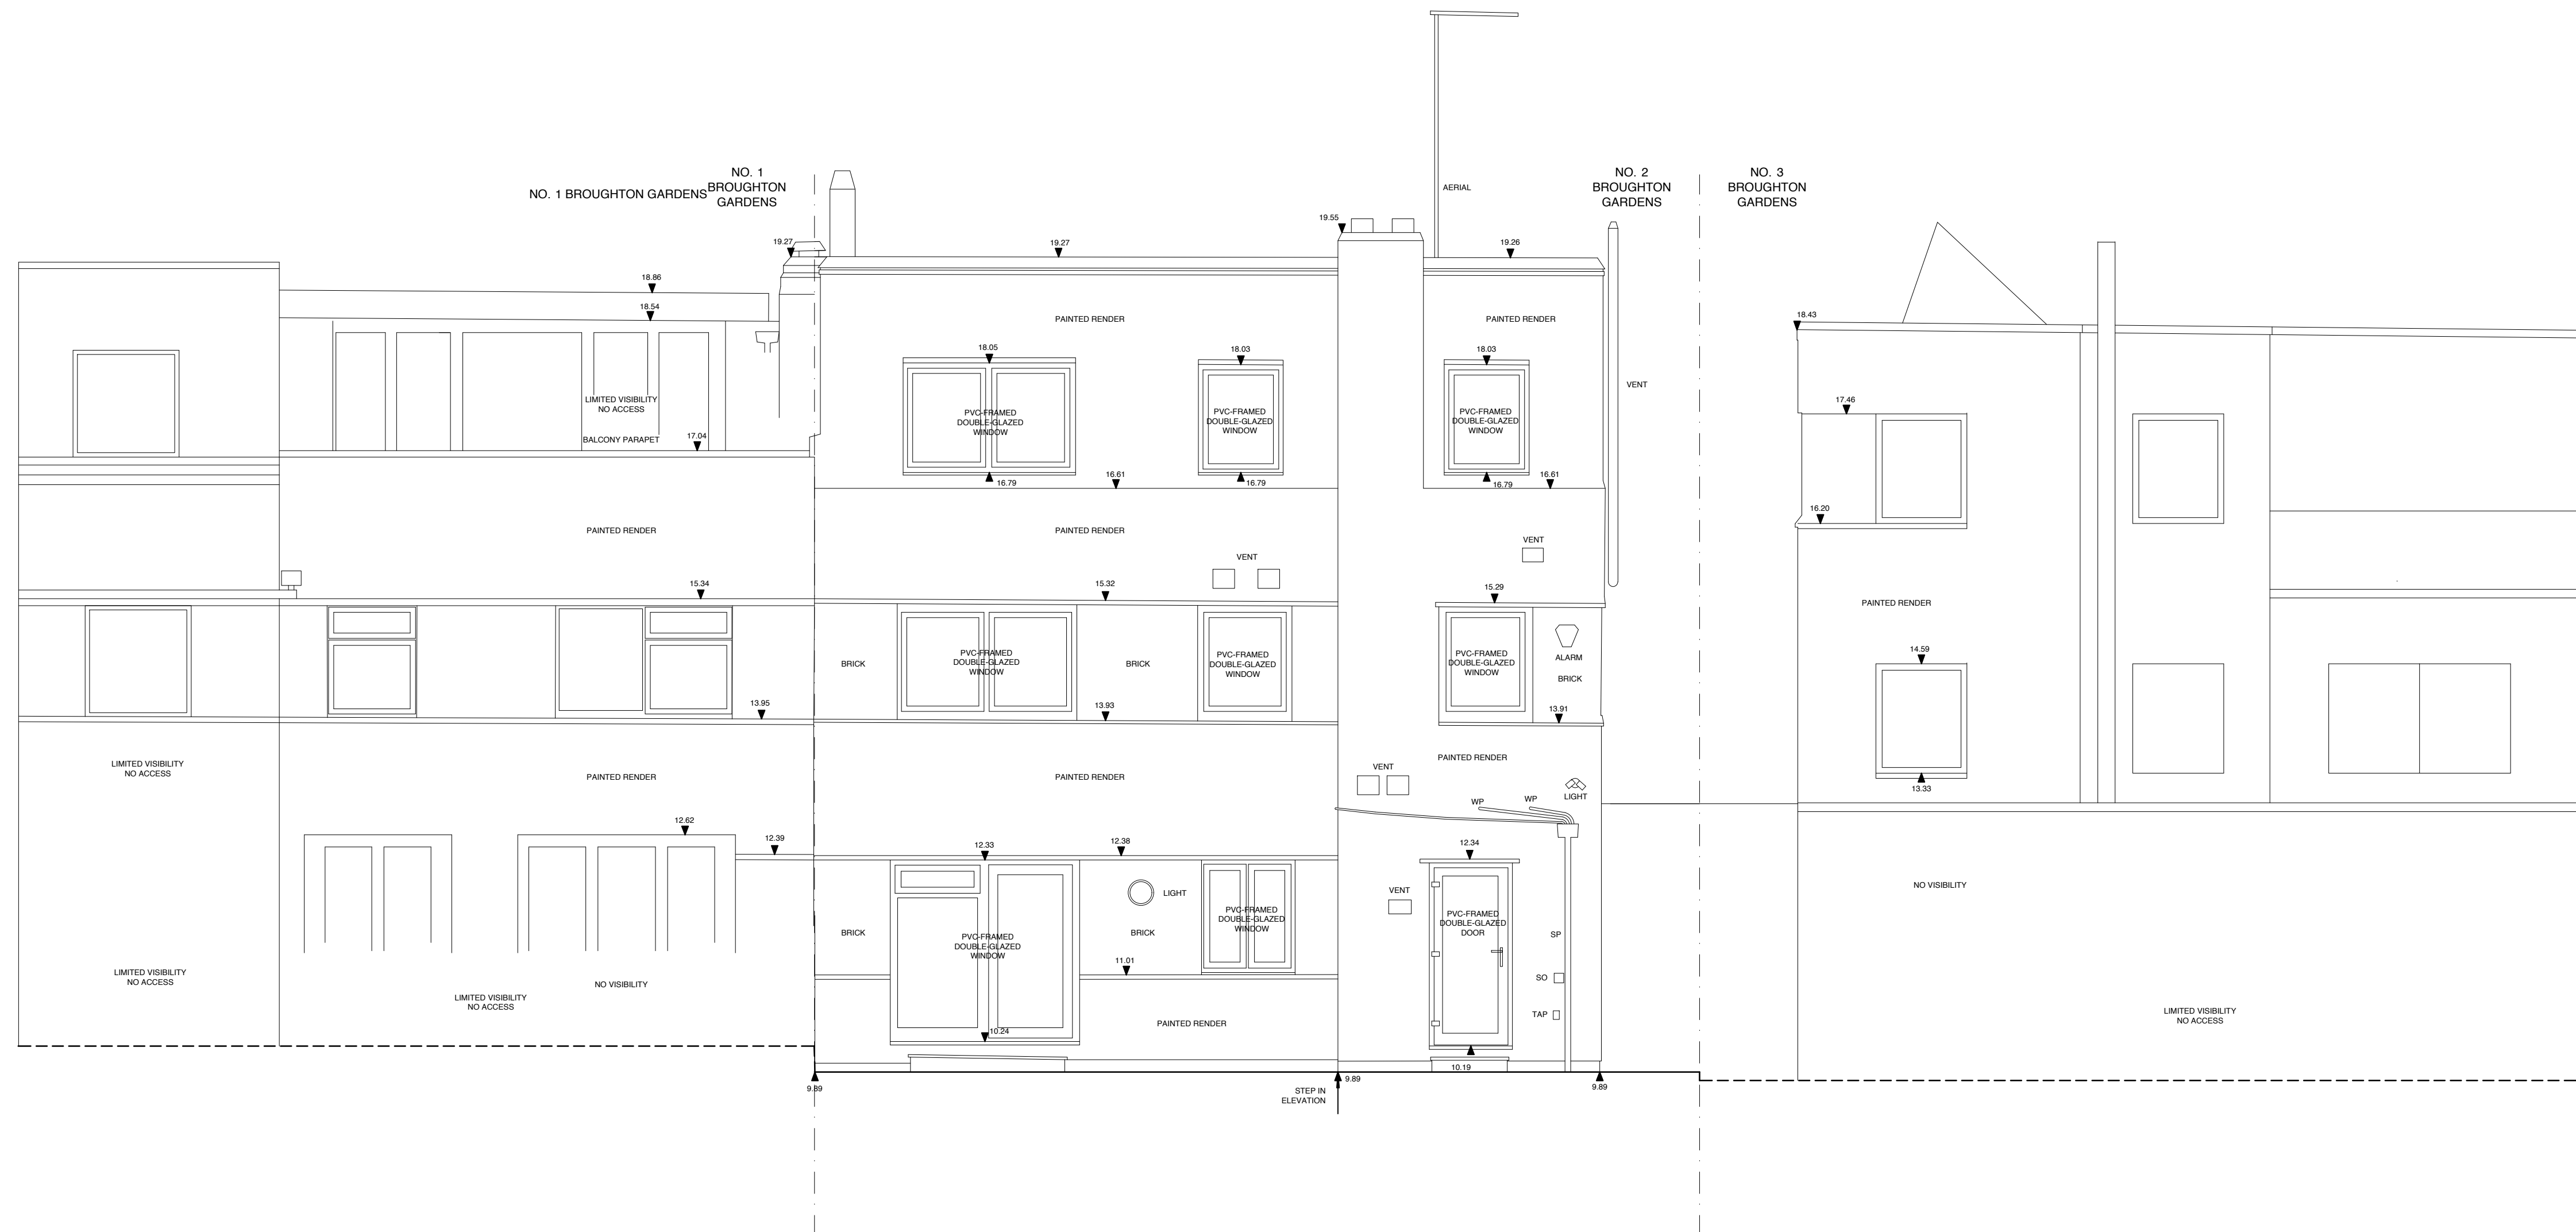

ZMKOWSKA DE BOISE ARCHITECTS	
PROJECT NAME: 2 BROUGHTON GARDENS	
DRAWING NAME: EXISTING AND PROPOSED REAR ELEVATION	
DRAWING STATUS: PLANNING	
DRAWING NUMBER: 2210.07	REVISION: B
DATE: DECEMBER 2023	SCALE: 1:50 @ A1

PROPOSED

EXISTING