


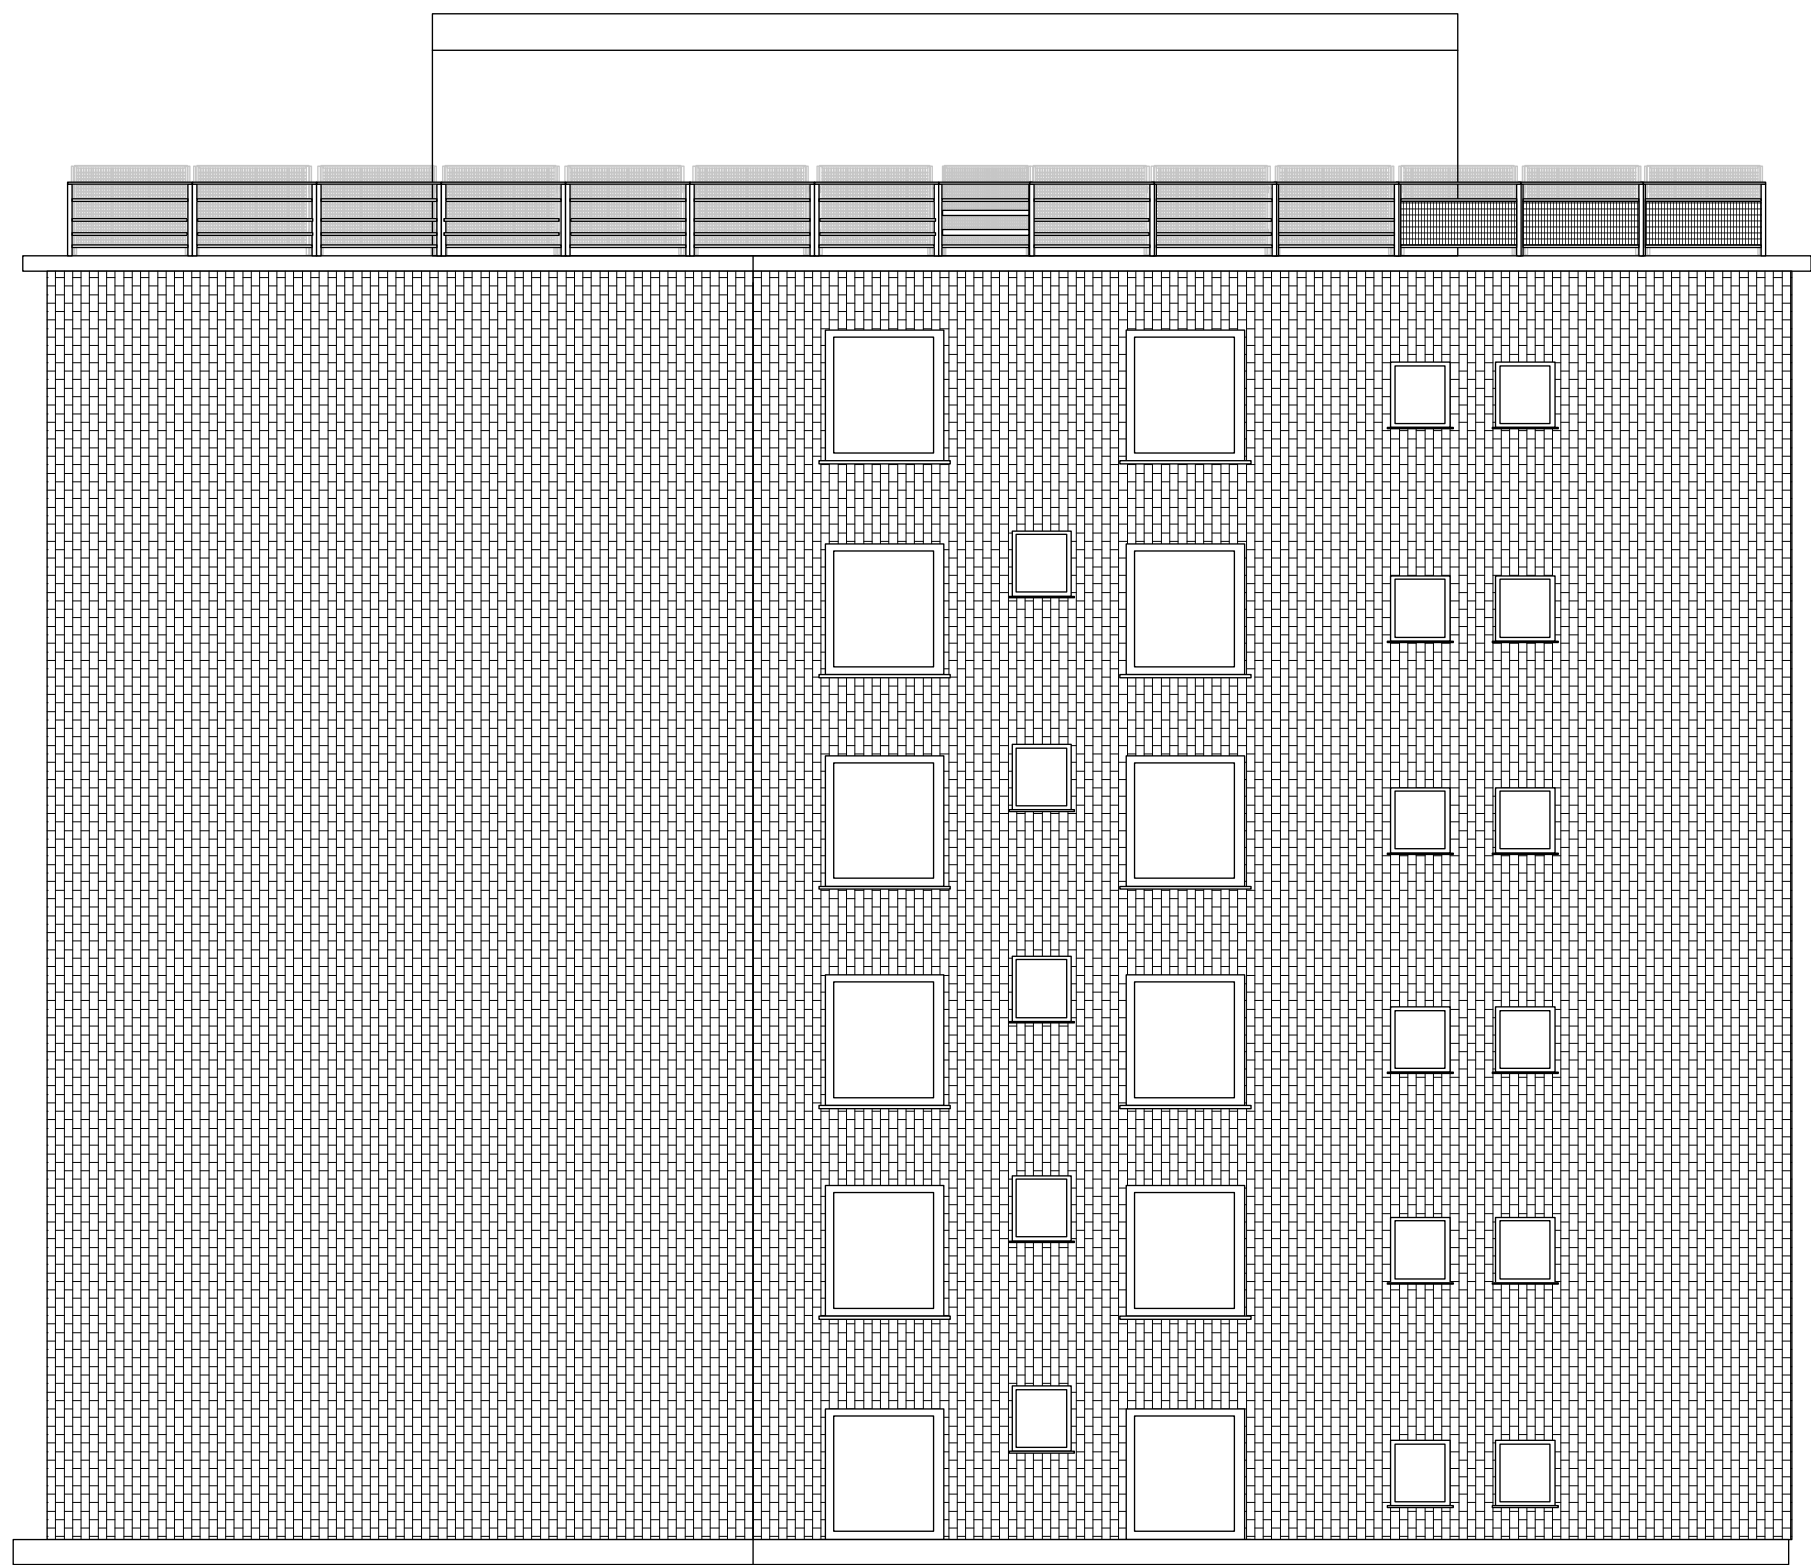

Proposed East Elevation

0 1 2 3m
scale 1:100 @A3

BL-11

CONSTANTINE ARCHITECTS

m. 07958 455 245
e. c@constantinearchitects.co.uk
w. www.constantinearchitects.co.uk