
 
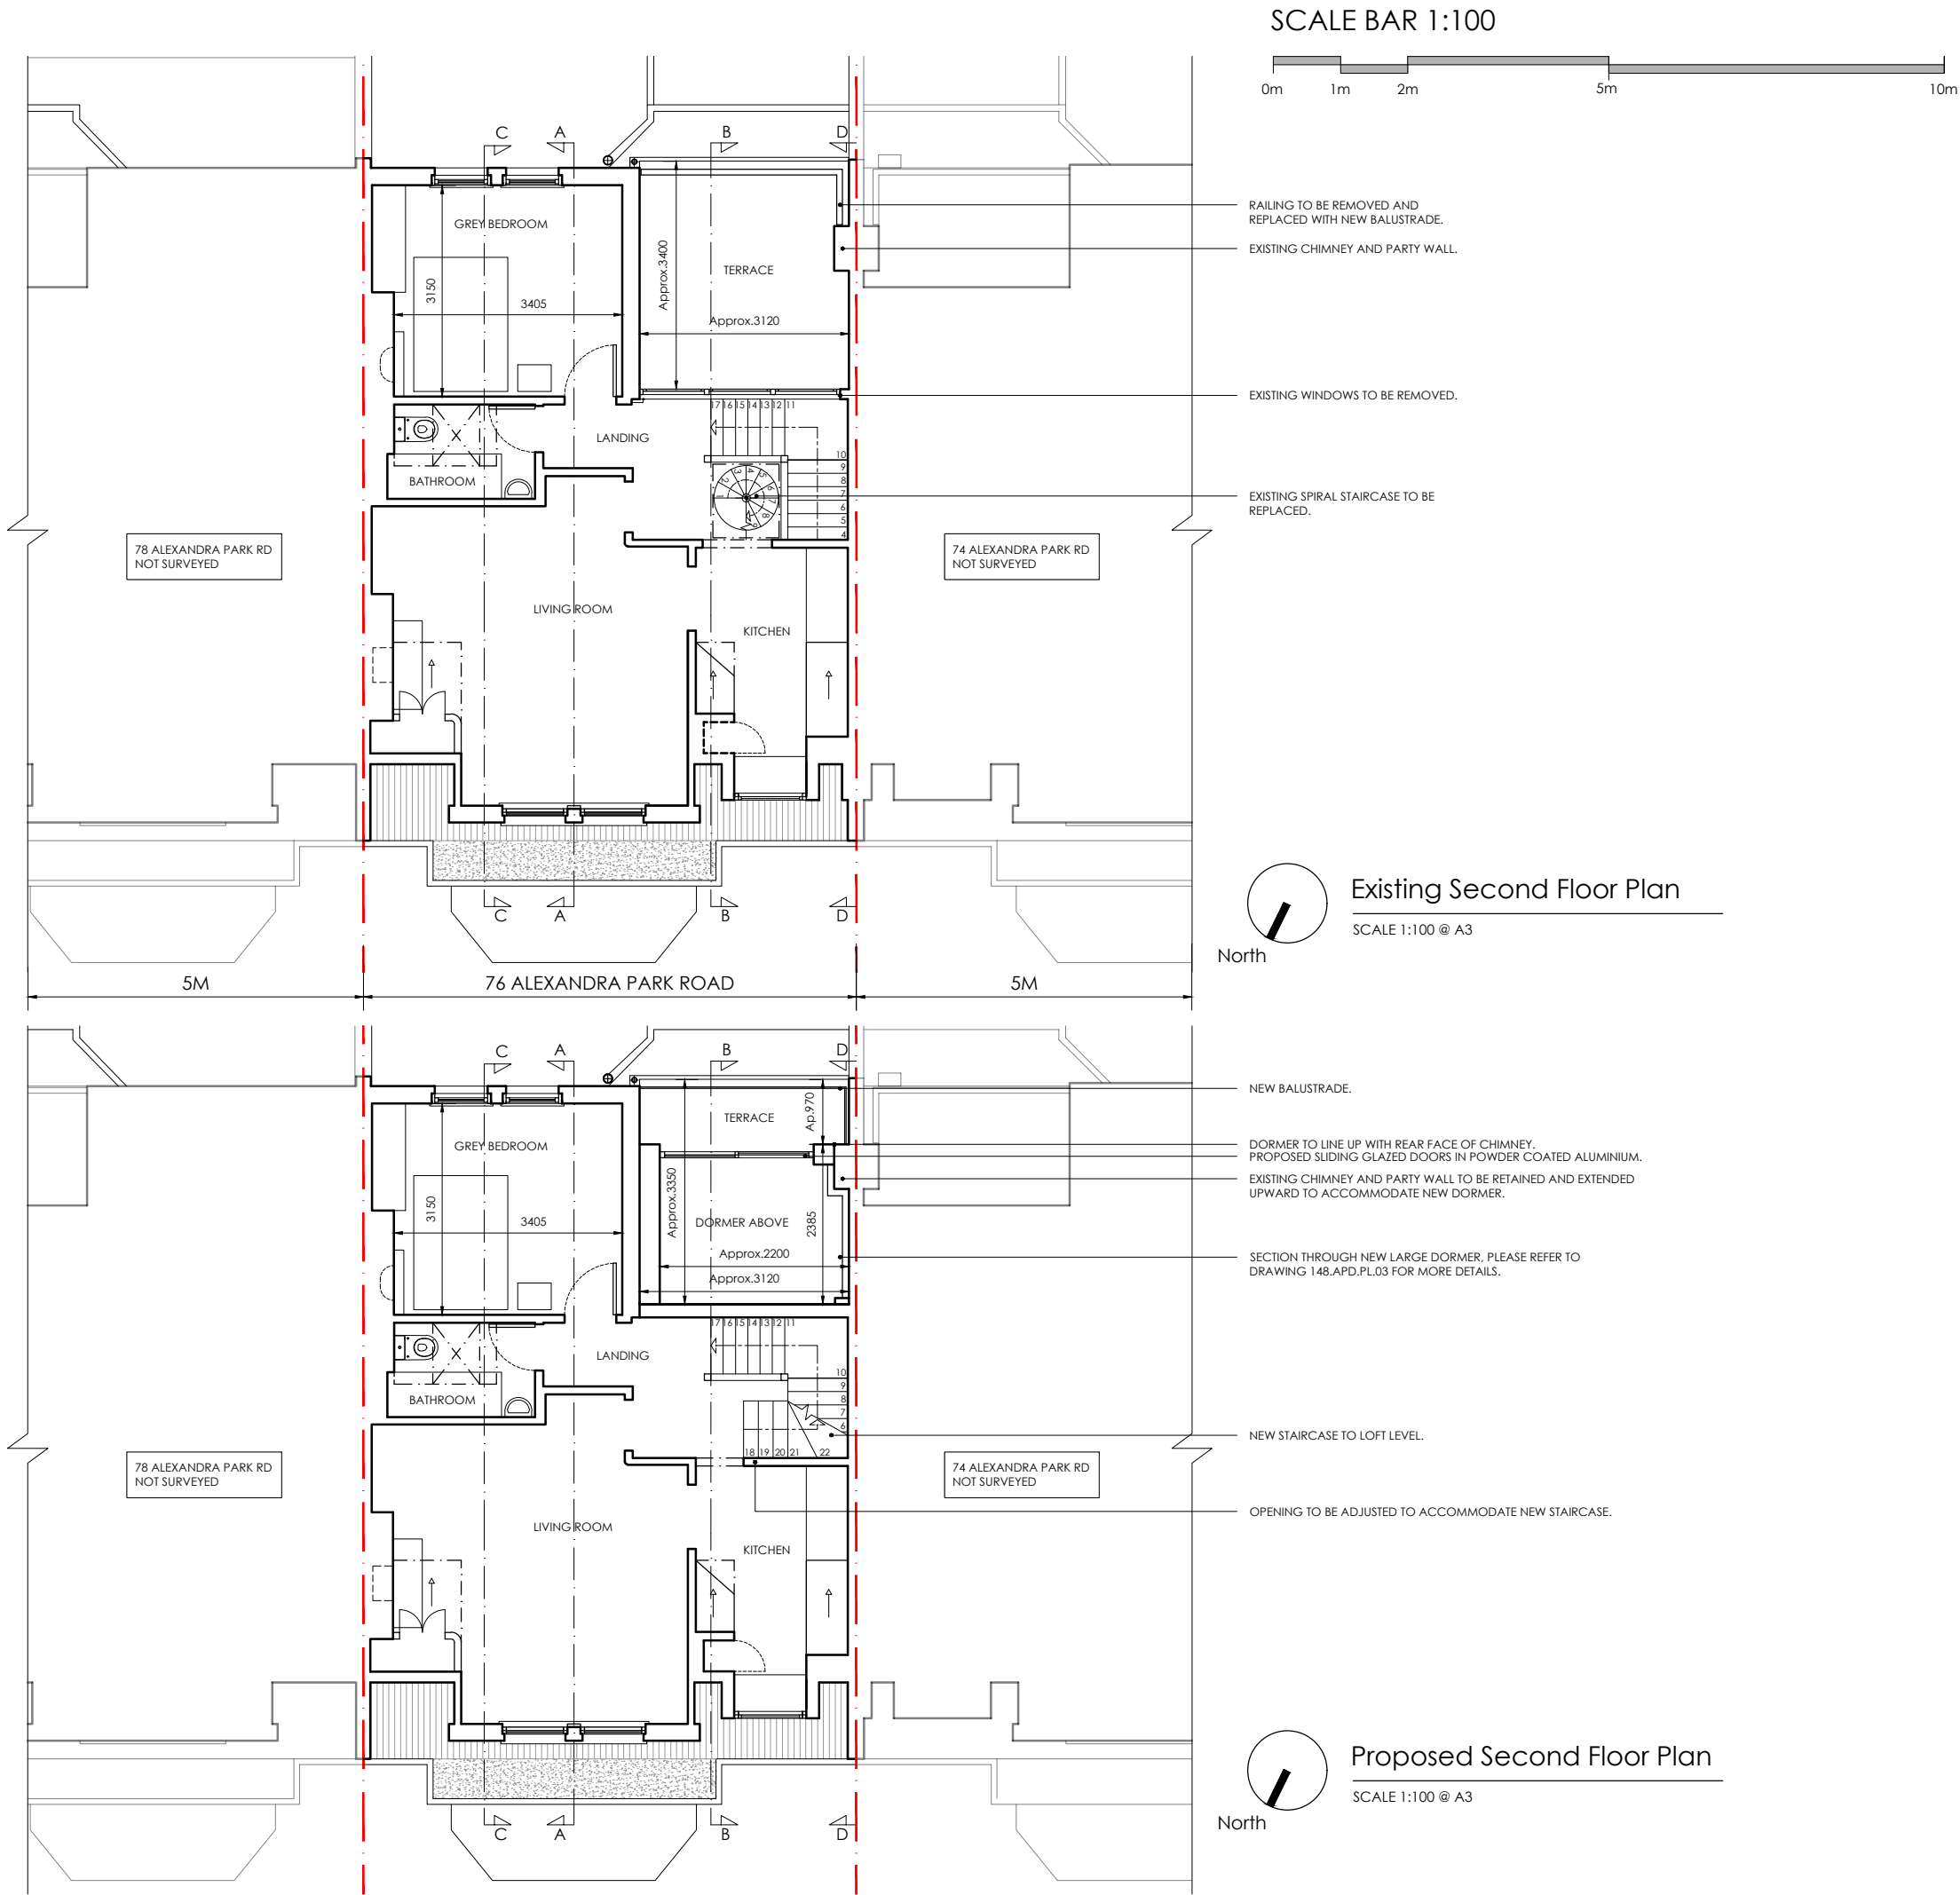


This scale is 10cm in length when printed at the size indicated in the title block

 

GENERAL NOTES

ALL DRAWINGS TO BE READ IN CONJUNCTION WITH OTHER CONSULTANTS DRAWINGS & WRITTEN SPECIFICATIONS

ALL STRUCTURE TO BE IN ACCORDANCE WITH STRUCTURAL ENGINEERS DRAWINGS & WRITTEN SPECIFICATION

ALL WORKS TO COMPLY WITH BRITISH STANDARDS REQUIREMENTS AS NOTED WITHIN WRITTEN DOCUMENTS

CONTRACTOR TO TAKE ALL MEASUREMENTS FROM SITE AND NOT TO RELY ON SCALED DIMENSIONS FROM DRAWINGS

ALL DIMENSIONS TO BE CHECKED ON SITE PRIOR TO THE MANUFACTURE OF ANY ELEMENTS AND MAJOR DISCREPANCIES TO BE REPORTED TO THE ARCHITECT

T.B.C = TO BE CONFIRMED
C.O.S = CHECK ON SITE
S/O = STRUCTURAL OPENING

COPYRIGHT APD.

PLANNING

KEY:

BOUNDARY LINE — — — — —

Existing Second Floor Plan
SCALE 1:100 @ A3

Proposed Second Floor Plan
SCALE 1:100 @ A3

REV	DATE	DESCRIPTION
B	06.12.23	Changes based on planning authority's feedback.
A	05.09.23	Changes based on planning authority's feedback.

ADDRESS
76c Alexandra Park Rd
N10 2AD
London

DRAWING NAME
Existing and Proposed
Second Floor Plans

Drawing No: 148.APD.PL.02

Status: PLANNING Rev.B

FR DEC 23 Scale: 1:100@A3

apd

annette peters design
architecture & interior design
96 High Street Mews,
London SW19 7RG
T: 020 84171111
E: annette@annetepetersdesign.co.uk