

GENERAL NOTES

ALL DRAWINGS TO BE READ IN CONJUNCTION WITH OTHER CONSULTANTS DRAWINGS & WRITTEN SPECIFICATIONS

ALL STRUCTURE TO BE IN ACCORDANCE WITH STRUCTURAL ENGINEERS DRAWINGS & WRITTEN SPECIFICATION

ALL WORKS TO COMPLY WITH BRITISH STANDARDS REQUIREMENTS AS NOTED WITHIN WRITTEN DOCUMENTS

CONTRACTOR TO TAKE ALL MEASUREMENTS FROM SITE AND NOT TO RELY ON SCALED DIMENSIONS FROM DRAWINGS

ALL DIMENSIONS TO BE CHECKED ON SITE PRIOR TO THE MANUFACTURE OF ANY ELEMENTS AND MAJOR DISCREPANCIES TO BE REPORTED TO THE ARCHITECT


T.B.C = TO BE CONFIRMED
C.O.S = CHECK ON SITE
S/O = STRUCTURAL OPENING

COPYRIGHT APD.

PLANNING

KEY:

BOUNDARY LINE

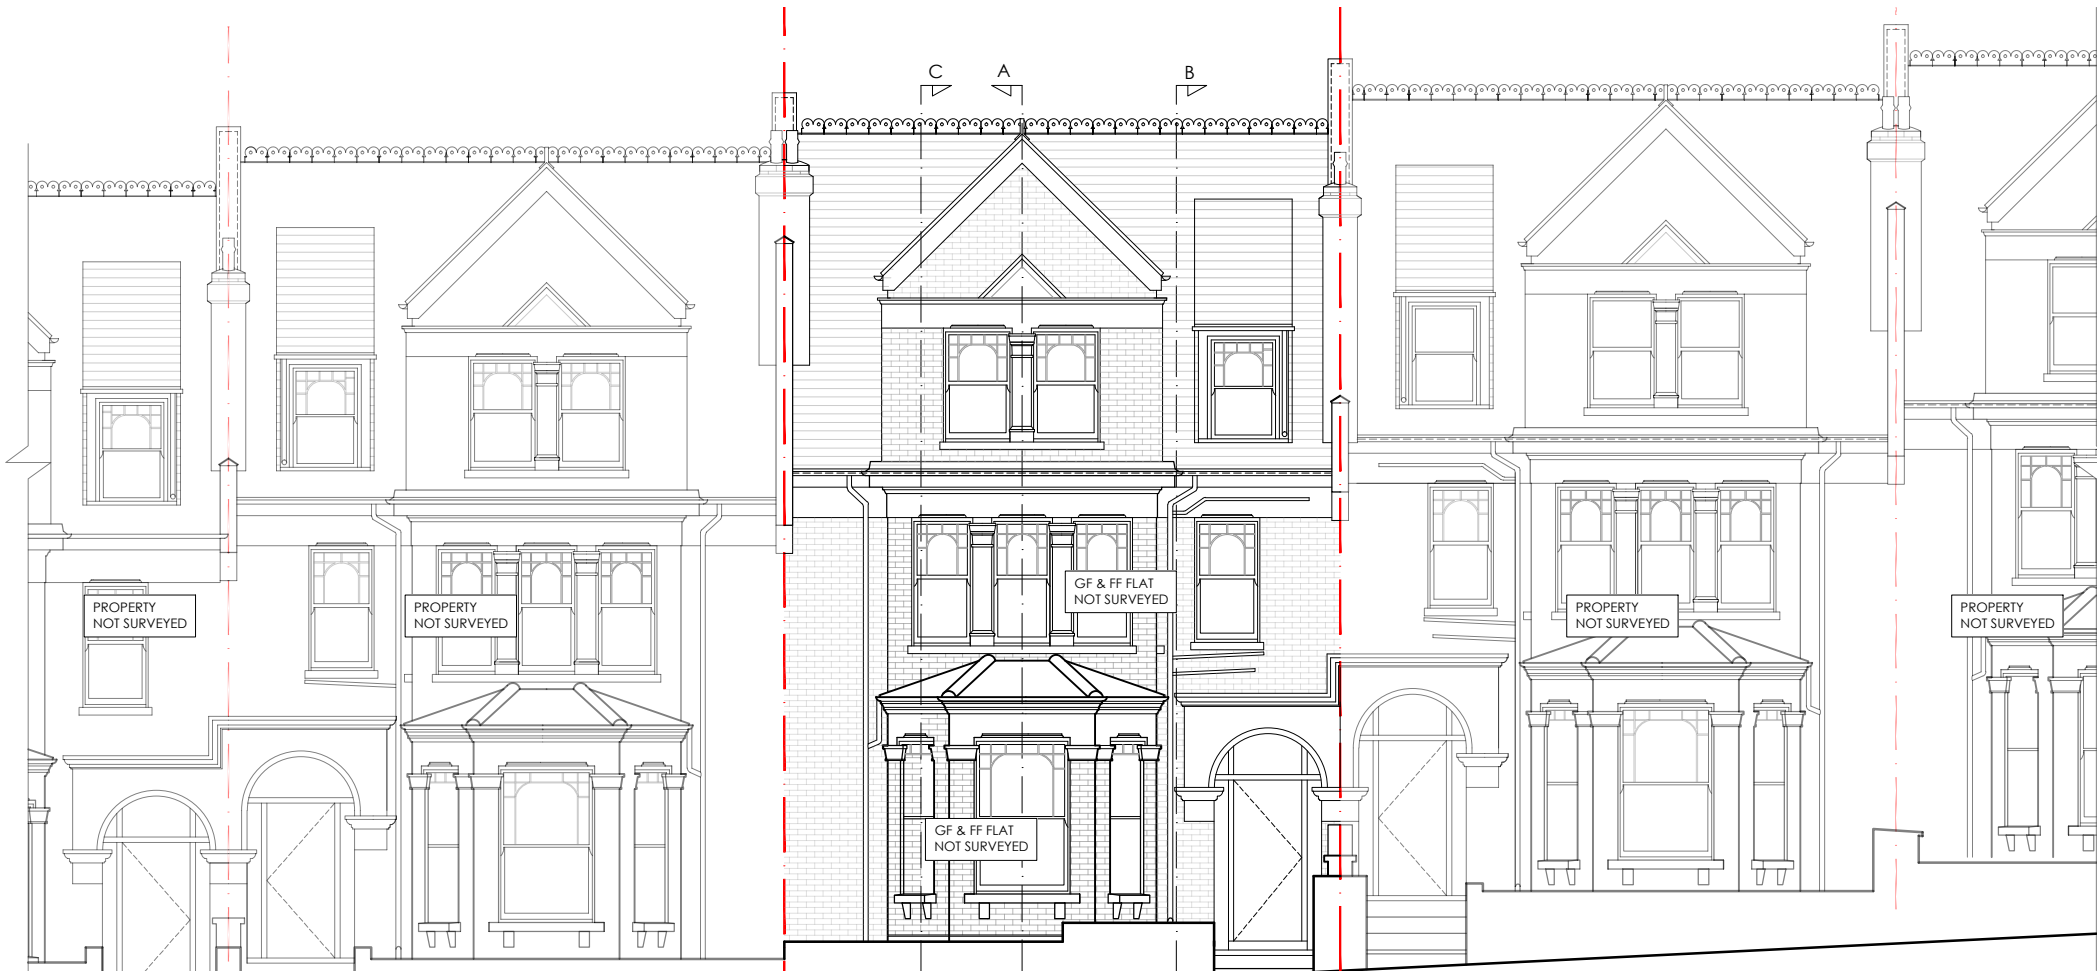

Existing Front Elevation


SCALE 1:100 @ A3



NO CHANGES PROPOSED TO THE FRONT/PRINCIPAL ELEVATION.

Proposed Front Elevation

SCALE 1:100 @ A3

 

REV	DATE	DESCRIPTION
A	05.09.23	Changes based on planning authority's feedback.

ADDRESS	
76c Alexandra Park Rd	
N10 2AD	
London	

DRAWING NAME	
Existing and Proposed Front Elevation	

Drawing No: 148.APD.PL05	
--------------------------	--

Status: PLANNING	Rev.A
------------------	-------

FR	SEPT 23	Scale: 1:100@A3
----	---------	-----------------



annette peters design
architecture & interior design
96 High Street Mews,
London SW19 7RG
T: 020 84171111
E: annette@annetepetersdesign.co.uk

This scale is 10cm in length when printed at the size indicated in the title block

