


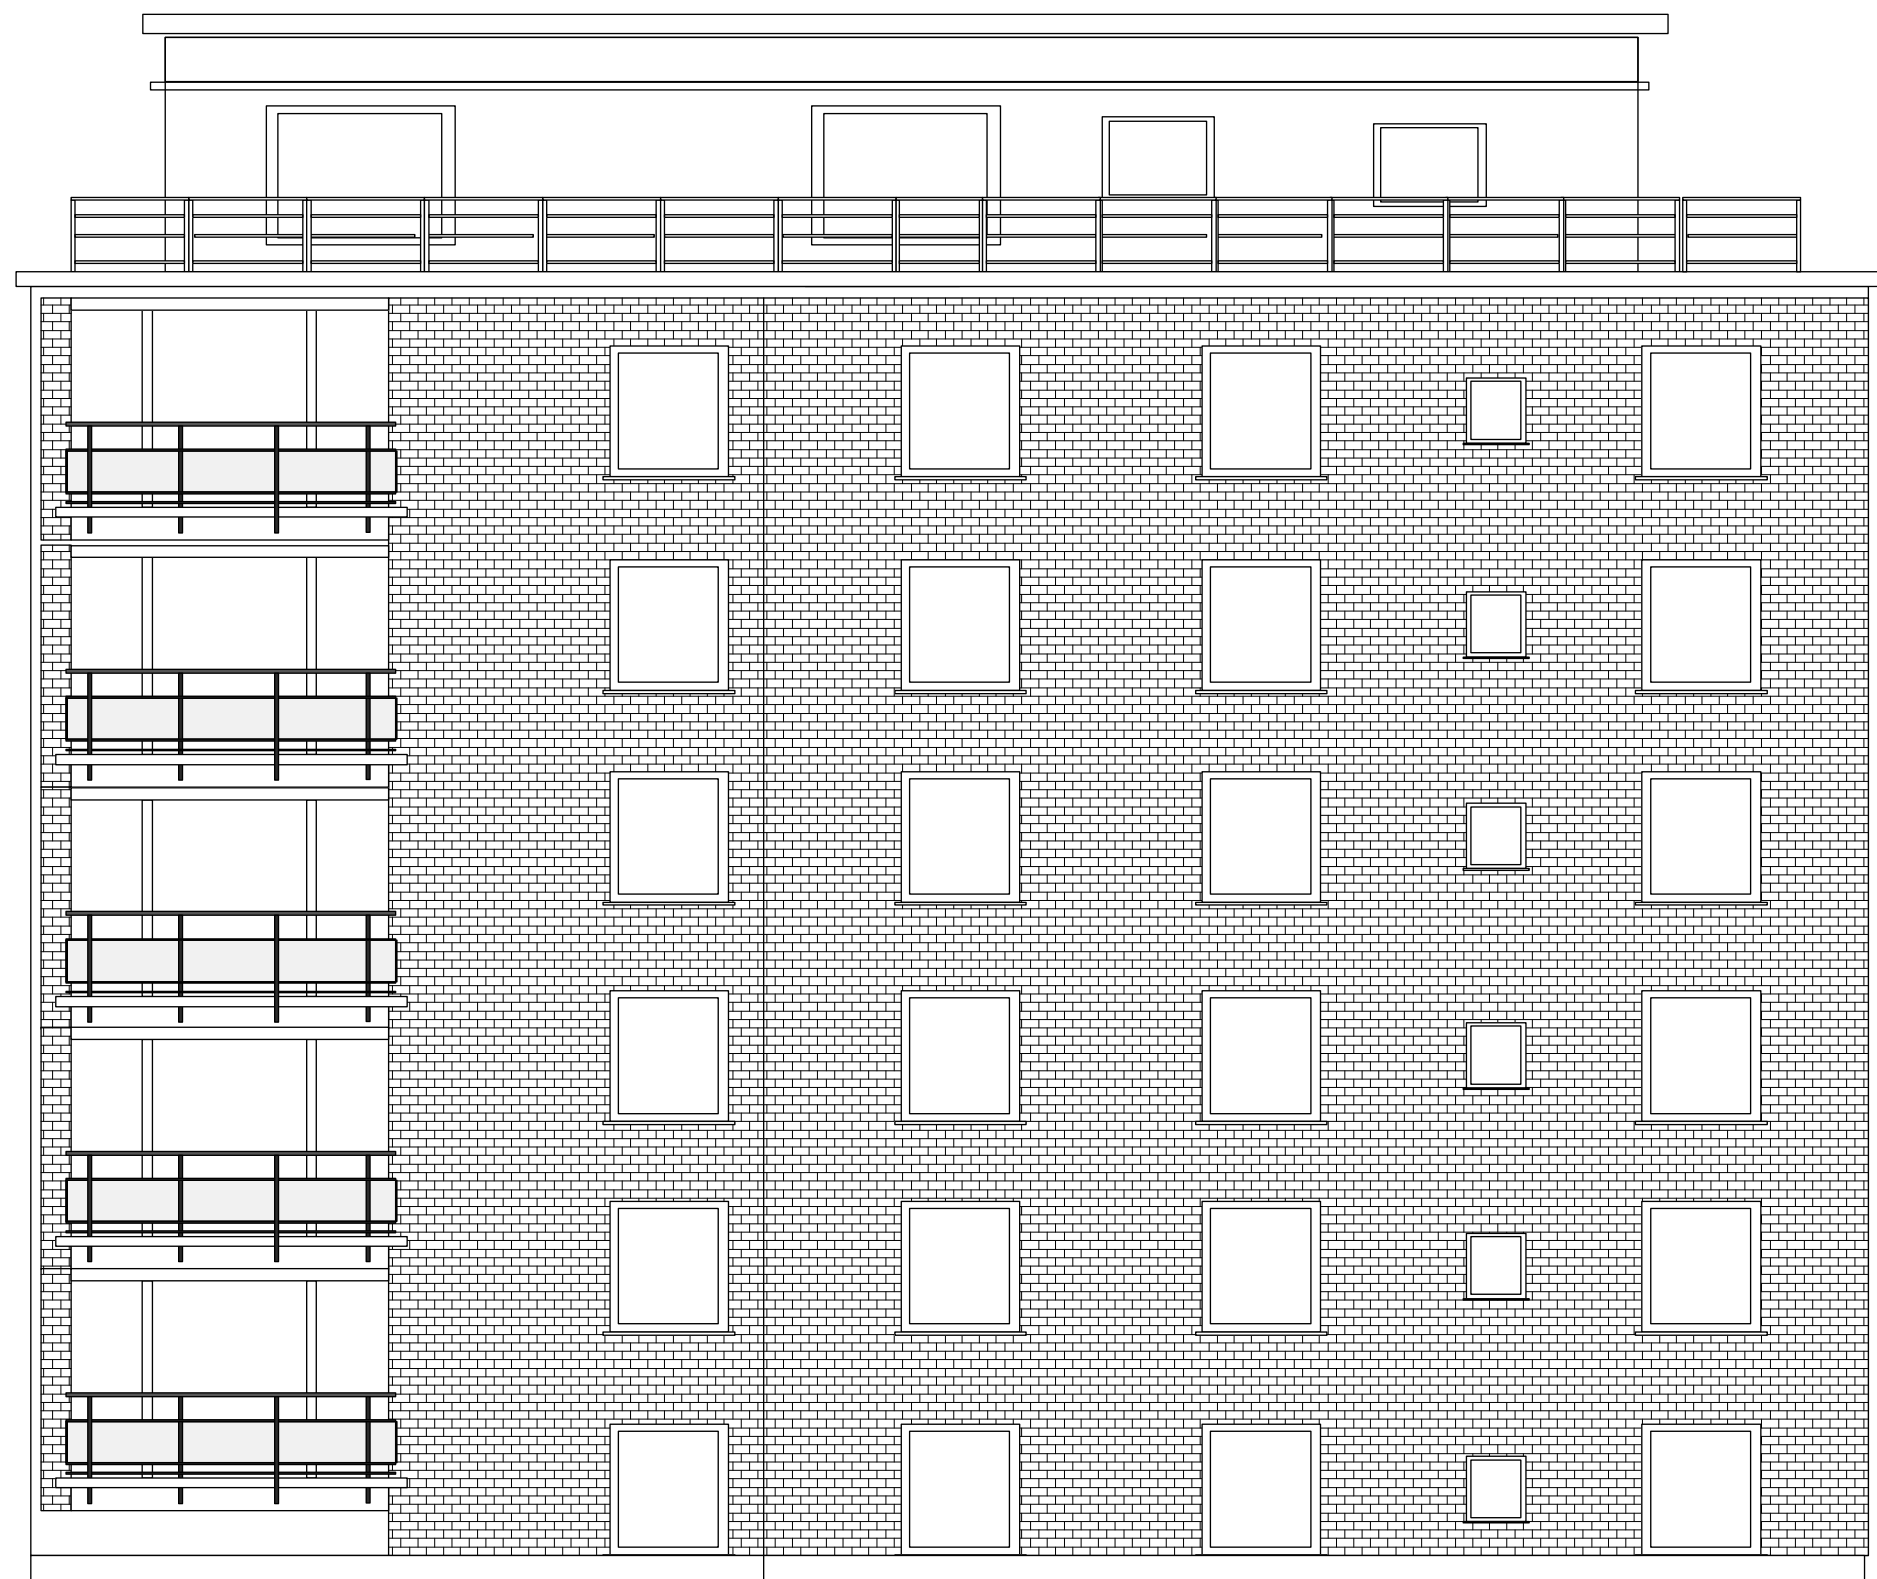

Existing North Elevation

0 1 2 3m
 scale 1:100 @A3