


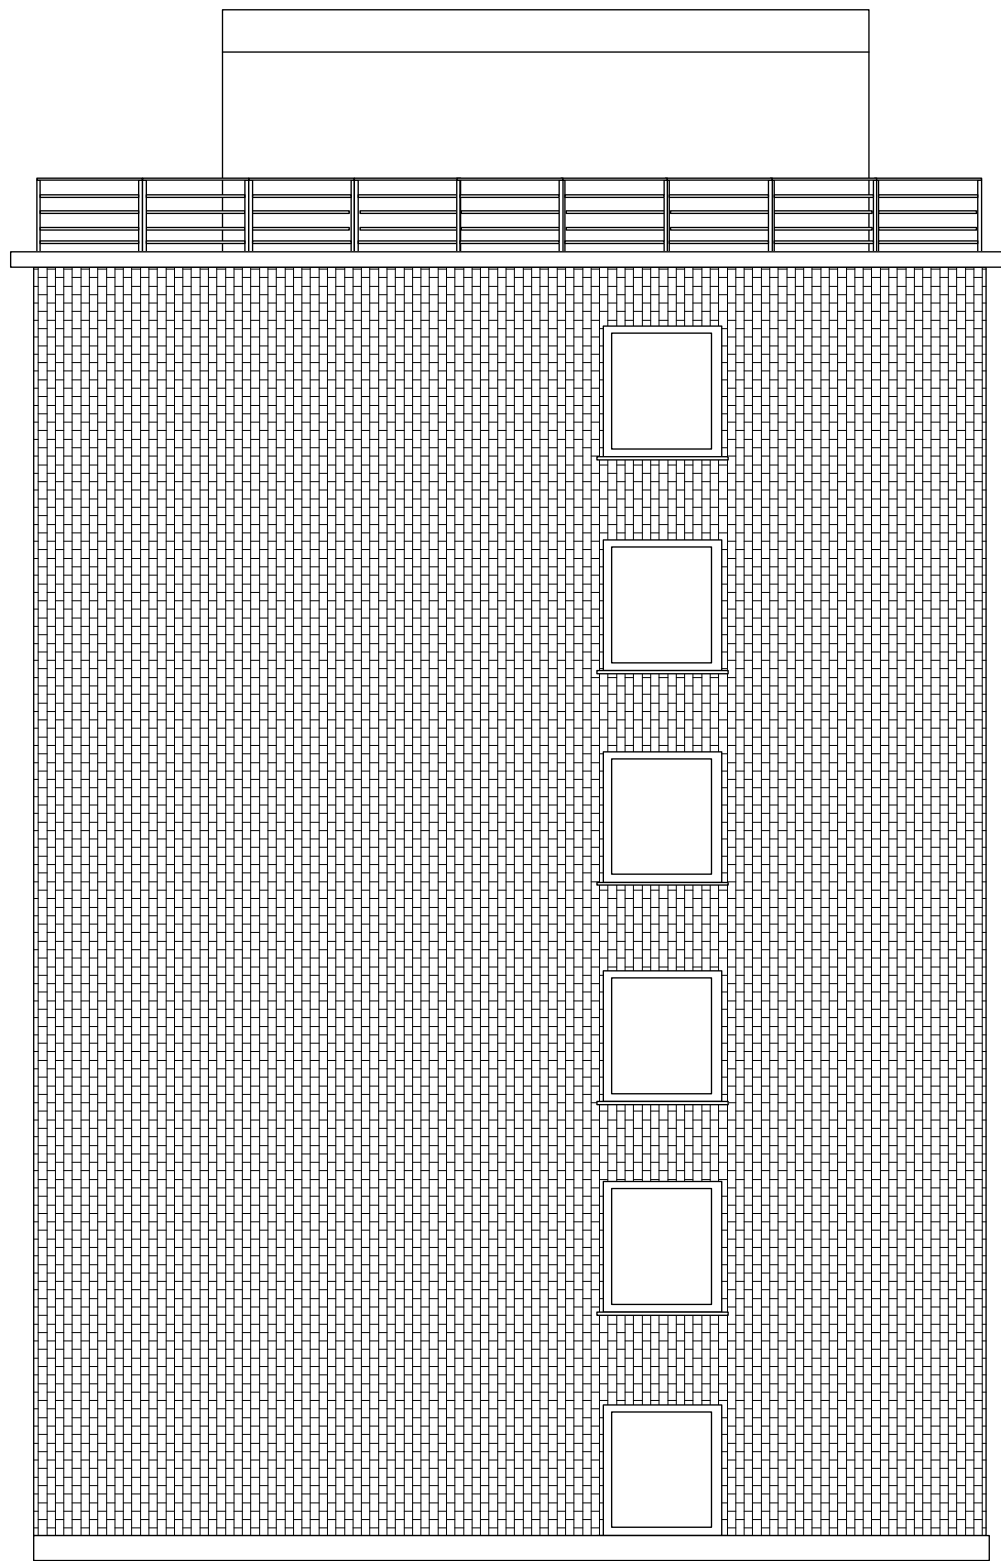

Existing West Elevation

0 1 2 3m
scale 1:100 @A3