




RIBA Stage 3

Christopher Tredway Architects

3rd Floor, 175 - 176 Tottenham Court Road, London W1T 7NX.
E Mail: office@chrestredway.co.uk Phone: +44 (0)20 7101 9336
Gatehouse & Gates, Compton Avenue
Site: Security Hut & Gates, Compton Avenue, London N6.
Title: Proposed Block Plan
Date: 08/12/2023
Job No: 090
Drawing No: 090/ AP2_01
Revision: B
Scale: 1:500 @ 100% A3 L
© Christopher Tredway Architects Ltd. 2023


Changes Since This Drawing Was Last Issued:

- 1) Height of gate pillars, to contain actuators, decreased by 300 mm;
- 2) Detailing to eaves decreased (seat cut decreased, moulded end profile removed, quarter round bead removed and moulded profile gutter removed);
- 3) Window detailing simplified (mullions and sash horns removed);
- 4) Entrance door simplified (raised and fielded panel removed).

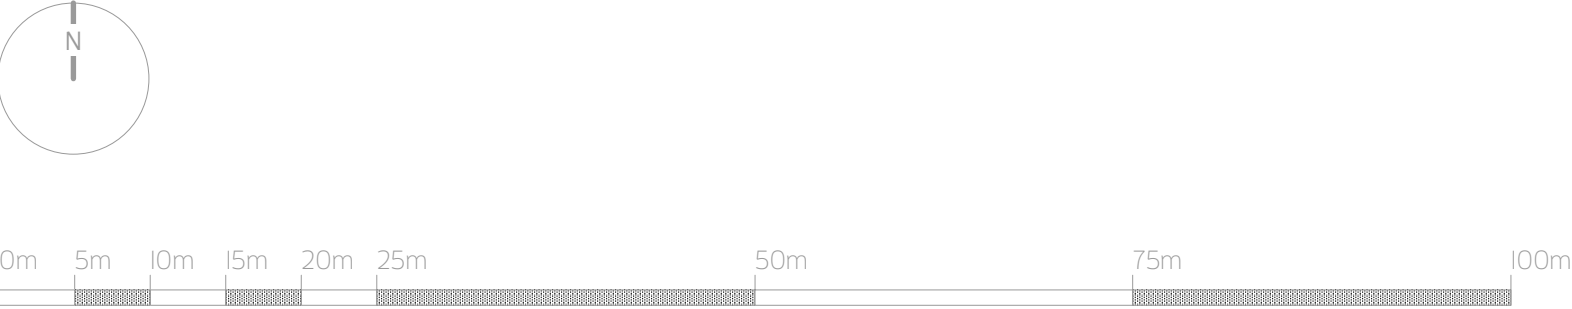


Proposed Site & Roof Plan @ 1:200

Rear Elevation

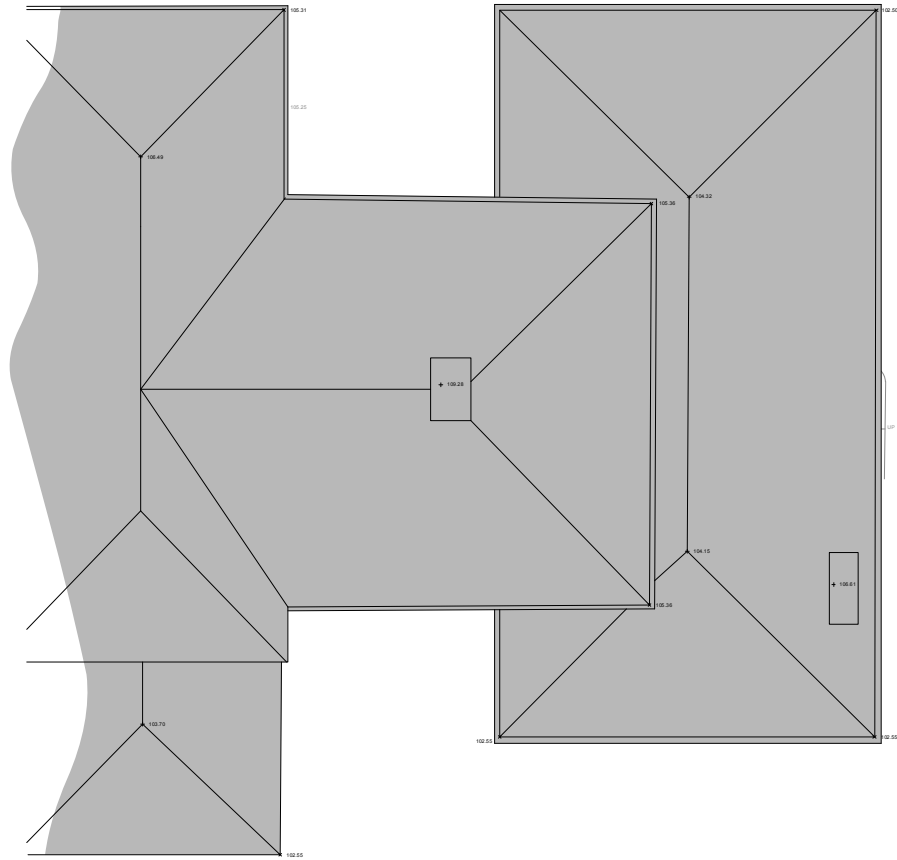

Side Elevation


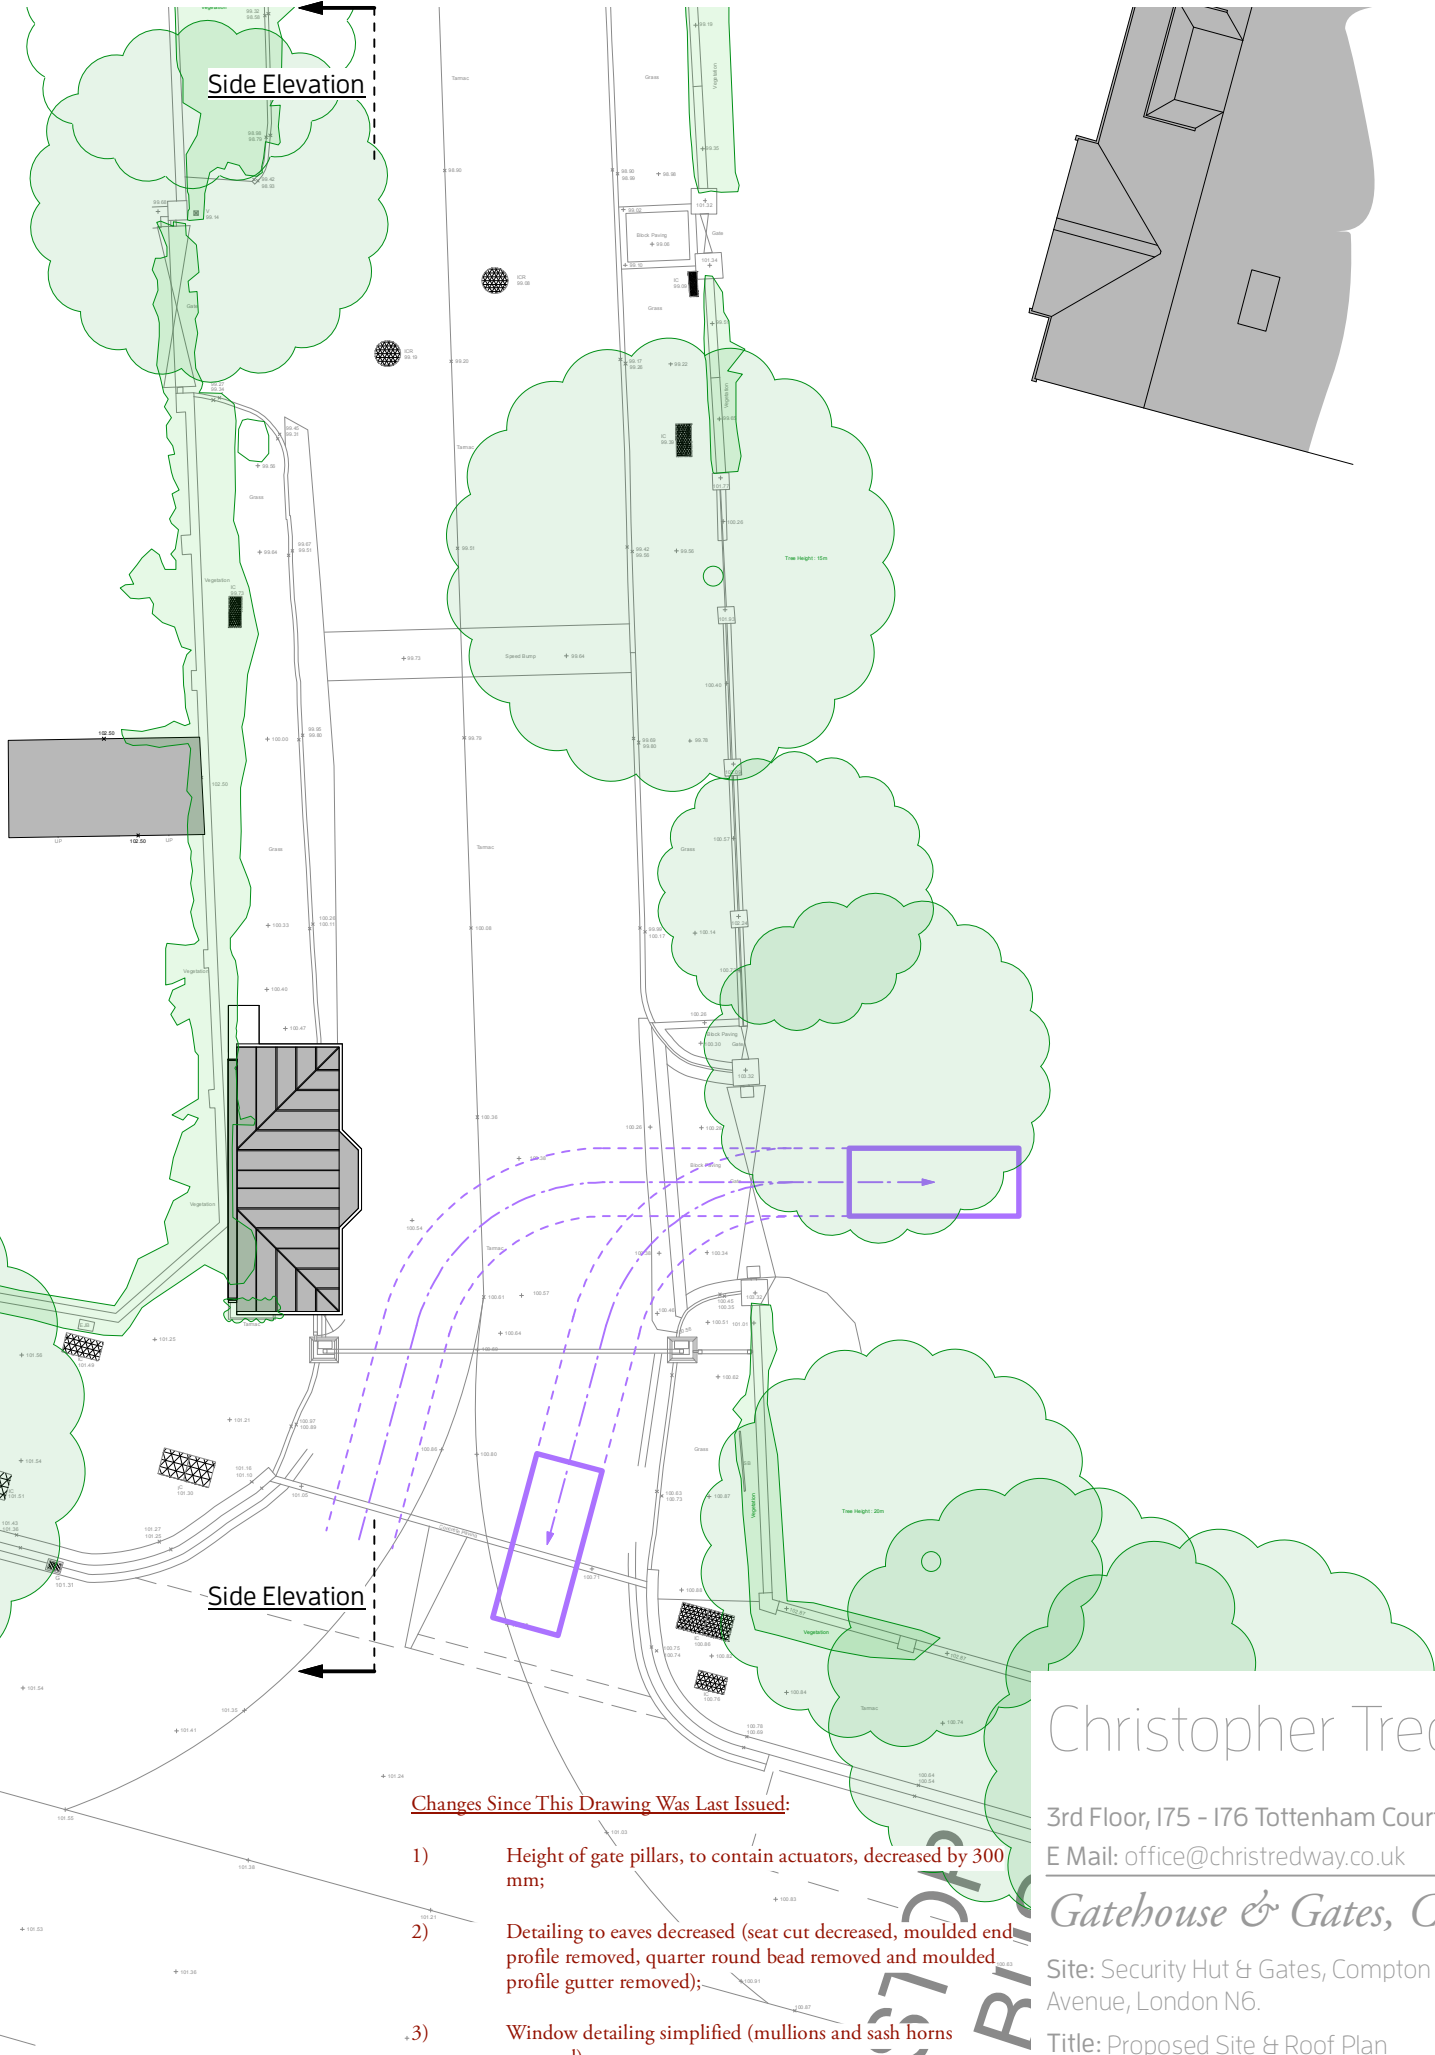


Rear Elevation

Front Elevation

Front Elevation

Side Elevation

 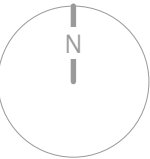

Changes Since This Drawing Was Last Issued:

- 1) Height of gate pillars, to contain actuators, decreased by 300 mm;
- 2) Detailing to eaves decreased (seat cut decreased, moulded end profile removed, quarter round bead removed and moulded profile gutter removed);
- 3) Window detailing simplified (mullions and sash horns removed);
- 4) Entrance door simplified (raised and fielded panel removed).

RIBA Stage 3

Christopher Tredway Architects


3rd Floor, 175 - 176 Tottenham Court Road, London W1T 7NX.
E Mail: office@chrestredway.co.uk Phone: +44 (0)20 7101 9336

Gatehouse & Gates, Compton Avenue

Site: Security Hut & Gates, Compton Avenue, London N6.
Title: Proposed Site & Roof Plan
Date: 08/12/2023

Job No: 090
Drawing No: 090/ AP2_02
Revision: B
Scale: 1:200 @ 100% A3 L
© Christopher Tredway Architects Ltd. 2023

Proposed Front Elevation @ 1:100

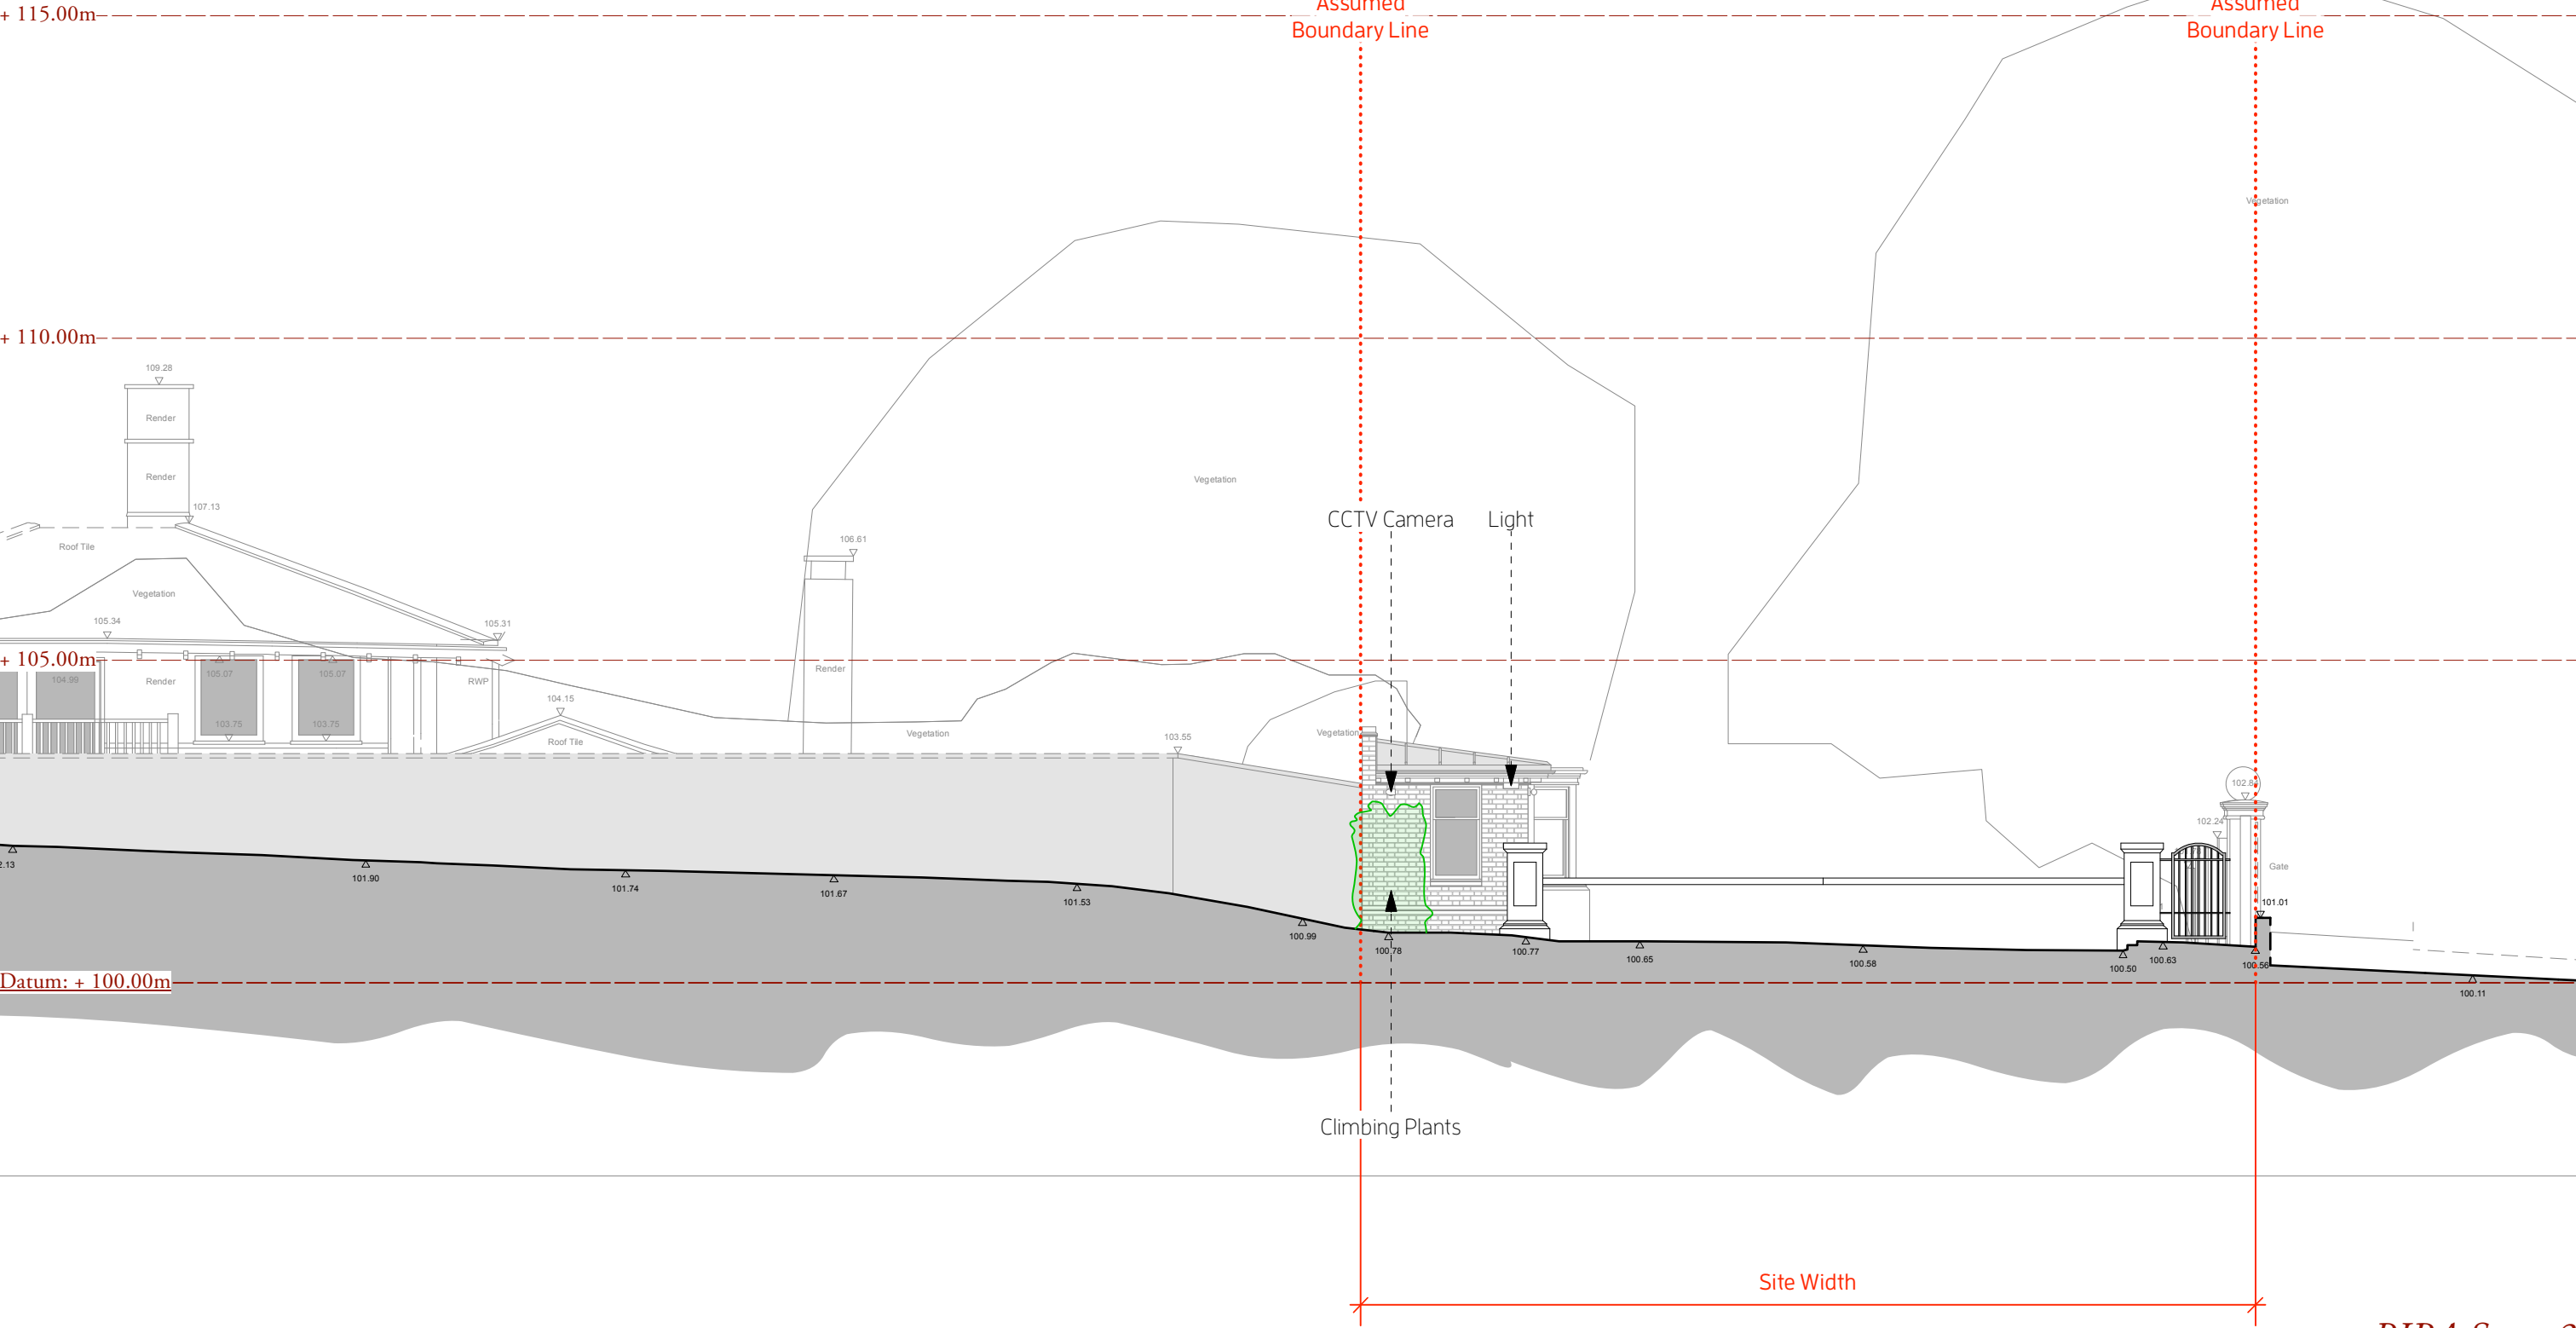


RIBA Stage 3

Christopher Tredway Architects


Changes Since This Drawing Was Last Issued:

- 1) Height of gate pillars, to contain actuators, decreased by 300 mm;
- 2) Detailing to eaves decreased (seat cut decreased, moulded end profile removed, quarter round bead removed and moulded profile gutter removed);
- 3) Window detailing simplified (mullions and sash horns removed);
- 4) Entrance door simplified (raised and fielded panel removed).

3rd Floor, 175 - 176 Tottenham Court Road, London W1T 7NX.
E Mail: office@christredway.co.uk Phone: +44 (0)20 7101 9336
Gatehouse & Gates, Compton Avenue
Site: Security Hut & Gates, Compton Avenue, London N6. Job No: 090
Drawing No: 090/ AP2_03
Title: Proposed Front Elevation Revision: B
Date: 08/12/2023 Scale: 1:100 @ 100% A3 L
© Christopher Tredway Architects Ltd. 2023

 

Proposed Side Elevation @ 1:100

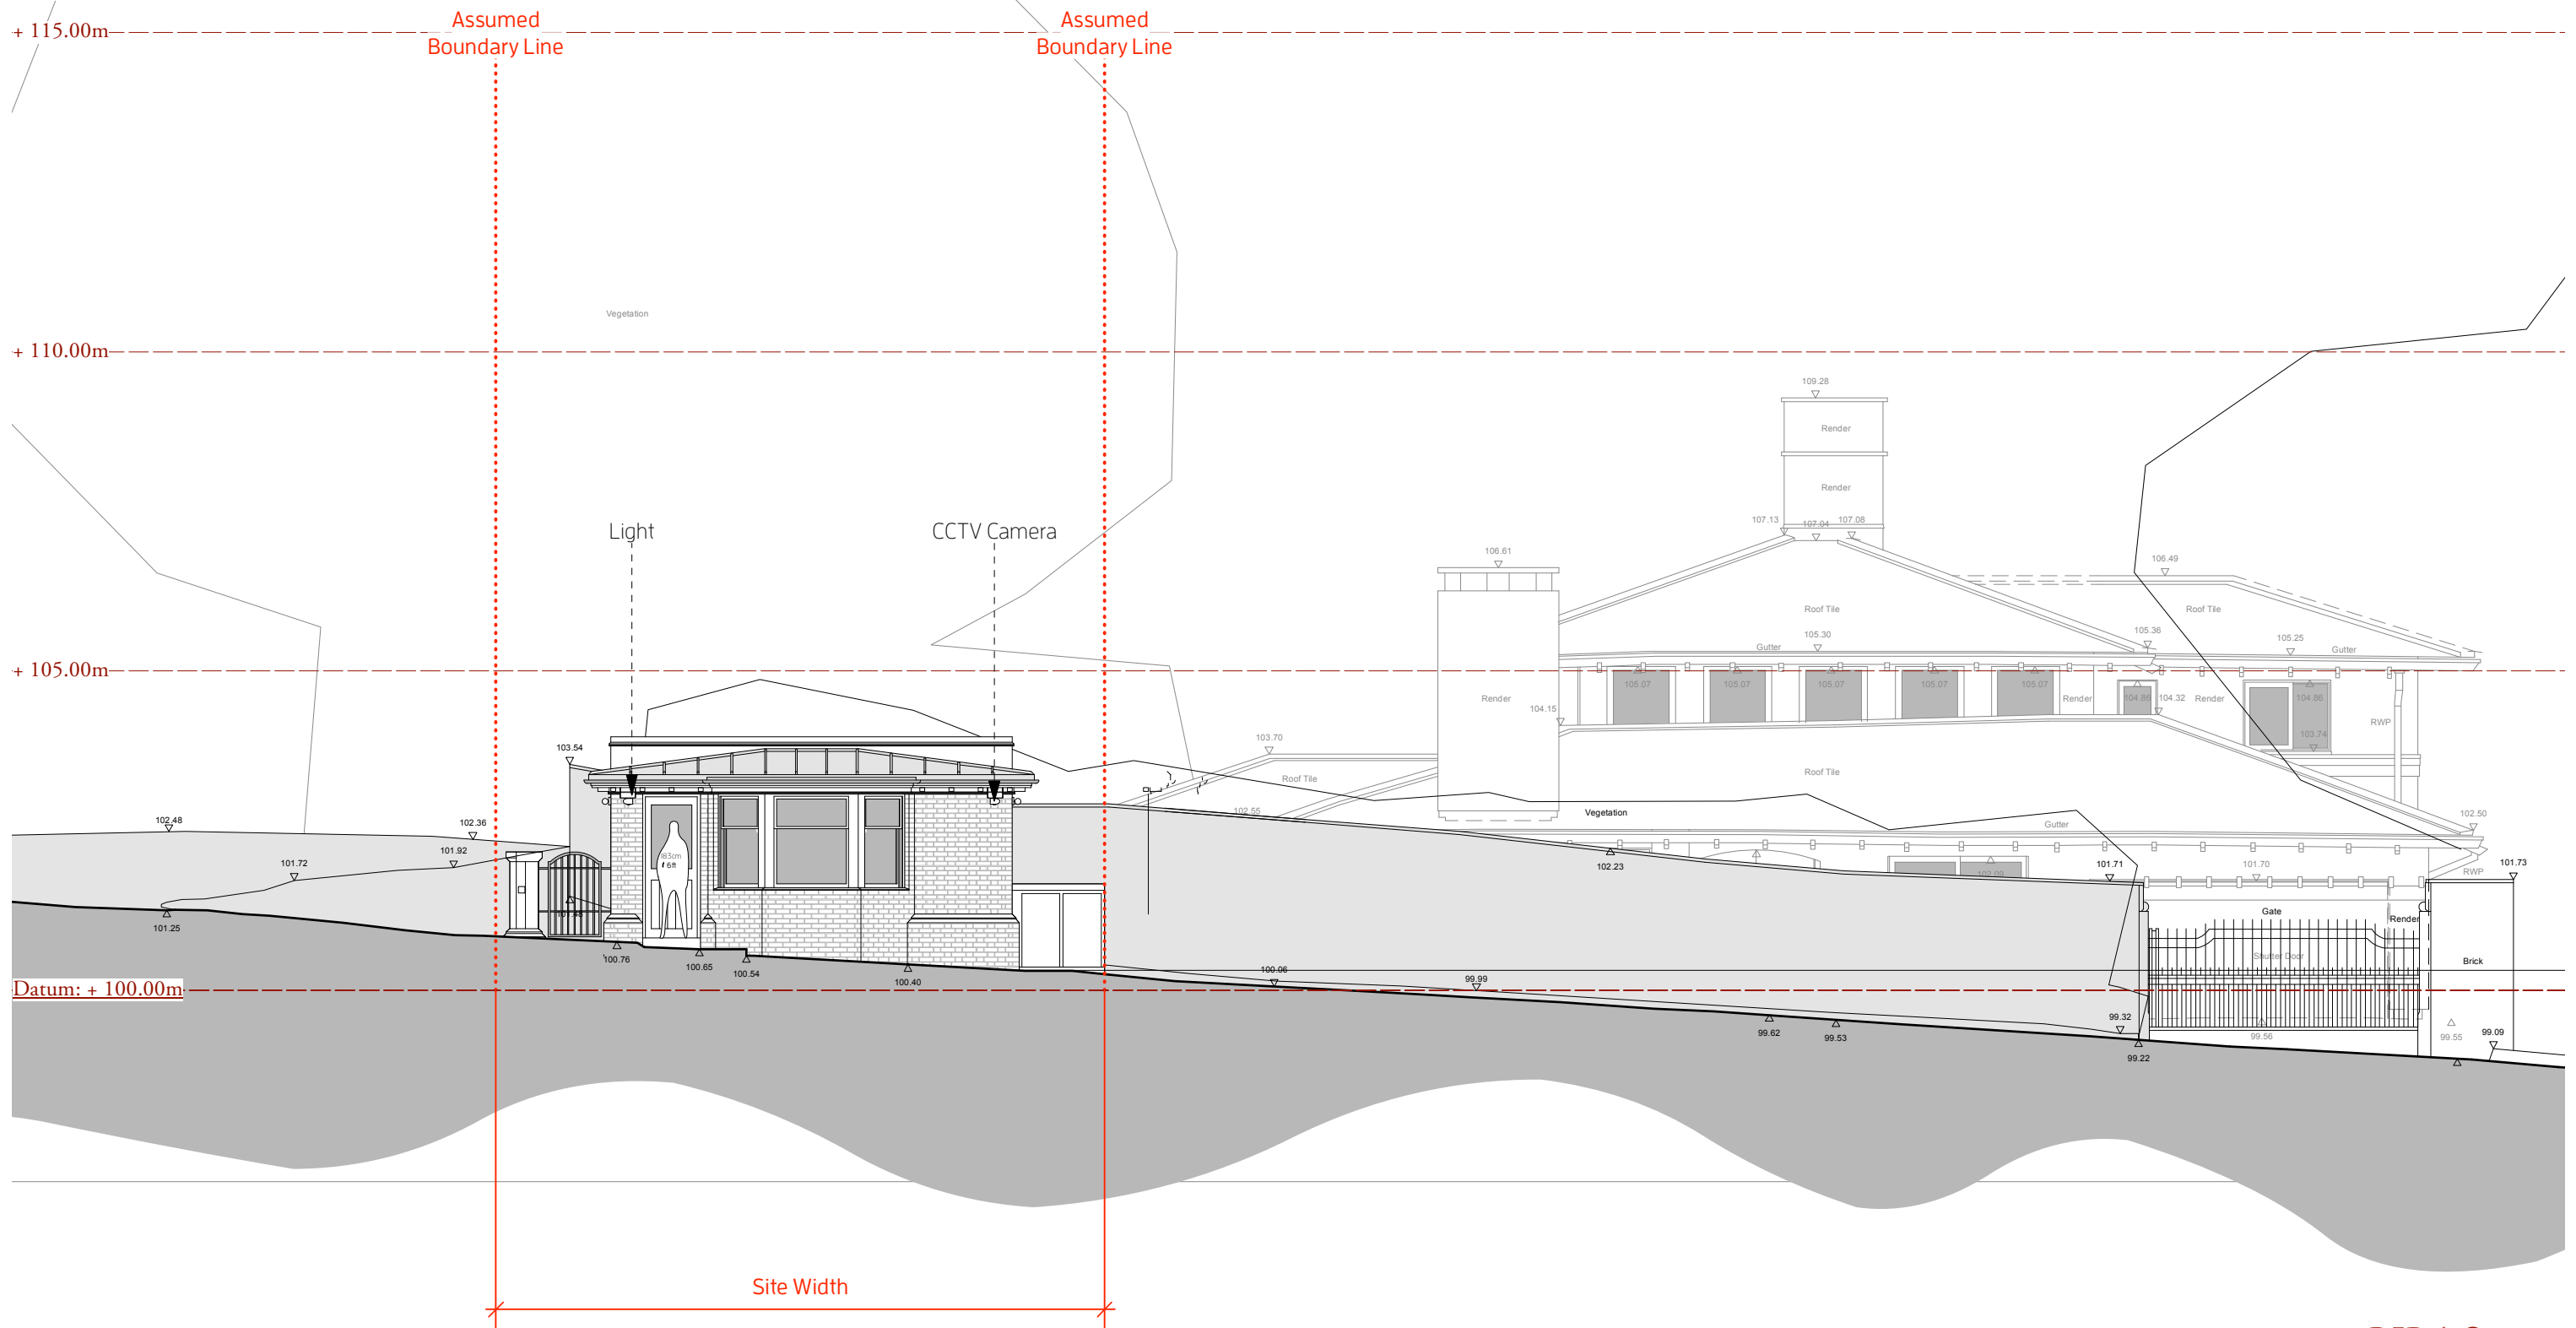

RIBA Stage 3

Christopher Tredway Architects

3rd Floor, 175 - 176 Tottenham Court Road, London W1T 7NX.

E Mail: office@christredway.co.uk

Phone: +44 (0)20 7101 9336

Gatehouse & Gates, Compton Avenue

Site: Security Hut & Gates, Compton Avenue, London N6.

Job No: 090

Drawing No: 090/ AP2_04

Title: Proposed Side Elevation

Revision: B

Date: 08/12/2023


Scale: 1:100 @ 100% A3 L

Changes Since This Drawing Was Last Issued:

- 1) Height of gate pillars, to contain actuators, decreased by 300 mm;
- 2) Detailing to eaves decreased (seat cut decreased, moulded end profile removed, quarter round bead removed and moulded profile gutter removed);
- 3) Window detailing simplified (mullions and sash horns removed);
- 4) Entrance door simplified (raised and fielded panel removed).



Proposed Rear Elevation @ 1:100

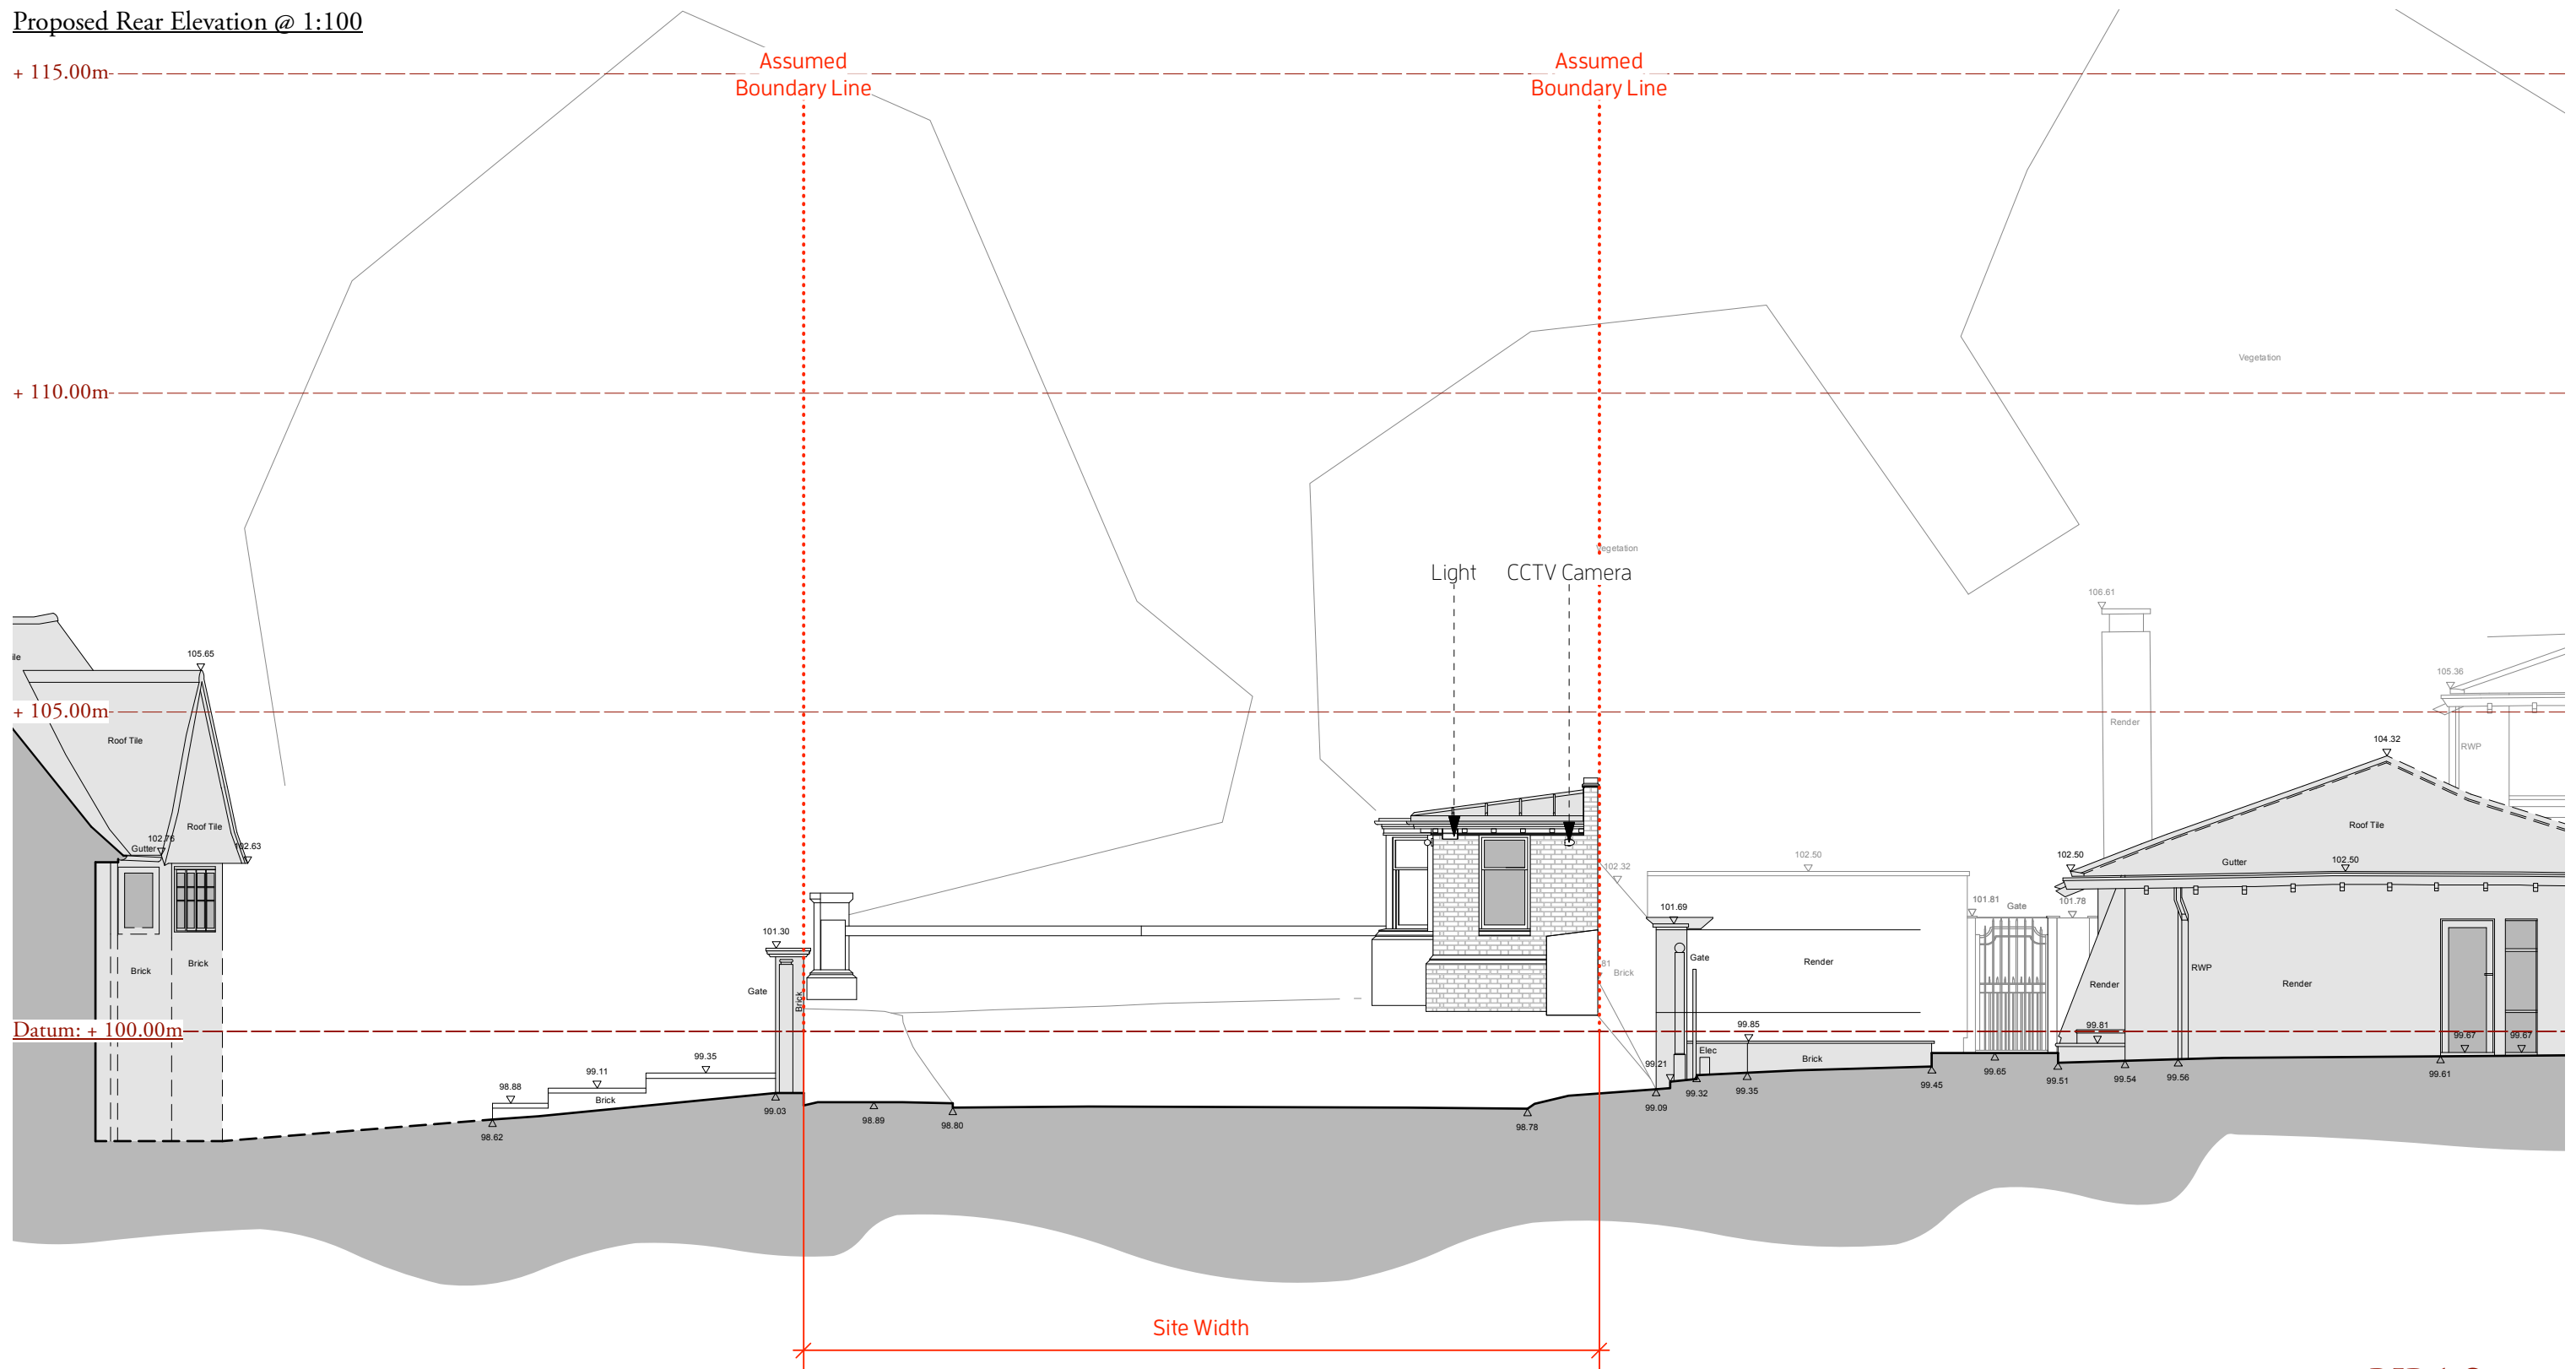

RIBA Stage 3

Christopher Tredway **Architects**

3rd Floor, 175 - 176 Tottenham Court Road, London W1T 7NX.

E Mail: office@christredway.co.uk Phone: +44 (0)20 7101 9336

Gatehouse & Gates, Compton Avenue

Site: Security Hut & Gates, Compton Avenue, London N6.

Job No: 090

Drawing No: 090/ AP2_05

Title: Proposed Rear Elevation

Revision: B

Date: 08/12/2023


Scale: 1:100 @ 100% A3 L

Changes Since This Drawing Was Last Issued:

- 1) Height of gate pillars, to contain actuators, decreased by 300 mm;
- 2) Detailing to eaves decreased (seat cut decreased, moulded end profile removed, quarter round bead removed and moulded profile gutter removed);
- 3) Window detailing simplified (mullions and sash horns removed);
- 4) Entrance door simplified (raised and fielded panel removed).



Proposed Ground Floor @ 1:100

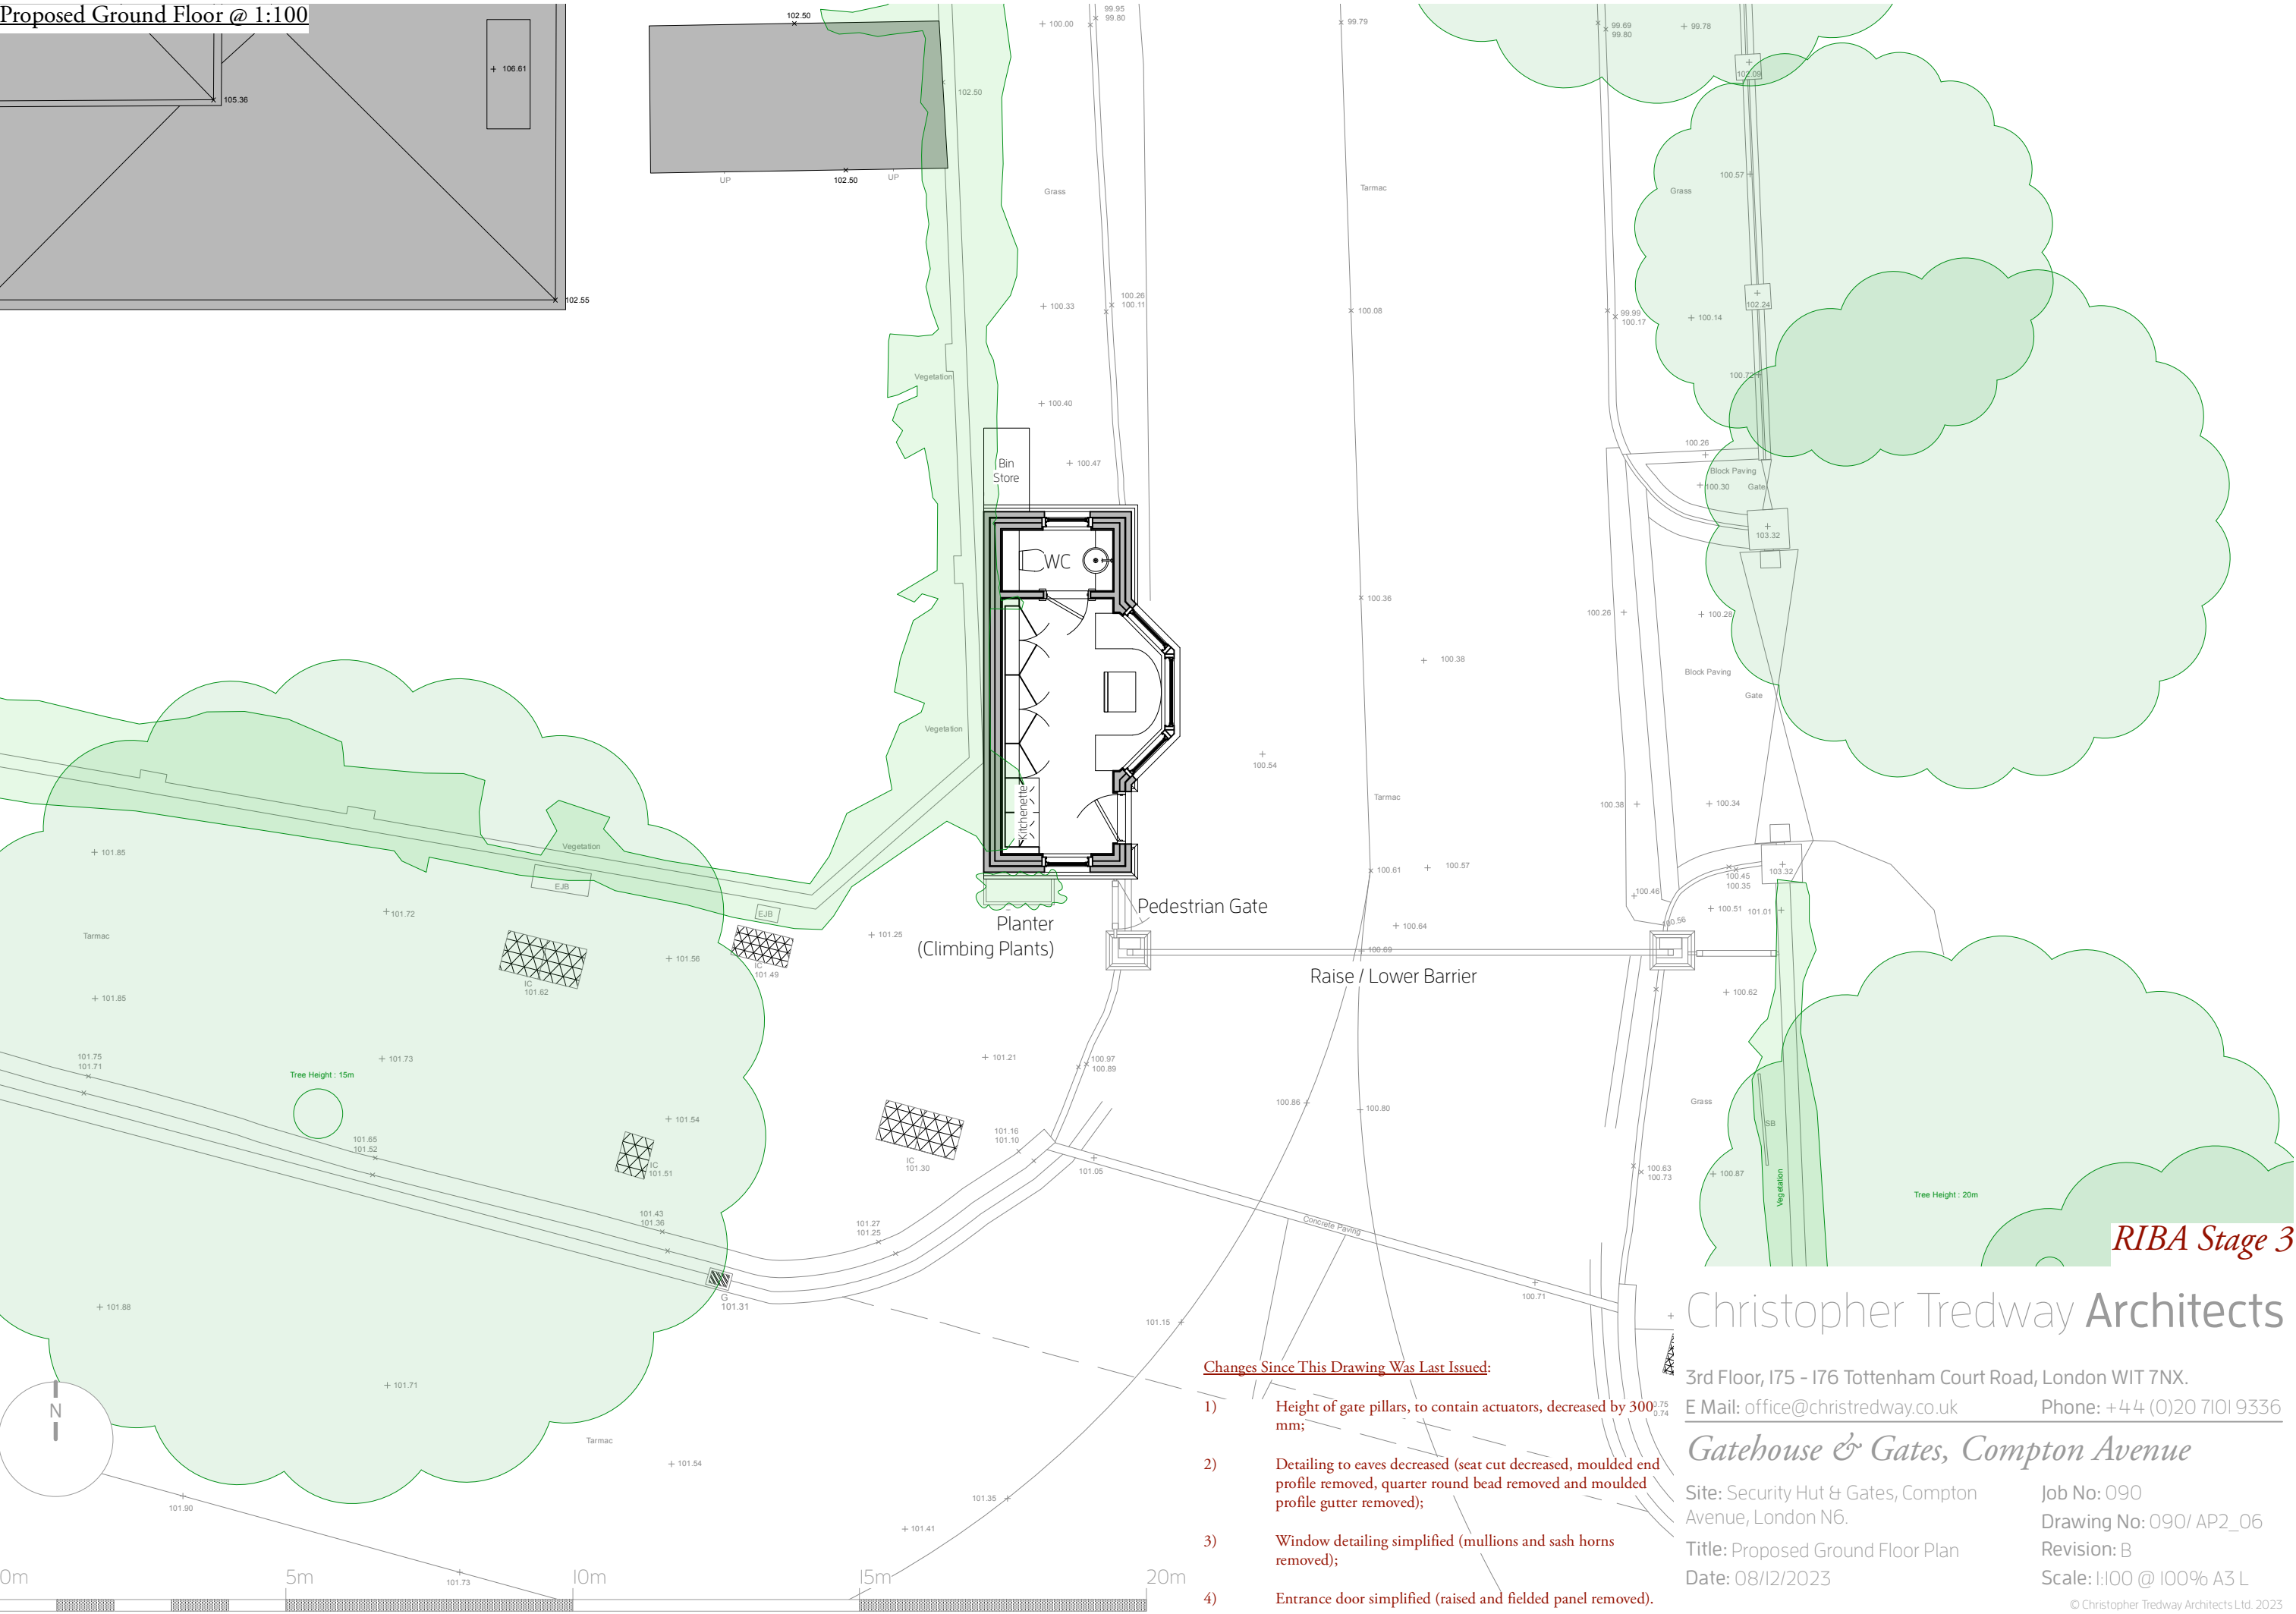

Changes Since This Drawing Was Last Issued:

- 1) Height of gate pillars, to contain actuators, decreased by 300mm;
- 2) Detailing to eaves decreased (seat cut decreased, moulded end profile removed, quarter round bead removed and moulded profile gutter removed);
- 3) Window detailing simplified (mullions and sash horns removed);
- 4) Entrance door simplified (raised and fielded panel removed).

Christopher Tredway Architects

3rd Floor, 175 - 176 Tottenham Court Road, London W1T 7NX.

E Mail: office@chrestredway.co.uk Phone: +44 (0)20 7101 9336

Gatehouse & Gates, Compton Avenue

Site: Security Hut & Gates, Compton Avenue, London N6.

Title: Proposed Ground Floor Plan

Date: 08/12/2023

Job No: 090

Drawing No: 090/ AP2_06

Revision: B

Scale: 1:100 @ 100% A3 L

© Christopher Tredway Architects Ltd. 2023