


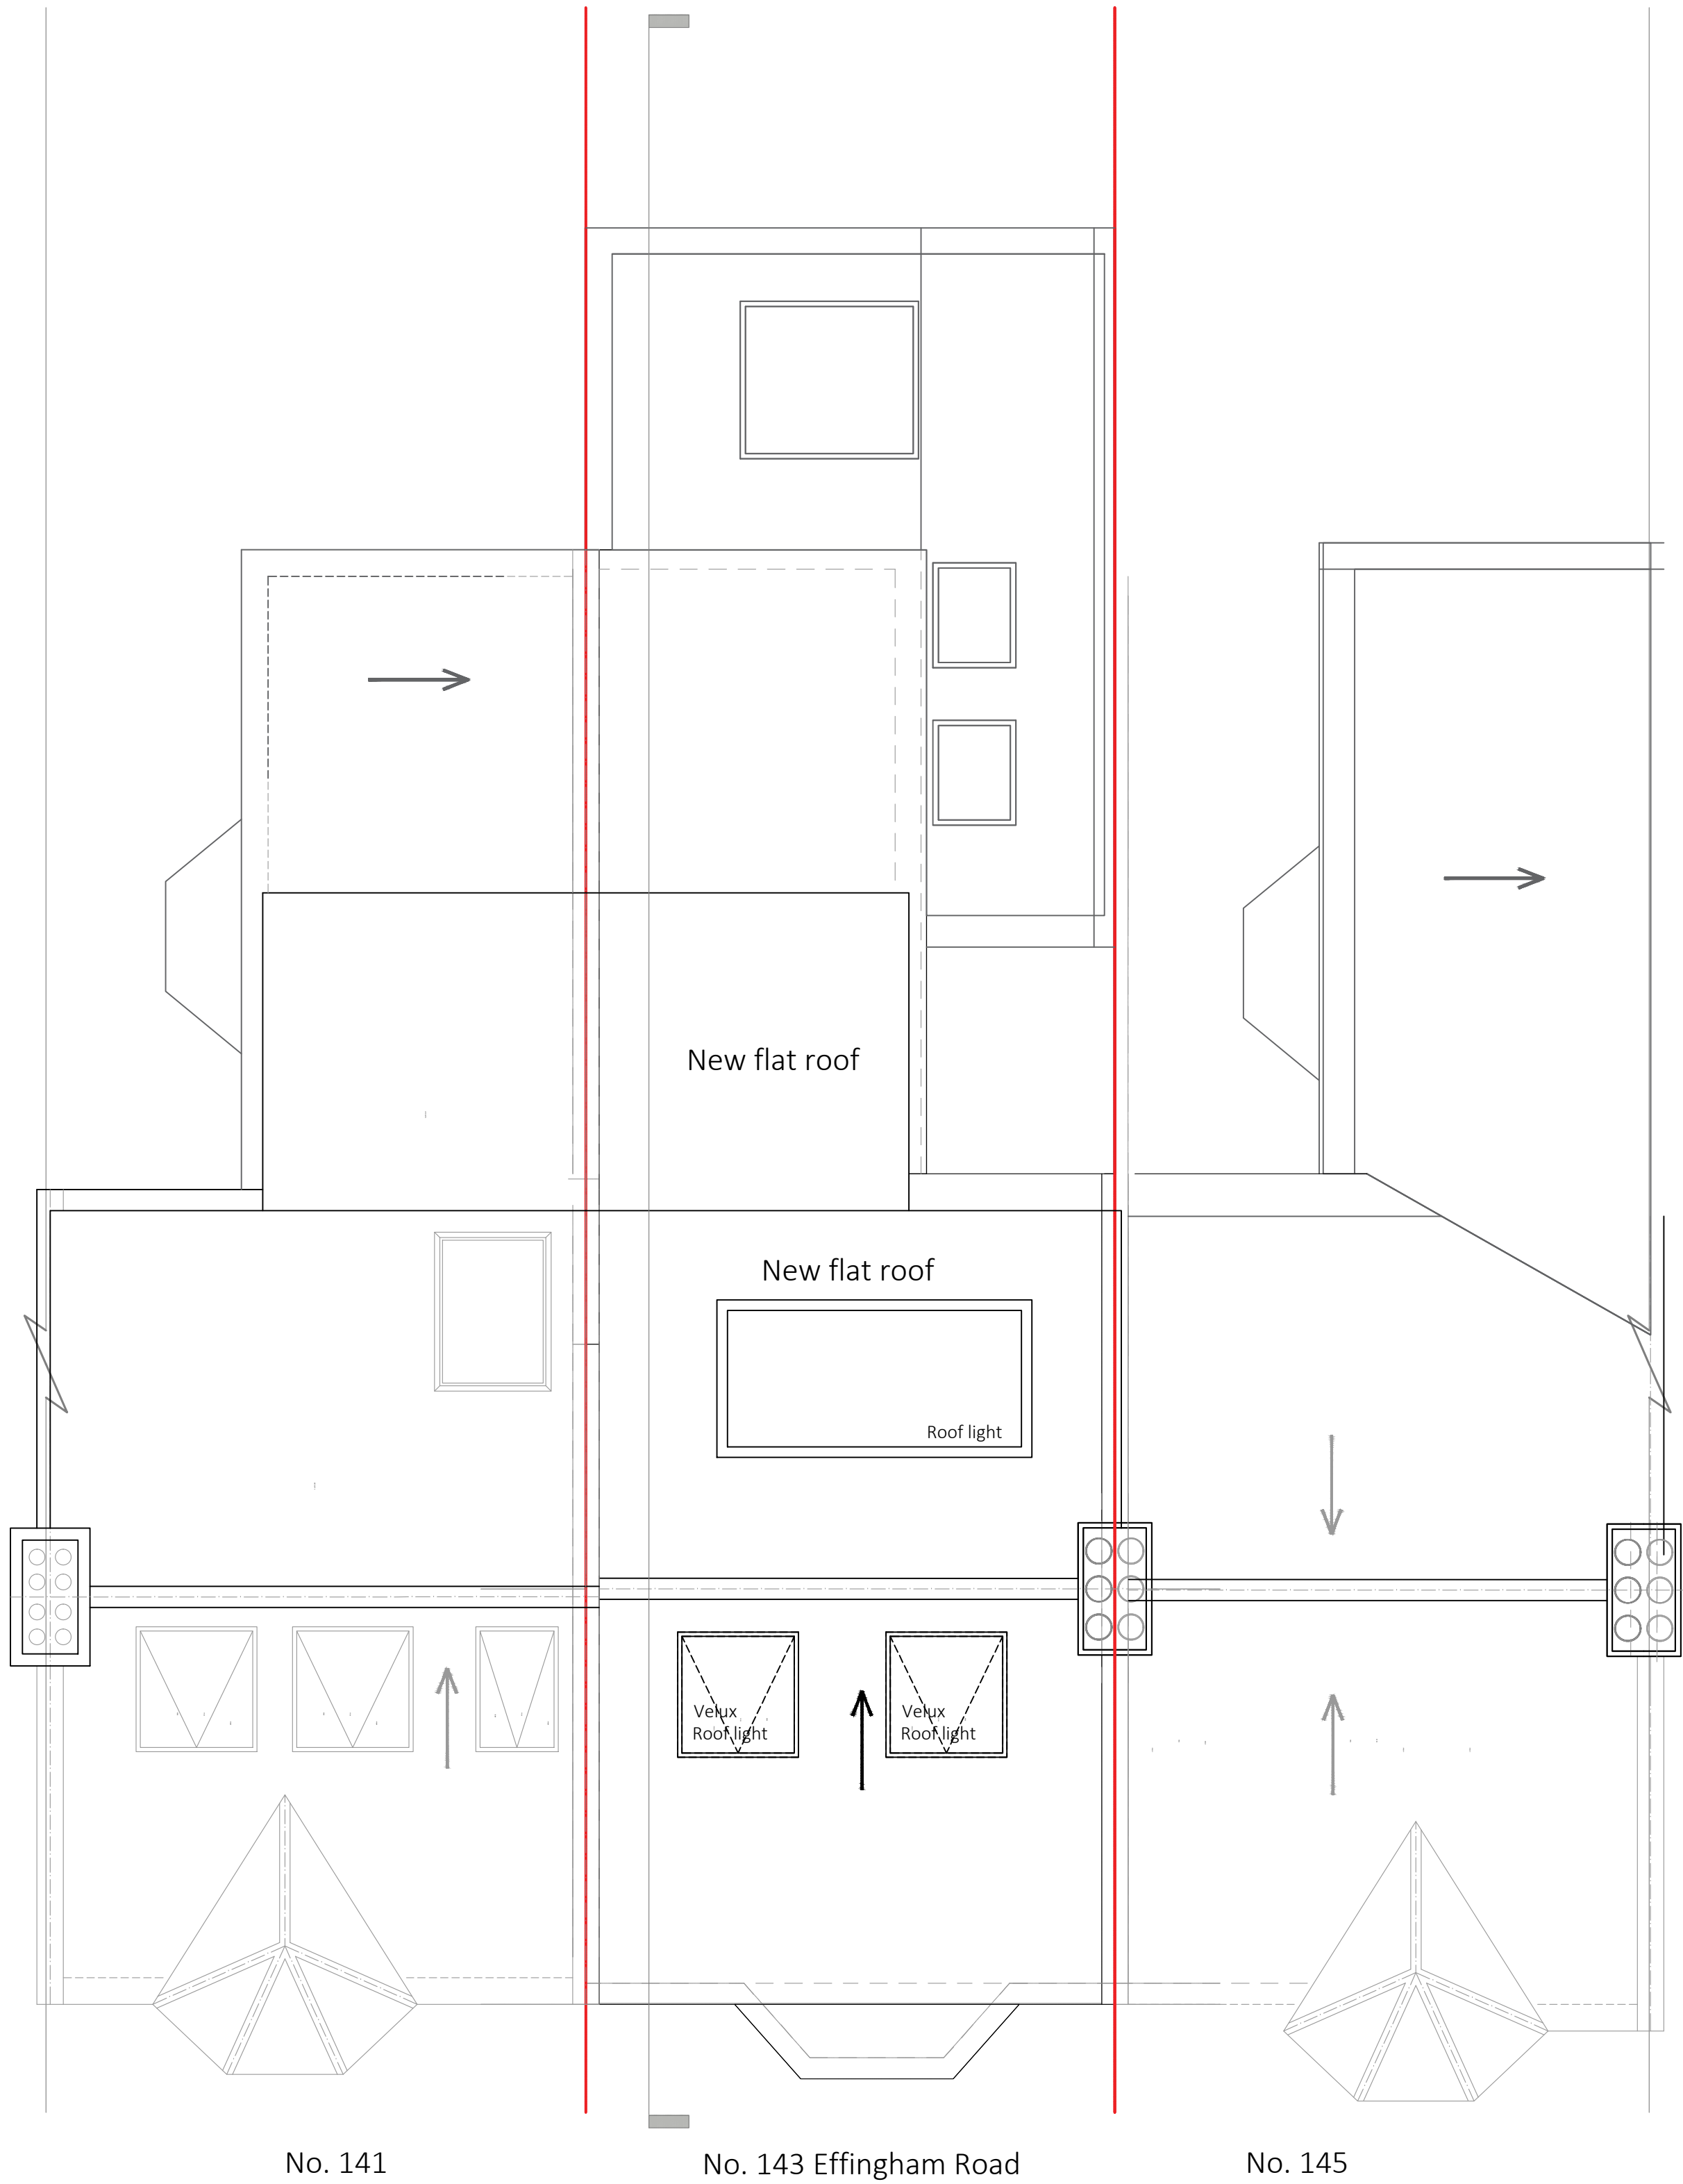

EXISTING ROOF PLAN

P1	09.12.2023	Amended for Planning	KS	KS
	07.10.2023	For Planning	KS	KS
rev	date	description	revised by	audited by
stage PLANNING		drawing title PROPOSED Roof Plan	suitability code S2	
			CONTRACTORS ARE NOT TO SCALE DIMENSIONS FROM THIS DRAWING	
		client Mr Rikesh Somaya	project 143 Effingham Road Harringay Ladder London N8 OAE	
THIS DRAWING IS COPYRIGHT				
scale 1:50@A1 1:100@A3	drawn by KS	audited by KS	job no EFF -	originator DBK -
			zone ZZ -	level XX -
			type DR -	role A -
			dwg no 31002	revision P2