
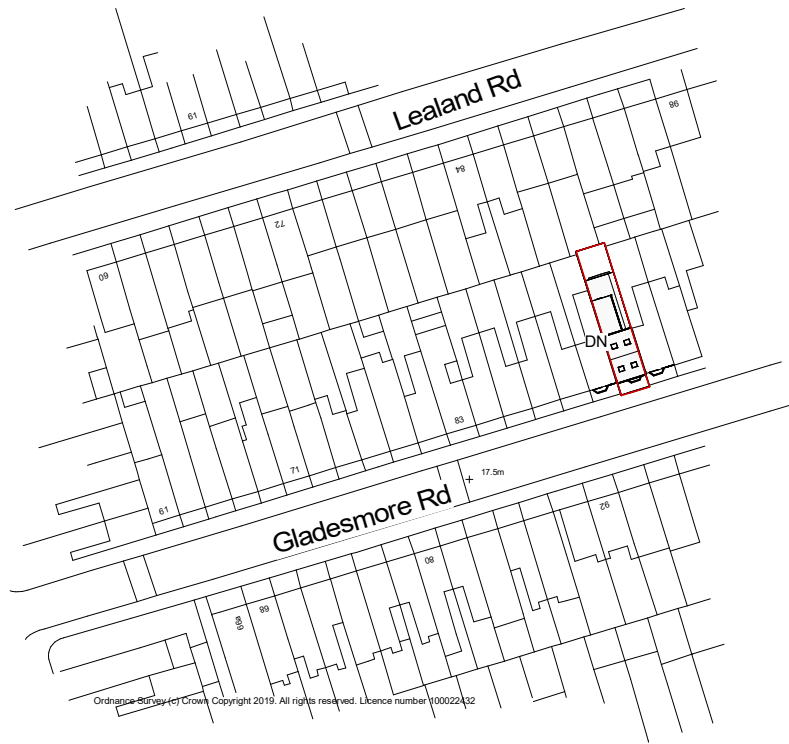
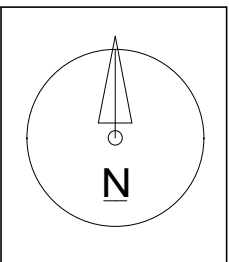


 Property boundary

Property area 121.3m²

 




NOTES:
CONTRACTORS MUST VERIFY ALL DIMENSIONS AT THE SITE BEFORE COMENCING ANY WORK.
NO CONSTRUCTION WORK BEFORE BUILDING CONTROL APPROVAL AND STRUCTURAL ENGINEER CONFIRMATION.
ANY DISCREPANCIES TO BE REPORTED TO GRIDKUNE.
ALL DRAWINGS ARE TO BE READ IN CONJUNCTION WITH ALL RELEVANT DRAWINGS AND SPECIFICATIONS.

Rev	Description	Date
A	Correction of ground floor window	11/12/2023

PROJECT TITLE		
95 Gladesmore Road. London N15 6TL		
Date	Project number	DRWAING NUMBER
11/12/2023	7468	PR - L001

DRAWING TITLE	
Proposed Location And Os Map	
CLIENT	
Mr Abraham Wajsman	
Scale (@ A3)	Drawn by
As indicated	Cheski



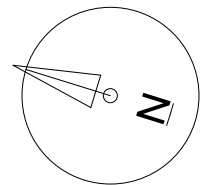 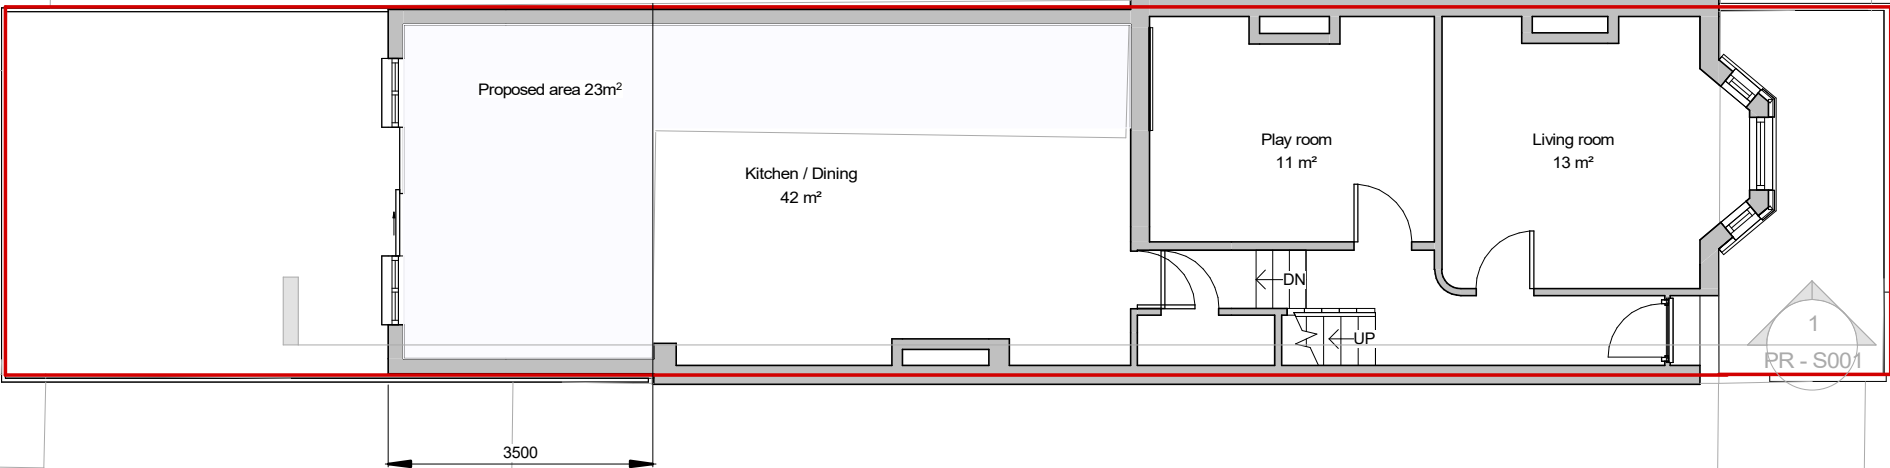

NOTES:
CONTRACTORS MUST VERIFY ALL DIMENSIONS
AT THE
SITE BEFORE COMENCING ANY WORK.

NO CONSTRUCTION WORK BEFORE BUILDING
CONTROL
APPROVAL AND STRUCTURAL ENGINEER
CONFIRMATION.

ANY DISCREPANCIES TO BE REPORTED TO
GRIDKUNE.
ALL DRAWINGS ARE TO BE READ IN
CONJUNCTION WITH
ALL RELEVANT DRAWINGS AND
SPECIFICATIONS.

Rev	Description	Date
A	Correction of ground floor window	11/12/2023

PROJECT TITLE

95 Gladesmore Road. London N15 6TL

Date
11/12/2023

Project number
7468

DRWAING NUMBER
PR - P001

DRAWING TITLE

Proposed Ground Floor

CLIENT




Mr Abraham Wajsman

Scale (@ A3)
1 : 100

Drawn by
Cheski



PLANNING SERVICES

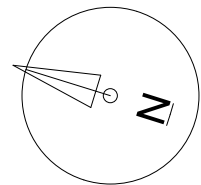 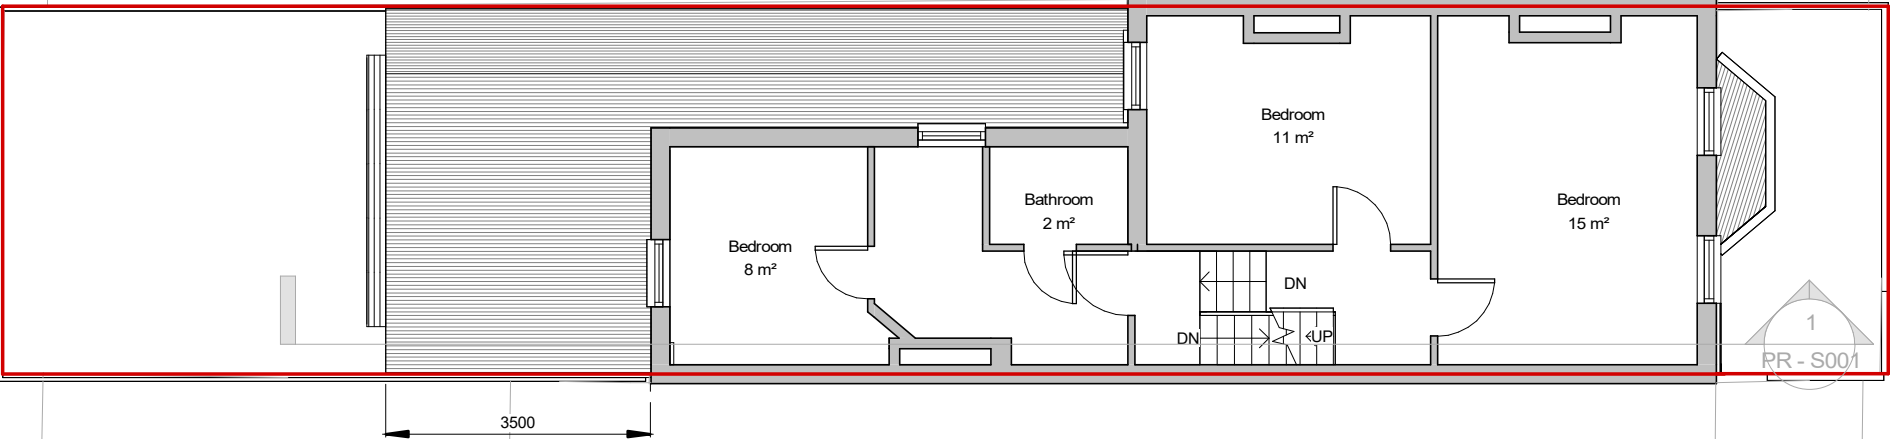

NOTES:
CONTRACTORS MUST VERIFY ALL DIMENSIONS
AT THE
SITE BEFORE COMENCING ANY WORK.

NO CONSTRUCTION WORK BEFORE BUILDING
CONTROL
APPROVAL AND STRUCTURAL ENGINEER
CONFIRMATION.

ANY DISCREPANCIES TO BE REPORTED TO
GRIDKUNE.
ALL DRAWINGS ARE TO BE READ IN
CONJUNCTION WITH
ALL RELEVANT DRAWINGS AND
SPECIFICATIONS.

Rev	Description	Date
A	Correction of ground floor window	11/12/2023

PROJECT TITLE

95 Gladesmore Road. London N15 6TL

Date
11/12/2023

Project number
7468

DRWAING NUMBER
PR - P002

DRAWING TITLE

Proposed First Floor

CLIENT




Mr Abraham Wajzman

Scale (@ A3)
1 : 100

Drawn by
Cheski



PLANNING SERVICES

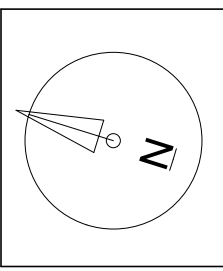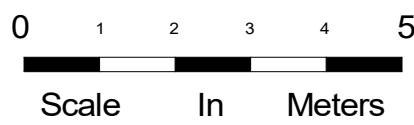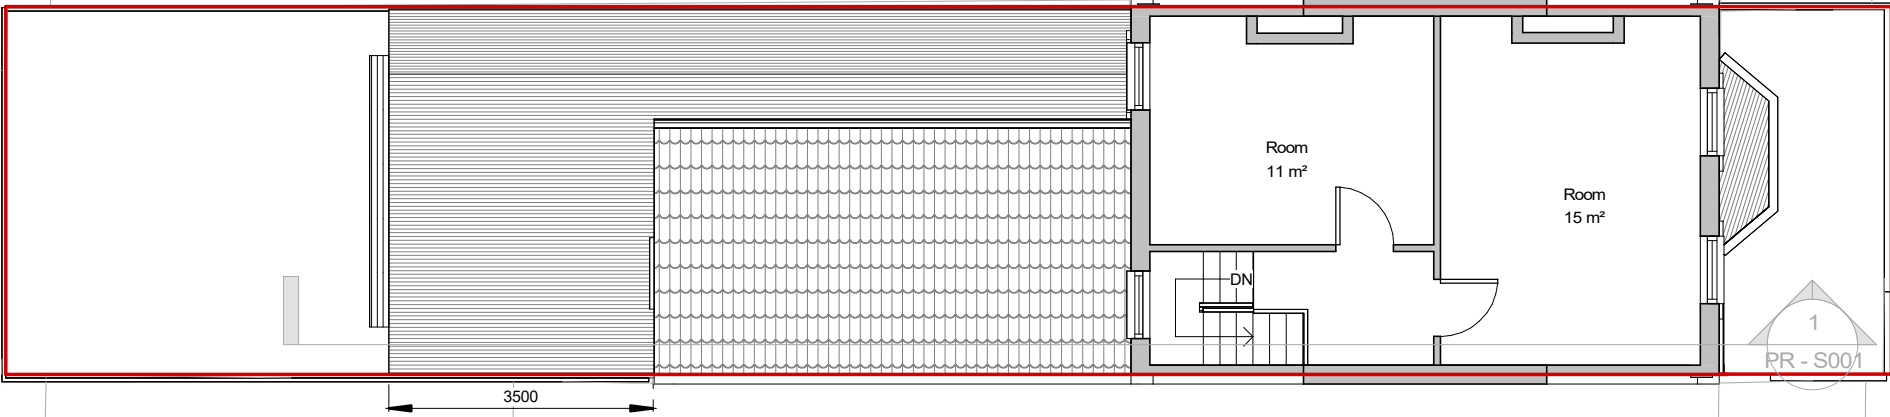




NOTES:
CONTRACTORS MUST VERIFY ALL DIMENSIONS AT THE SITE BEFORE COMENCING ANY WORK.
NO CONSTRUCTION WORK BEFORE BUILDING CONTROL APPROVAL AND STRUCTURAL ENGINEER CONFIRMATION.
ANY DISCREPANCIES TO BE REPORTED TO GRIDKUNE.
ALL DRAWINGS ARE TO BE READ IN CONJUNCTION WITH ALL RELEVANT DRAWINGS AND SPECIFICATIONS.

Rev	Description	Date
A	Correction of ground floor window	11/12/2023

PROJECT TITLE		
95 Gladesmore Road. London N15 6TL		
Date	Project number	DRWAING NUMBER
11/12/2023	7468	PR - P003

DRAWING TITLE	
Proposed Second Floor	
CLIENT	
Mr Abraham Wajzman	
Scale (@ A3)	Drawn by
1 : 100	Cheski



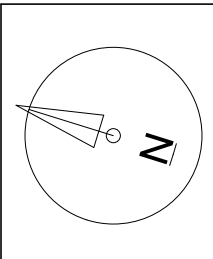 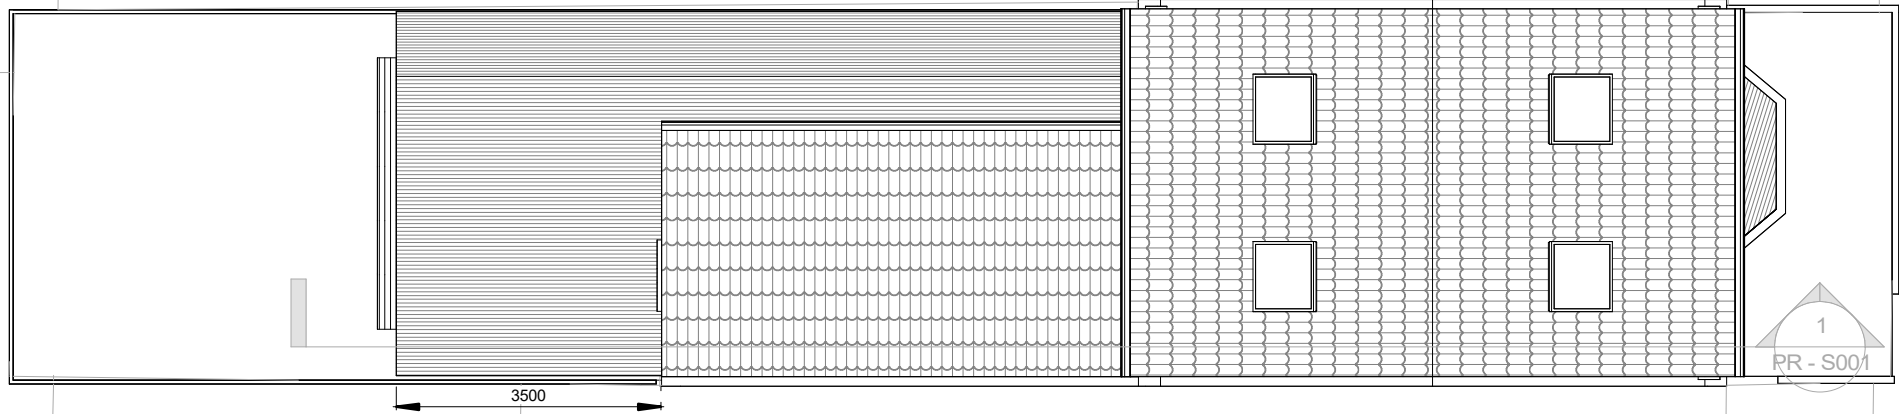

NOTES:
CONTRACTORS MUST VERIFY ALL DIMENSIONS
AT THE
SITE BEFORE COMENCING ANY WORK.

NO CONSTRUCTION WORK BEFORE BUILDING
CONTROL
APPROVEL AND STRUCTURAL ENGINEER
CONFIRMATION.

ANY DISCREPANCIES TO BE REPORTED TO
GRIDKUNE.
ALL DRAWINGS ARE TO BE READ IN
CONJUNCTION WITH
ALL RELEVANT DRAWINGS AND
SPECIFICATIONS.

Rev	Description	Date
A	Correction of ground floor window	11/12/2023

PROJECT TITLE

95 Gladesmore Road. London N15 6TL

Date
11/12/2023

Project number
7468

DRWAING NUMBER
PR - P004

DRAWING TITLE

Proposed Roof Plan

CLIENT

Mr Abraham Wajsman


Scale (@ A3)
1 : 100

Drawn by
Cheski






Front

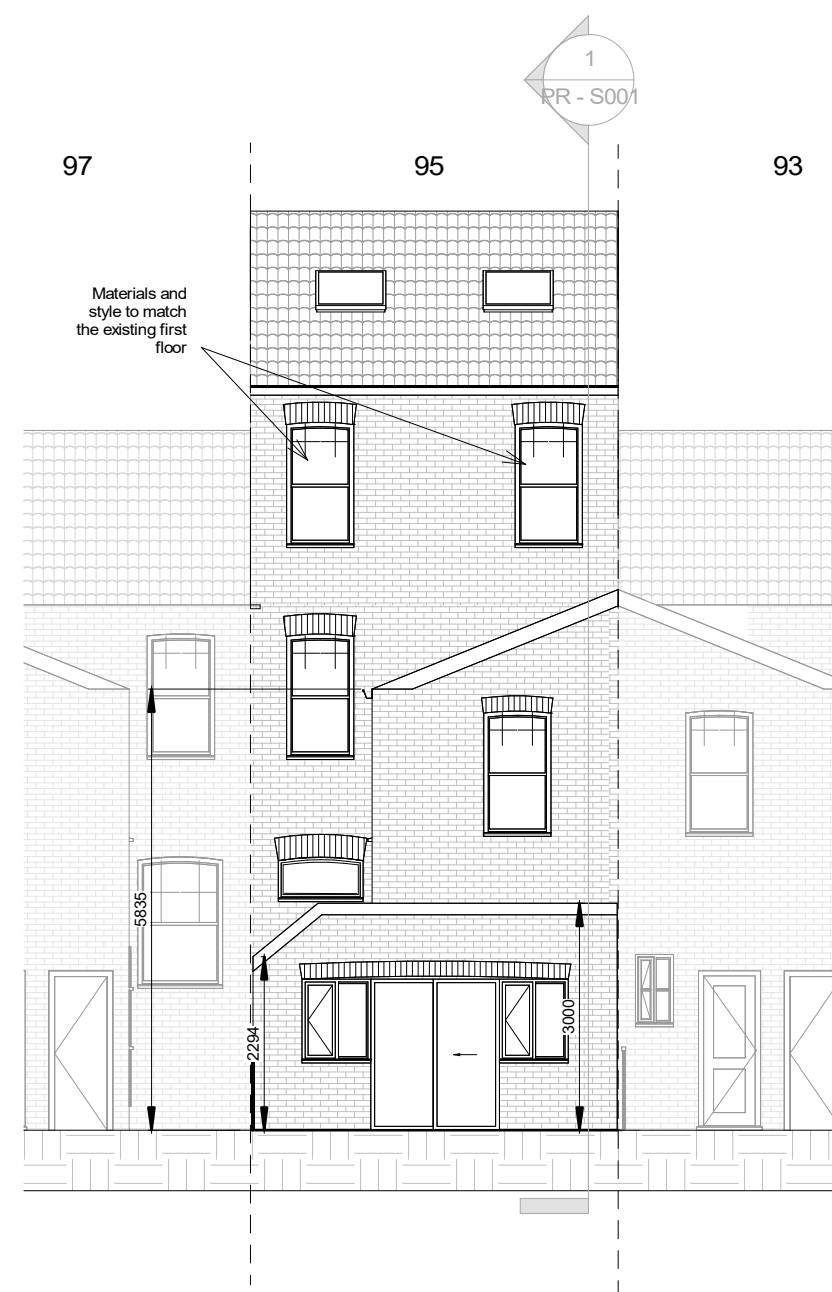

Rear

 

NOTES:
CONTRACTORS MUST VERIFY ALL DIMENSIONS AT THE SITE BEFORE COMMENCING ANY WORK.
NO CONSTRUCTION WORK BEFORE BUILDING CONTROL APPROVAL AND STRUCTURAL ENGINEER CONFIRMATION.
ANY DISCREPANCIES TO BE REPORTED TO GRIDKUNE.
ALL DRAWINGS ARE TO BE READ IN CONJUNCTION WITH ALL RELEVANT DRAWINGS AND SPECIFICATIONS.

Rev	Description	Date
A	Correction of ground floor window	11/12/2023

PROJECT TITLE

95 Gladesmore Road. London N15 6TL

Date
11/12/2023

Project number
7468

DRWAING NUMBER
PR - E001

DRAWING TITLE

Proposed Front And Rear Elevation


CLIENT

Mr Abraham Wajsman


Scale (@ A3)
1 : 100

Drawn by
Cheski




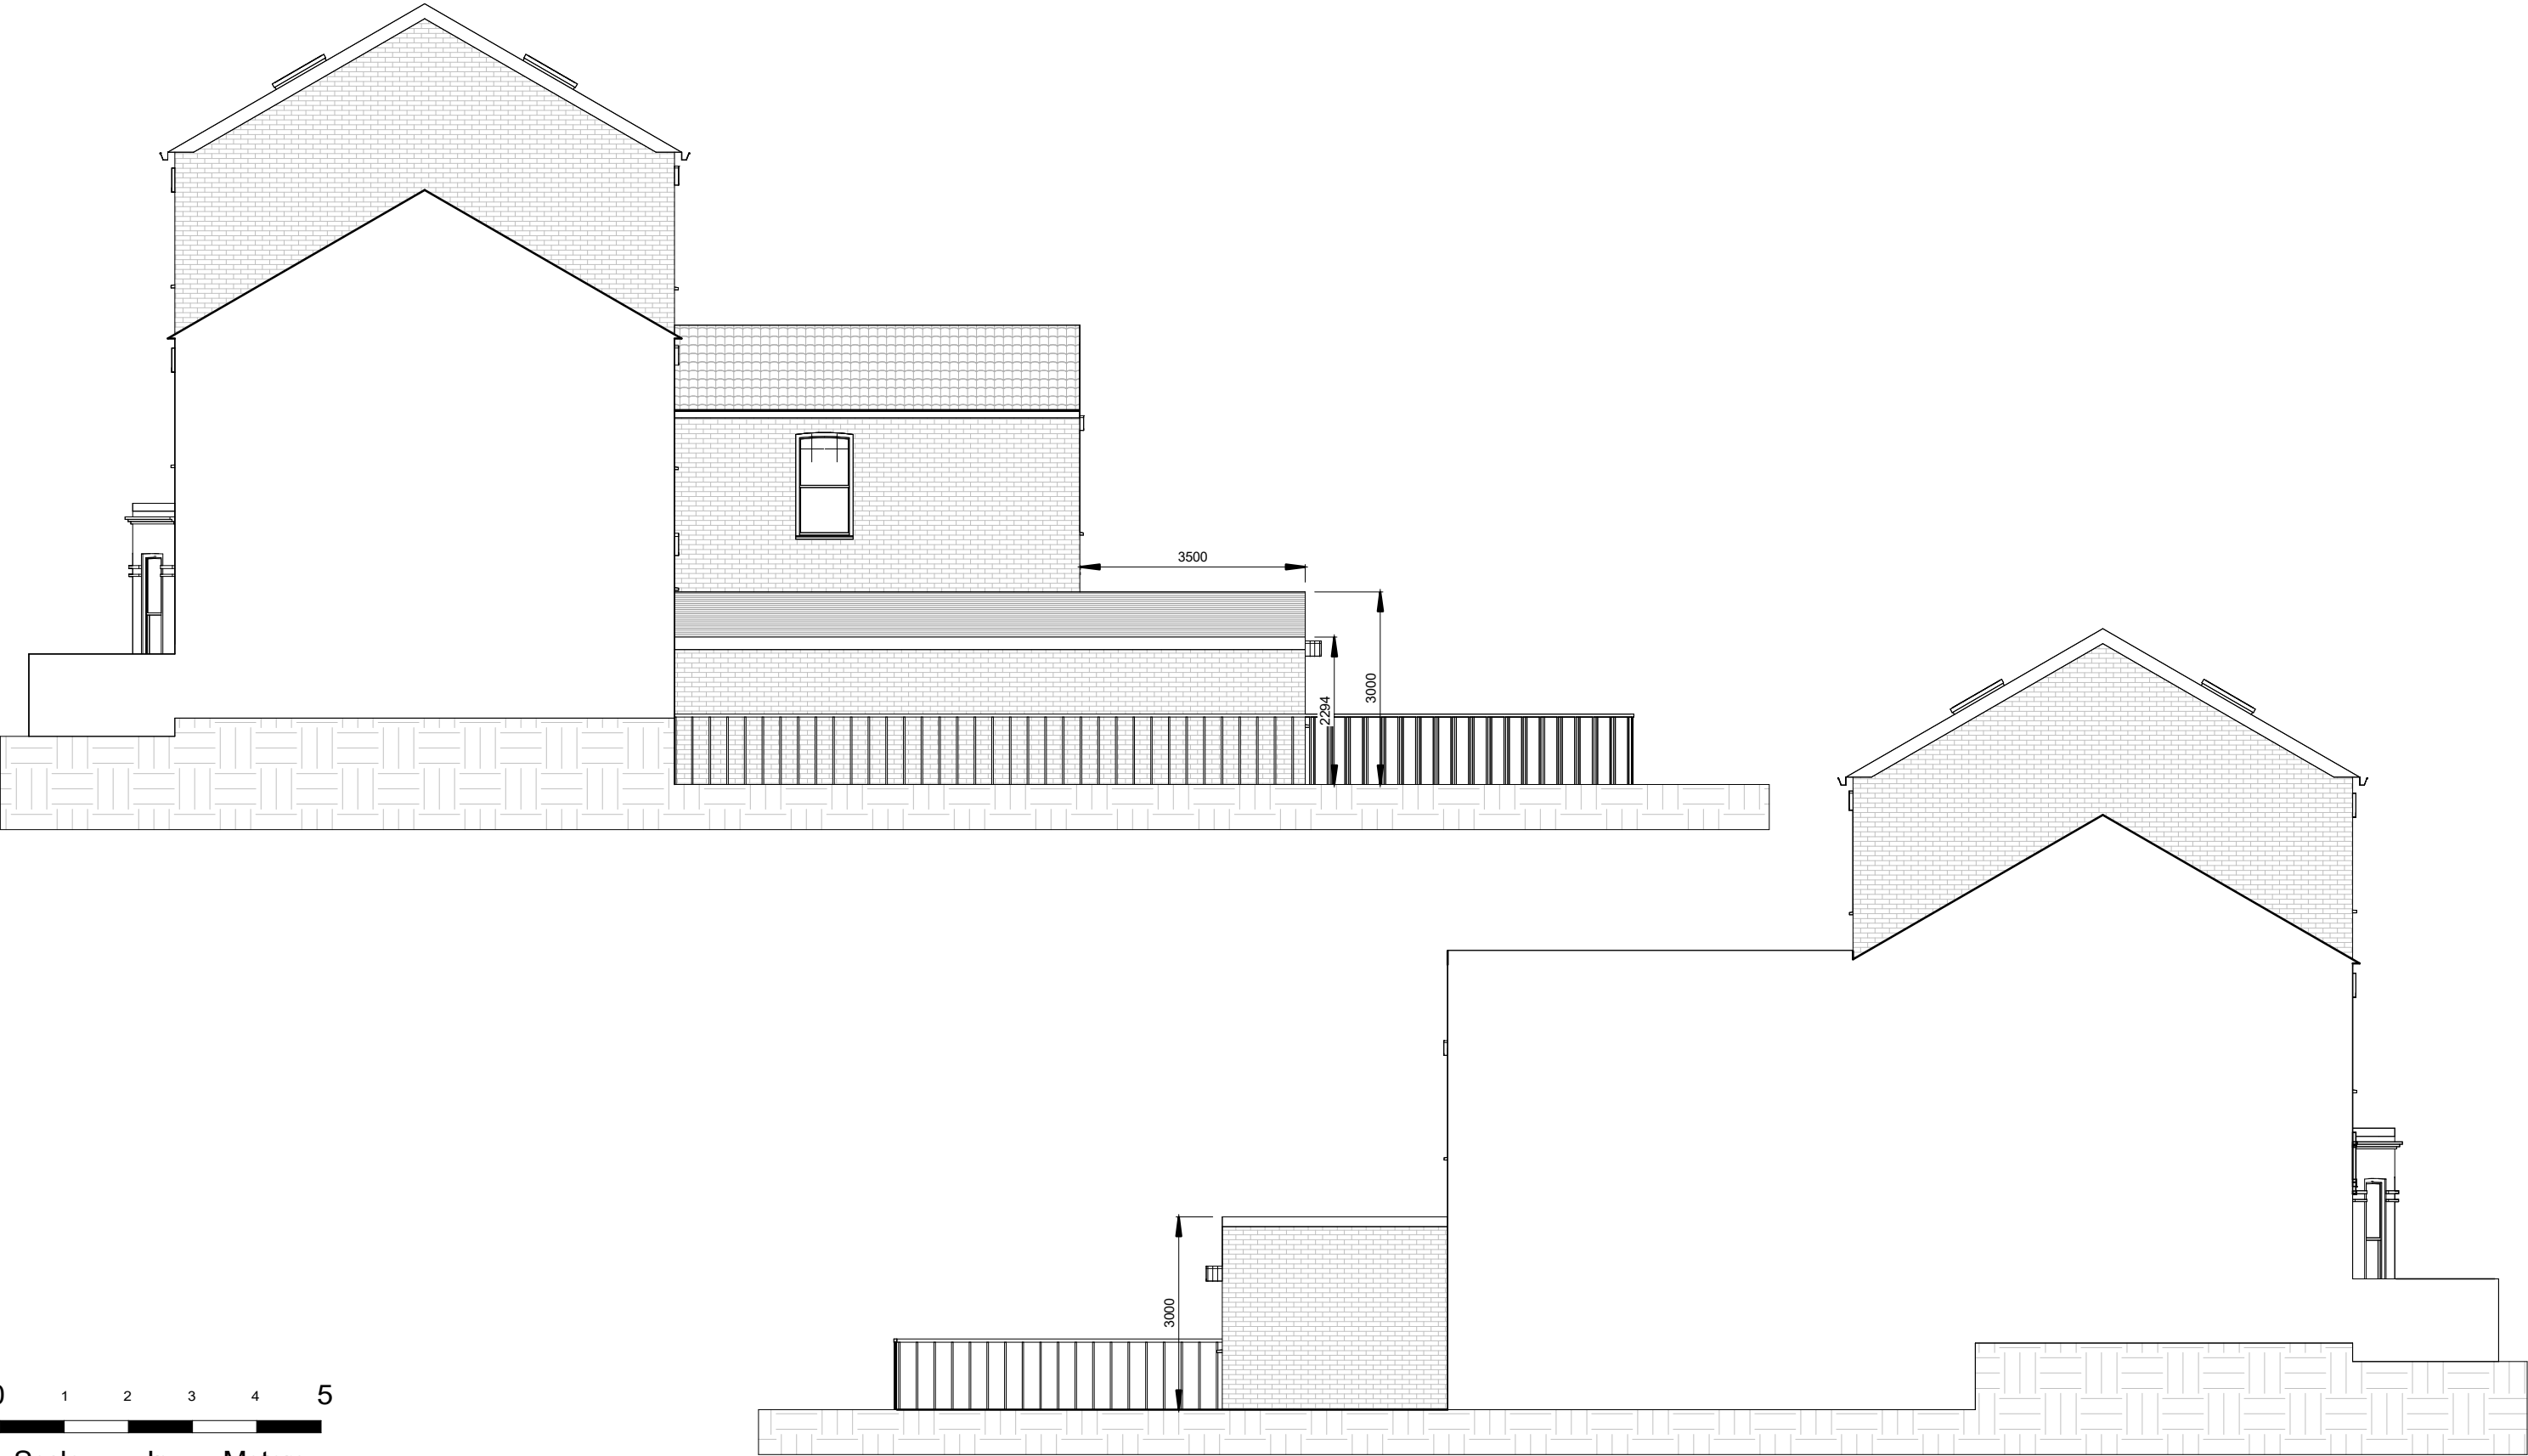

NOTES. CONTRACTORS MUST VERIFY ALL DIMENSIONS AT THE SITE BEFORE COMENCING ANY WORK. NO CONSTRUCTION WORK BEFORE BUILDING CONTROL APPROVEL AND STRUCTURAL ENGINEER CONFIRMATION. ANY DISCREPANCIES TO BE REPORTED TO GRIDKUNE. ALL DRAWINGS ARE TO BE READ IN CONJUNCTION WITH ALL RELEVANT DRAWINGS AND SPECIFICATIONS.	Rev	Description	Date	PROJECT TITLE			DRAWING TITLE		
	A	Correction of ground floor window	11/12/2023				Proposed Side Elevations		
				CLIENT					
				Mr Abraham Wajsman					
			Date	Project number	DRWAING NUMBER	Scale (@ A3)	Drawn by		
			11/12/2023	7468	PR - E002	1 : 100	Cheski		

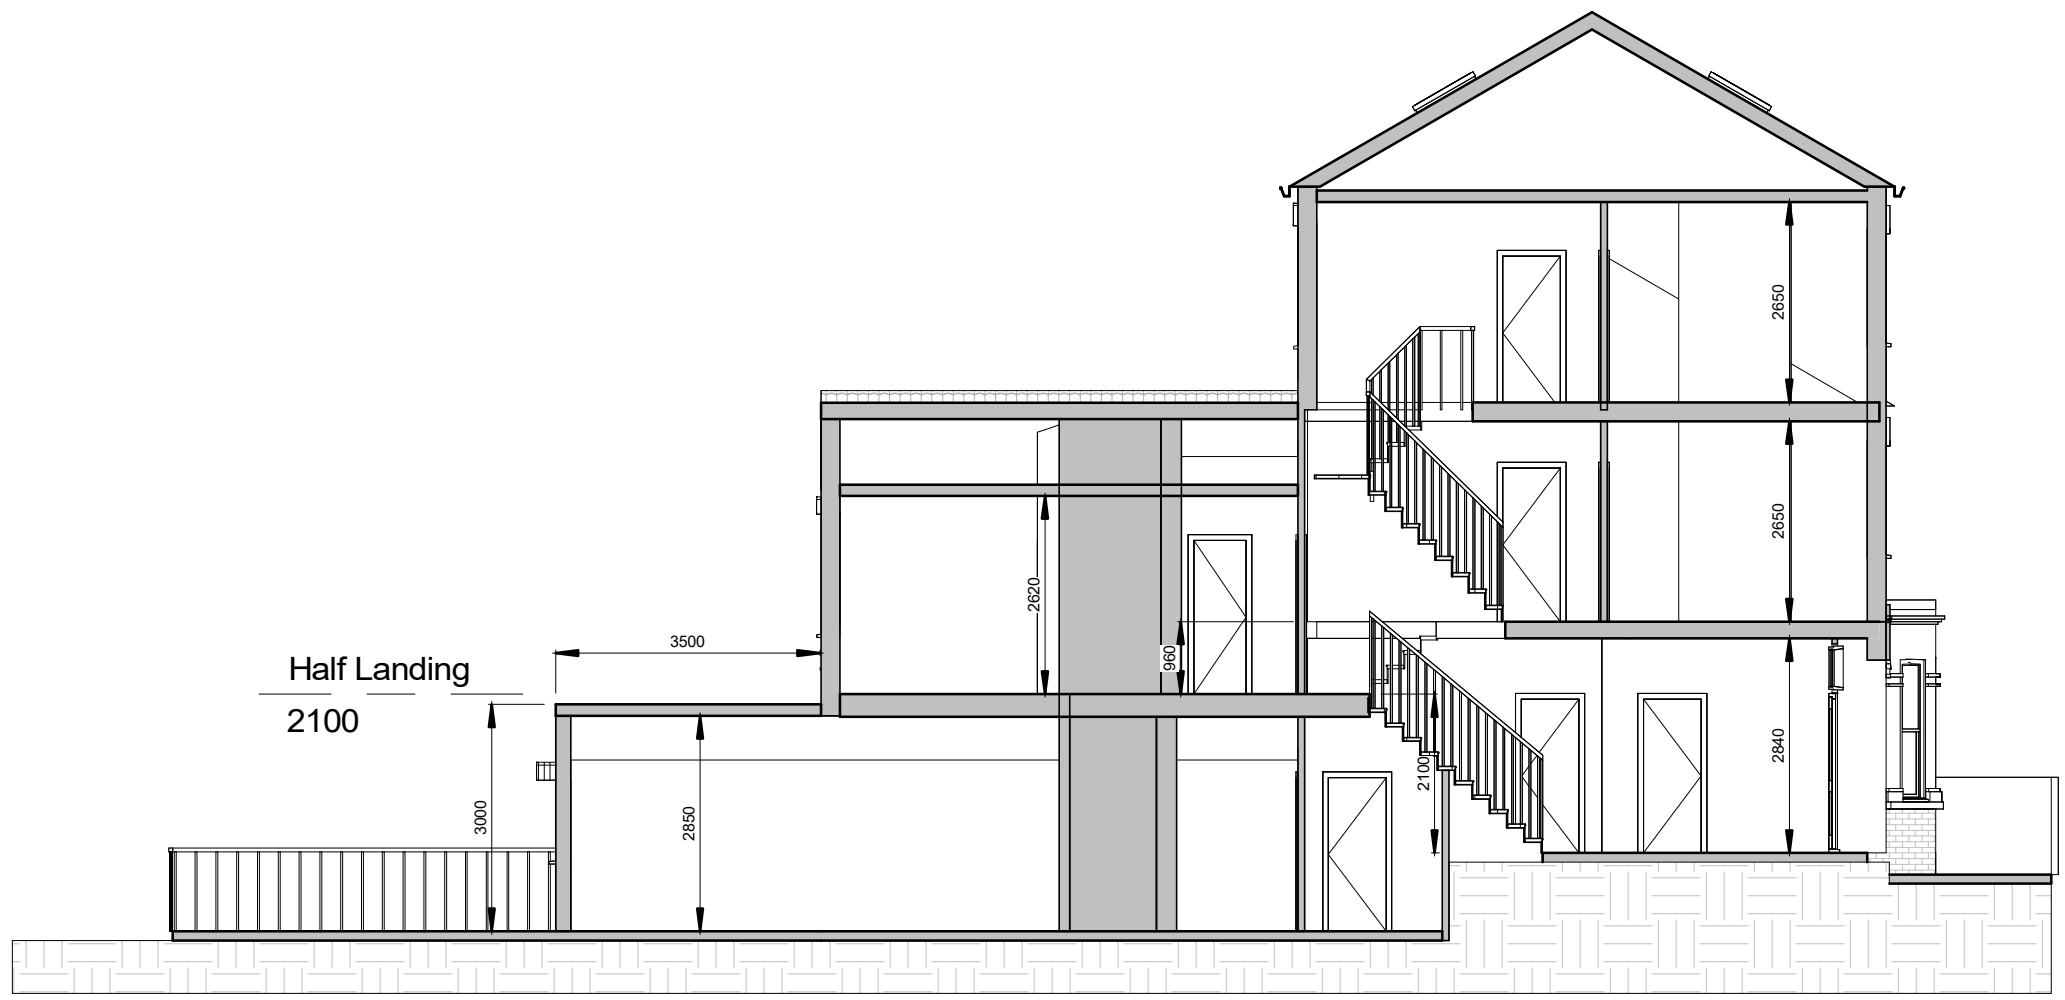

Loft	8760
Second Floor	5860
First Floor	3060
Ground Floor	0

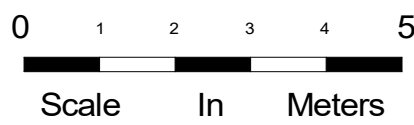

NOTES:
CONTRACTORS MUST VERIFY ALL DIMENSIONS AT THE SITE BEFORE COMENCING ANY WORK.


NO CONSTRUCTION WORK BEFORE BUILDING CONTROL APPROVAL AND STRUCTURAL ENGINEER CONFIRMATION.

ANY DISCREPANCIES TO BE REPORTED TO GRIDKUNE.
ALL DRAWINGS ARE TO BE READ IN CONJUNCTION WITH ALL RELEVANT DRAWINGS AND SPECIFICATIONS.

Rev	Description	Date
A	Correction of ground floor window	11/12/2023

PROJECT TITLE		
95 Gladesmore Road. London N15 6TL		
Date	Project number	DRWAING NUMBER
11/12/2023	7468	PR - S001

DRAWING TITLE	
Proposed Section	
CLIENT	
Mr Abraham Wajsman	
Scale (@ A3)	Drawn by
1 : 100	Cheski

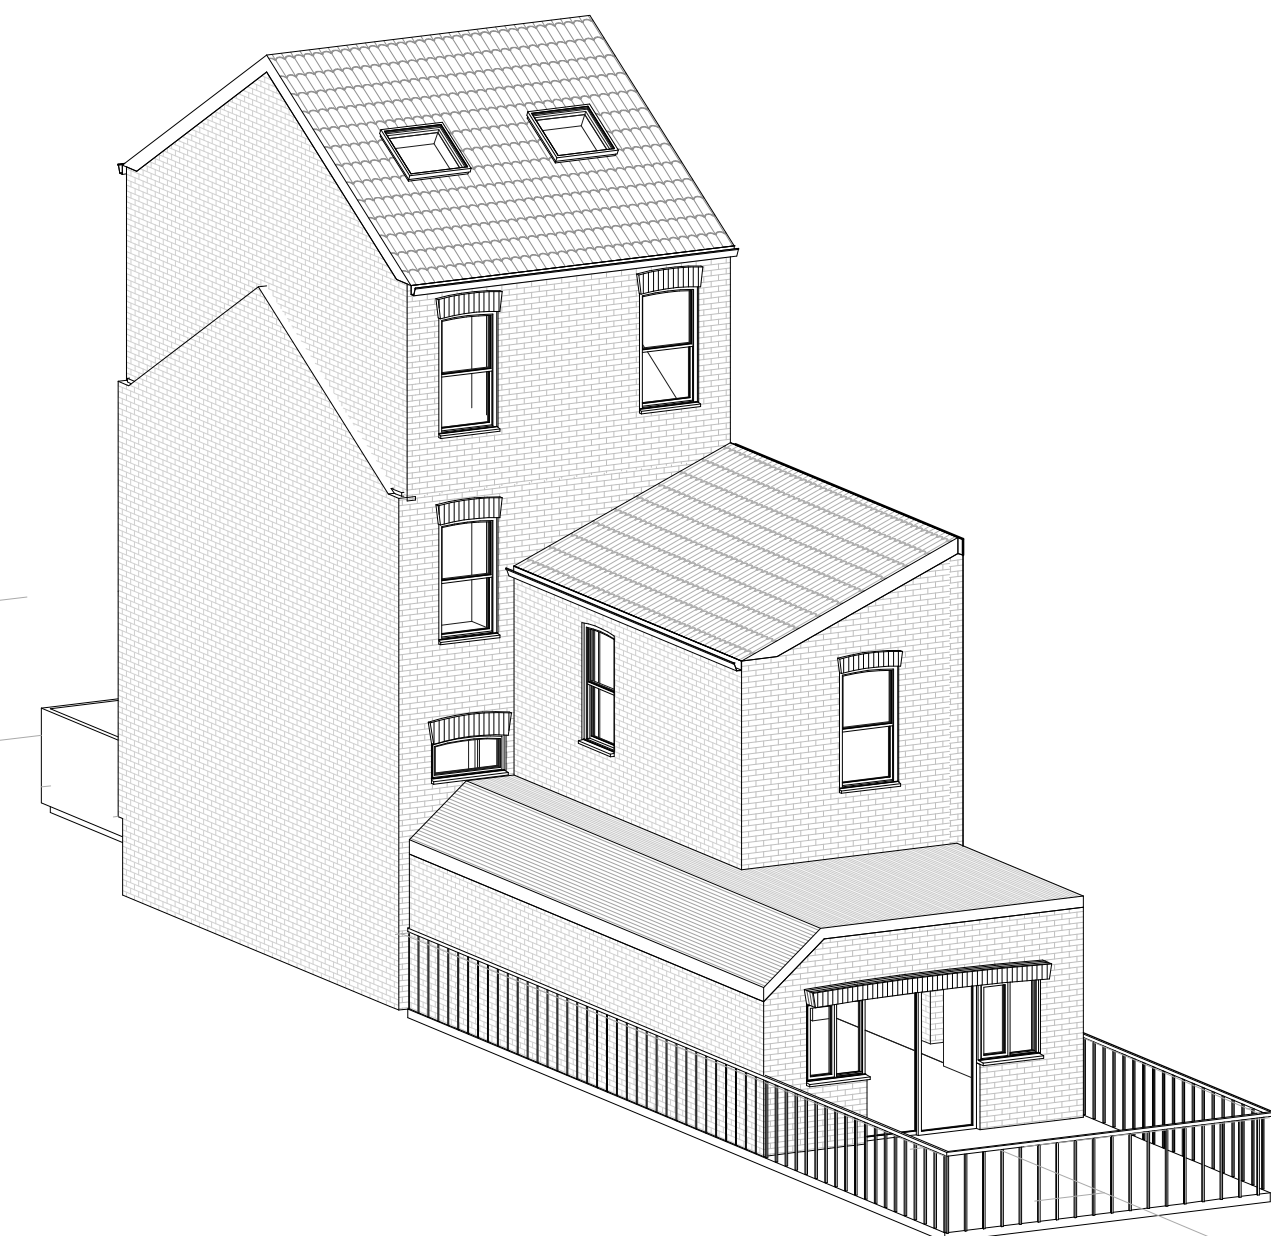

NOTES:
CONTRACTORS MUST VERIFY ALL DIMENSIONS AT THE SITE BEFORE COMMENCING ANY WORK.
NO CONSTRUCTION WORK BEFORE BUILDING CONTROL APPROVAL AND STRUCTURAL ENGINEER CONFIRMATION.
ANY DISCREPANCIES TO BE REPORTED TO GRIDKUNE.
ALL DRAWINGS ARE TO BE READ IN CONJUNCTION WITH ALL RELEVANT DRAWINGS AND SPECIFICATIONS.

Rev	Description	Date
A	Correction of ground floor window	11/12/2023

PROJECT TITLE		
95 Gladesmore Road. London N15 6TL		
Date	Project number	DRWAING NUMBER
11/12/2023	7468	PR - PR001

DRAWING TITLE	
Proposed Perspective Views	
CLIENT	
Mr Abraham Wajsman	
Scale (@ A3)	Drawn by
	Cheski

