




Existing Floor Plans _ scale 1:100 @ A2

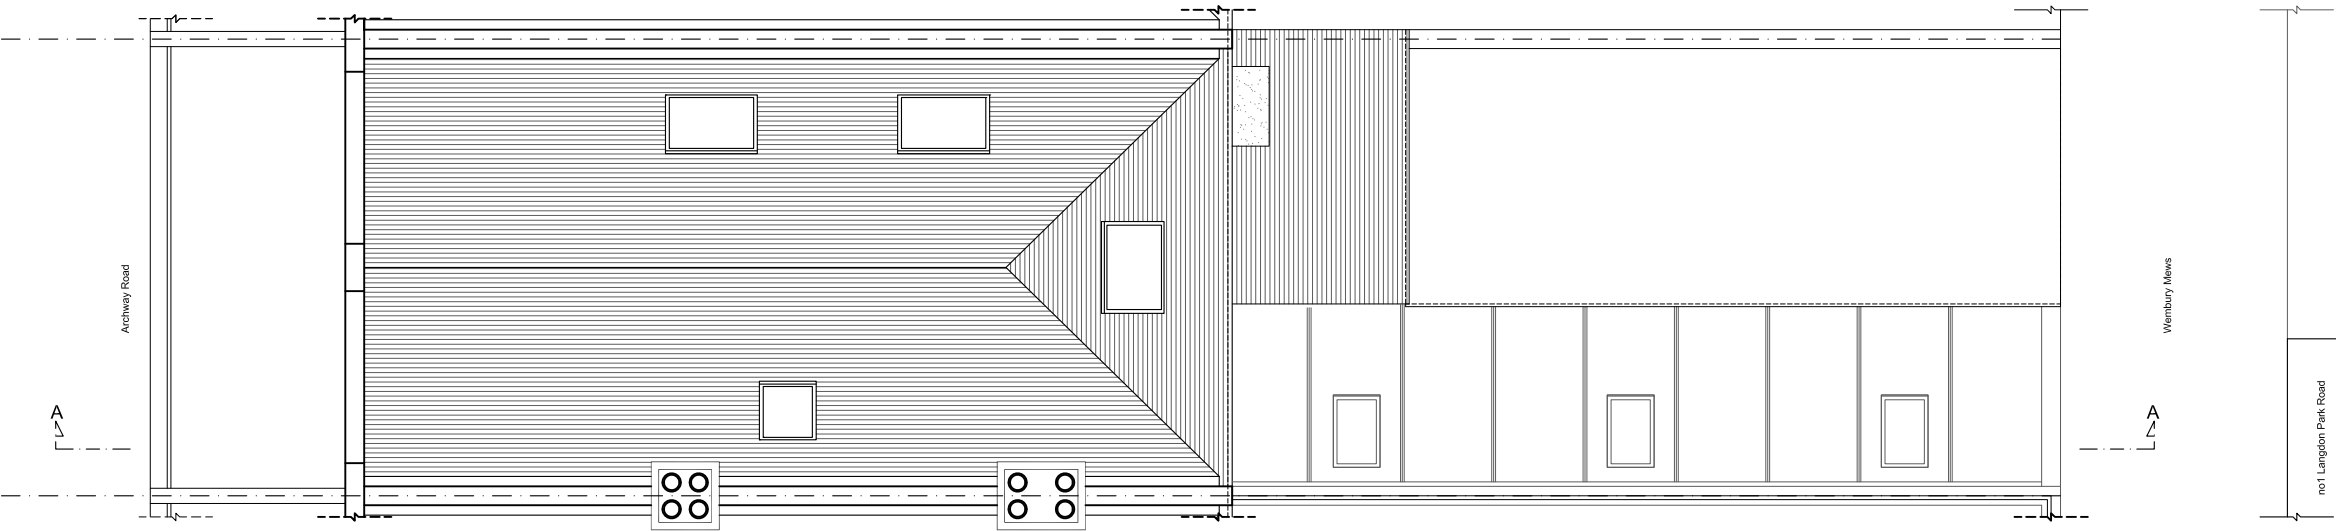


EXISTING ROOF PLAN

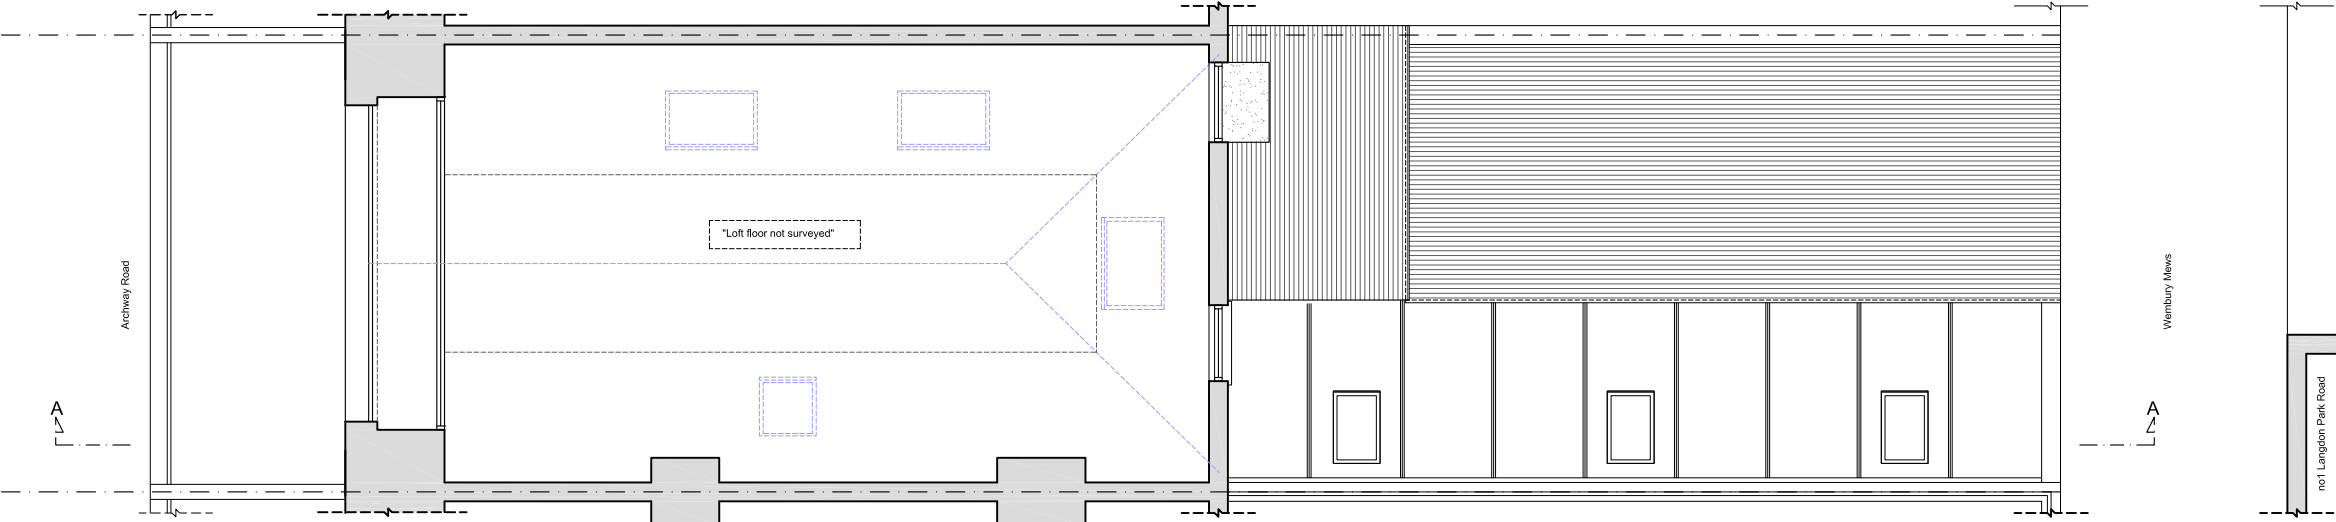


EXISTING LOFT FLOOR PLAN

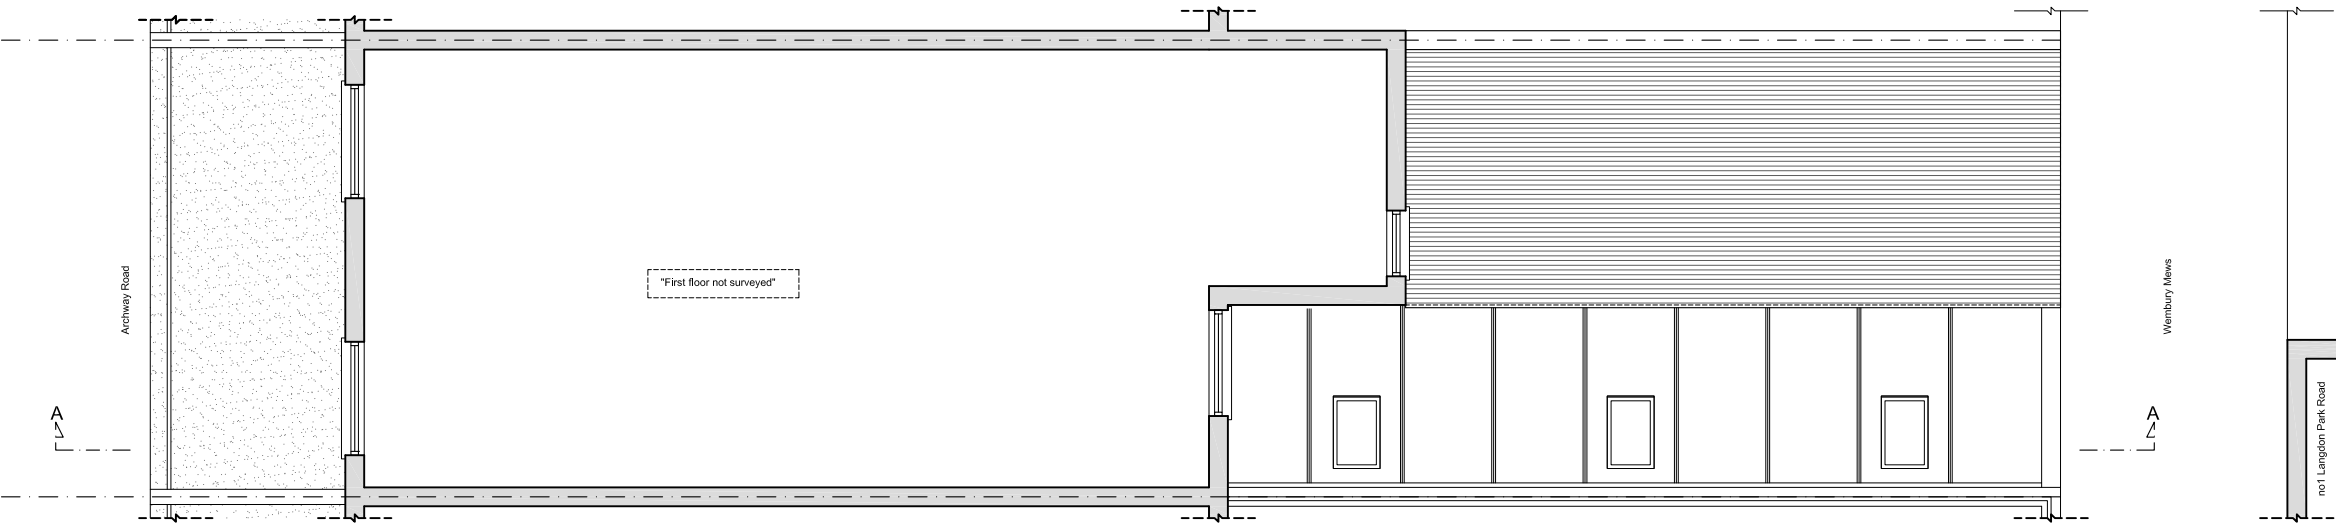

EXISTING FIRST FLOOR PLAN

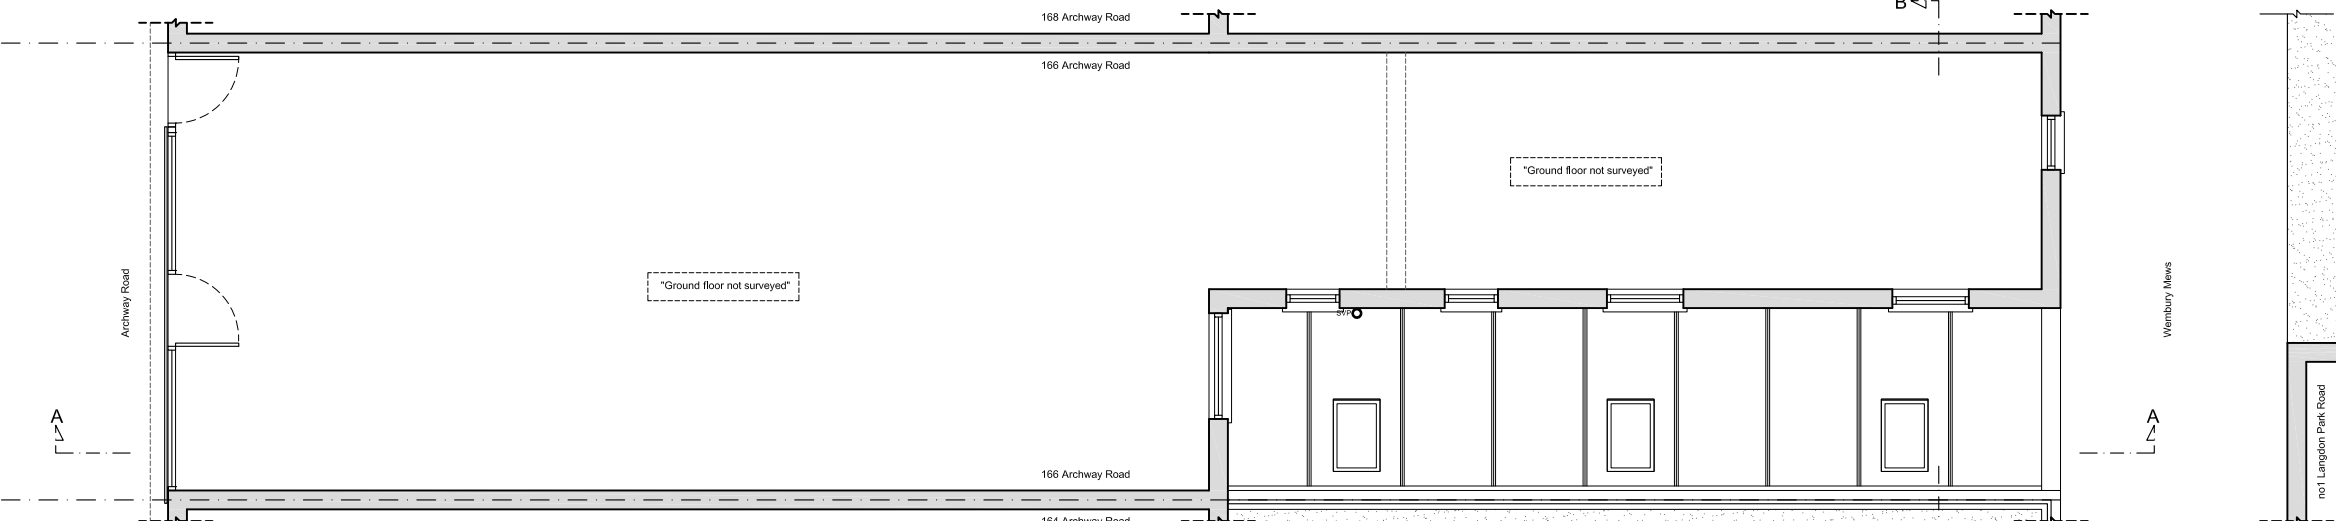

EXISTING GROUND FLOOR PLAN

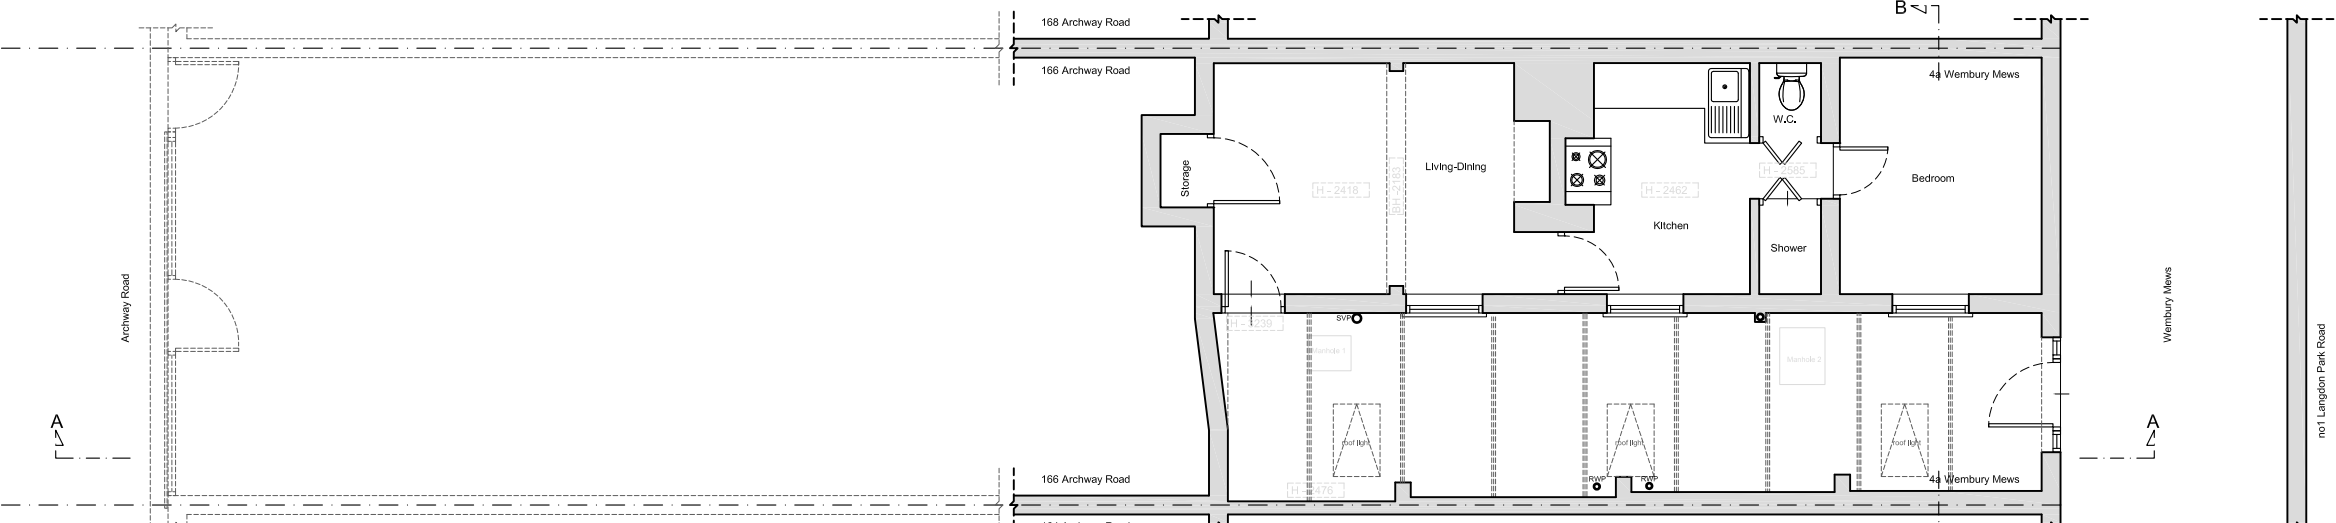

EXISTING LOWER GROUND FLOOR PLAN

Copyright © Studio136 Ltd

This drawing which is the property of Studio 136 Ltd is the subject of Intellectual Property Rights including copyright and design right and shall not be reproduced, copied, loaned or submitted to any other party without the written consent of Studio 136 Ltd.

Any discrepancies to be reported to Studio 136 Ltd prior to setting out or ordering of any materials.

Notes:

All new materials to match existing.

New casement window sizes to be confirmed with client on site.

Plans may change after Contract is Signed subject to Final Design and Specific Structural Engineer Specifications.

The Contractor should check all dimensions on site prior to ordering materials or fitting any steel beams/timber joists.

General Notes on Layout and Furniture:

Please note furniture, beds, kitchens and cupboard shown are for illustration purposes only

KEYS

	Head height < 1.8m
	Demolition
	Proposed Cavity Wall
	Proposed
	Existing

0 1m 2m 3m 4m 5m

Scale Bar @1:100

0 1m 2m 3m

Scale Bar @1:50

studio

136

architects

6 The Broadway, Wembley, Middlesex, HA9 8JT

Tel/Fax: 020 8907 7131 e-mail: info@studio136.co.uk

Project
Replacement of roof covering incorporating roof lights and glass roof above relocation of the entrance door and new windows and internal alterations AT 4a WEMBURY MEWS LONDON N6 5XJ


Client
Mr. Ben Menahem
62 Church Crescent
London
N3 1BJ

Drawing Title
EXISTING FLOOR PLANS

Scale	Drawn	Checked	Authorised
1:100@A2	-	-	-
	7th December 2023	-	-



Drawing Number	Rev
ST_23_4aWEMBURYMEWS_01	Prelim

Existing Front & Side Elevation -A- _ scale 1:100 @ A2

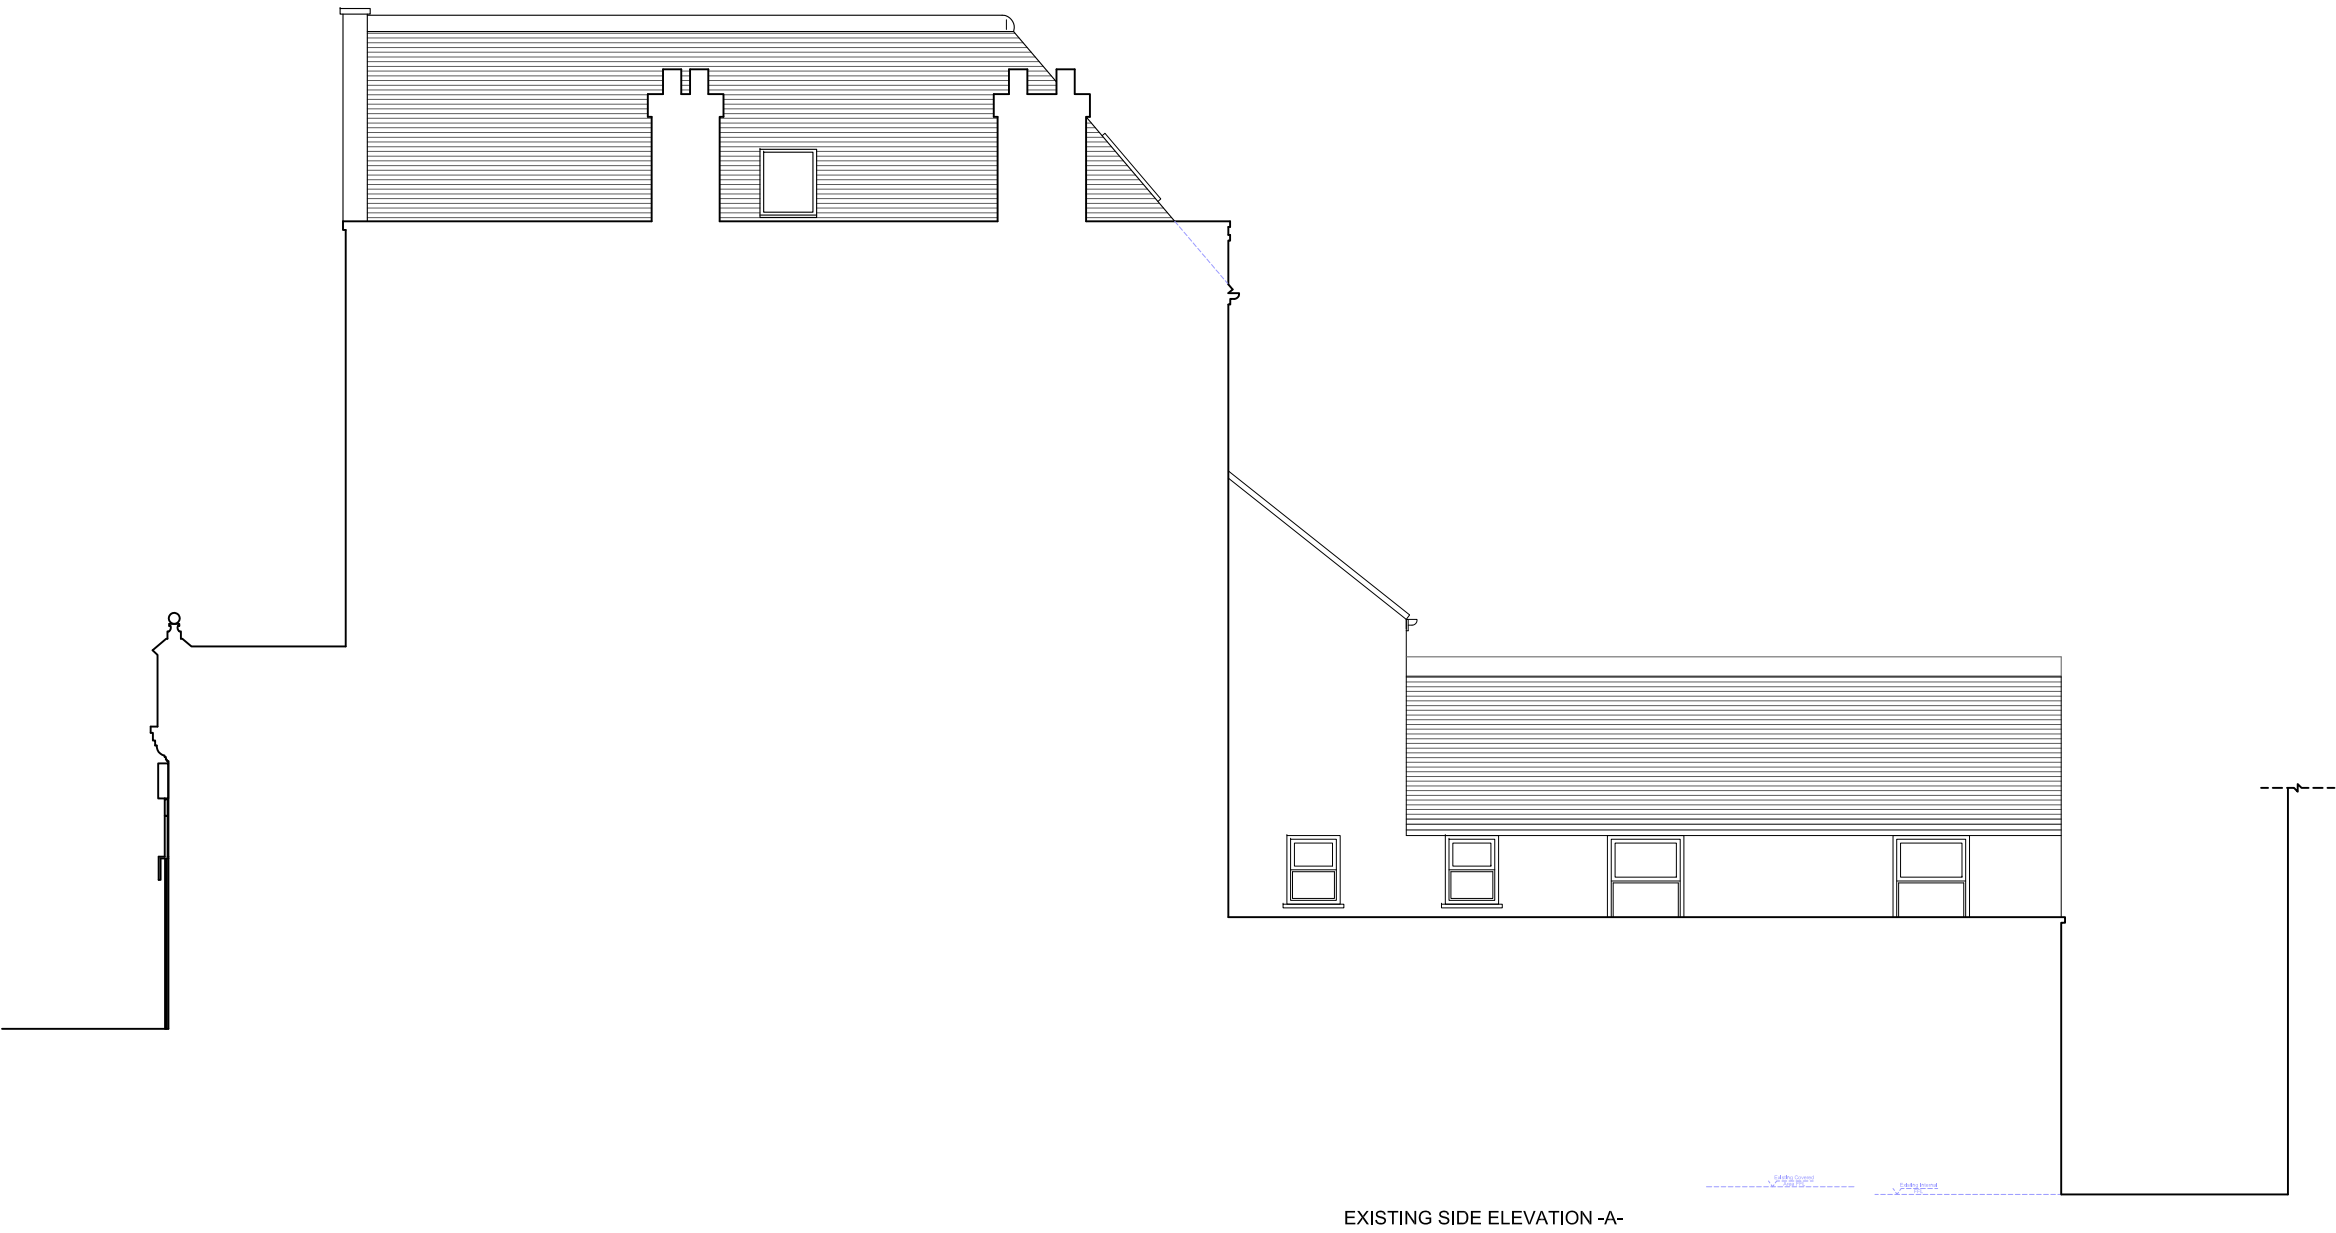

KEYS	
	Head height < 1.8m
	Demolition
	Proposed Cavity Wall
	Proposed
	Existing

Existing Rear & Side Elevation -B- _ scale 1:100 @ A2

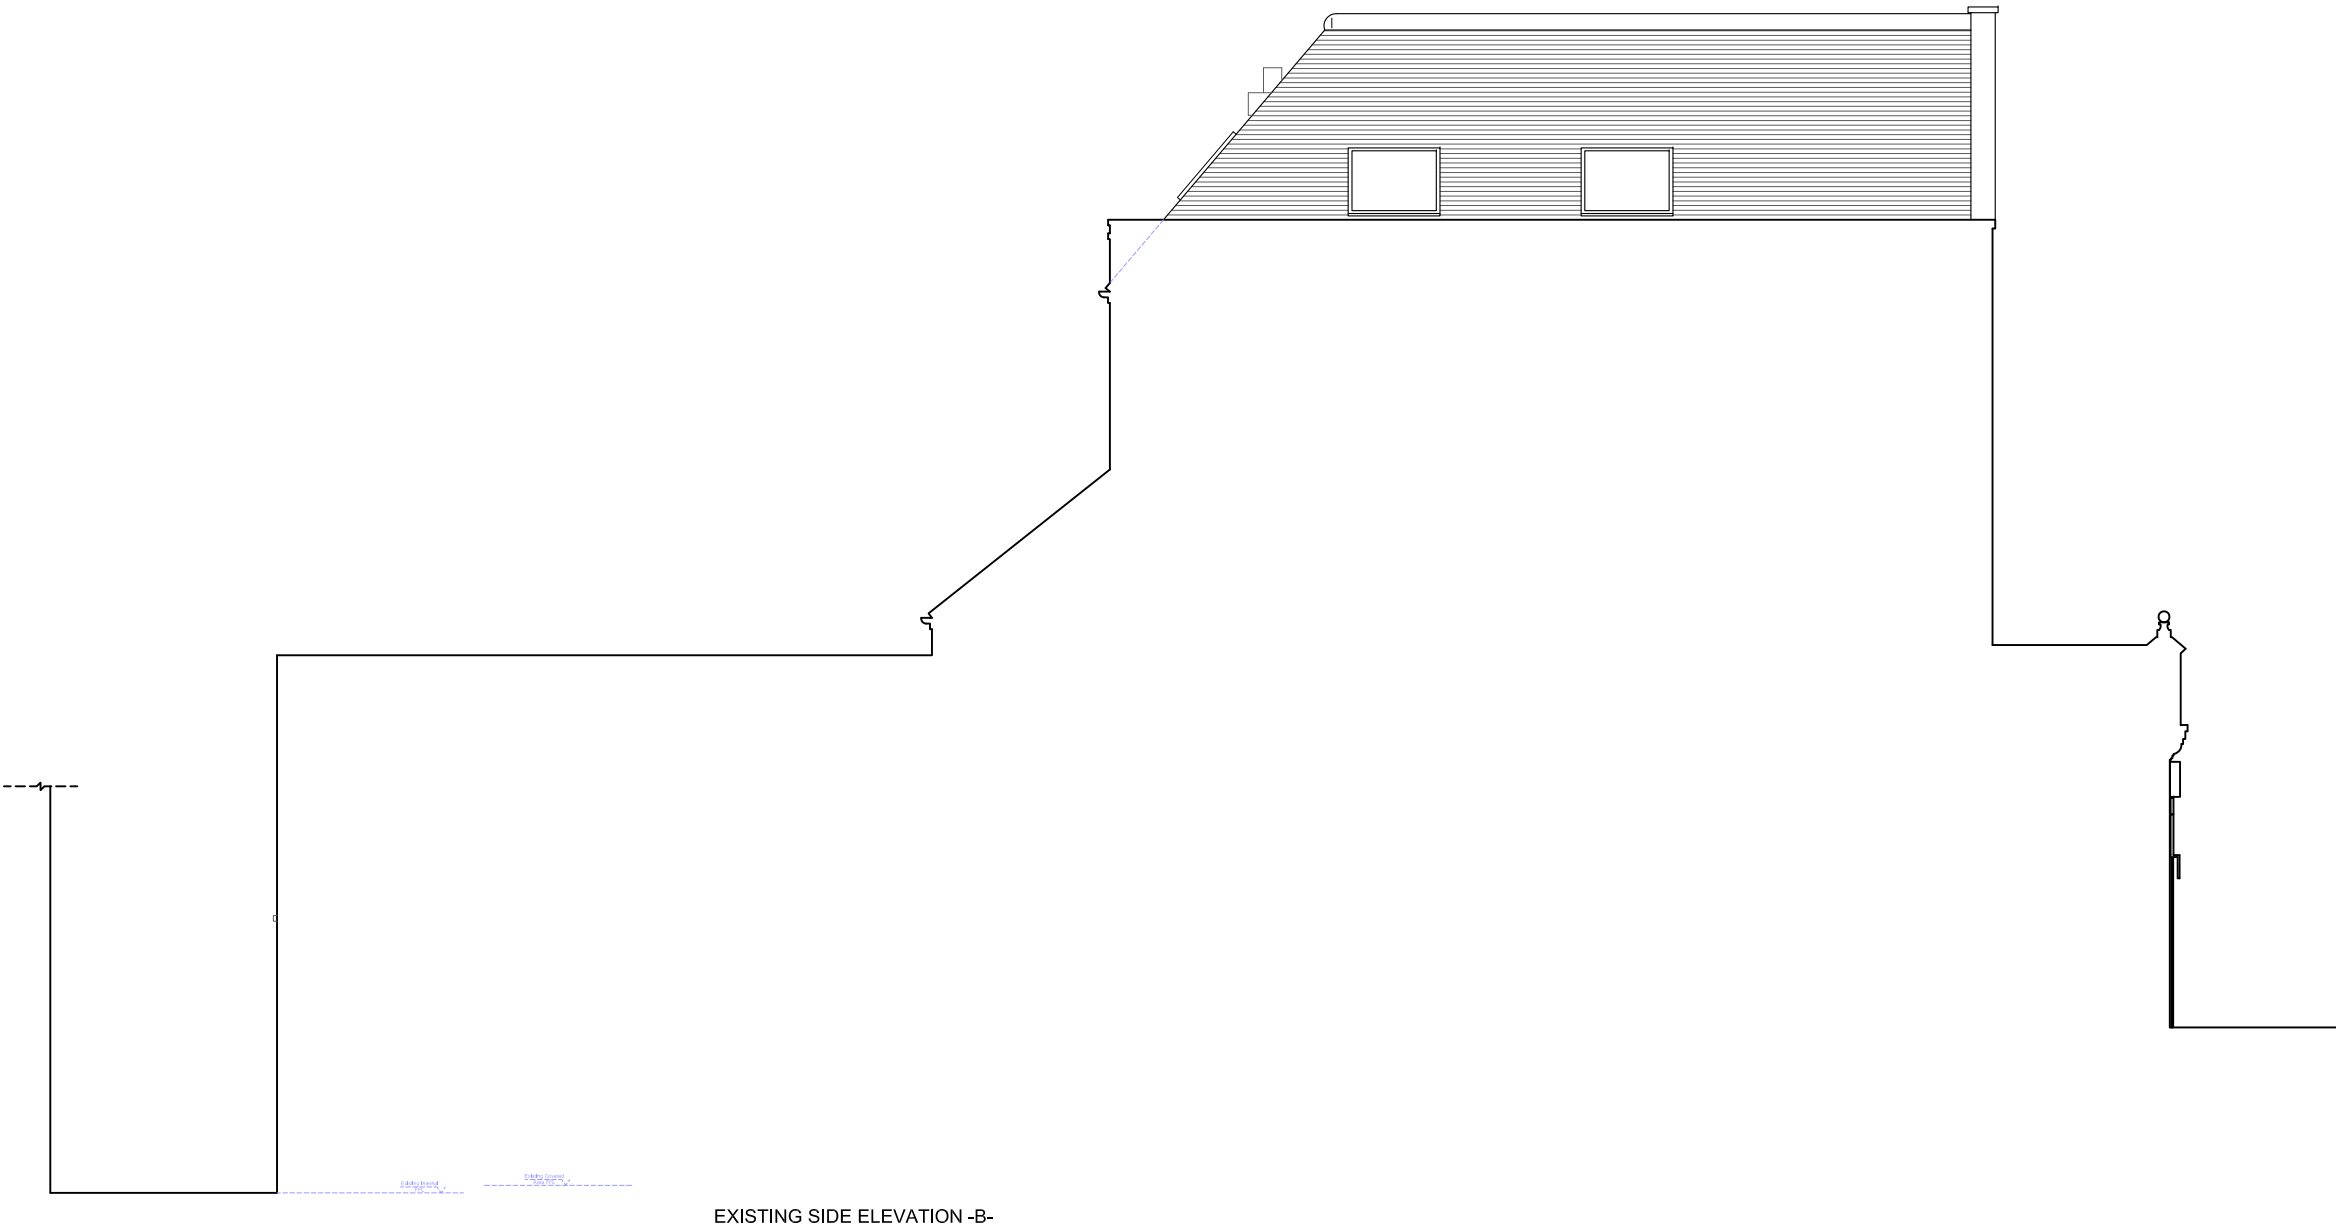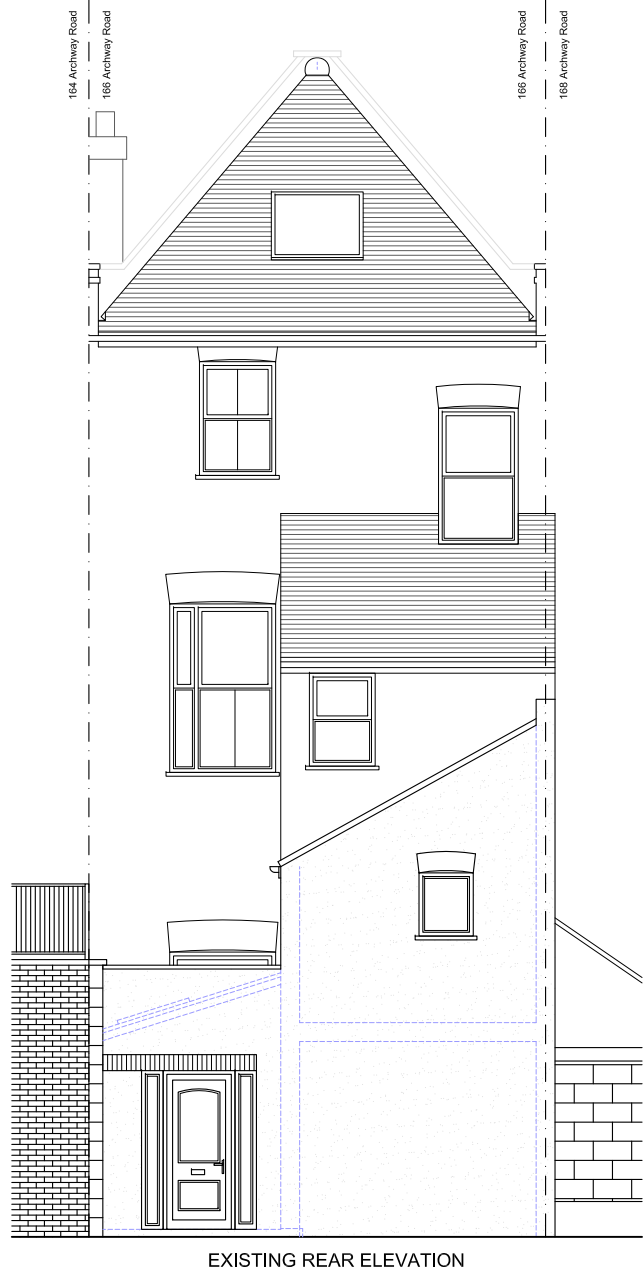

0 1m 2m 3m 4m 5m
Scale Bar @1:100

0 1m 2m 3m
Scale Bar @1:50

studio

136

architects

© The Broadway, Wembley, Middlesex, HA9 6JT

Tel/Fax: 020 8907 7131

e-mail: info@studio136.co.uk

Project
Replacement of roof covering incorporating roof lights and glass roof above relocation of the entrance door and new windows and internal alterations AT 4a WEMBURY MEWS LONDON N6 5XJ

Client
Mr. Ben Menahem
62 Church Crescent
London
N3 1BJ

Drawing Title
EXISTING ELEVATIONS

Scale	Drawn	Checked	Authorised
1:100@A2	-	-	-
	7th December 2023	-	-


Drawing Number	Rev
ST_23_4aWEMBURYMEWS_02	Prelim

Existing Section A-A _ scale 1:50 @ A2



EXISTING SECTION A-A

Existing Section B-B _ scale 1:50 @ A2

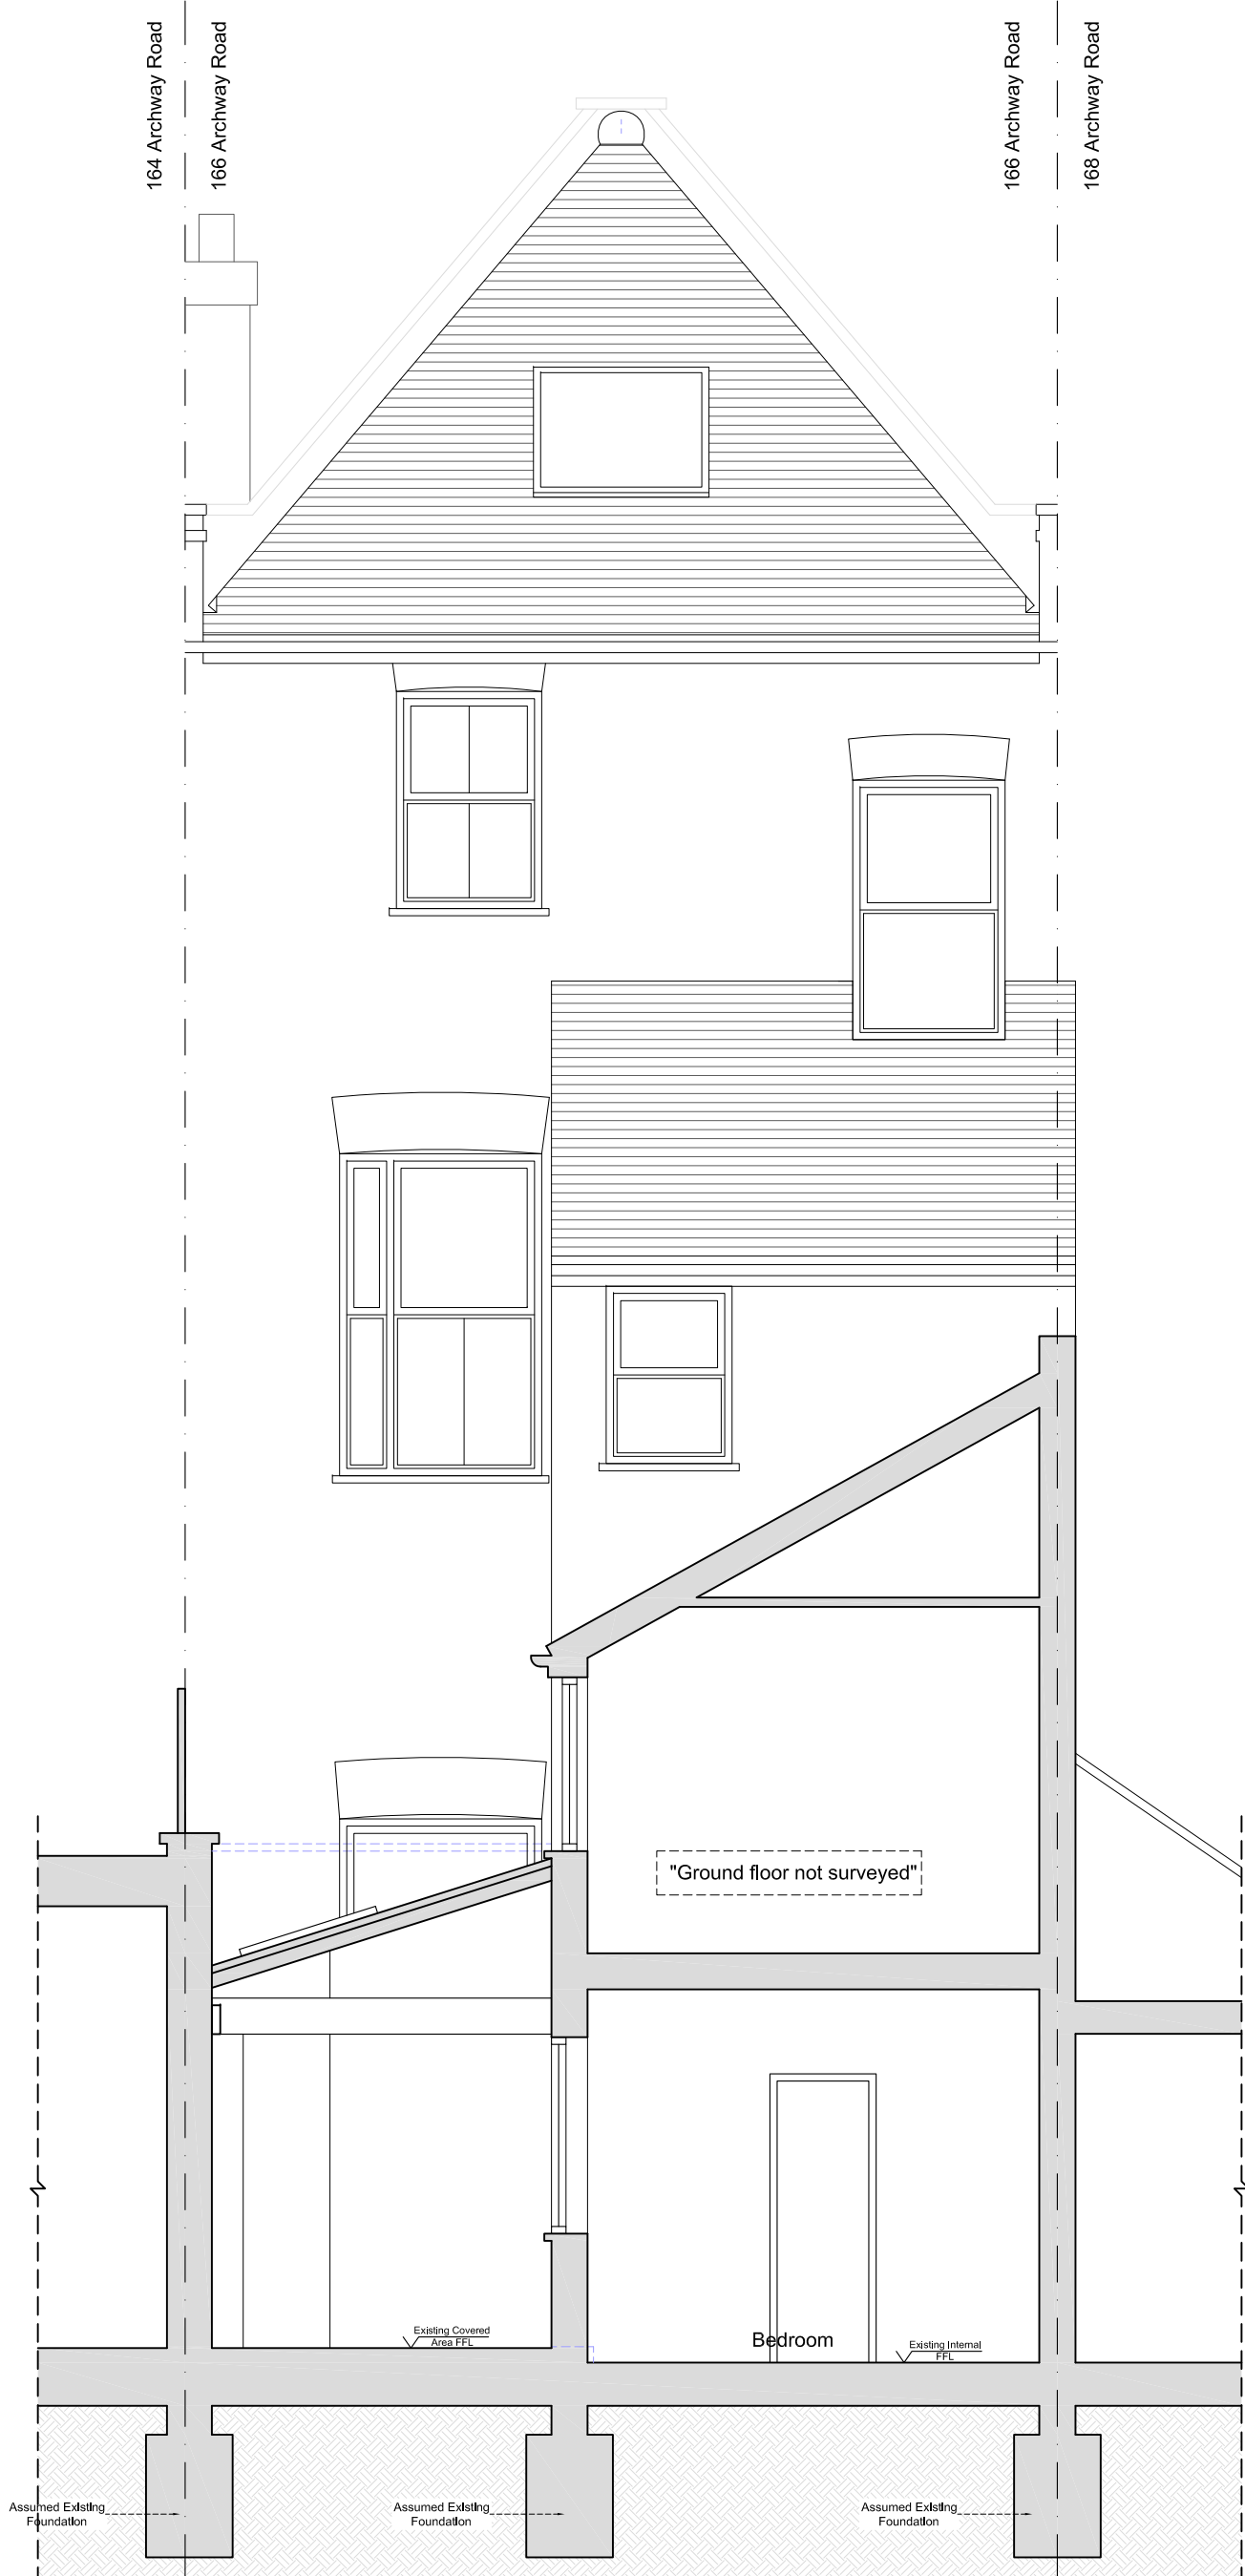


EXISTING SECTION B-B

Copyright © Studio136 Ltd

This drawing which is the property of Studio 136 Ltd is the subject of Intellectual Property Rights including copyright and design right and shall not be reproduced, copied, loaned or submitted to any other party without the written consent of Studio 136 Ltd.

Any discrepancies to be reported to Studio 136 Ltd prior to setting out or ordering of any materials.

KEYS	
	Head height < 1.8m
	Demolition
	Proposed Cavity Wall
	Proposed
	Existing

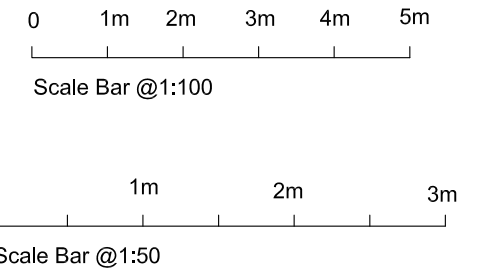

studio

136

architects

© The Broadway, Wembley, Middlesex, HA9 6JT

Tel/Fax: 020 8907 7131

e-mail: info@studio136.co.uk

Project

Replacement of roof covering incorporating roof lights and glass roof above relocation of the entrance door and new windows and internal alterations AT 4a WEMBURY MEWS LONDON N6 5XJ

Client

Mr. Ben Menahem
62 Church Crescent
London
N3 1BJ

Drawing Title

EXISTING SECTIONS

Scale	Drawn	Checked	Authorised
1:50@A2	-	-	-
	7th December 2023	-	-


Drawing Number	Rev
ST_23_4aWEMBURYMEWS_03	Prelim

Proposed Lower Ground Floor & Ground Floor Plan _ scale 1:50 @ A2

Copyright © Studio136 Ltd



This drawing which is the property of Studio 136 Ltd is the subject of Intellectual Property Rights including copyright and design right and shall not be reproduced, copied, loaned or submitted to any other party without the written consent of Studio 136 Ltd.

Any discrepancies to be reported to Studio 136 Ltd prior to setting out or ordering of any materials.

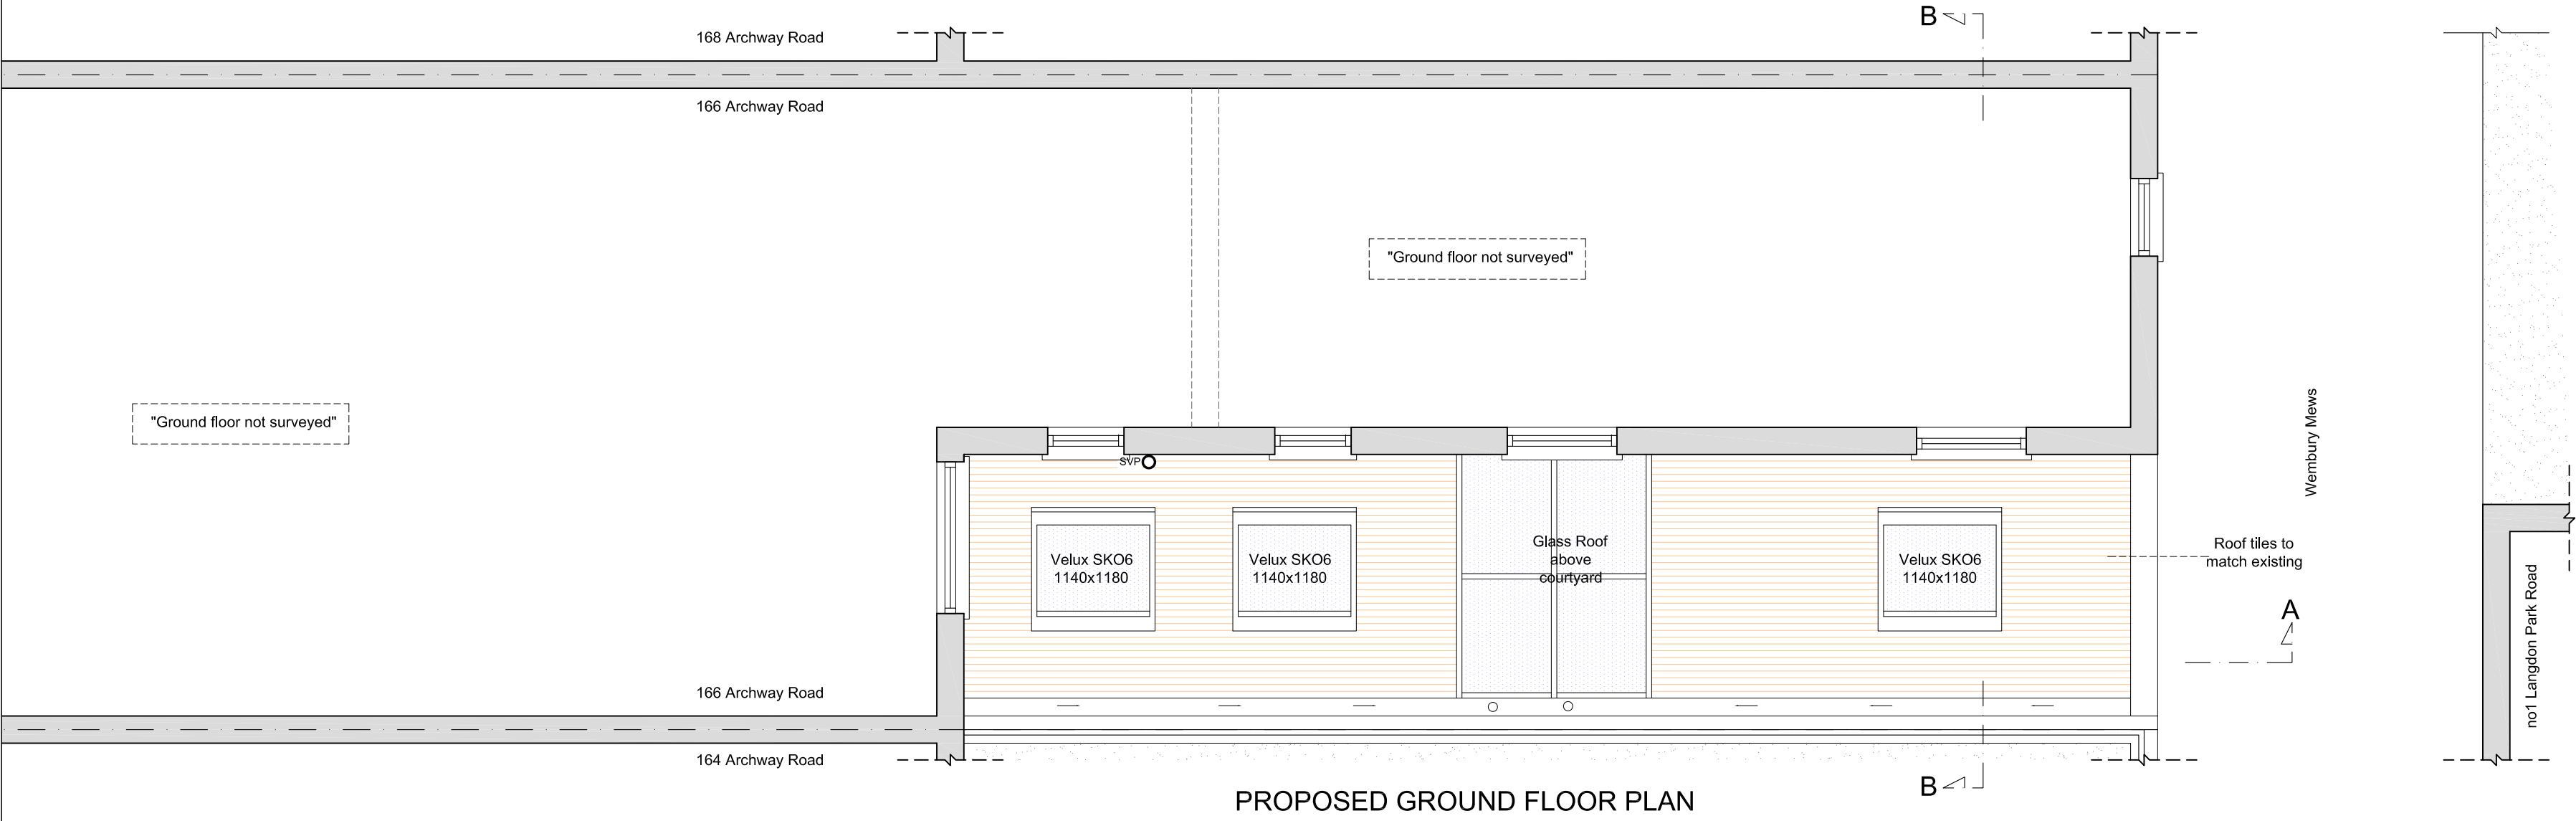

PROPOSED GROUND FLOOR PLAN

KEYS	
	Head height < 1.8m
	Demolition
	Proposed Cavity Wall
	Proposed
	Existing

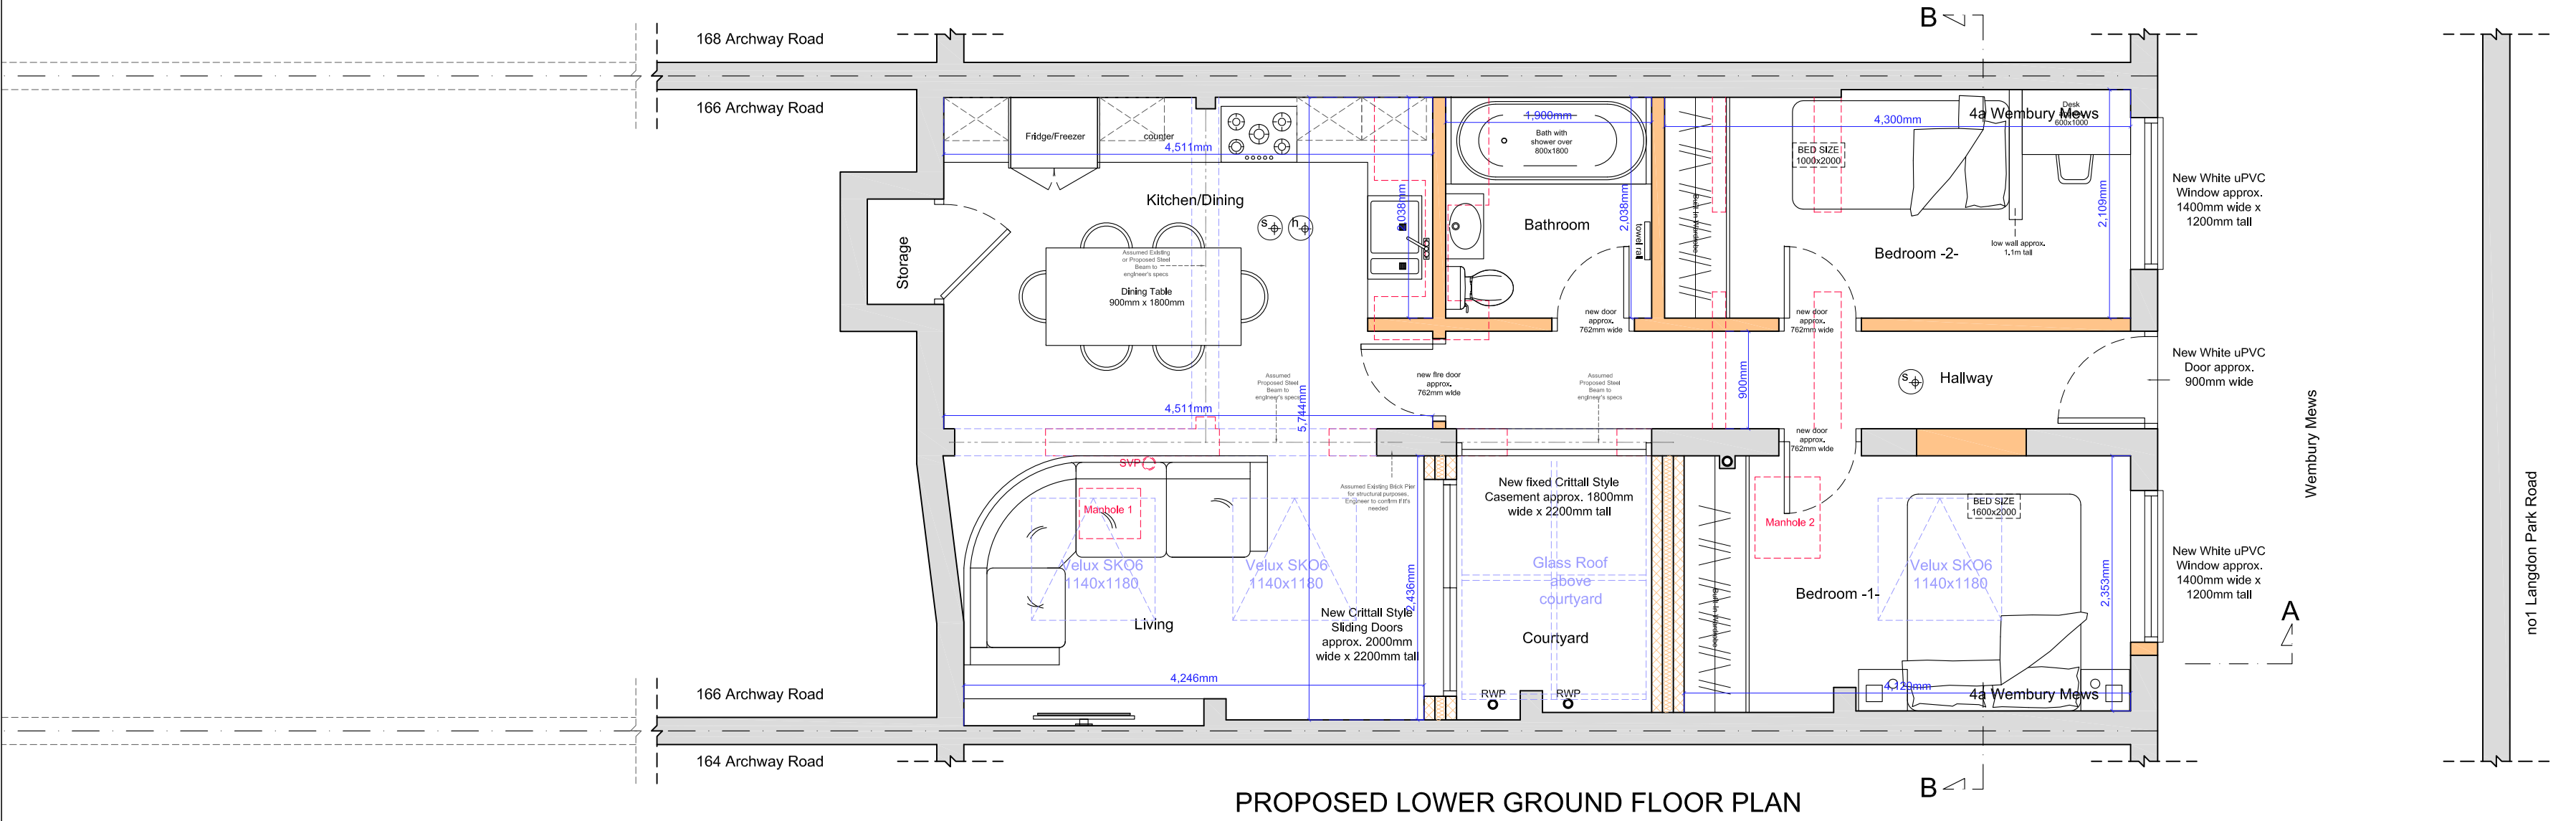 

PROPOSED LOWER GROUND FLOOR PLAN

studio 136 architects
© The Broadway, Wembley, Middlesex, HA9 6JT
Tel/Fax: 020 8907 7131 e-mail: info@studio136.co.uk

Project
Replacement of roof covering incorporating roof lights and glass roof above relocation of the entrance door and new windows and internal alterations AT 4a WEMBURY MEWS LONDON N6 5XJ


Client
Mr. Ben Menahem
62 Church Crescent
London
N3 1BJ

Drawing Title
PROPOSED LOWER GROUND FLOOR & GROUND FLOOR PLAN

Scale	Drawn	Checked	Authorised
1:50@A2	-	-	-
	7th December 2023	-	-



Drawing Number	Rev
ST_23_4aWEMBURYMEWS_04	Prelim

Proposed Front & Side Elevation -A- _ scale 1:100 @ A2

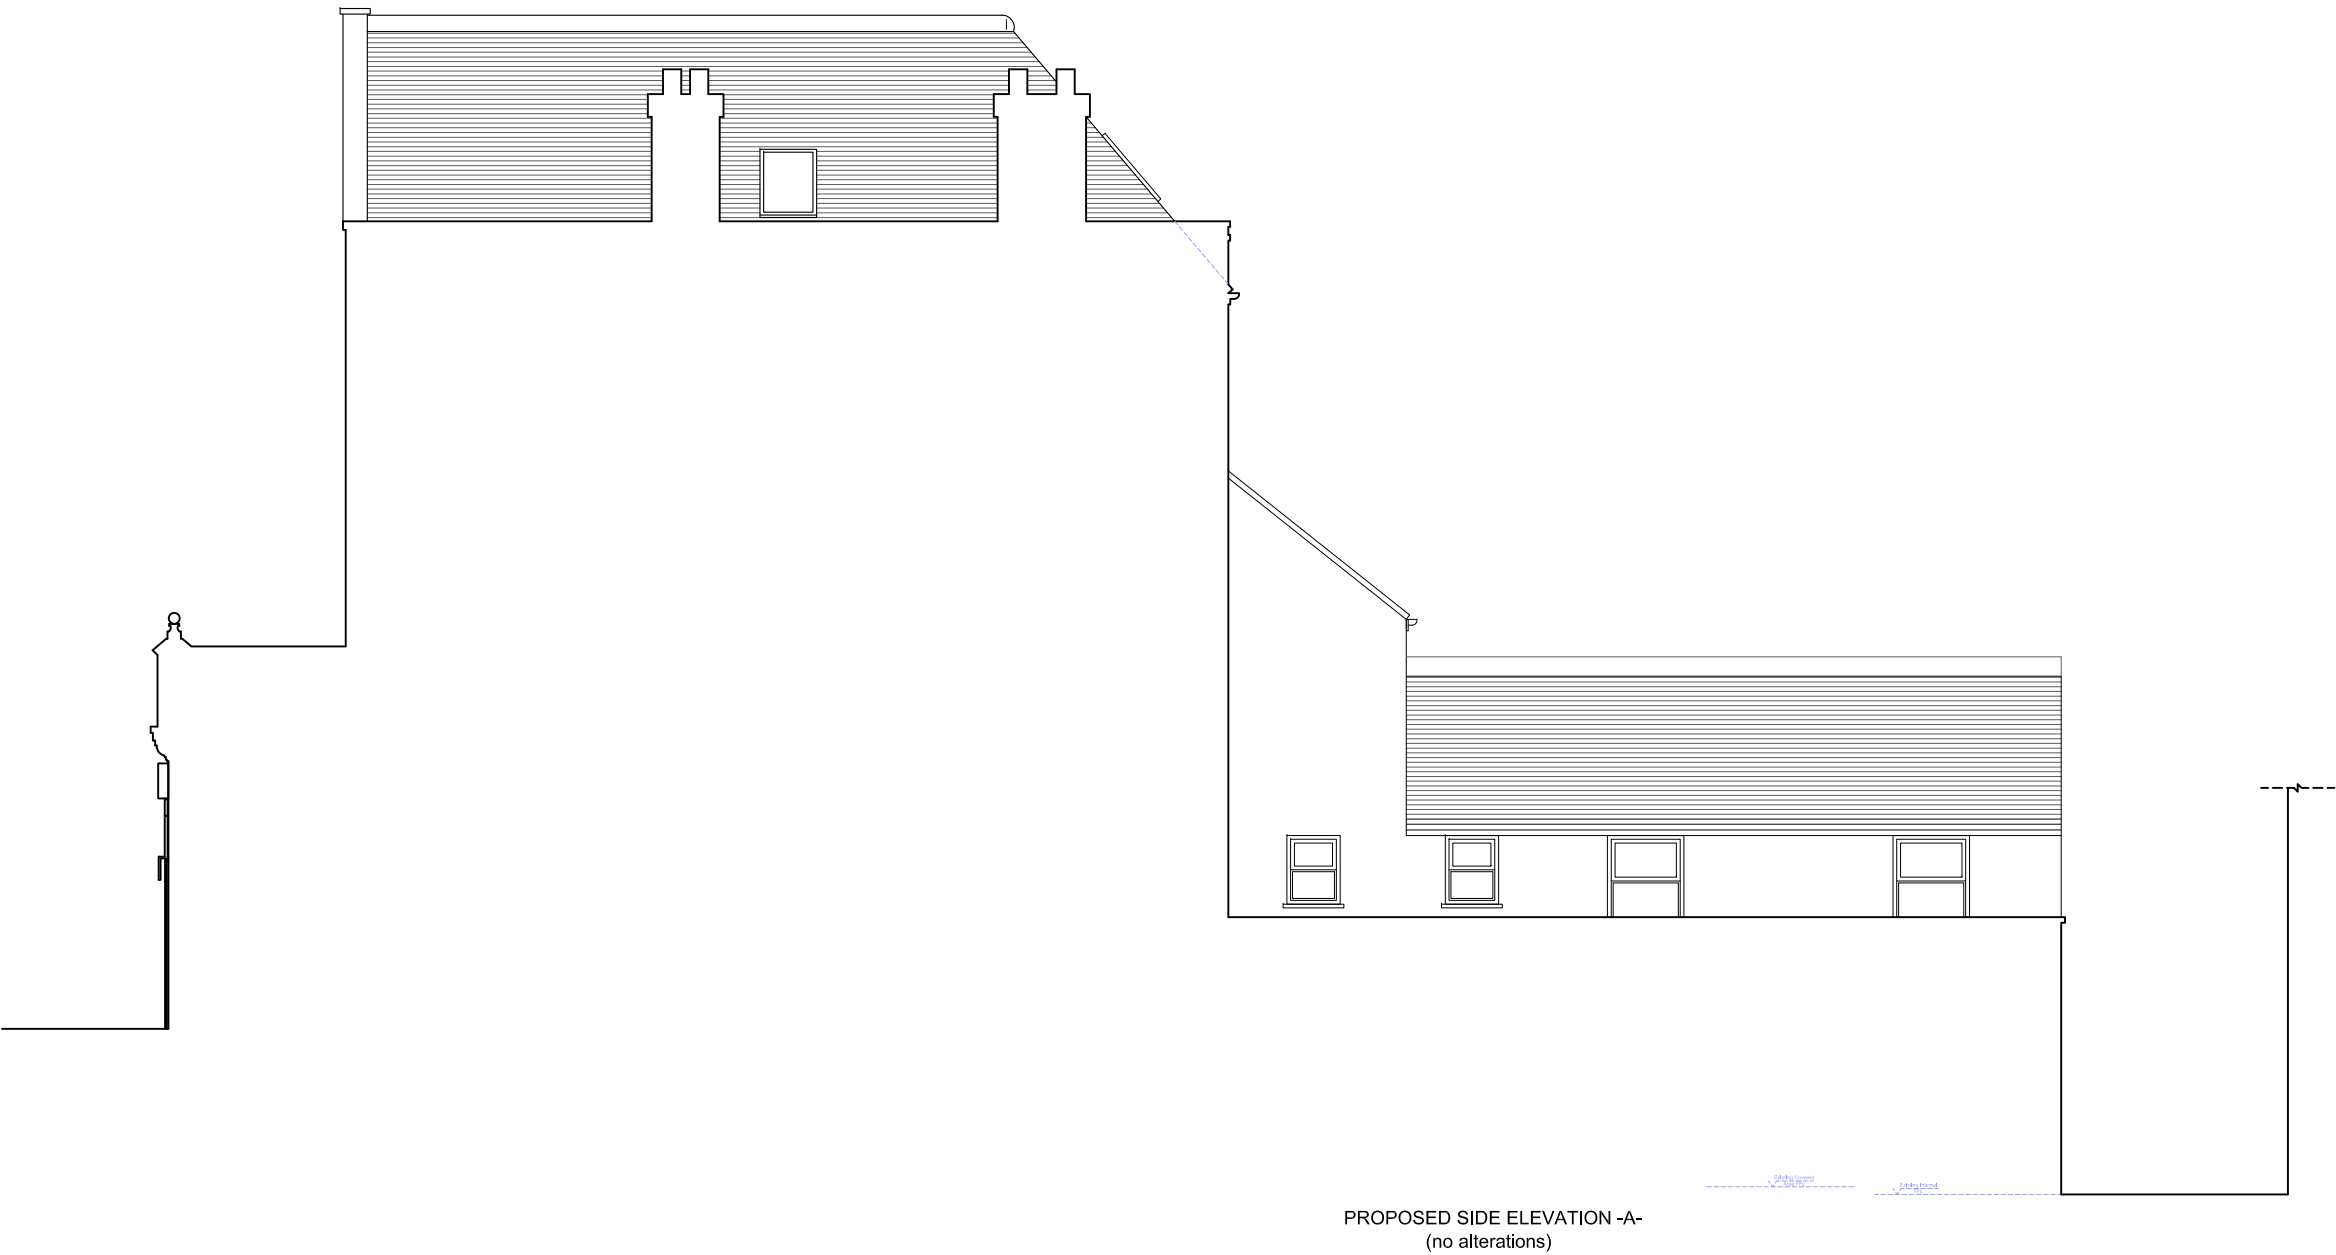

KEYS	
	Head height < 1.8m
	Demolition
	Proposed Cavity Wall
	Proposed
	Existing

Proposed Rear & Side Elevation -B- _ scale 1:100 @ A2

 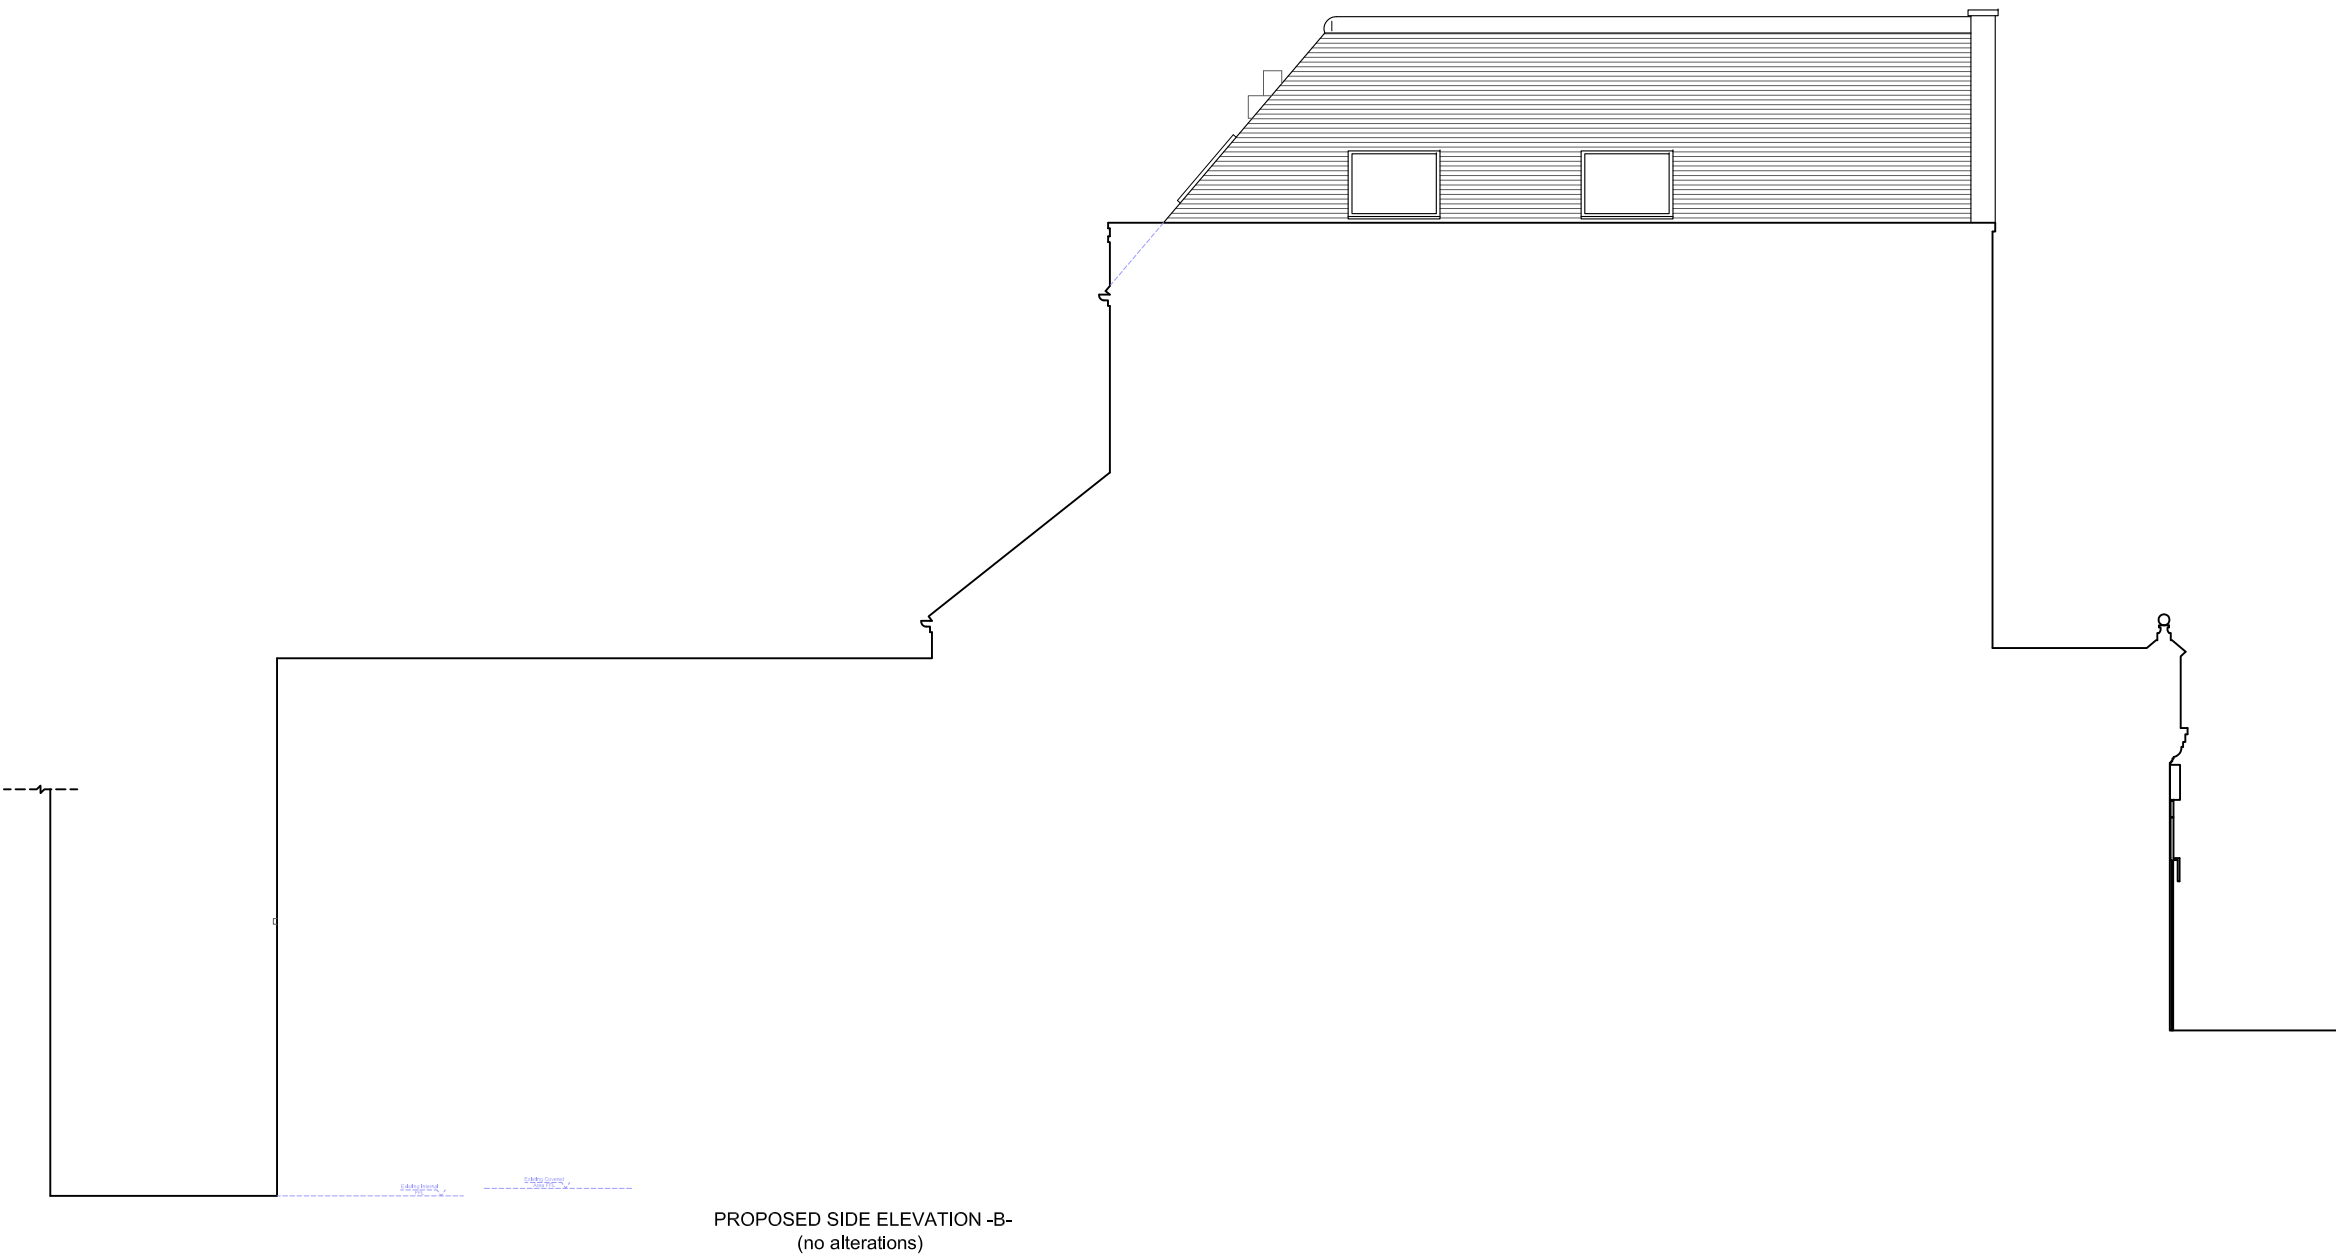

studio

136

architects

© The Broadway, Wembley, Middlesex, HA9 8JT

Tel/Fax: 020 8907 7131

e-mail: info@studio136.co.uk

Project

Replacement of roof covering incorporating roof lights and glass roof above relocation of the entrance door and new windows and internal alterations AT 4a WEMBURY MEWS LONDON N6 5XJ

Client

Mr. Ben Menahem
62 Church Crescent
London
N3 1BJ


Drawing Title

PROPOSED ELEVATIONS

Scale	Drawn	Checked	Authorised
1:100@A2	-	-	-
	7th December 2023	-	-


Drawing Number	Rev
ST_23_4aWEMBURYMEWS_05	Prelim

Proposed Section A-A _ scale 1:50 @ A2

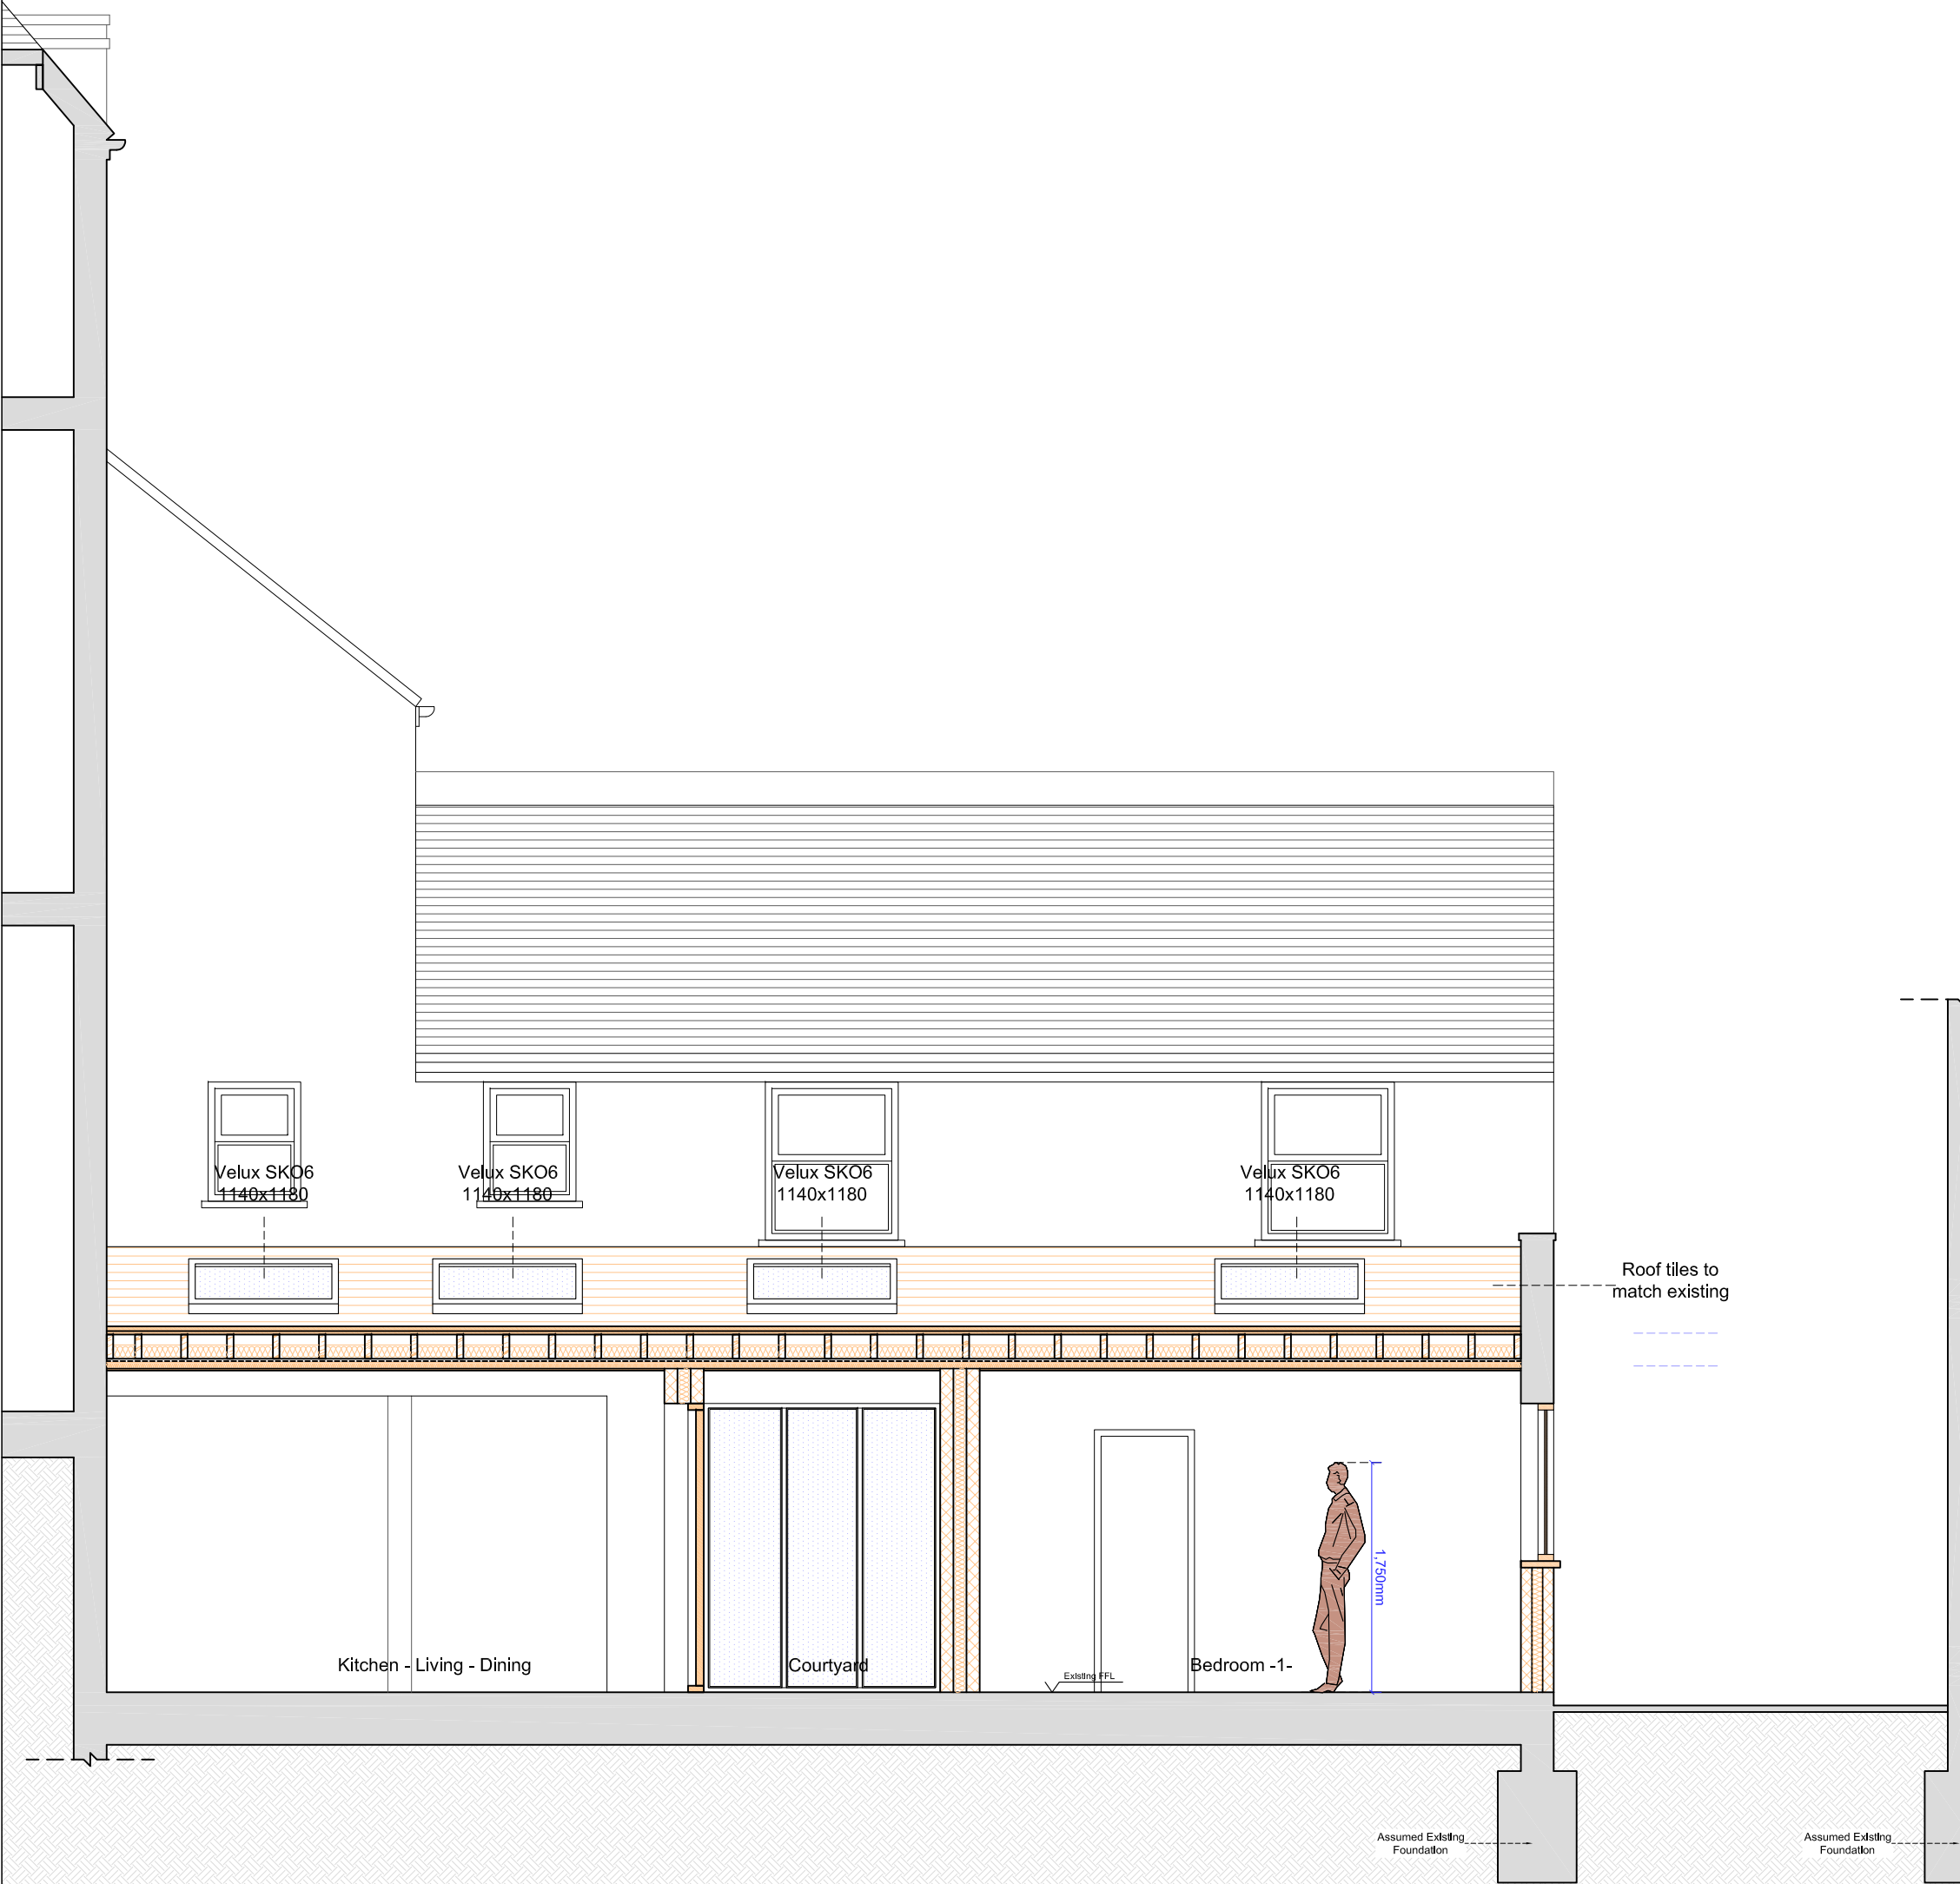

PROPOSED SECTION A-A



Proposed Section B-B _ scale 1:50 @ A2

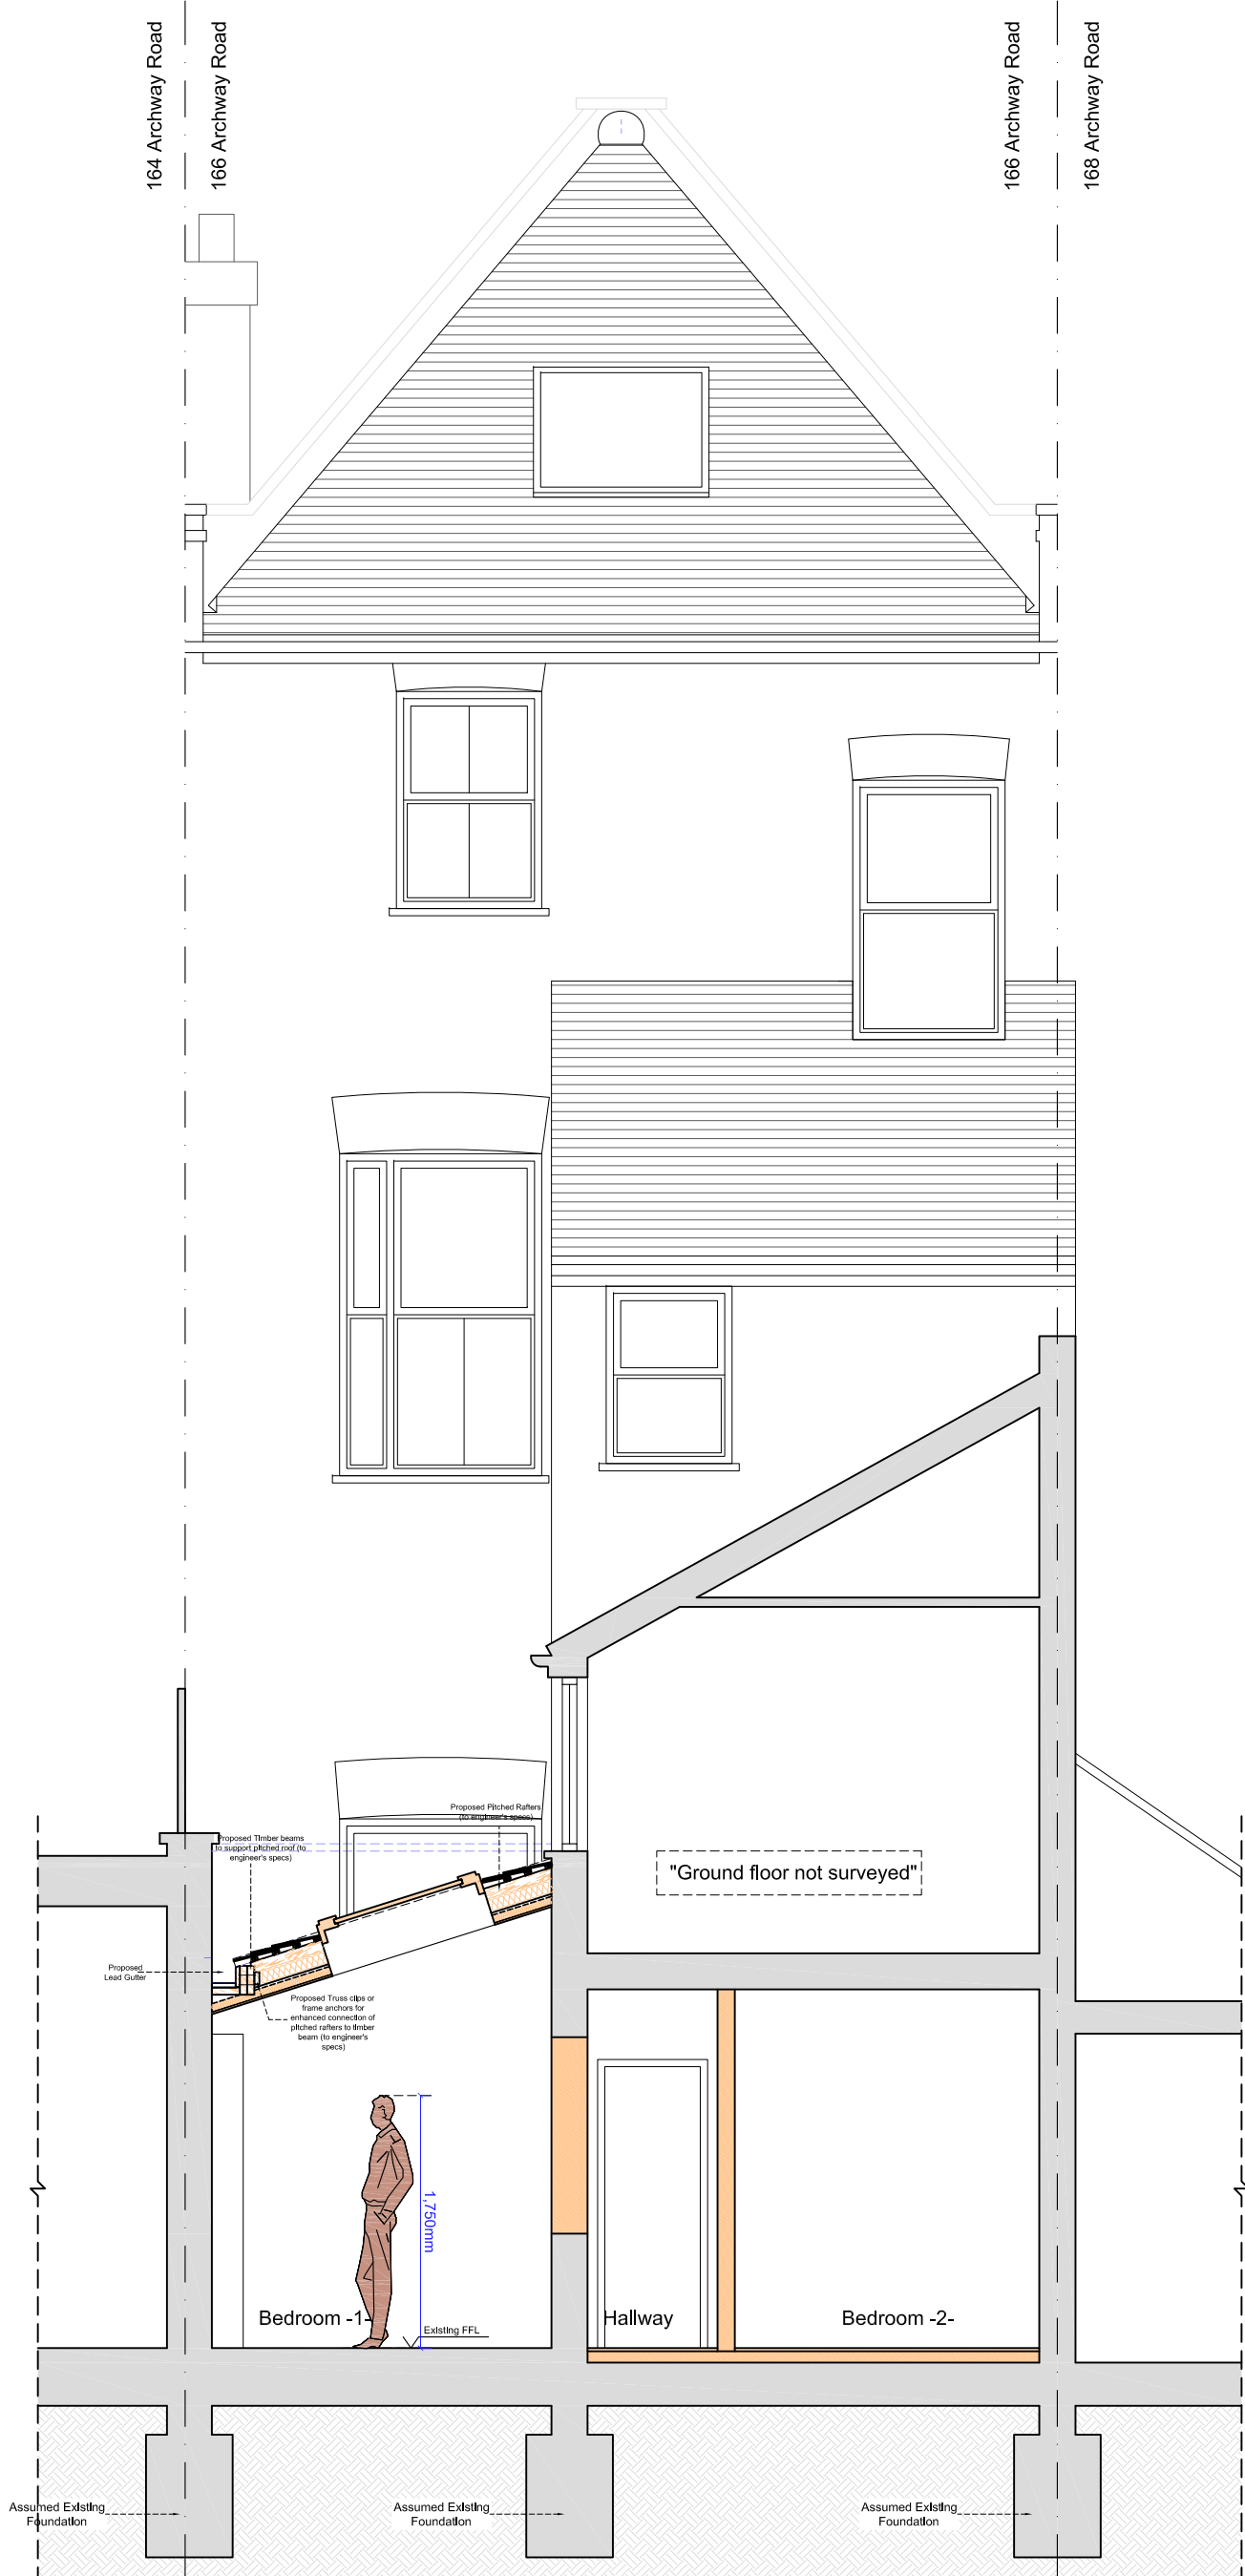

PROPOSED SECTION B-B

Copyright © Studio136 Ltd
This drawing which is the property of Studio 136 Ltd is the subject of Intellectual Property Rights including copyright and design right and shall not be reproduced, copied, loaned or submitted to any other party without the written consent of Studio 136 Ltd.
Any discrepancies to be reported to Studio 136 Ltd prior to setting out or ordering of any materials.

KEYS	
	Head height < 1.8m
	Demolition
	Proposed Cavity Wall
	Proposed
	Existing

  

studio
136 **architects**
6 The Broadway, Wembley, Middlesex, HA9 6JT
Tel/Fax: 020 8907 7131 e-mail: info@studio136.co.uk

Project
Replacement of roof covering incorporating roof lights and glass roof above relocation of the entrance door and new windows and internal alterations AT 4a WEMBURY MEWS LONDON N6 5XJ

Client
Mr. Ben Menahem
62 Church Crescent
London
N3 1BJ

Drawing Title
PROPOSED SECTIONS

Scale	Drawn	Checked	Authorised
1:50@A2	-	-	-
	7th December 2023	-	-

Drawing Number	Rev
ST_23_4aWEMBURYMEWS_06	Prelim