



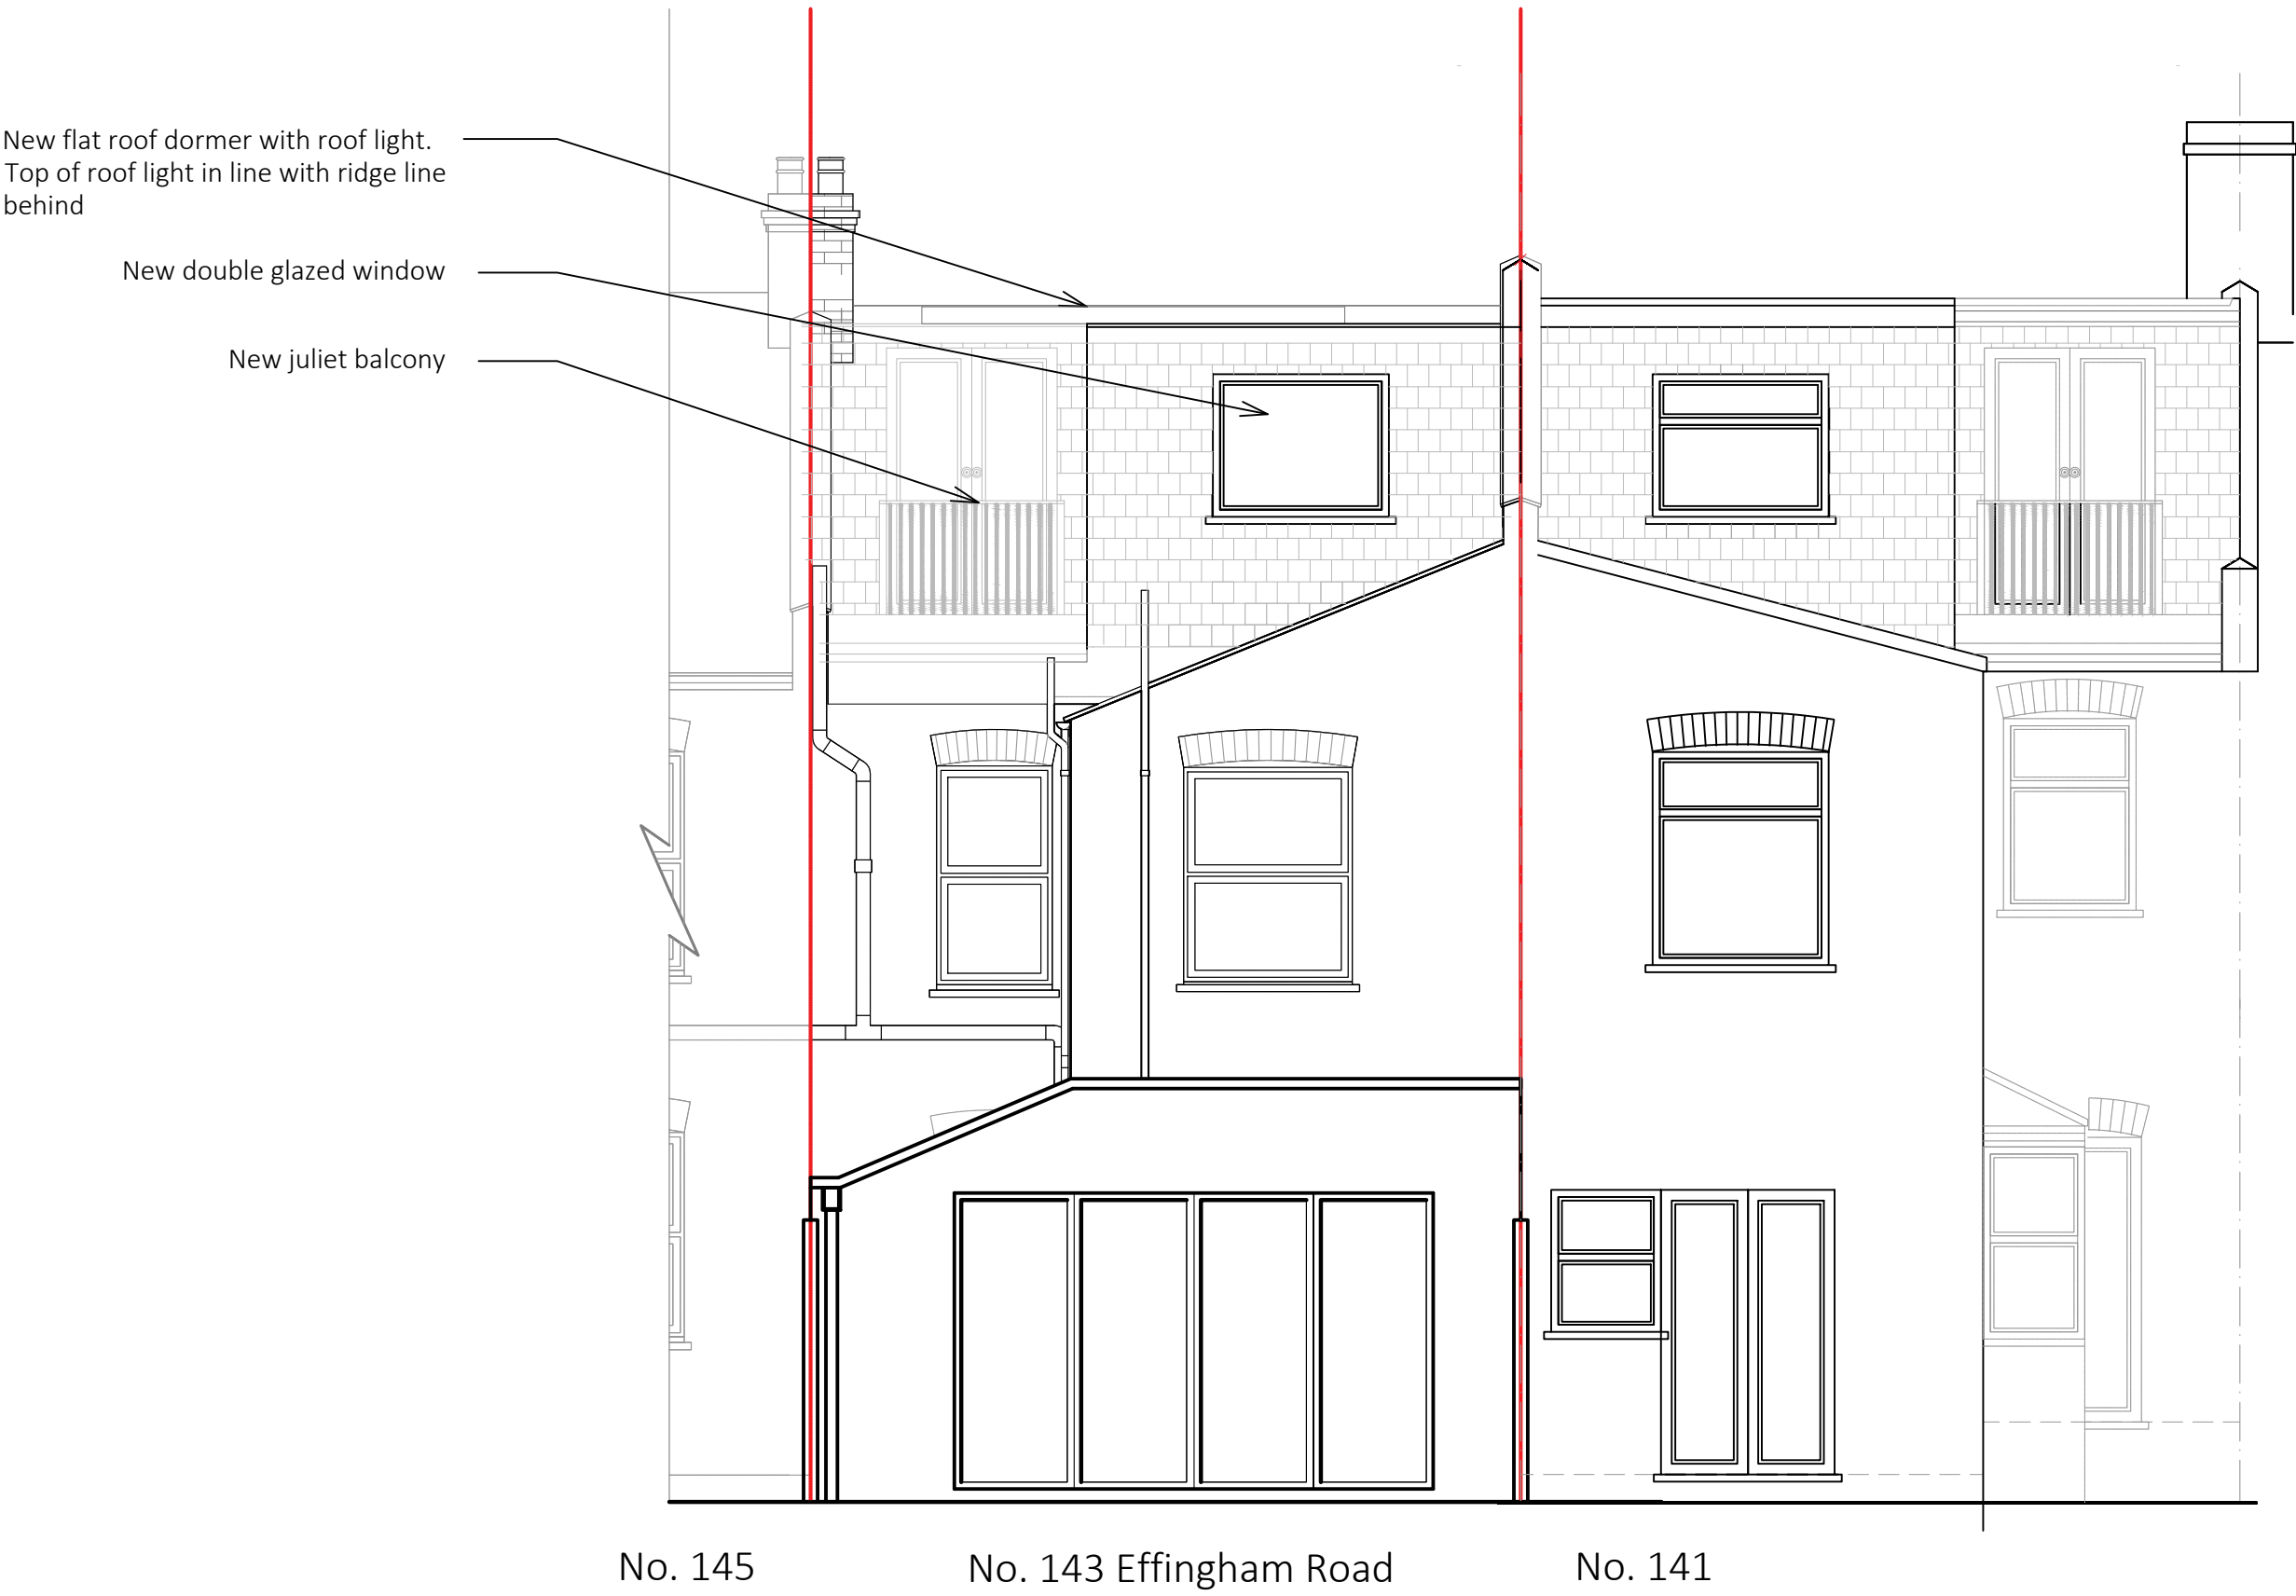

EXISTING REAR ELEVATION

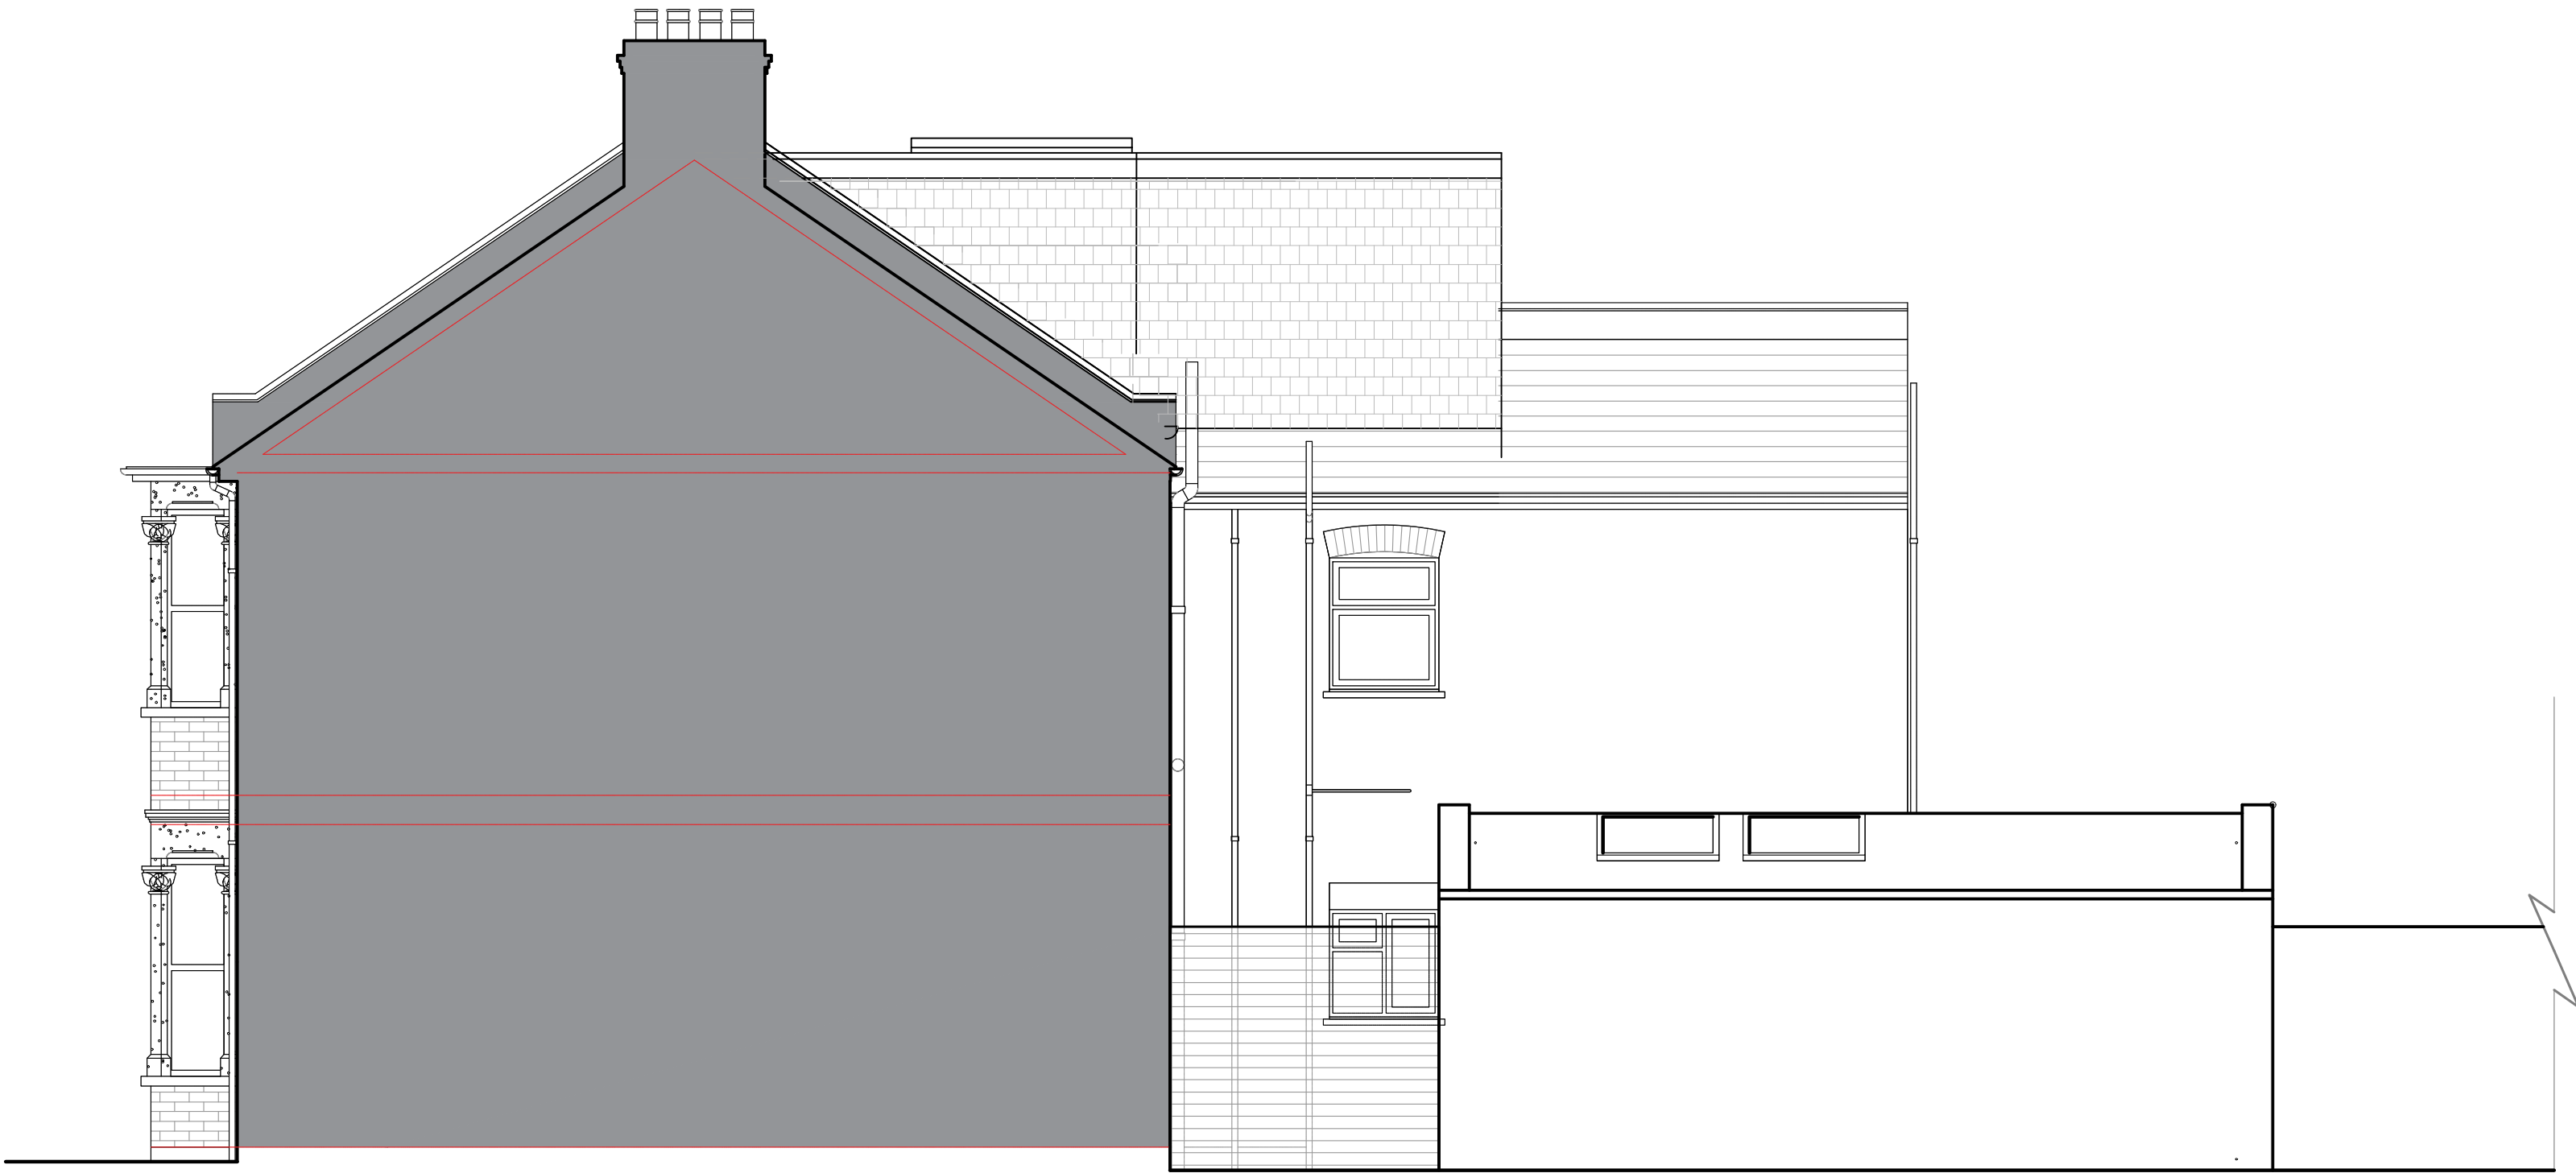

EXISTING SIDE ELEVATION

P1		11.12.2023	Amended for Planning			KS		KS			
P2		07.10.2023	For Planning			KS		KS			
rev		date		description			revised by		audited by		
stage PLANNING				drawing title PROPOSED Elevations - Side & Rear					suitability code S2		
				CONTRACTORS ARE NOT TO SCALE DIMENSIONS FROM THIS DRAWING							
				client Mr Rikesh Somaya			project 143 Effingham Road Harringay Ladder London N8 OAE				
				THIS DRAWING IS COPYRIGHT							
scale 1:50@A1 1:100@A3		drawn by KS	audited by KS	job no EFF -	originator DBK	zone ZZ	level XX	type DR -	role A	dwg no 32001	revision P2