




front elevation



section

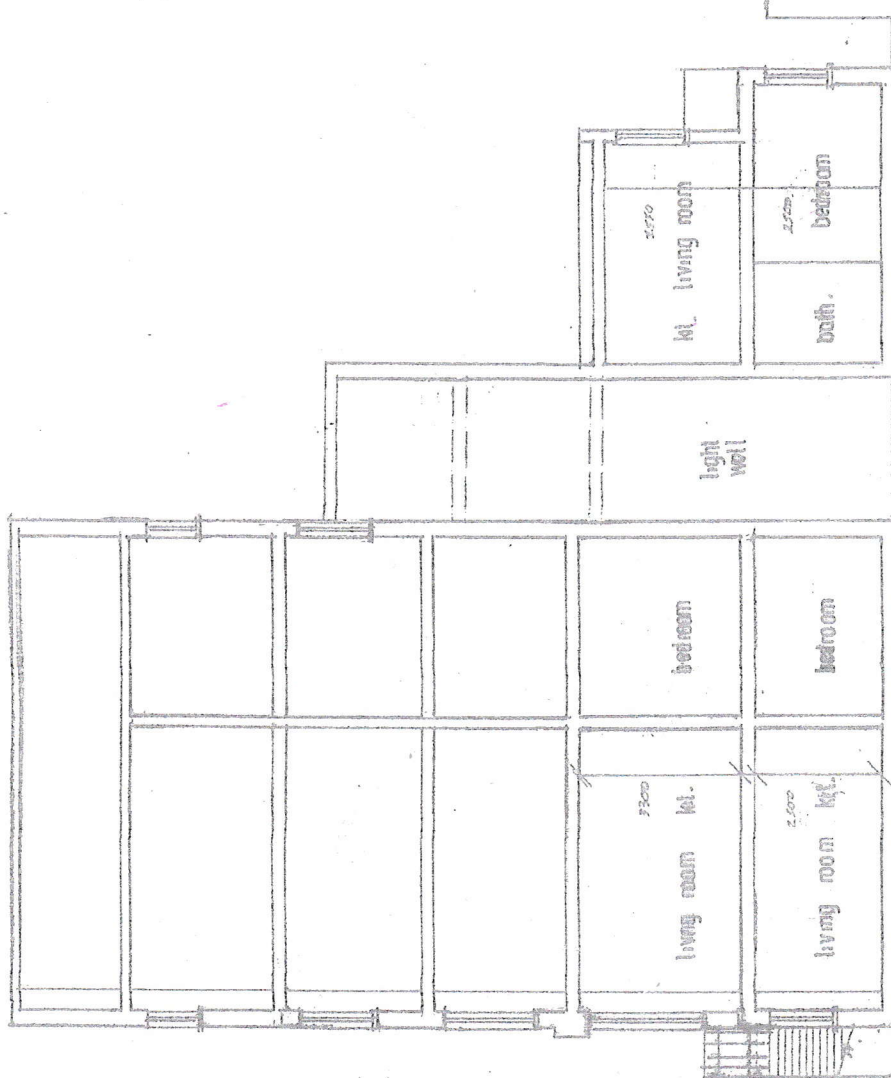

NOTES: All dimensions must be checked on site and not scaled from this drawing.	54, WIGHTMAN ROAD, LONDON, N4.		Drawing Title	
Client cadenza holdings.	Scale 1:100	Drg No. 03		
Job Title internal works.	Drawn by <i>[Signature]</i>	Rev		
	Date 18.11.23.			