


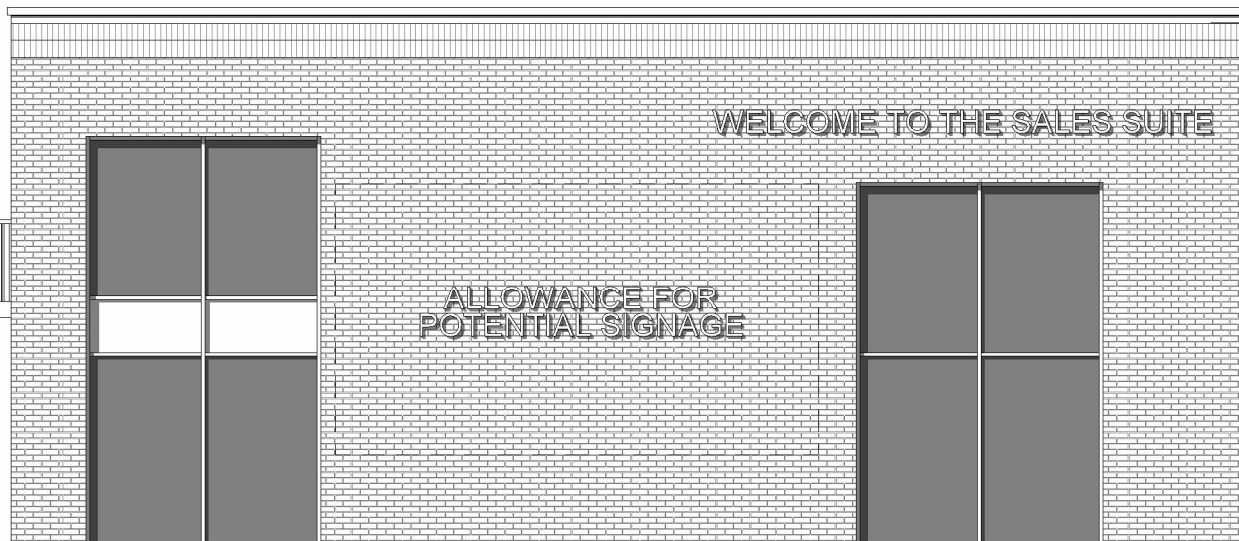

Front Elevation
1 : 100



Side Elevation - Right
1 : 100




Rear Elevation
1 : 100



Side Elevation - Left
1 : 100

Key

Brickwork - to be
Freshfield Lane, Lindfield
Yellow Multi or similar

 

Client:
Hill Residential Limited
The Courtyard, Abbey Barns,
Ickleton, CB10 1SX

Project:
St Ann's Hospital
Haringey
London

Drawing:
Proposed Elevations

Scale: As indicated	Date: December 2023	Revision:
Drawn By: JH	Checked By: JT	D
Drawing No: 118-PA-003		

THIS DRAWING IS A COPYRIGHT
All dimensions to be checked on site or in the workshop before work commences.
Only figured dimensions to be worked to. Any discrepancies to be reported to the Architect.