



NO PART OF EXTENSION TO OVERHANG THE
ADJOINING OWNERS PROPERTY


Code 6 lead flashing dressed
150mm above and below
guttering.
Dpc taken over wall and wall
plate

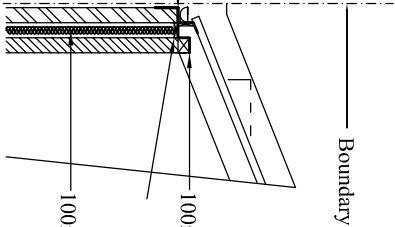


eaves detail

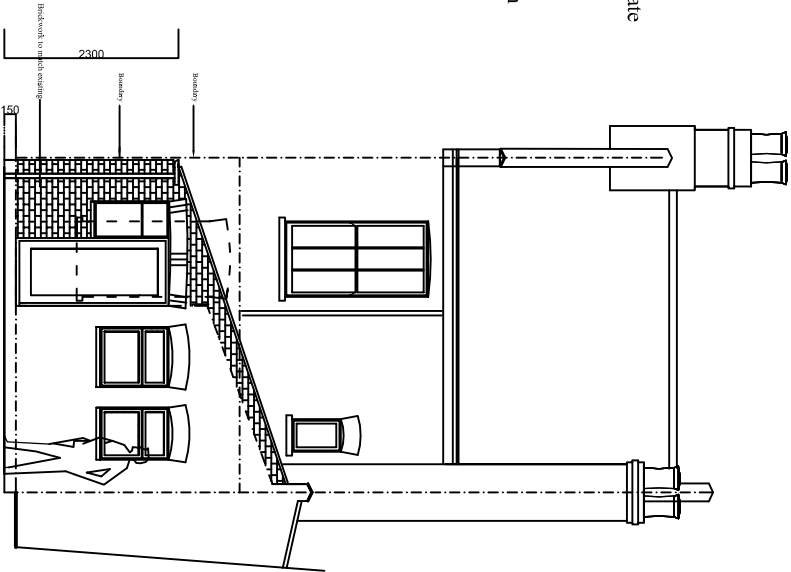


rear elevation

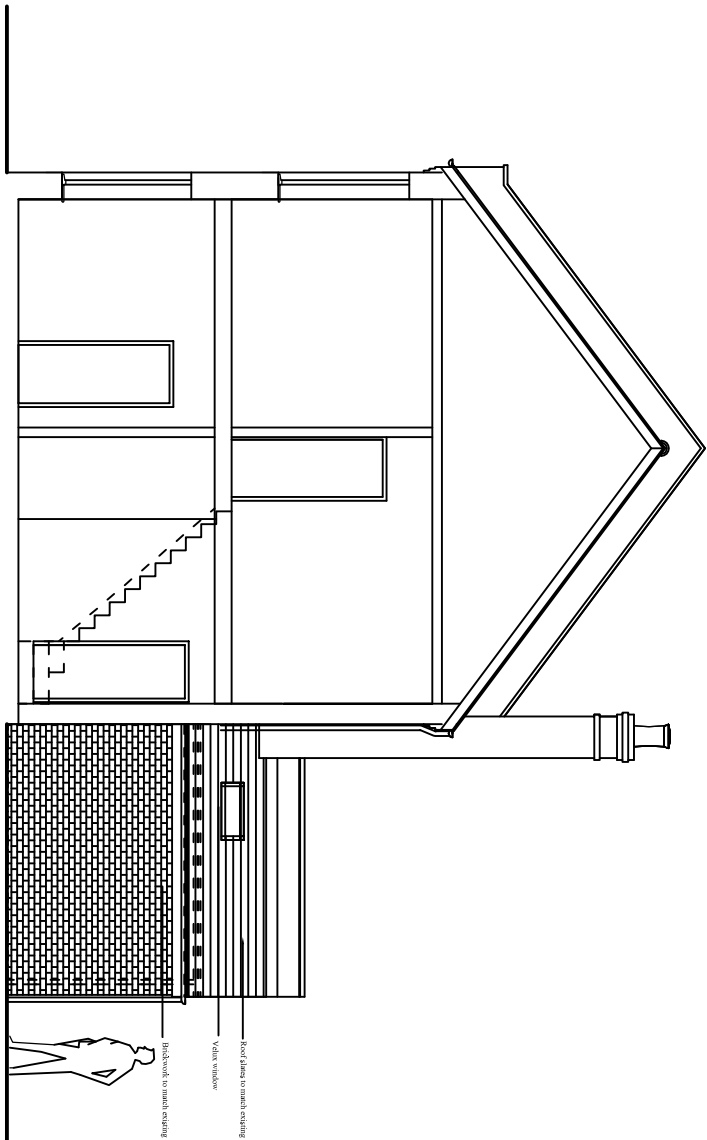


section A-A/ part
side elevation 1

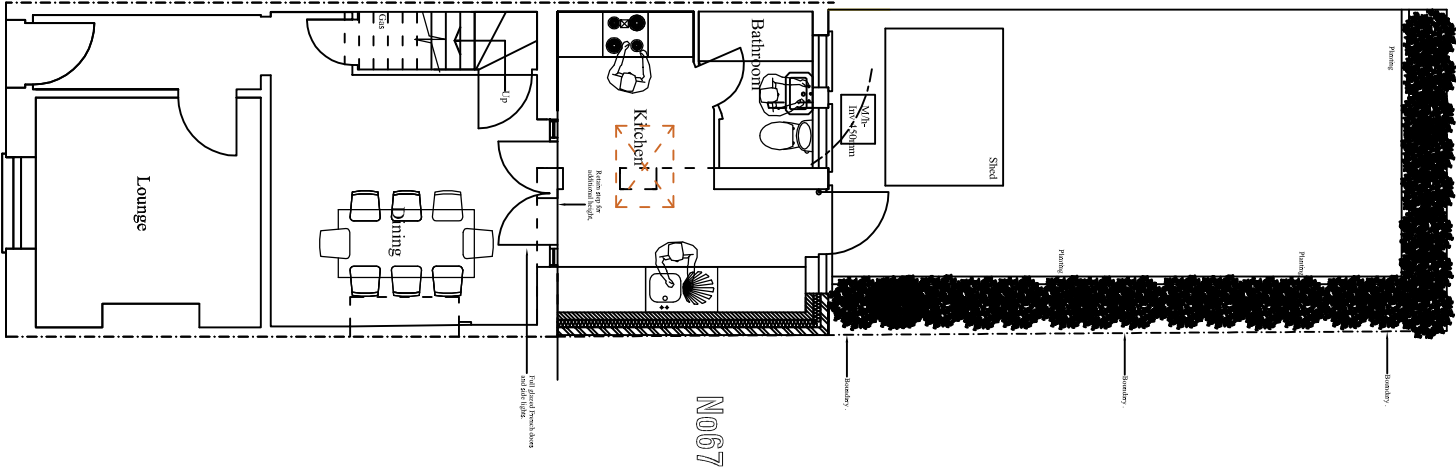


ground floor plan

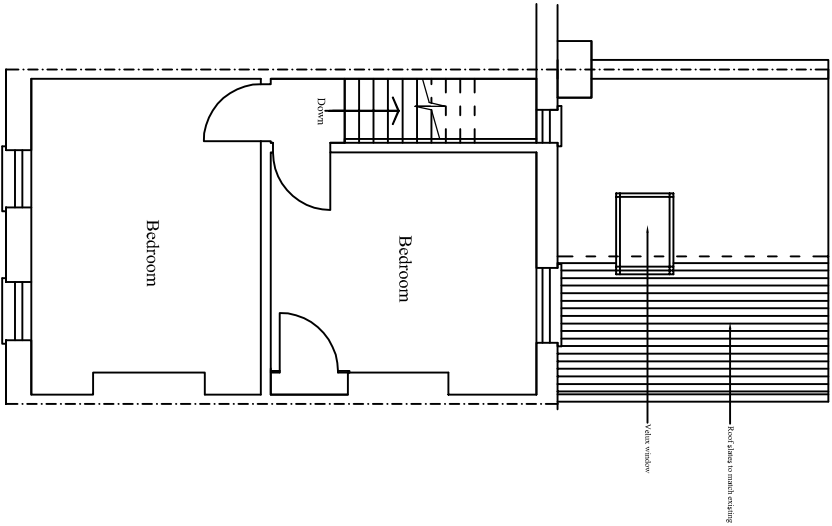

first floor plan

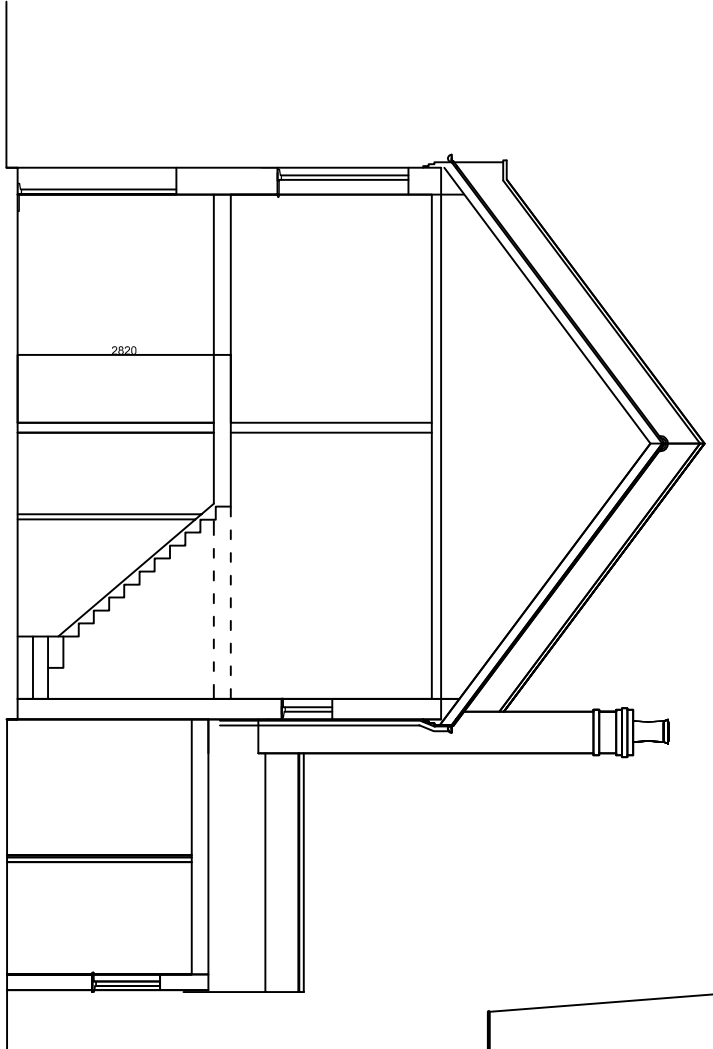

section A-A

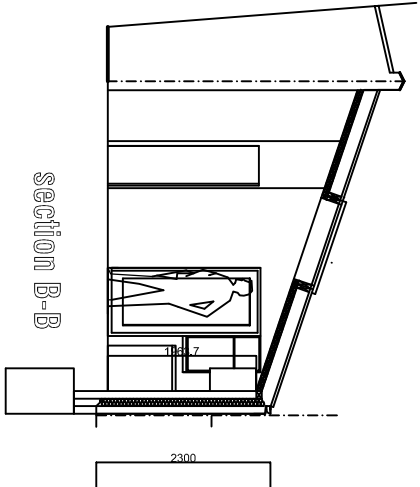

section B-B

Scale 1:100@ A3 & 1:50@A1



project		65 Morley Avenue, London N22	
title		PROPOSED GROUND FLOOR REAR EXTENSION	
date	August 2020	scale	1:100 @ A3 & 1:50 @A1
STEVEN GRAY DESIGNS LTD ARCHITECTURAL & SURVEYING SERVICES 36 Ladbroke Crescent, Bayswater, London W2 Tel: 020 3371 0628 Email: steven@sgd-designs.co.uk Web: www.sgd-designs.co.uk			
drawing number		3231/22	