



All drawings & designs are subject to final approval by the assigned Principal Designer, local authority and fire officer, which is the responsibility of the client.

All dimensions to be checked on site. Dimensions shown in millimetres.


General Notes:

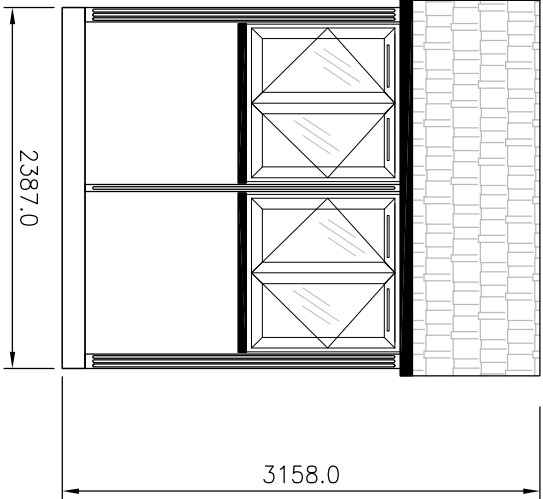


FRONT ELEVATION F-F
SCALE 1:50

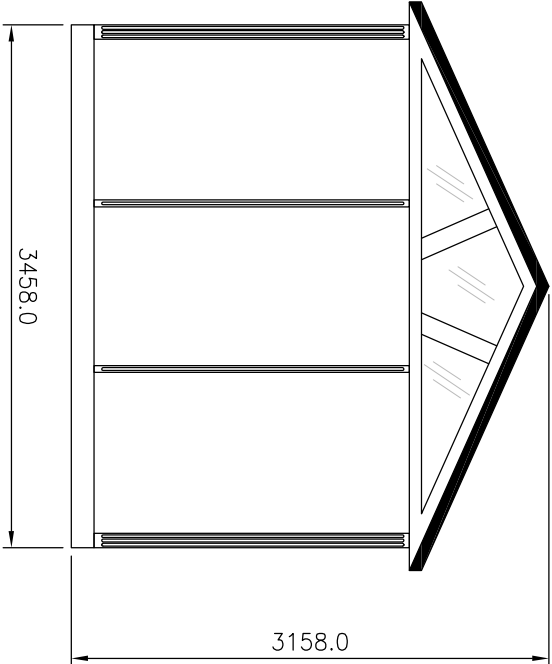

SIDE ELEVATION R-R
SCALE 1:50

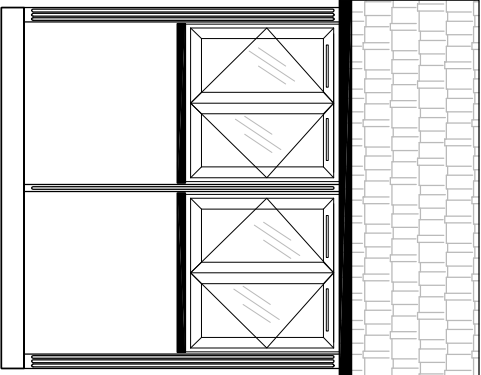

REAR ELEVATION B-B
SCALE 1:50

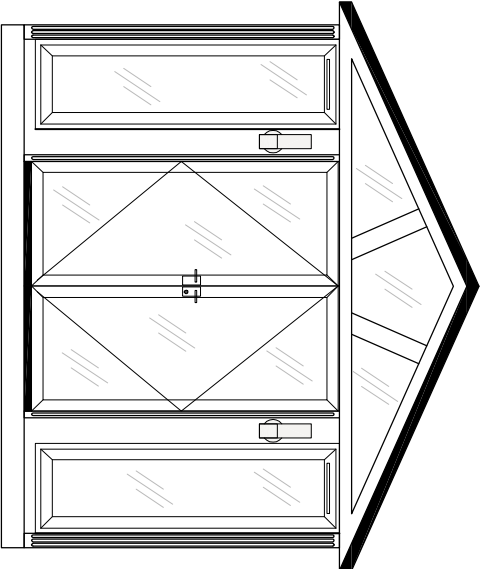

SIDE ELEVATION L-L
SCALE 1:50



ELEVATIONS - PROPOSED

Drawing No.	TF202E01B
Date	17 11 2023
Scale	1-50
Sheet	A3



Project: TF202
TEMPLE FOLLY 21.x.3.2 2023
SMART OFFICE
ELEVATIONS PROPOSED

Installation Address:
Basement Flat
2 Womersley Road
London
N8 9AE

Matthew Ryde
Basement Flat
2 Womersley Road
London
N8 9AE

Client Name and Address:
Thurston Park
Church Road, Thurston
Bury St Edmunds
Suffolk, IP11 3NN
0800 242 5559
www.smartgardenoffices.co.uk

GARDEN ROOMS, OFFICES AND STUDIOS

SMART

B	WINDOWS UPDATED	05.12.23
A	ROOF SUBBED	23.11.23
No.	Revision/ Issue	Date