


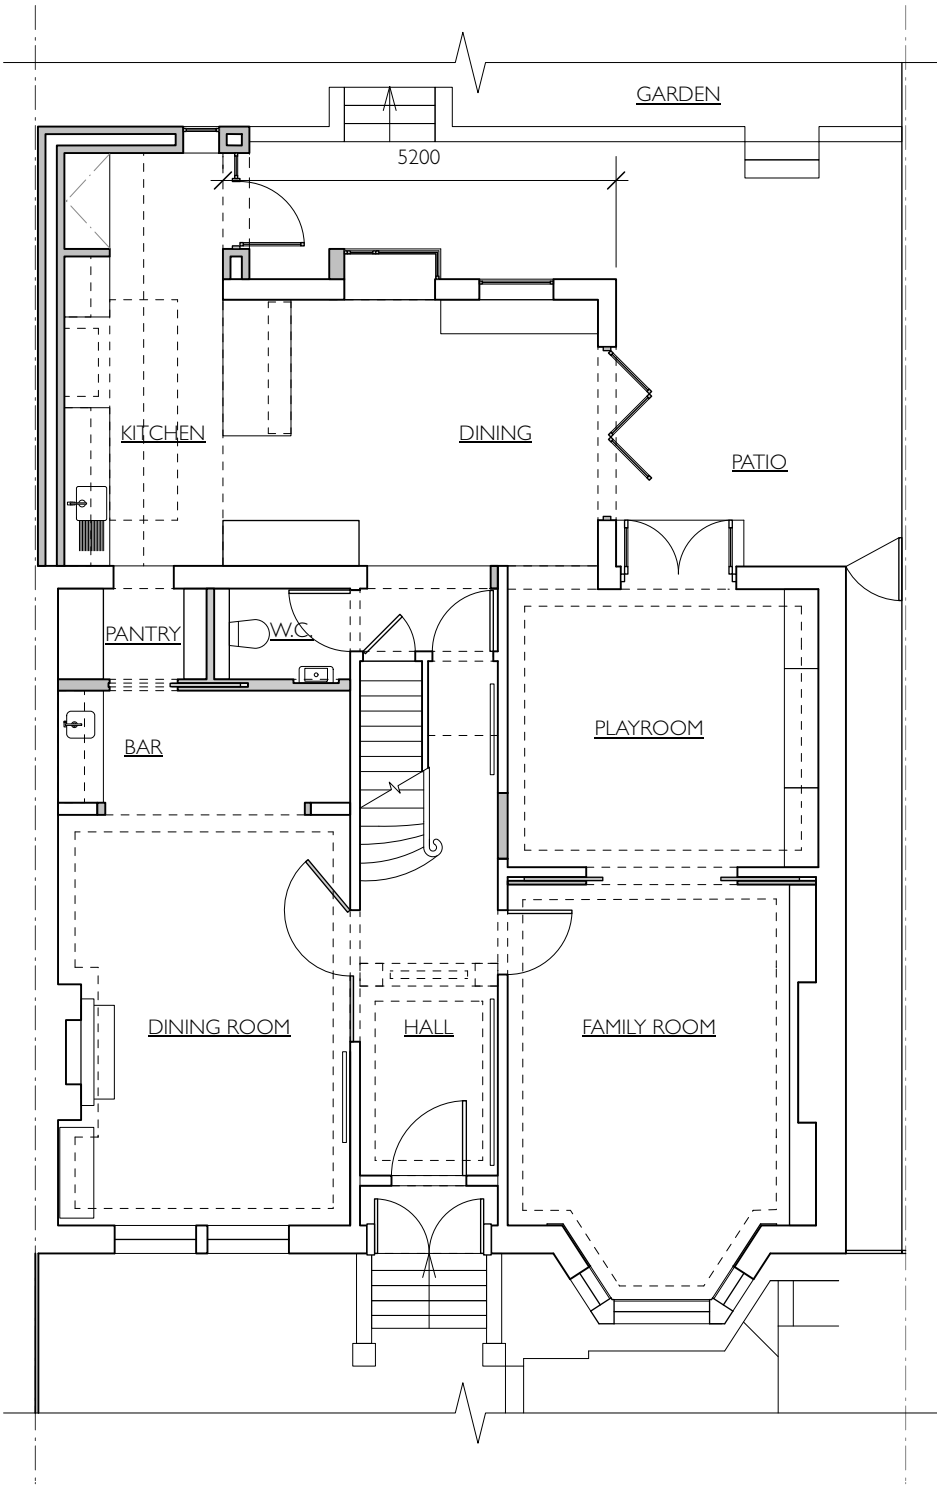

Brian O'Tuama Architects

105c Southgate Road
London
N11 3J5
Telephone +44 (0) 20 7923 4857
www.brianotuama.com

ISSUE	DATE	REV.
PLANNING	23/6/2023	
PLANNING	14/7/2023	A

- LEGEND:
- NEW CONSTRUCTION / ITEM
 - CONSTRUCTION / ITEM OVERHEAD



PROJECT:
**81 MOUNT VIEW ROAD
LONDON N4 4JA**

DRAWING TITLE:
**GROUND FLOOR
PLAN PROPOSED**

SCALE: 1:100 @ A3
DATE: MAY 2023
DRAWN BY: FKL
REVIEWED BY: BOT
DRAWING NO.:

A-G-2

Brian O’Tuama
Architects

105c Southgate Road
London
N11 3J5
Telephone +44 (0) 20 7923 4857
www.brianotuama.com

ISSUE	DATE	REV.
PLANNING	23/6/2023	
PLANNING	14/7/2023	A
PLANNING	4/12/2023	B

- LEGEND:
- NEW CONSTRUCTION / ITEM
 - CONSTRUCTION / ITEM OVERHEAD




PROJECT:
**81 MOUNT VIEW ROAD
LONDON N4 4JA**

DRAWING TITLE:
**FIRST FLOOR
PLAN PROPOSED**

SCALE: 1:100 @ A3
DATE: MAY 2023
DRAWN BY: FKL
REVIEWED BY: BOT

DRAWING NO.:
A-1-2

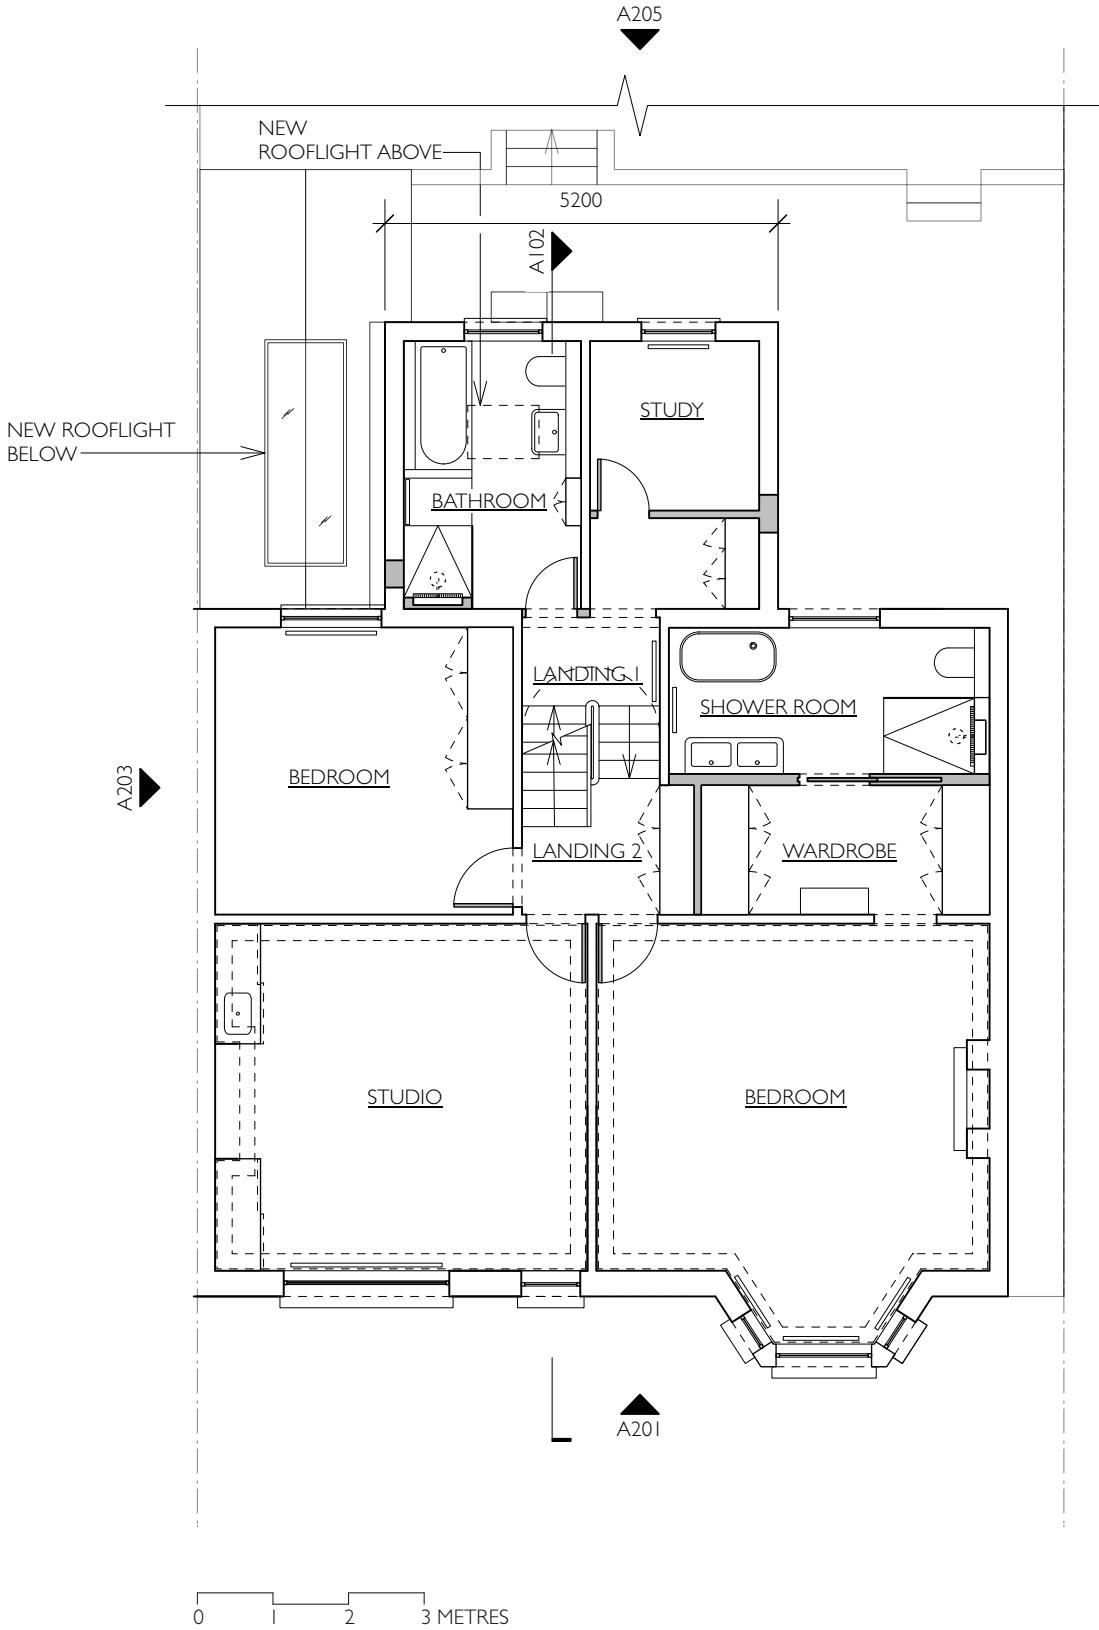

Brian O'Tuama
Architects

105c Southgate Road
London
N11 3J5
Telephone +44 (0) 20 7923 4857
www.brianotuama.com

ISSUE	DATE	REV.
PLANNING	23/6/2023	
PLANNING	14/7/2023	A
PLANNING	5/9/2023	B
PLANNING	3/10/2023	C
PLANNING	4/12/2023	D

- LEGEND:
- NEW CONSTRUCTION / ITEM
 - CONSTRUCTION / ITEM OVERHEAD



PROJECT:
**81 MOUNT VIEW ROAD
LONDON N4 4JA**

DRAWING TITLE:
**SECOND FLOOR
PLAN PROPOSED**

SCALE: 1:100 @ A3


DATE: MAY 2023

DRAWN BY: FKL

REVIEWED BY: BOT

DRAWING NO.:
A-2-2

COPYRIGHT © 2023 BRIAN O'TUAMA ARCHITECTS LIMITED

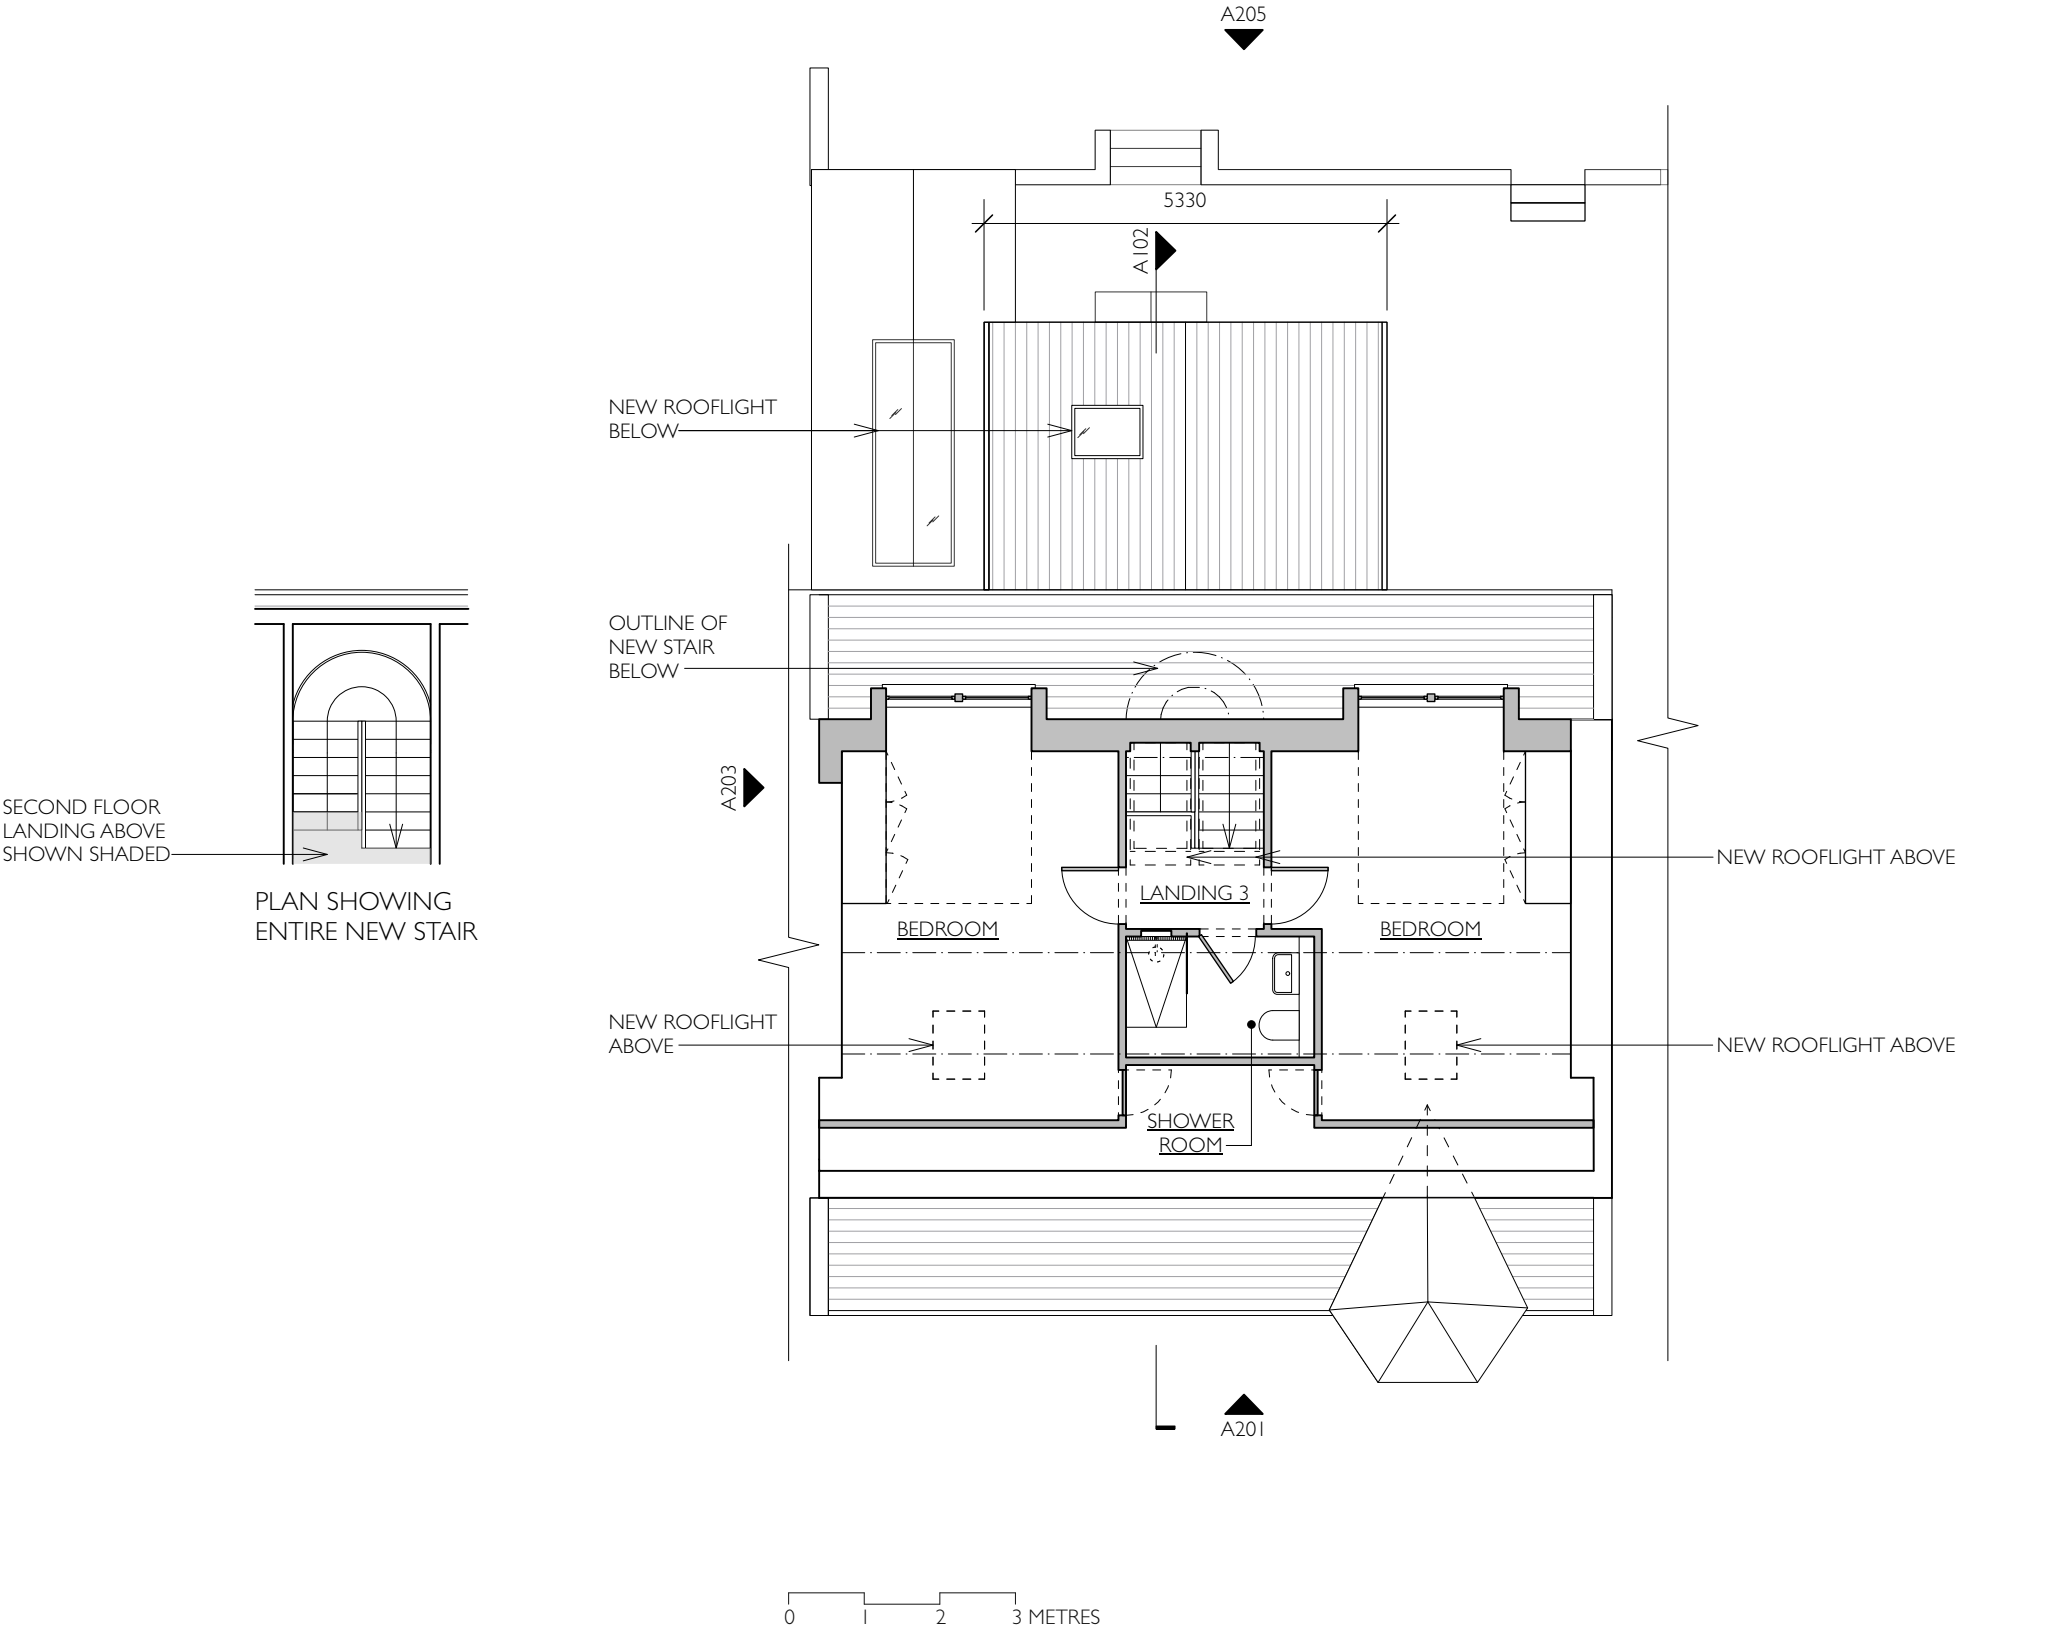


Brian O'Tuama
Architects

105c Southgate Road
London
N1 3J5
Telephone +44 (0) 20 7923 4857
www.brianotuama.com

ISSUE	DATE	REV.
PLANNING	23/6/2023	
PLANNING	14/7/2023	A
PLANNING	5/9/2023	B
PLANNING	4/12/2023	C

LEGEND:
NEW CONSTRUCTION / ITEM

 

PROJECT:
**81 MOUNT VIEW ROAD
LONDON N4 4JA**

DRAWING TITLE:
**ROOF PLAN
PROPOSED**

SCALE: 1:100 @ A3

DATE: MAY 2023


DRAWN BY: FKL

REVIEWED BY: BOT

DRAWING NO.:

A-R-2

COPYRIGHT © 2023 BRIAN O'TUAMA ARCHITECTS LIMITED

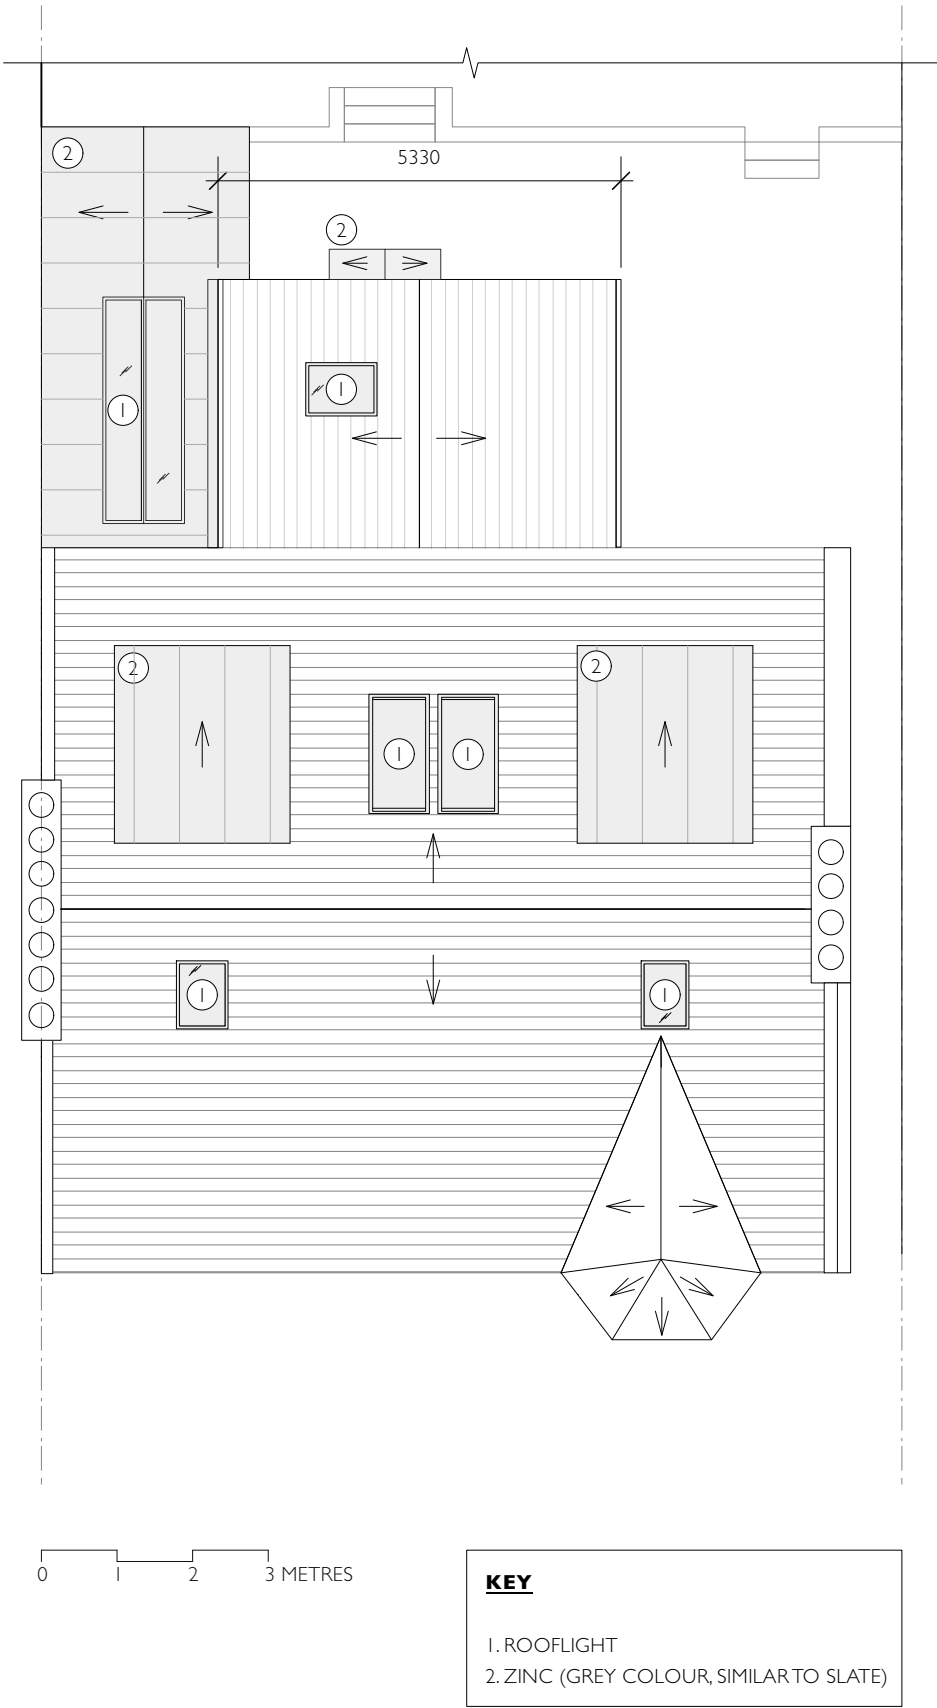

Brian O’Tuama
Architects

105c Southgate Road
London
N1 3J5
Telephone +44 (0) 20 7923 4857
www.brianotuama.com

ISSUE	DATE	REV.
PLANNING	23/6/23	
PLANNING	14/7/23	A
PLANNING	4/12/2023	B


LEGEND:
NEW CONSTRUCTION / ITEM

PROJECT:
81 MOUNT VIEW ROAD
LONDON N4 4JA

DRAWING TITLE:
LONG SECTION
PROPOSED

SCALE: 1:100 @ A3
DATE: MAY 2023
DRAWN BY: FKL
REVIEWED BY: BOT


DRAWING NO.:
A102
COPYRIGHT © 2023 BRIAN O’TUAMA ARCHITECTS LIMITED

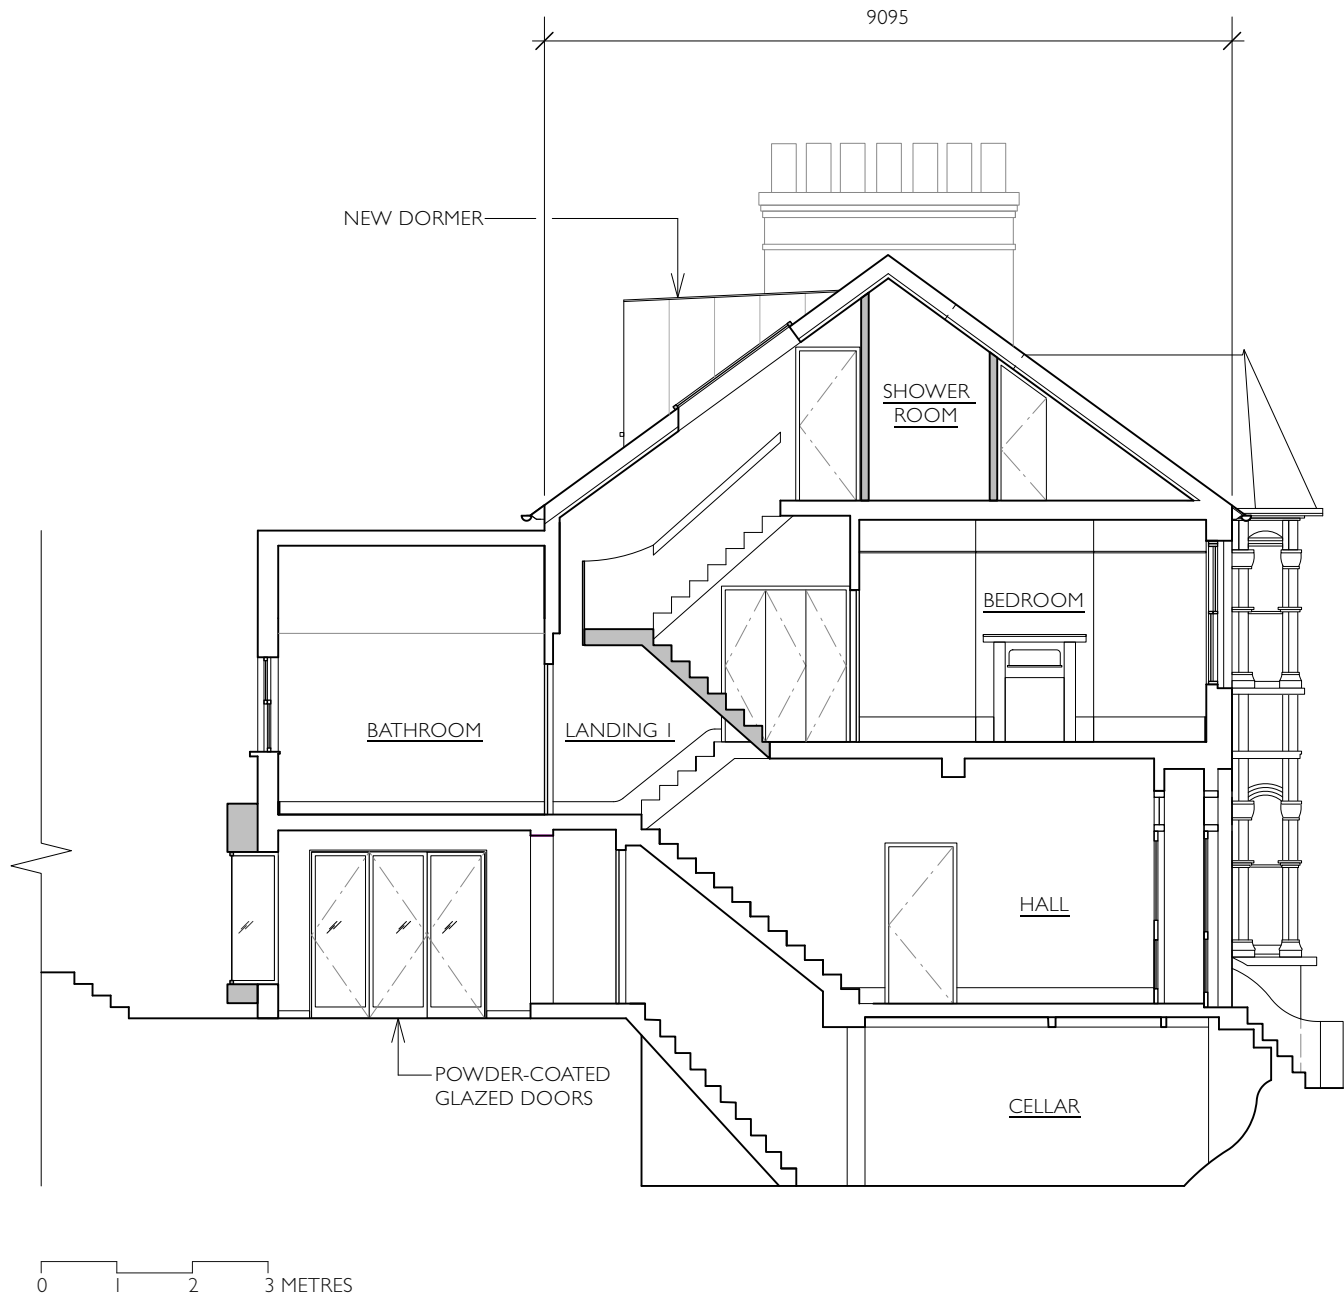


Brian O'Tuama
Architects

105c Southgate Road
London
N1 3J5
Telephone +44 (0) 20 7923 4857
www.brianotuama.com

ISSUE	DATE	REV.
PLANNING	23/6/2023	
PLANNING	14/7/2023	A
PLANNING	5/9/2023	B
PLANNING	4/12/2023	C

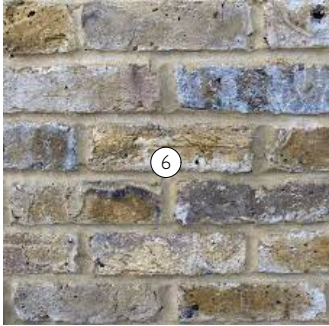

MATERIAL IMAGES

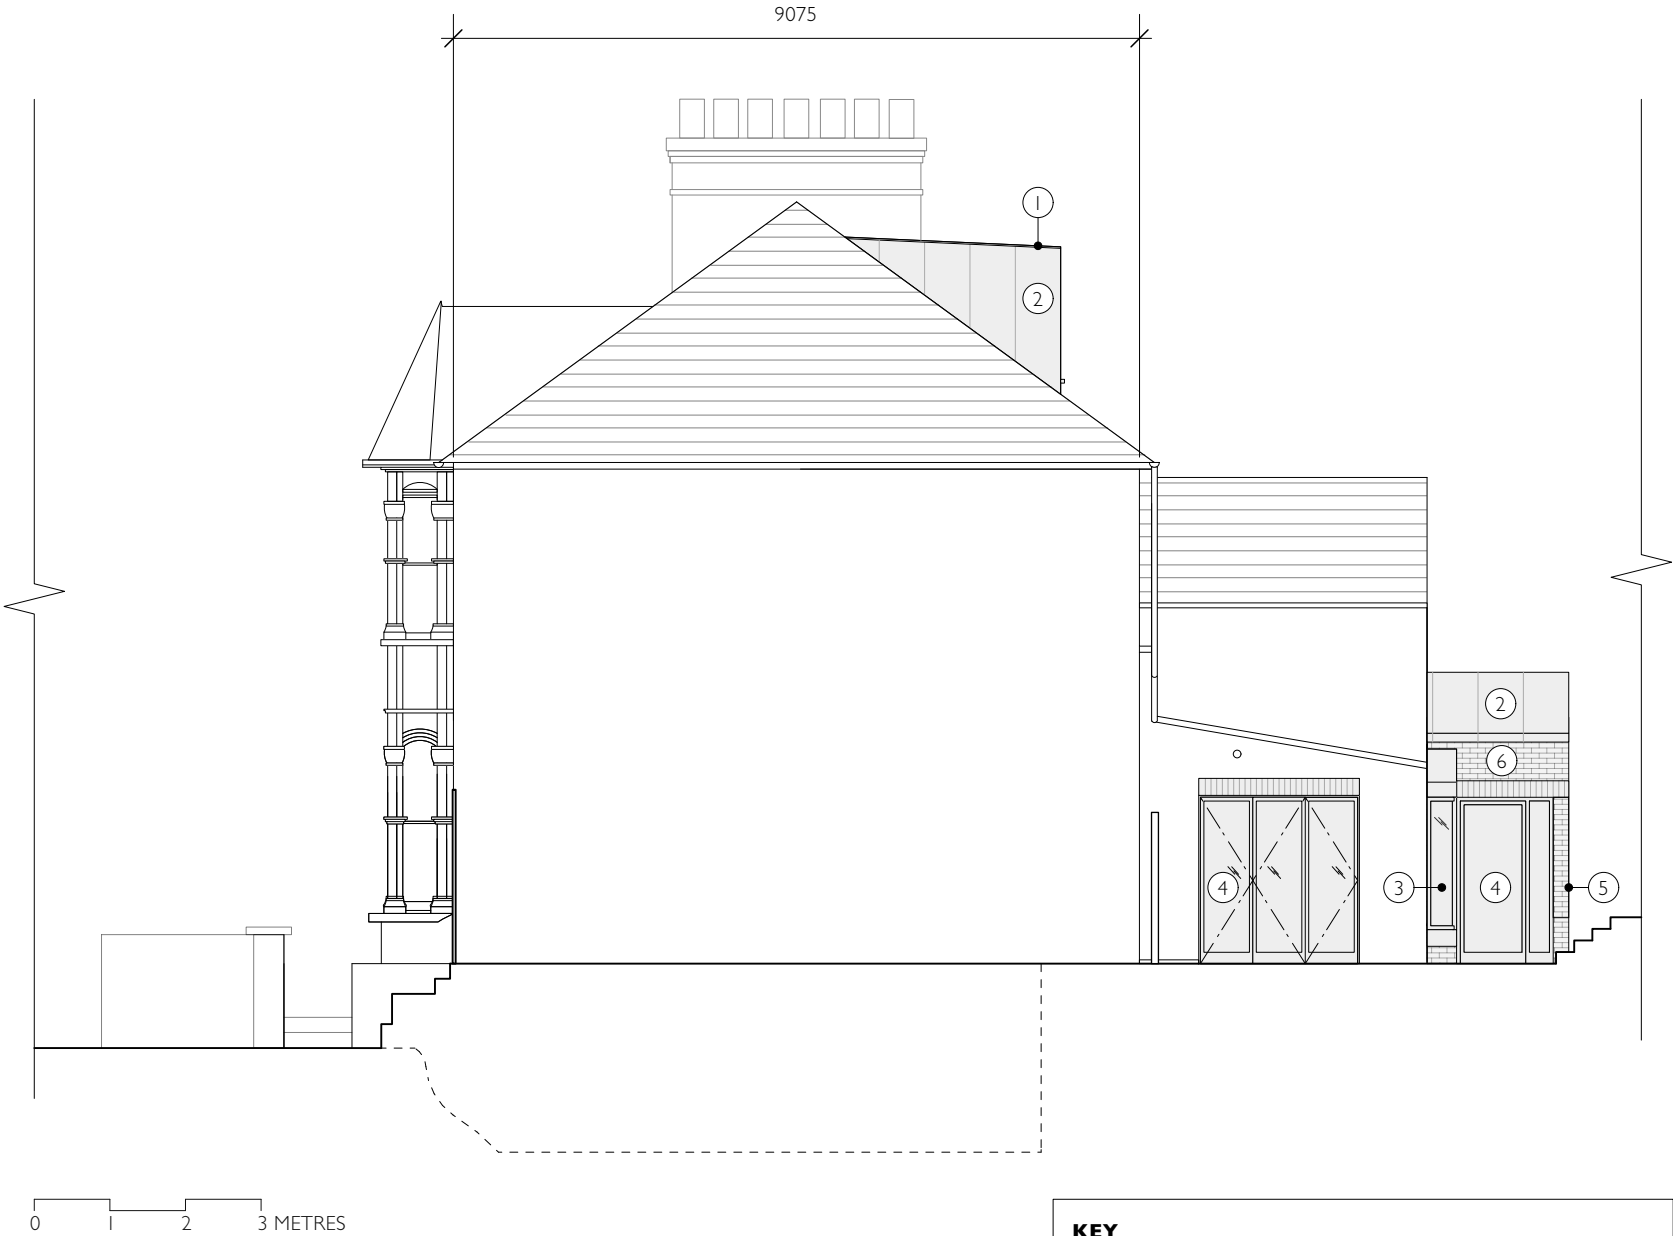

- KEY**
- 1. NEW DORMER
 - 2. ZINC (GREY COLOUR, SIMILAR TO SLATE)
 - 3.WINDOW WITH POWDER-COATED METAL FRAME
 - 4. GLAZED DOOR WITH POWDER-COATED METAL FRAME
 - 5 NEW SIDE INFILL EXTENSION
 - 6. RECYCLED LONDON STOCK BRICK T(TO MATCH EXISTING)

PROJECT:
**81 MOUNT VIEW ROAD
LONDON N4 4JA**

DRAWING TITLE:
**SIDE ELEVATION
PROPOSED**

SCALE: 1:50 @ A3

DATE: MAY 2023

DRAWN BY: FKL

REVIEWED BY: BOT

DRAWING NO.:

A203

Brian O’Tuama
Architects

105c Southgate Road
London
N11 3J5
Telephone +44 (0) 20 7923 4857
www.brianotuama.com

ISSUE	DATE	REV.
PLANNING	23/6/2023	
PLANNING	14/7/2023	A
PLANNING	5/9/2023	B
PLANNING	3/10/2023	C
PLANNING	4/12/2023	D

- LEGEND:
- NEW CONSTRUCTION / ITEM
- CONSTRUCTION / ITEM OVERHEAD

PROJECT:
**81 MOUNT VIEW ROAD
LONDON N4 4JA**

DRAWING TITLE:
**REAR ELEVATION
PROPOSED**

SCALE: 1:100 @ A3
DATE: MAY 2023
DRAWN BY: FKL
REVIEWED BY: BOT

DRAWING NO.:
A205
COPYRIGHT © 2023 BRIAN O’TUAMA ARCHITECTS LIMITED



MATERIAL IMAGES



KEY

1. NEW ZINC-CLAD DORMER (GREY COLOUR SIMILAR TO SLATE)
2. ZINC (GREY COLOUR, SIMILAR TO SLATE)
3. WINDOW WITH POWDER-COATED METAL FRAME
4. NEW SIDE INFILL EXTENSION
5. RECYCLED LONDON STOCK BRICK(TO MATCH EXISTING)
6. TIMBER SASH WINDOW
7. ROOFLIGHT WITH POWDER-COATED METAL FRAME