




LOCATION PLAN
1:1250 @ A4

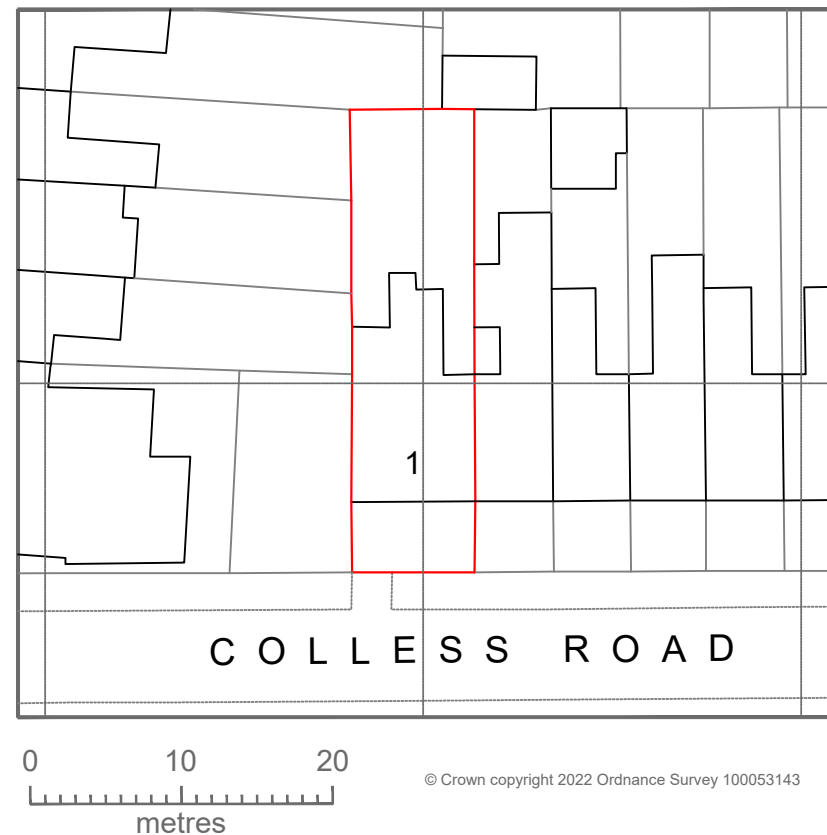

BLOCK PLAN
1:500 @ A4



Address - Unit 4, Grosvenor Way, London E5 9ND
Phone - 020 3781 8008
E-mail - office@redwoodsprojects.co.uk
Web - www.redwoodsprojects.co.uk

Any errors on Dimensions to be reported to the Architect prior to commencement of Works.
Dimensions and areas are based on survey information.
This drawing is copyright © Redwoods Projects.
All dimensions to be checked on site Prior work.

REFERENCE: 1 COLLESS ROAD, LONDON N15 4NR, UK

TITLE: EXISTING DRAWINGS
LOCATION & BLOCK PLAN

PROJECT No: 2039 DATE: 12-12-2023

SHEET No: **E 00**


0 1 2 2.5m

scale
1:100 @A4


NOTES:

DRAWN BY
MCDC


EDITED BY

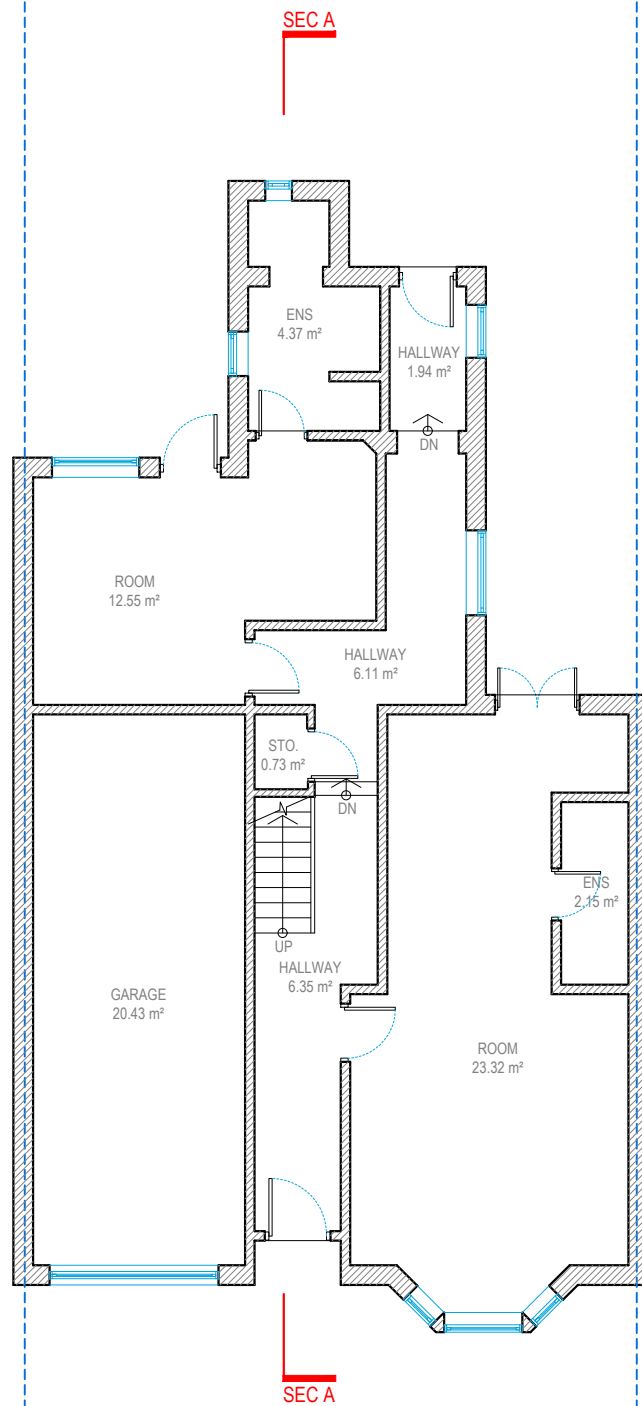

GROUND FLOOR

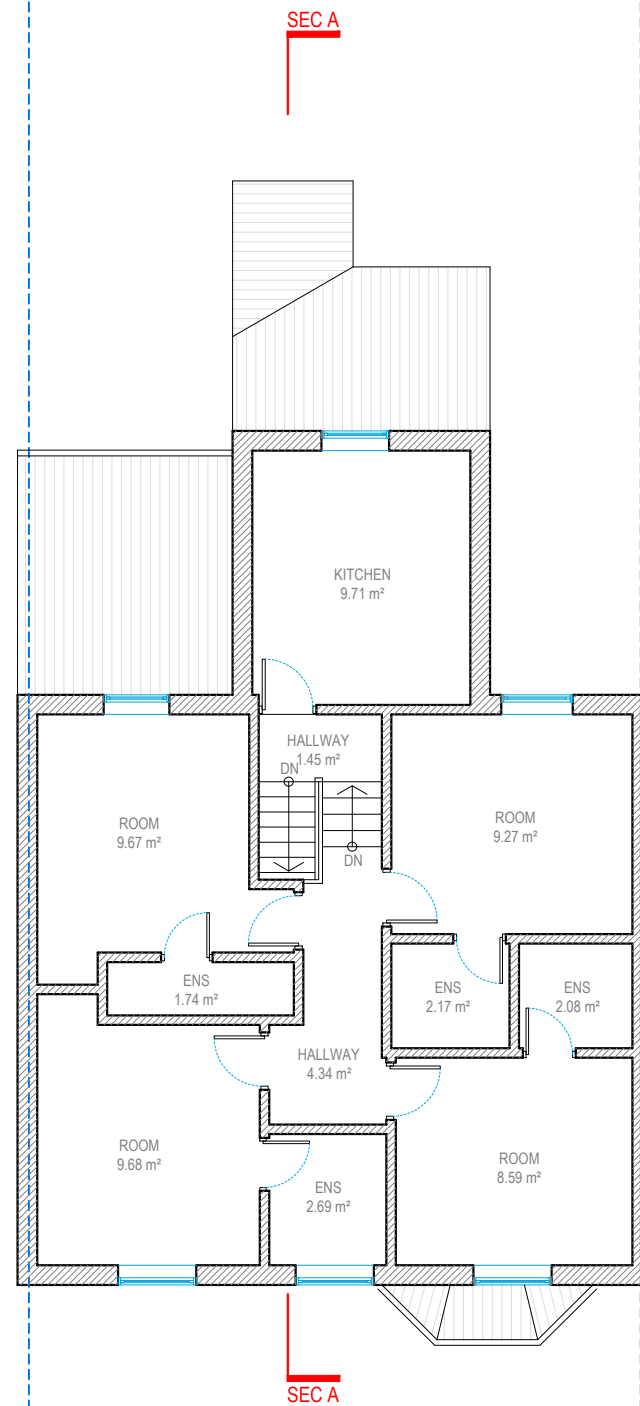

FIRST FLOOR

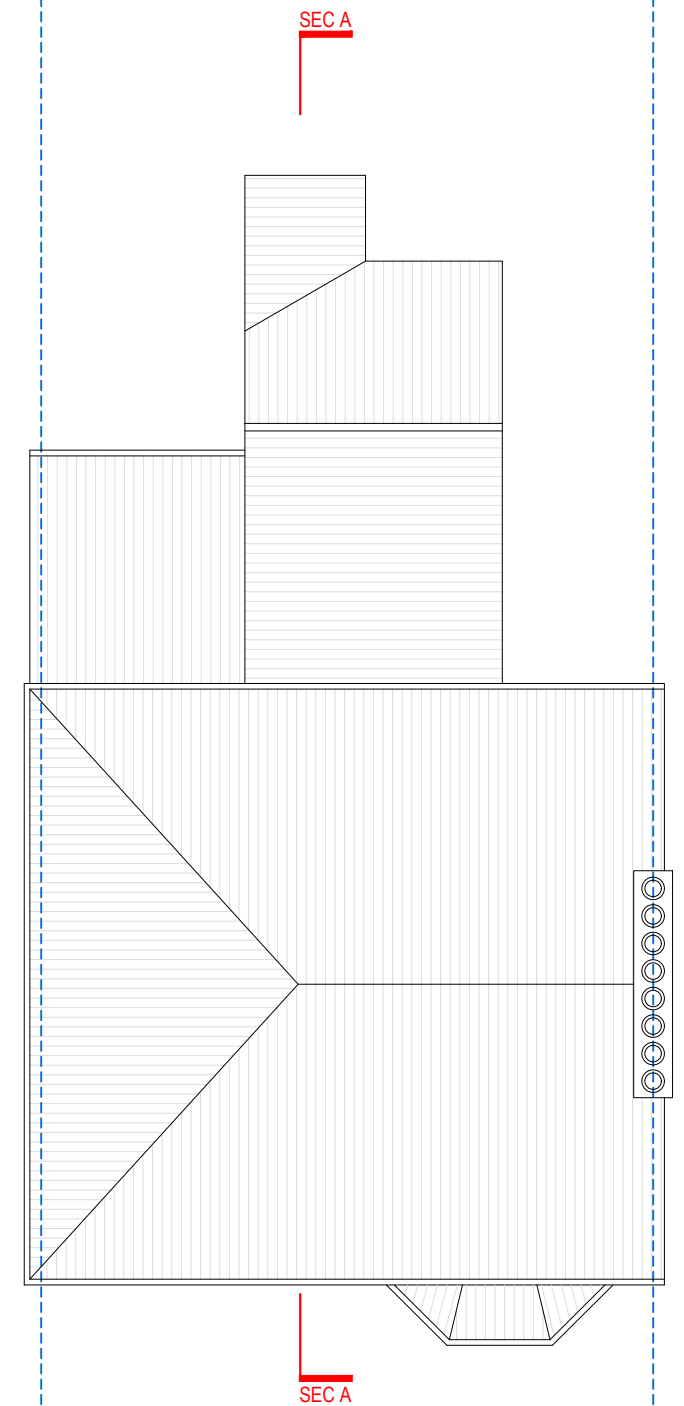

ROOF PLAN



Address - Unit 4, Grosvenor Way, London E5 9ND
Phone - 020 3781 8008
E-mail - office@redwoodsprojects.co.uk
Web - www.redwoodsprojects.co.uk


Any errors on Dimensions to be reported to the Architect prior to commencement of Works.
Dimensions and areas are based on survey information.
This drawing is copyright © Redwoods Projects.
All dimensions to be checked on site Prior work.

REFERENCE: 1 COLLESS ROAD, LONDON N15 4NR, UK

TITLE: EXISTING DRAWINGS
FLOOR PLANS

PROJECT No 2039 DATE: 12-12-2023

SHEET No E 01

 

0 1 2 5m scale 1:100 @A3


NOTES:

DRAWN BY MCDC

EDITED BY



FRONT ELEVATION
NORTH ELEVATION

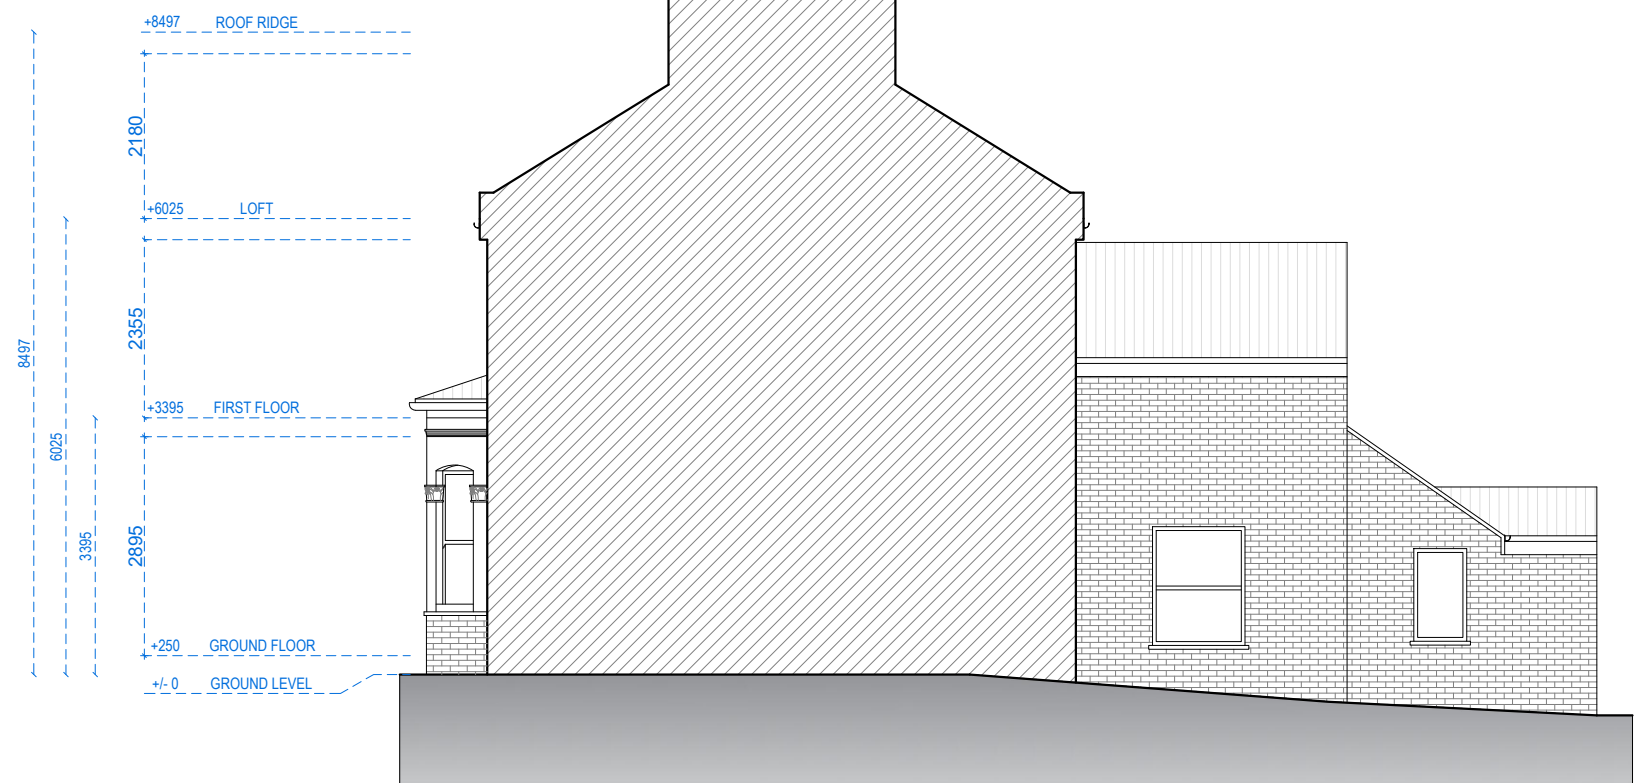

SIDE ELEVATION
WEST ELEVATION



Address - Unit 4, Grosvenor Way, London E5 9ND
Phone - 020 3781 8008
E-mail - office@redwoodsprojects.co.uk
Web - www.redwoodsprojects.co.uk

Any errors on Dimensions to be reported to the Architect prior to commencement of Works.
Dimensions and areas are based on survey information.
This drawing is copyright © Redwoods Projects.
All dimensions to be checked on site Prior work.

REFERENCE: 1 COLLESS ROAD, LONDON N15 4NR, UK

TITLE: EXISTING DRAWINGS
ELEVATIONS

PROJECT No 2039 DATE: 12-12-2023


SHEET No **E 02**

0 1 2 5m scale 1:100 @A3

NOTES:

DRAWN BY MCDC

EDITED BY

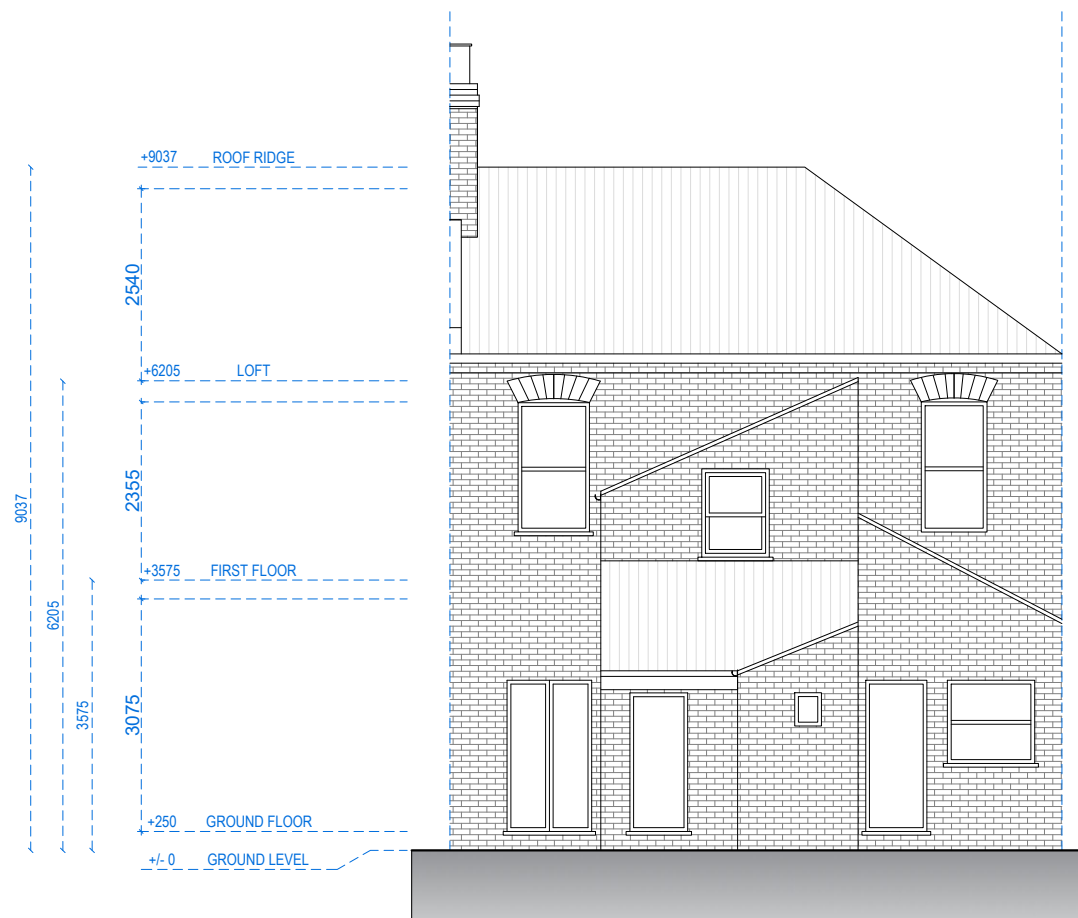

REAR ELEVATION
SOUTH ELEVATION



SIDE ELEVATION
EAST ELEVATION



Address - Unit 4, Grosvenor Way, London E5 9ND
Phone - 020 3781 8008
E-mail - office@redwoodsprojects.co.uk
Web - www.redwoodsprojects.co.uk

Any errors on Dimensions to be reported to the Architect prior to commencement of Works.
Dimensions and areas are based on survey information.
This drawing is copyright © Redwoods Projects.
All dimensions to be checked on site Prior work.

REFERENCE: 1 COLLESS ROAD, LONDON N15 4NR, UK

TITLE: EXISTING DRAWINGS
ELEVATIONS

PROJECT No 2039 DATE: 12-12-2023


SHEET No E 03

0 1 2 5m scale 1:100 @A3

NOTES:

DRAWN BY MCDC

EDITED BY

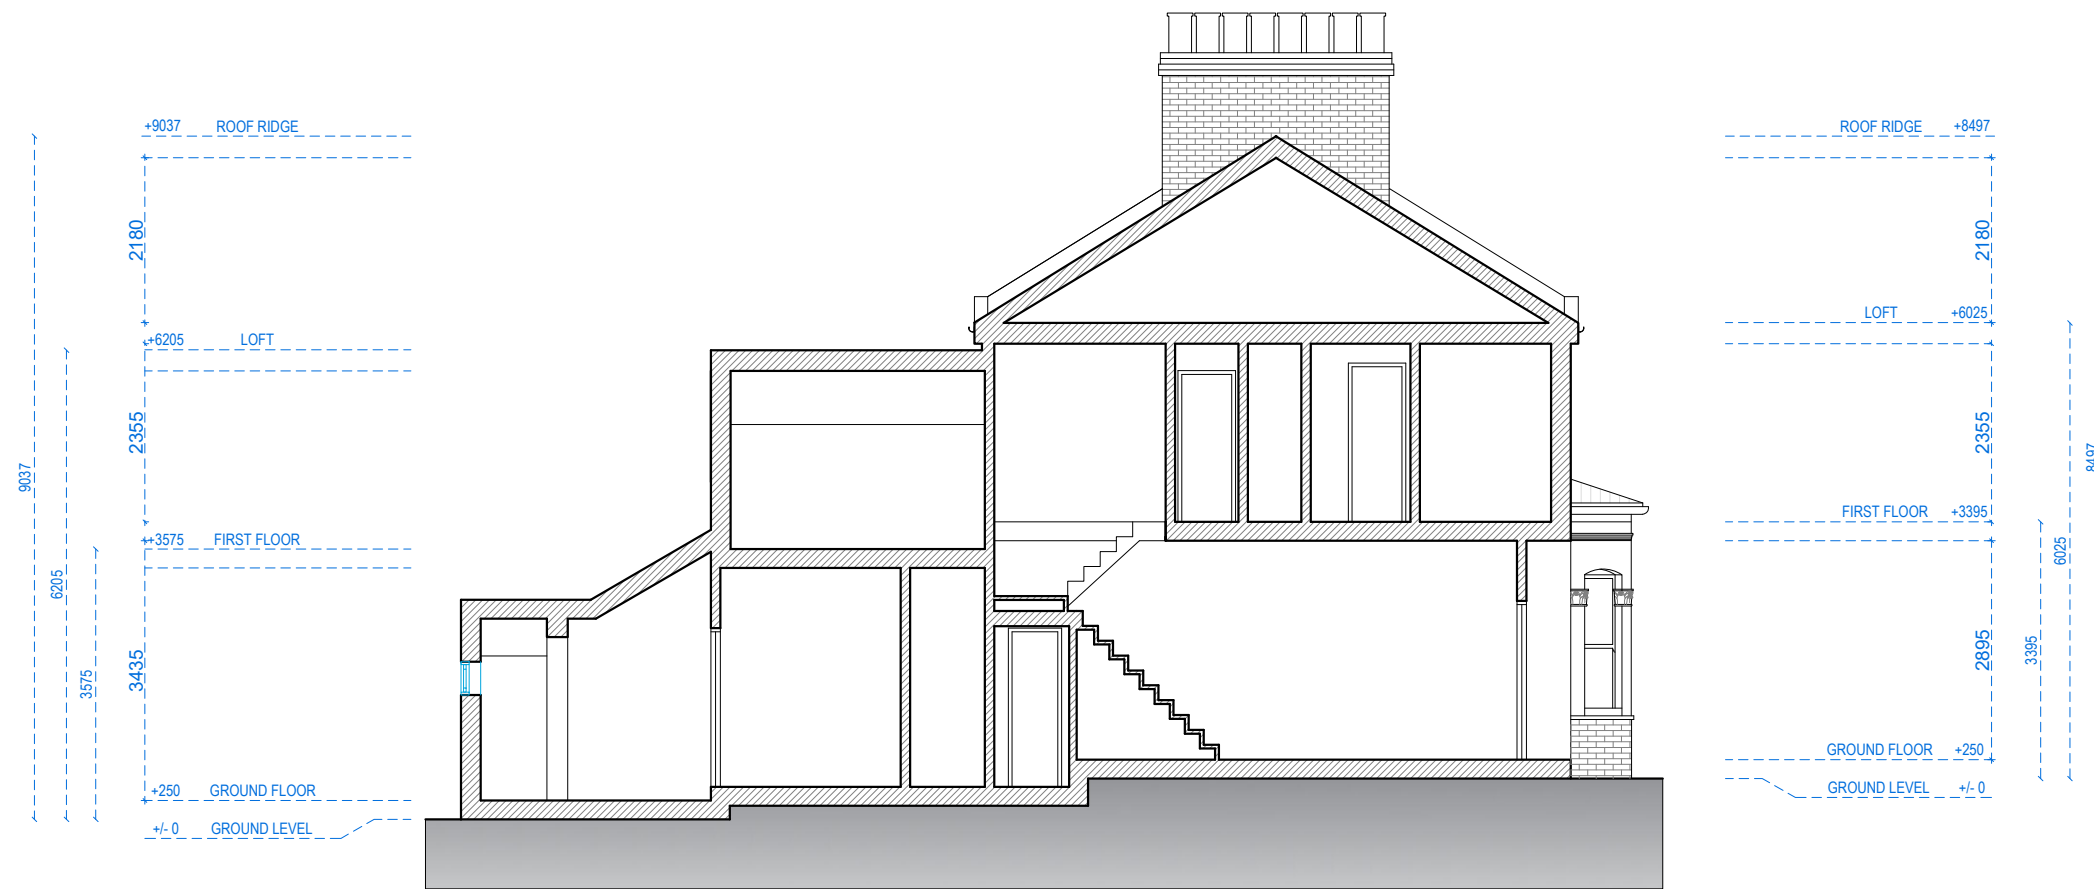

SECTION AA



Address - Unit 4, Grosvenor Way, London E5 9ND
Phone - 020 3781 8008
E-mail - office@redwoodsprojects.co.uk
Web - www.redwoodsprojects.co.uk

Any errors on Dimensions to be reported to the
Architect prior to commencement of Works.
Dimensions and areas are based on survey information.
This drawing is copyright © Redwoods Projects.
All dimensions to be checked on site Prior work.

REFERENCE: 1 COLLESS ROAD, LONDON N15 4NR, UK

TITLE: EXISTING DRAWINGS
SECTION

PROJECT No 2039 DATE: 12-12-2023


SHEET No E 04

0 1 2 5m scale 1:100 @A3


NOTES:

DRAWN BY MCDC


EDITED BY

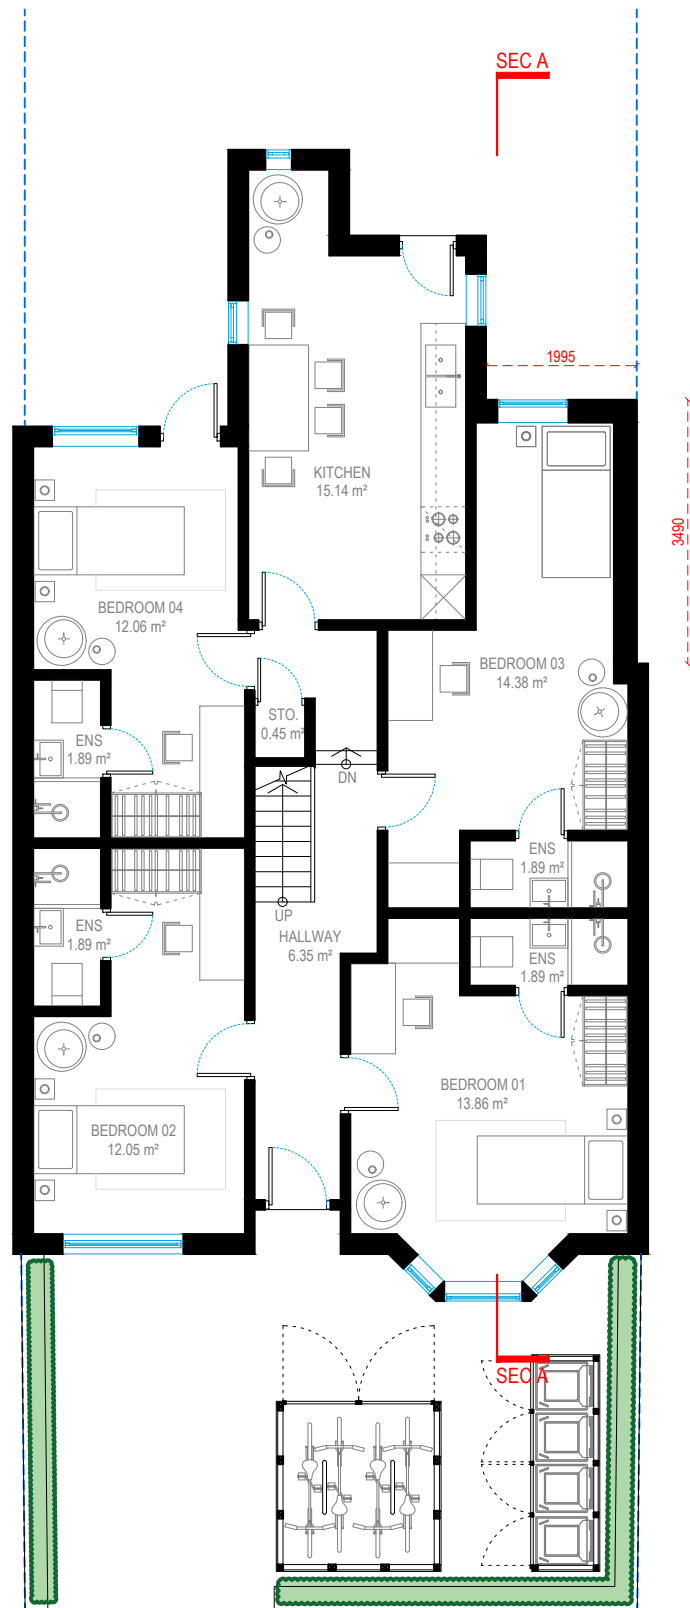

GROUND FLOOR

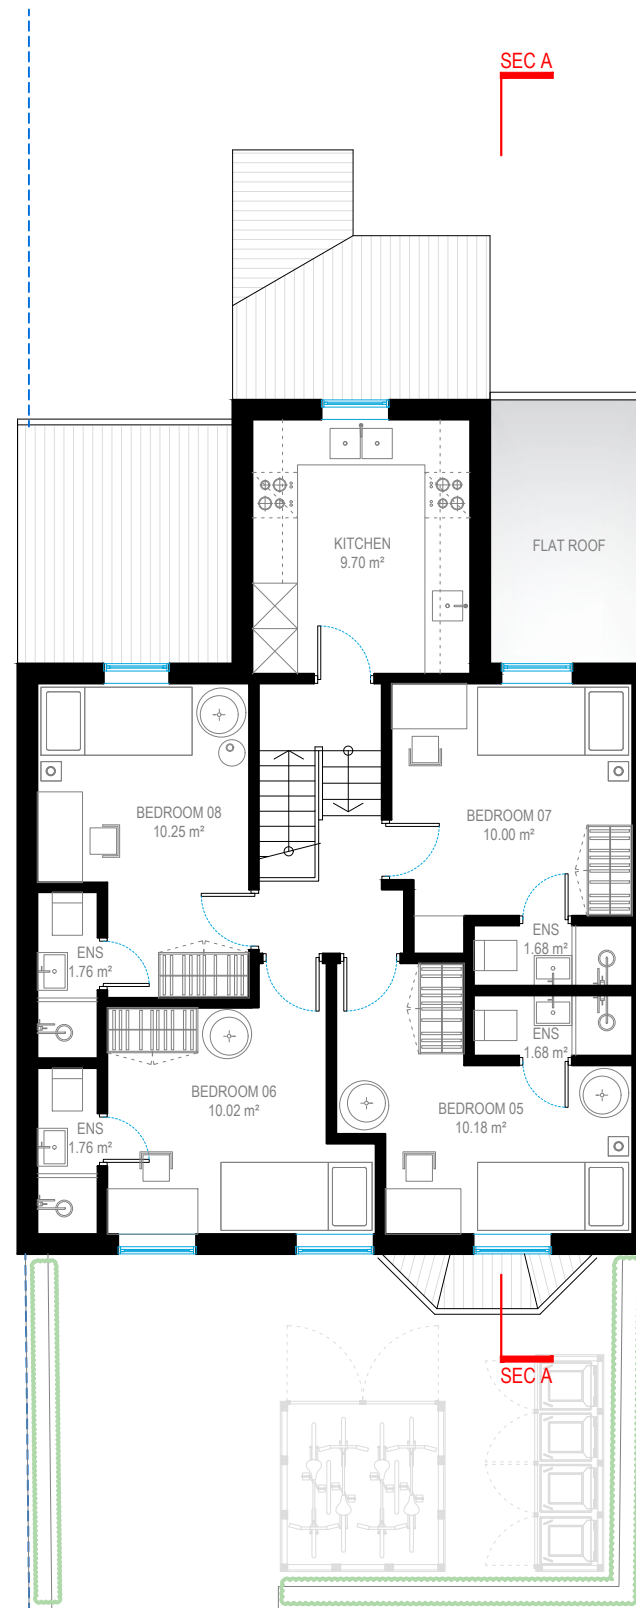

FIRST FLOOR

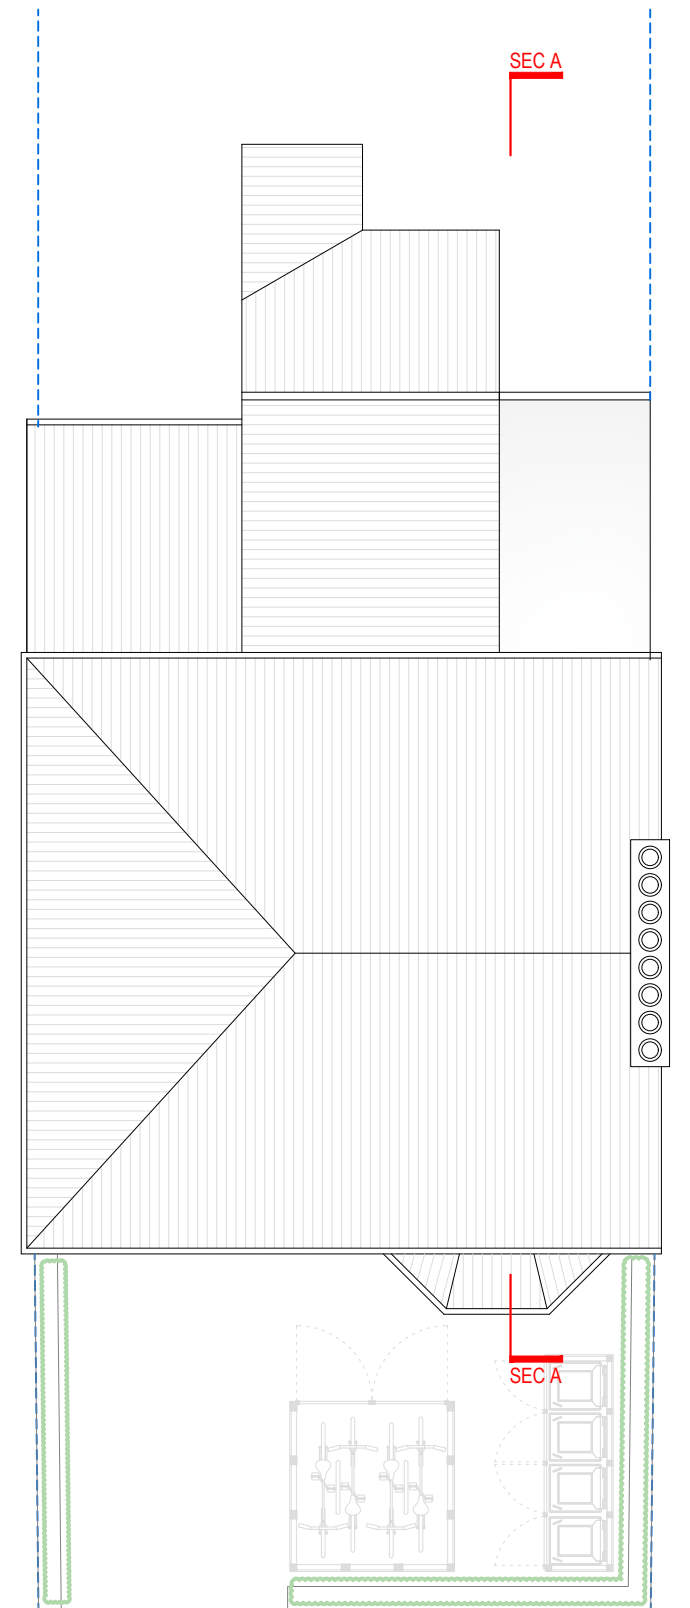

ROOF PLAN



Address - Unit 4, Grosvenor Way, London E5 9ND
Phone - 020 3781 8008
E-mail - office@redwoodsprojects.co.uk
Web - www.redwoodsprojects.co.uk


Any errors on Dimensions to be reported to the Architect prior to commencement of Works.
Dimensions and areas are based on survey information.
This drawing is copyright © Redwoods Projects.
All dimensions to be checked on site Prior work.

REFERENCE: 1 COLLESS ROAD, LONDON N15 4NR, UK

TITLE: PROPOSED DRAWINGS
FLOOR PLANS

PROJECT No 2039 DATE: 12-12-2023

SHEET No **P 01 REV A**

 


0 1 2 5m scale 1:100 @A3

NOTES:

DRAWN BY MCDC EDITED BY



FRONT ELEVATION
NORTH ELEVATION

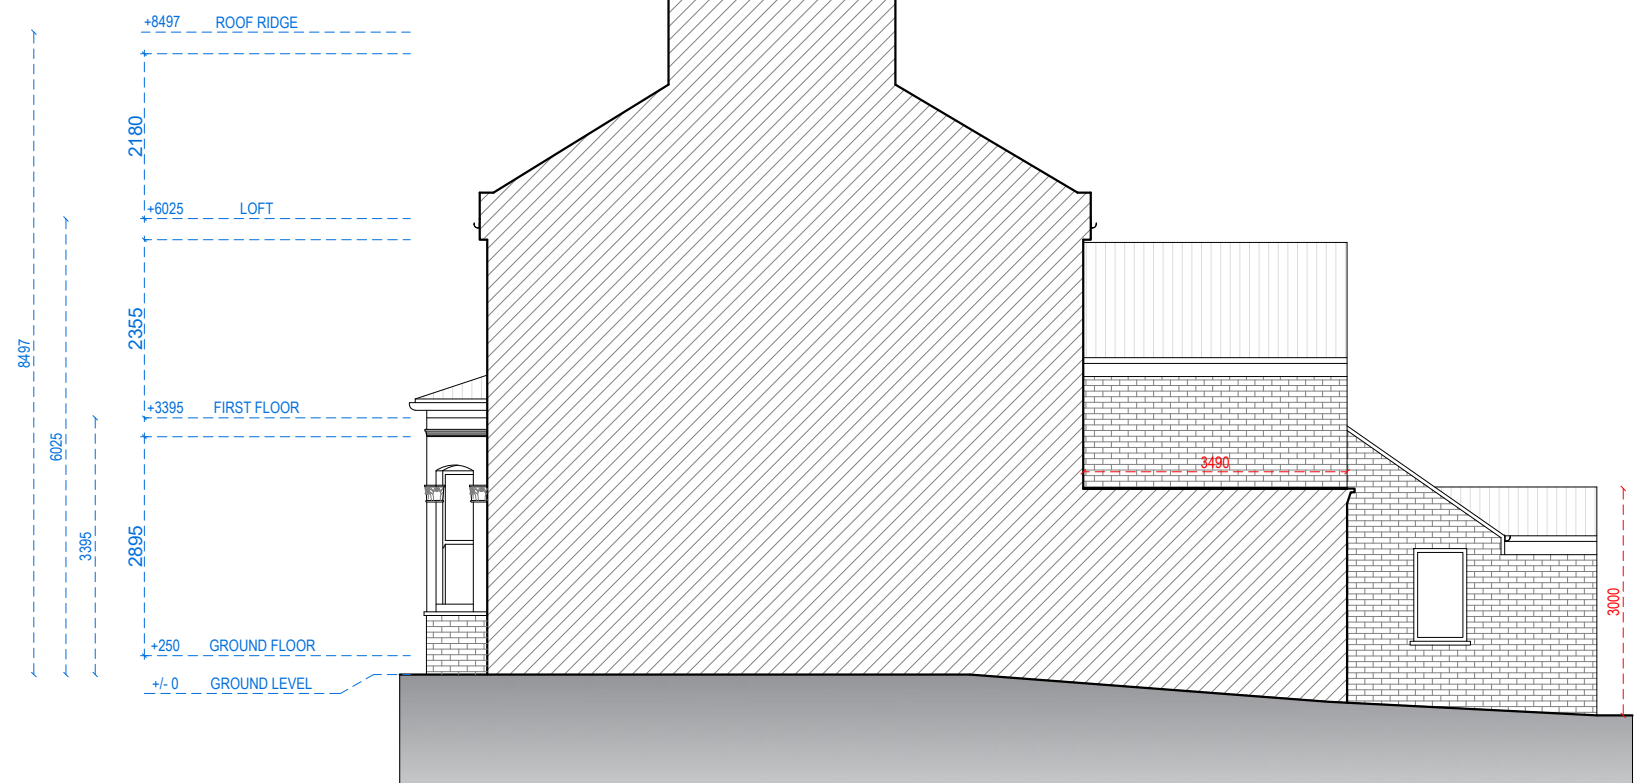

SIDE ELEVATION
WEST ELEVATION



Address - Unit 4, Grosvenor Way, London E5 9ND
Phone - 020 3781 8008
E-mail - office@redwoodsprojects.co.uk
Web - www.redwoodsprojects.co.uk

Any errors on Dimensions to be reported to the Architect prior to commencement of Works.
Dimensions and areas are based on survey information.
This drawing is copyright © Redwoods Projects.
All dimensions to be checked on site Prior work.

REFERENCE: 1 COLLESS ROAD, LONDON N15 4NR, UK

TITLE: PROPOSED DRAWINGS
ELEVATIONS

PROJECT No 2039 DATE: 12-12-2023


SHEET No **P 02 REV A**

0 1 2 5m scale 1:100 @A3

NOTES:

DRAWN BY MCDC

EDITED BY

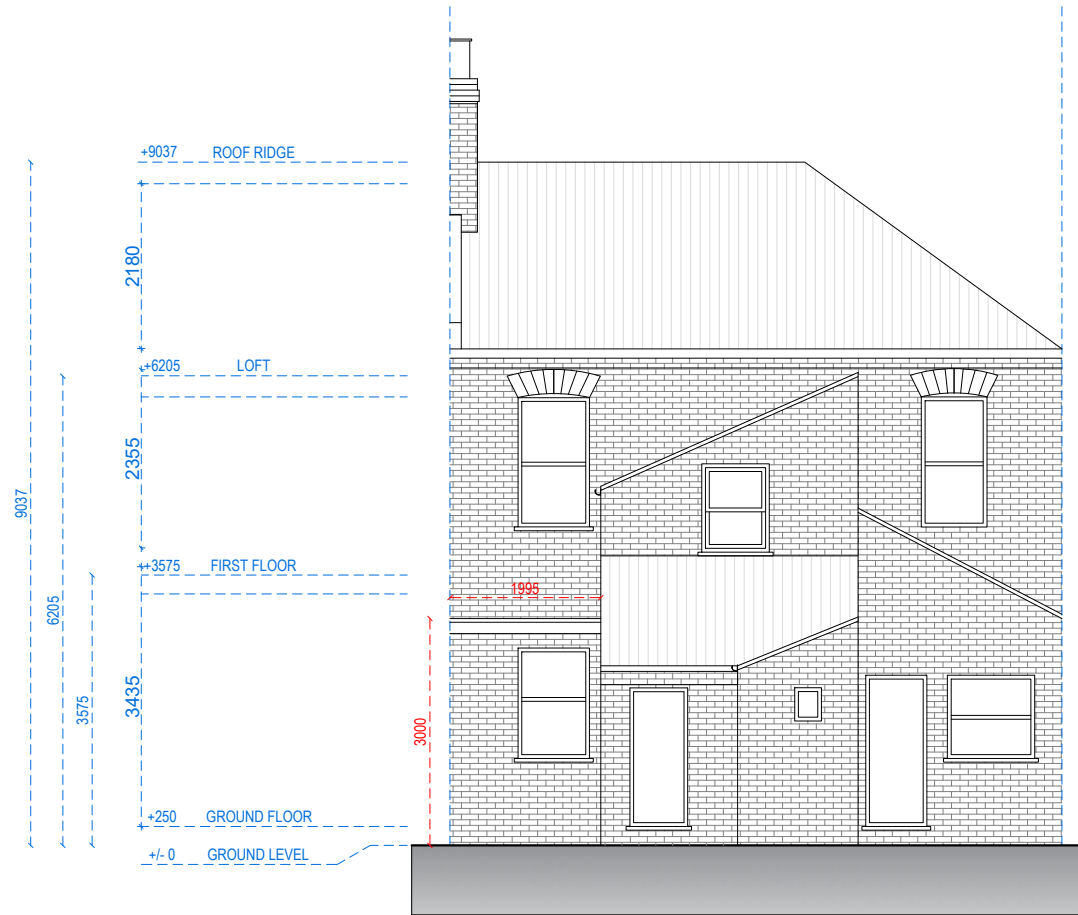

REAR ELEVATION
SOUTH ELEVATION



SIDE ELEVATION
EAST ELEVATION



Address - Unit 4, Grosvenor Way, London E5 9ND
Phone - 020 3781 8008
E-mail - office@redwoodsprojects.co.uk
Web - www.redwoodsprojects.co.uk

Any errors on Dimensions to be reported to the Architect prior to commencement of Works.
Dimensions and areas are based on survey information.
This drawing is copyright © Redwoods Projects.
All dimensions to be checked on site Prior work.

REFERENCE: 1 COLLESS ROAD, LONDON N15 4NR, UK

TITLE: PROPOSED DRAWINGS
ELEVATIONS

PROJECT No 2039 DATE: 12-12-2023


SHEET No **P 03 REV A**

0 1 2 5m scale 1:100 @A3

NOTES:

DRAWN BY MCDC

EDITED BY

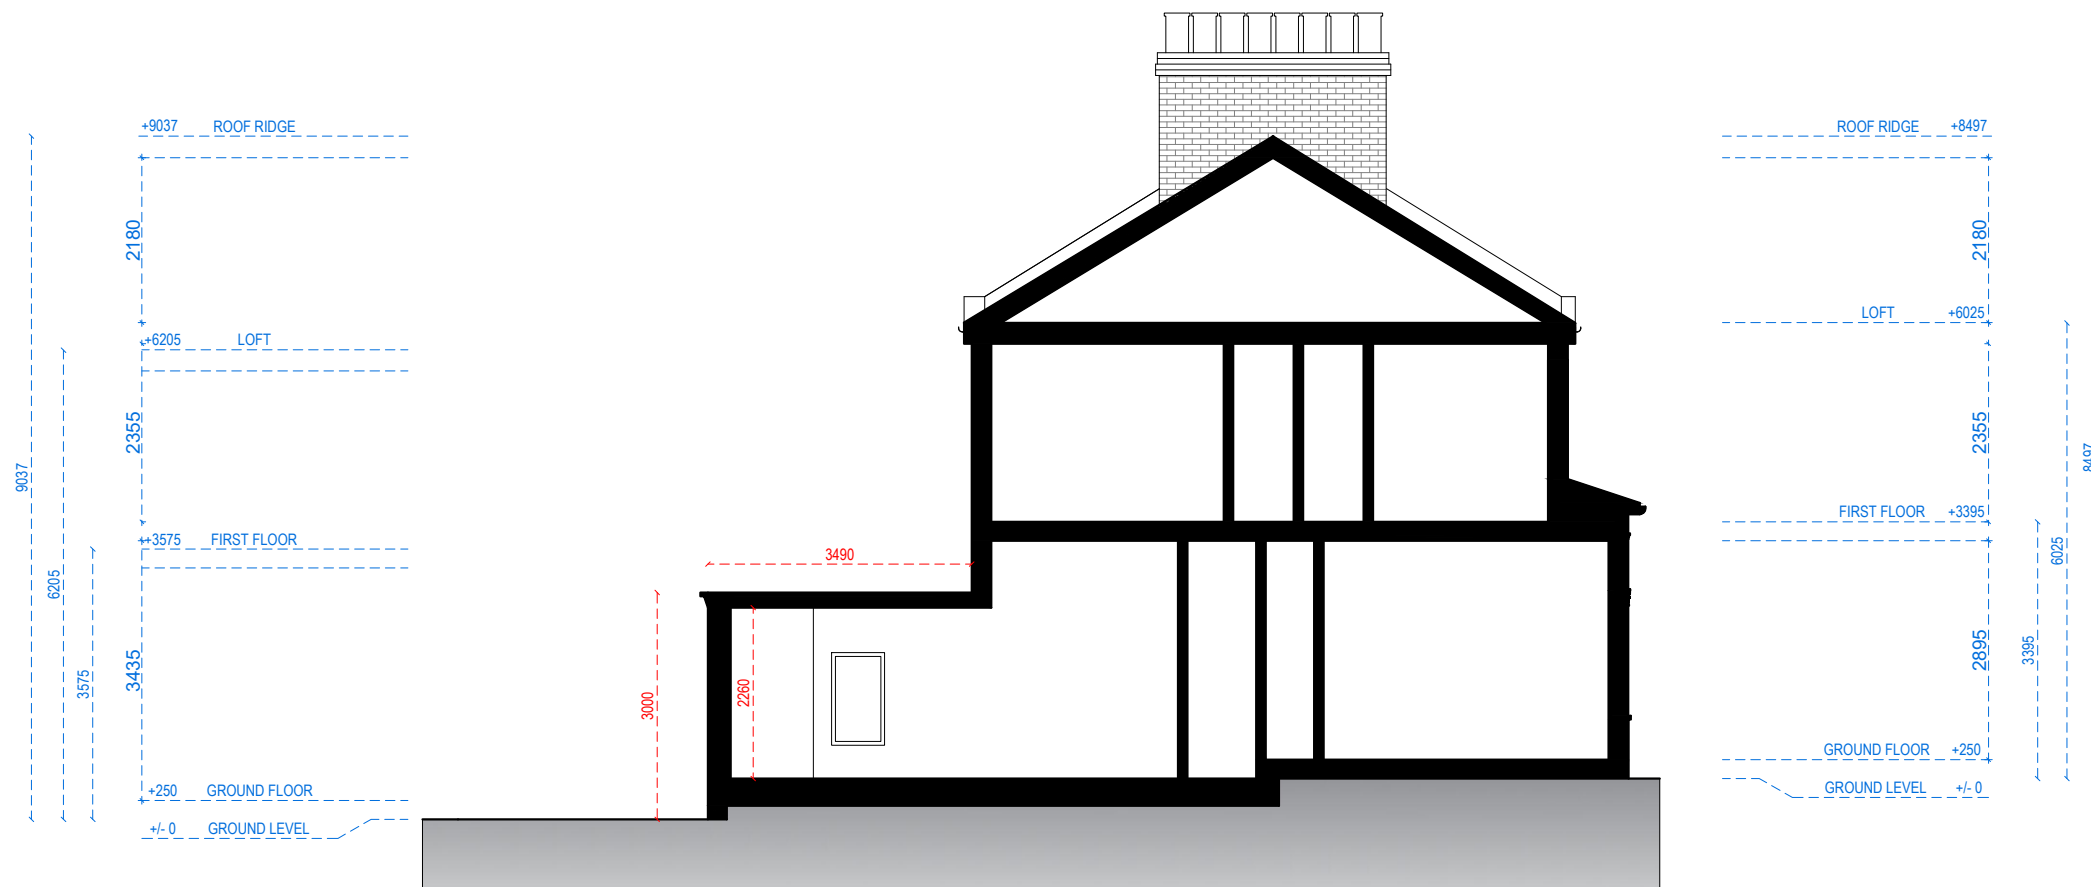

SECTION AA



Address - Unit 4, Grosvenor Way, London E5 9ND
Phone - 020 3781 8008
E-mail - office@redwoodsprojects.co.uk
Web - www.redwoodsprojects.co.uk

Any errors on Dimensions to be reported to the Architect prior to commencement of Works.
Dimensions and areas are based on survey information.
This drawing is copyright © Redwoods Projects.
All dimensions to be checked on site Prior work.

REFERENCE: 1 COLLESS ROAD, LONDON N15 4NR, UK

TITLE: PROPOSED DRAWINGS
SECTION

PROJECT No 2039 DATE: 12-12-2023


SHEET No P 04 REV A

0 1 2 5m scale 1:100 @A3

NOTES:




DRAWN BY MCDC

EDITED BY

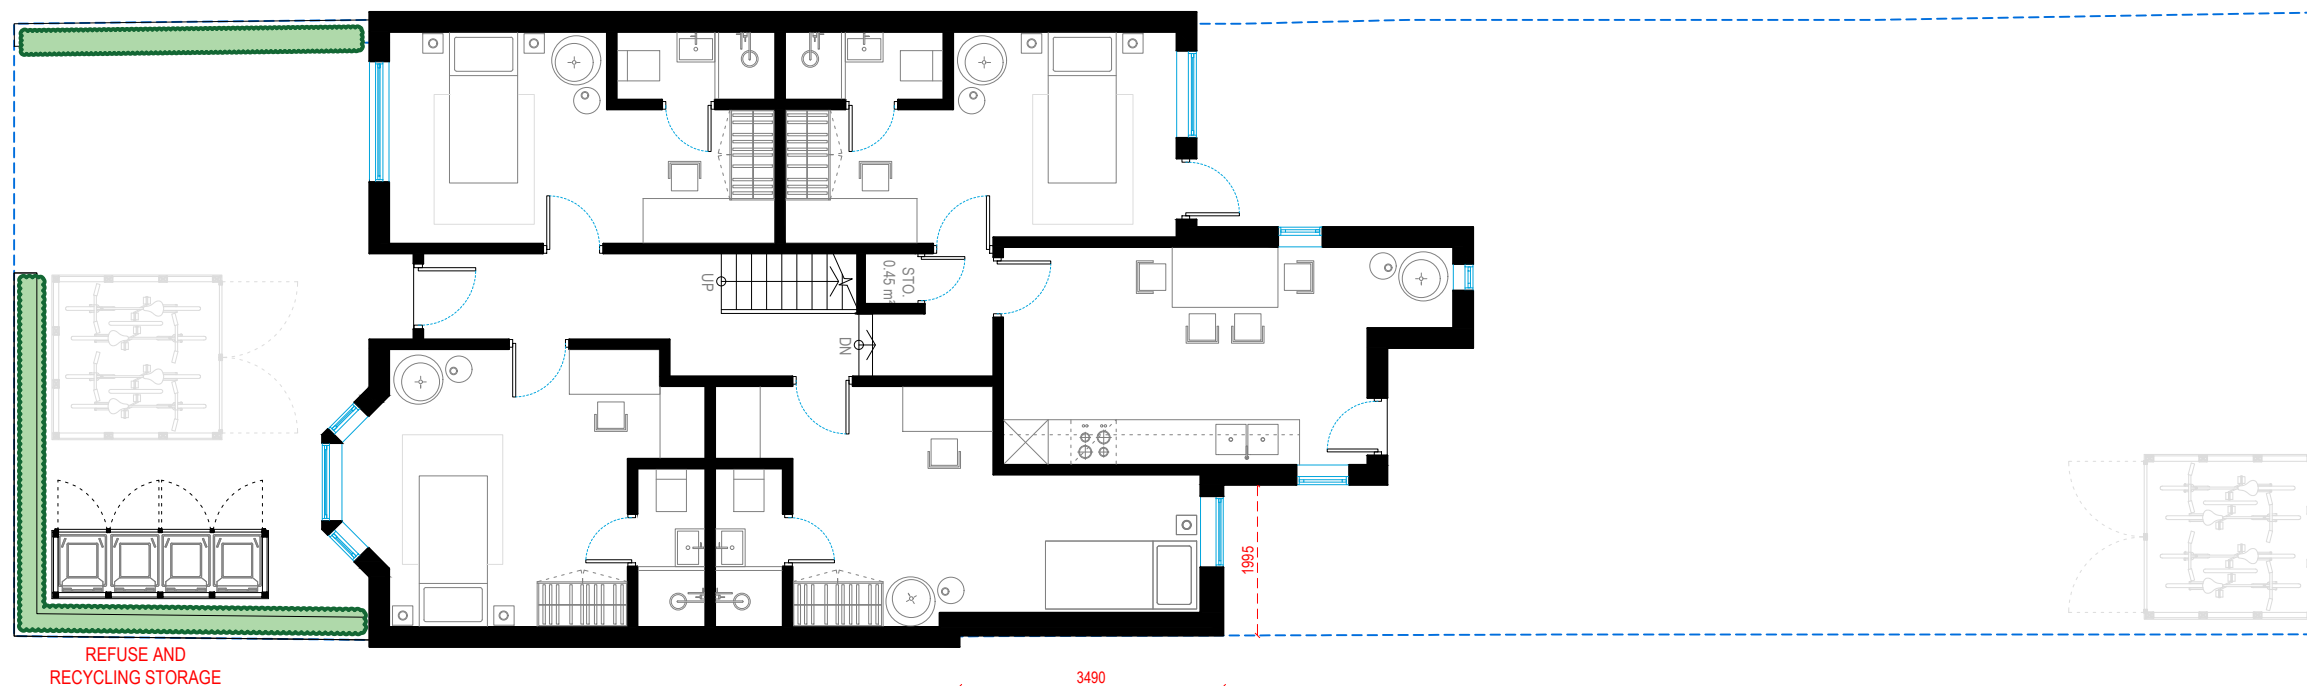

STORAGE LOCATION

scale
0 1 2 5m 1:100 @A3

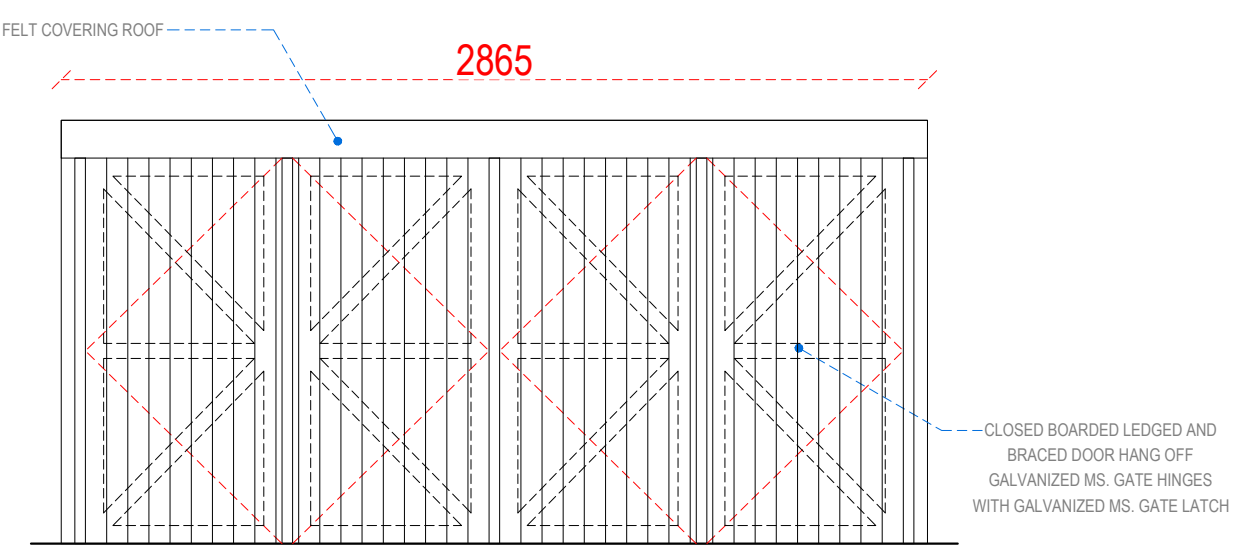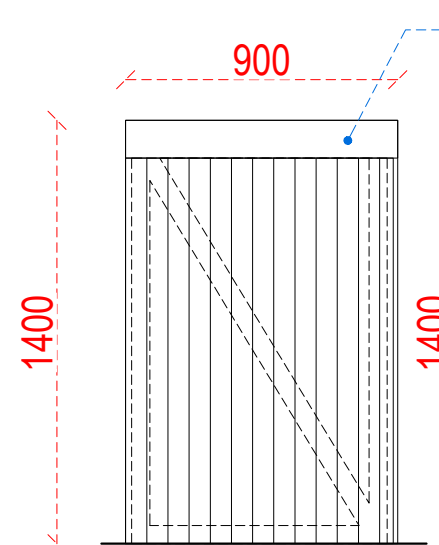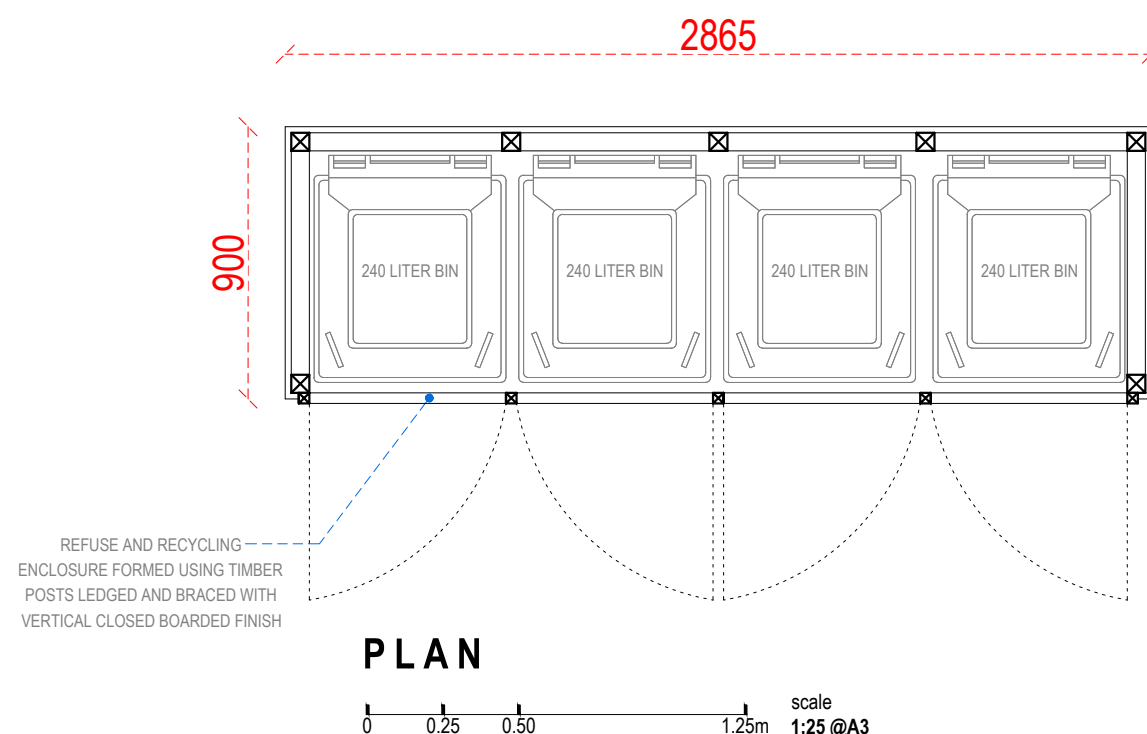

TIMBER REFUSE AND RECYCLING ENCLOSURE STORAGE DETAILS



Address - Unit 4, Grosvenor Way, London E5 9ND
Phone - 020 3781 8008
E-mail - office@redwoodsprojects.co.uk
Web - www.redwoodsprojects.co.uk

Any errors on Dimensions to be reported to the Architect prior to commencement of Works.
Dimensions and areas are based on survey information.
This drawing is copyright © Redwoods Projects.
All dimensions to be checked on site Prior work.

REFERENCE: 1 COLLESS ROAD, LONDON N15 4NR, UK

TITLE: PROPOSED DRAWINGS SECTION


PROJECT No 2039 DATE: 12-12-2023

SHEET No P 05

NOTES:


DRAWN BY MCDC

EDITED BY

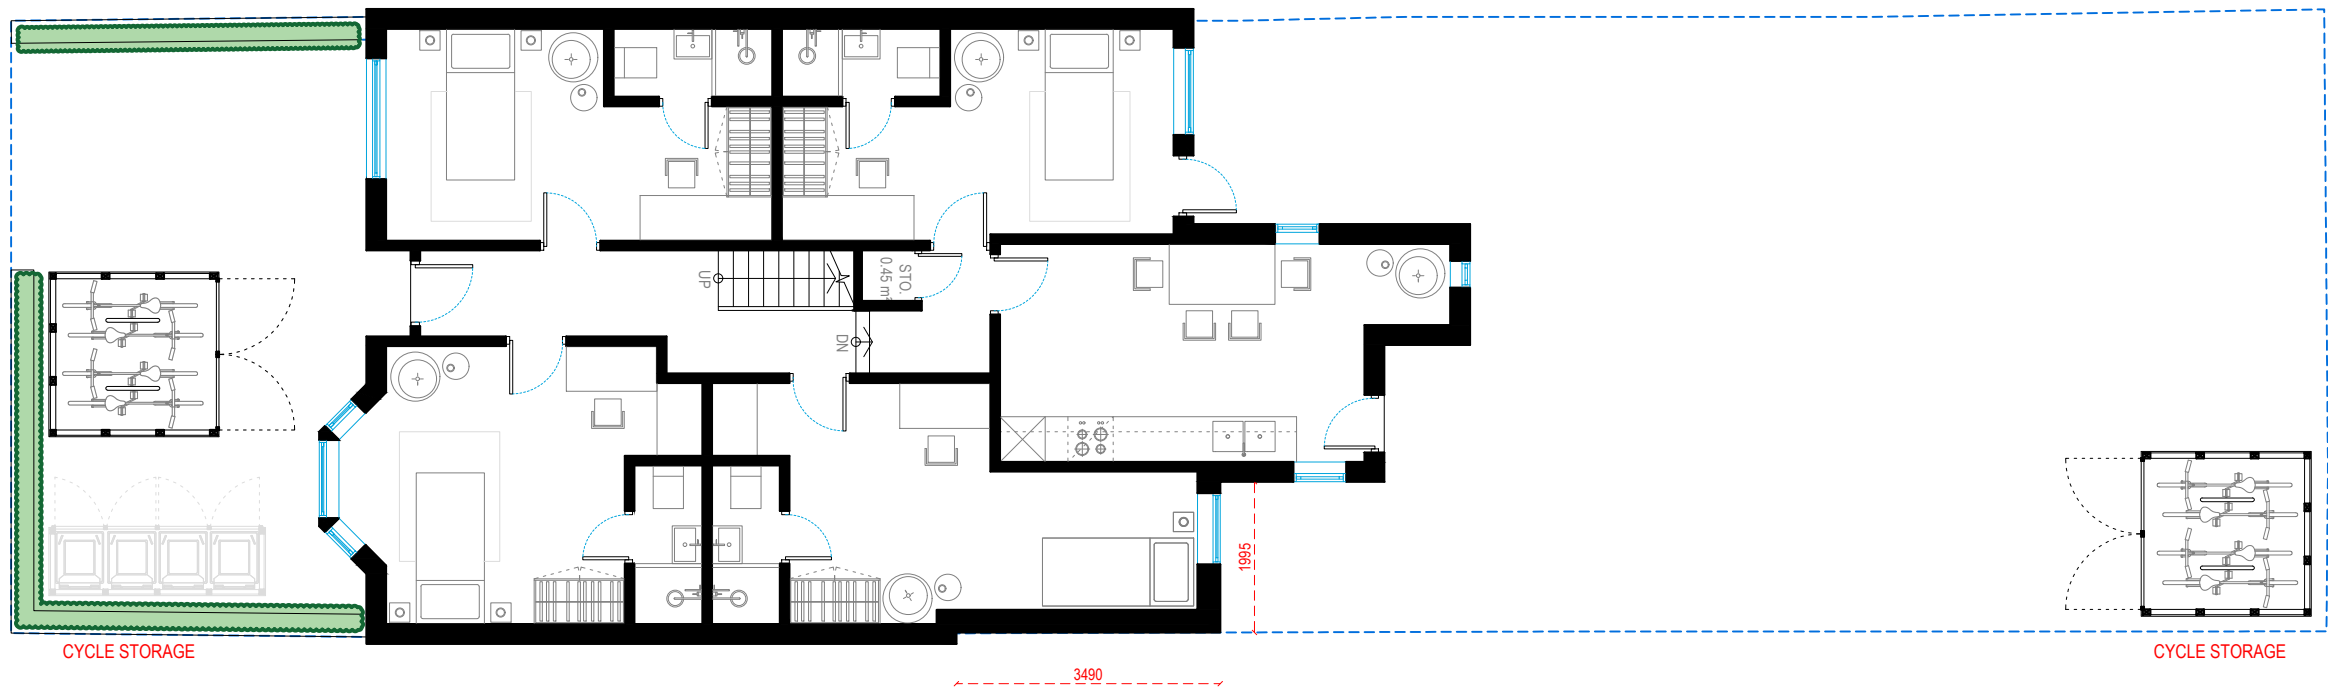


STORAGE LOCATION

scale
0 1 2 5m 1:100 @A3

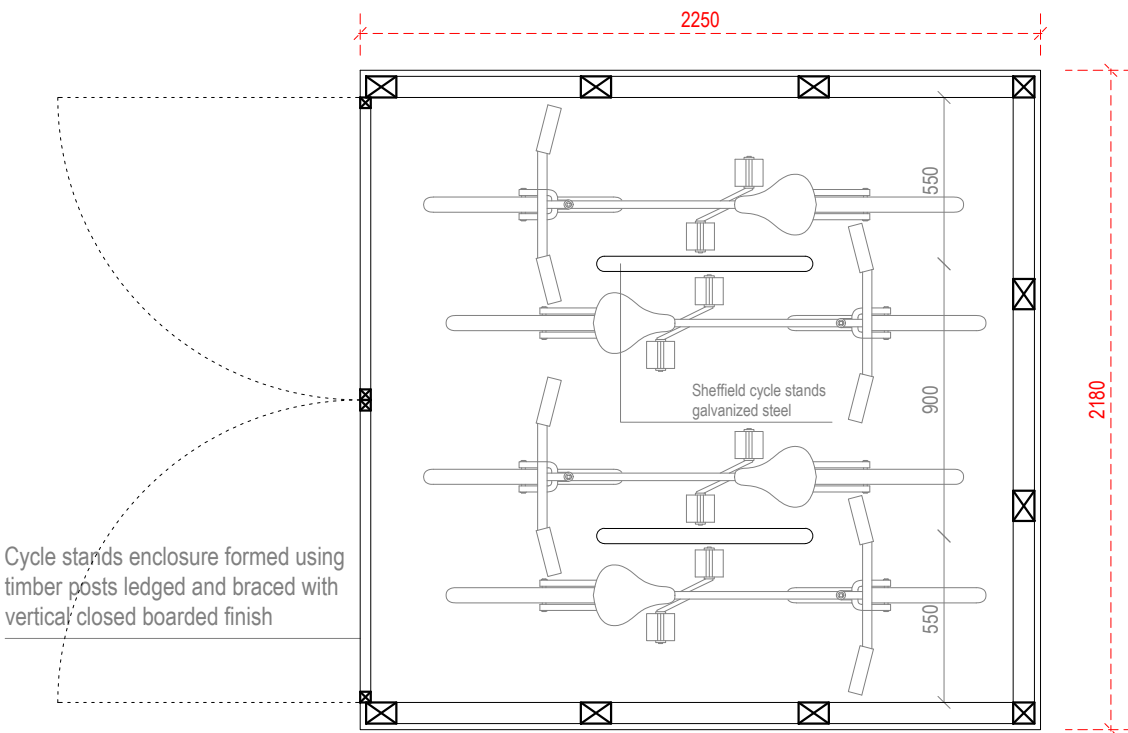


PLAN

scale
0 0.25 0.50 1.25m 1:25 @A3

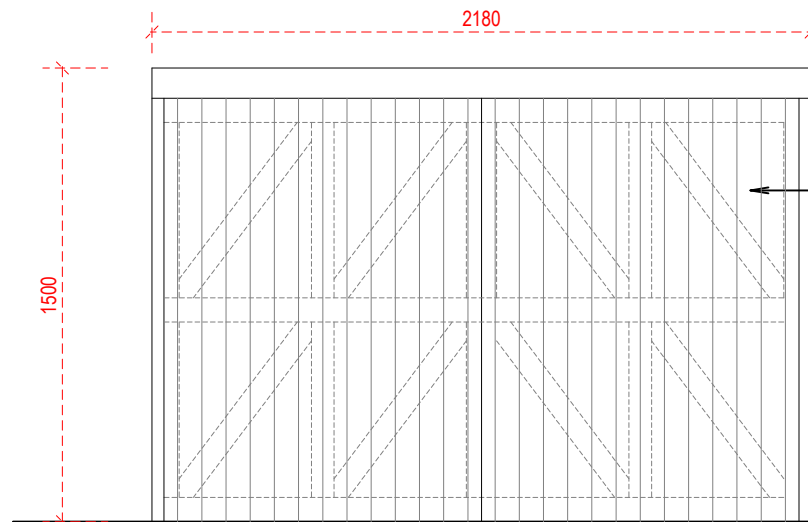

FRONT ELEVATION

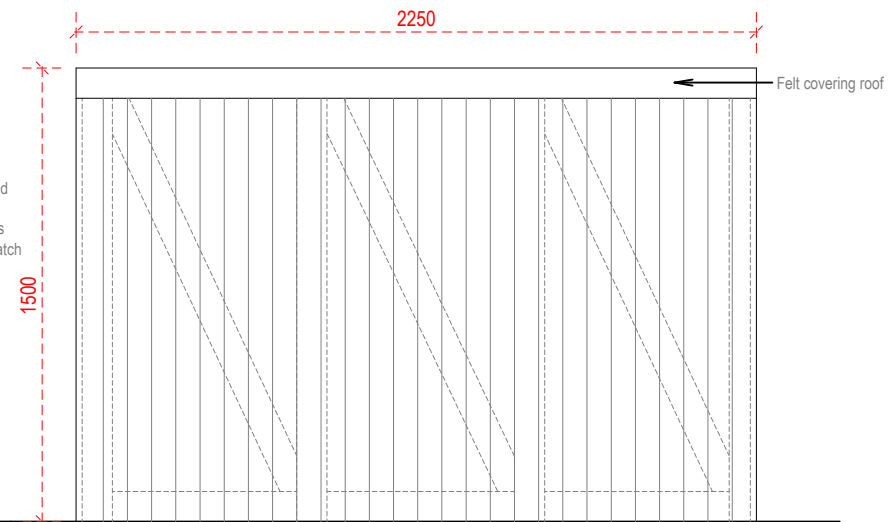

SIDE ELEVATION

TIMBER CYCLE ENCLOSURE STORAGE DETAILS



Address - Unit 4, Grosvenor Way, London E5 9ND
Phone - 020 3781 8008
E-mail - office@redwoodsprojects.co.uk
Web - www.redwoodsprojects.co.uk

Any errors on Dimensions to be reported to the Architect prior to commencement of Works.
Dimensions and areas are based on survey information.
This drawing is copyright © Redwoods Projects.
All dimensions to be checked on site Prior work.

REFERENCE: 1 COLLESS ROAD, LONDON N15 4NR, UK

TITLE: PROPOSED DRAWINGS
SECTION

PROJECT No 2039 DATE: 12-12-2023

SHEET No P 06

NOTES:

DRAWN BY MCDC EDITED BY