




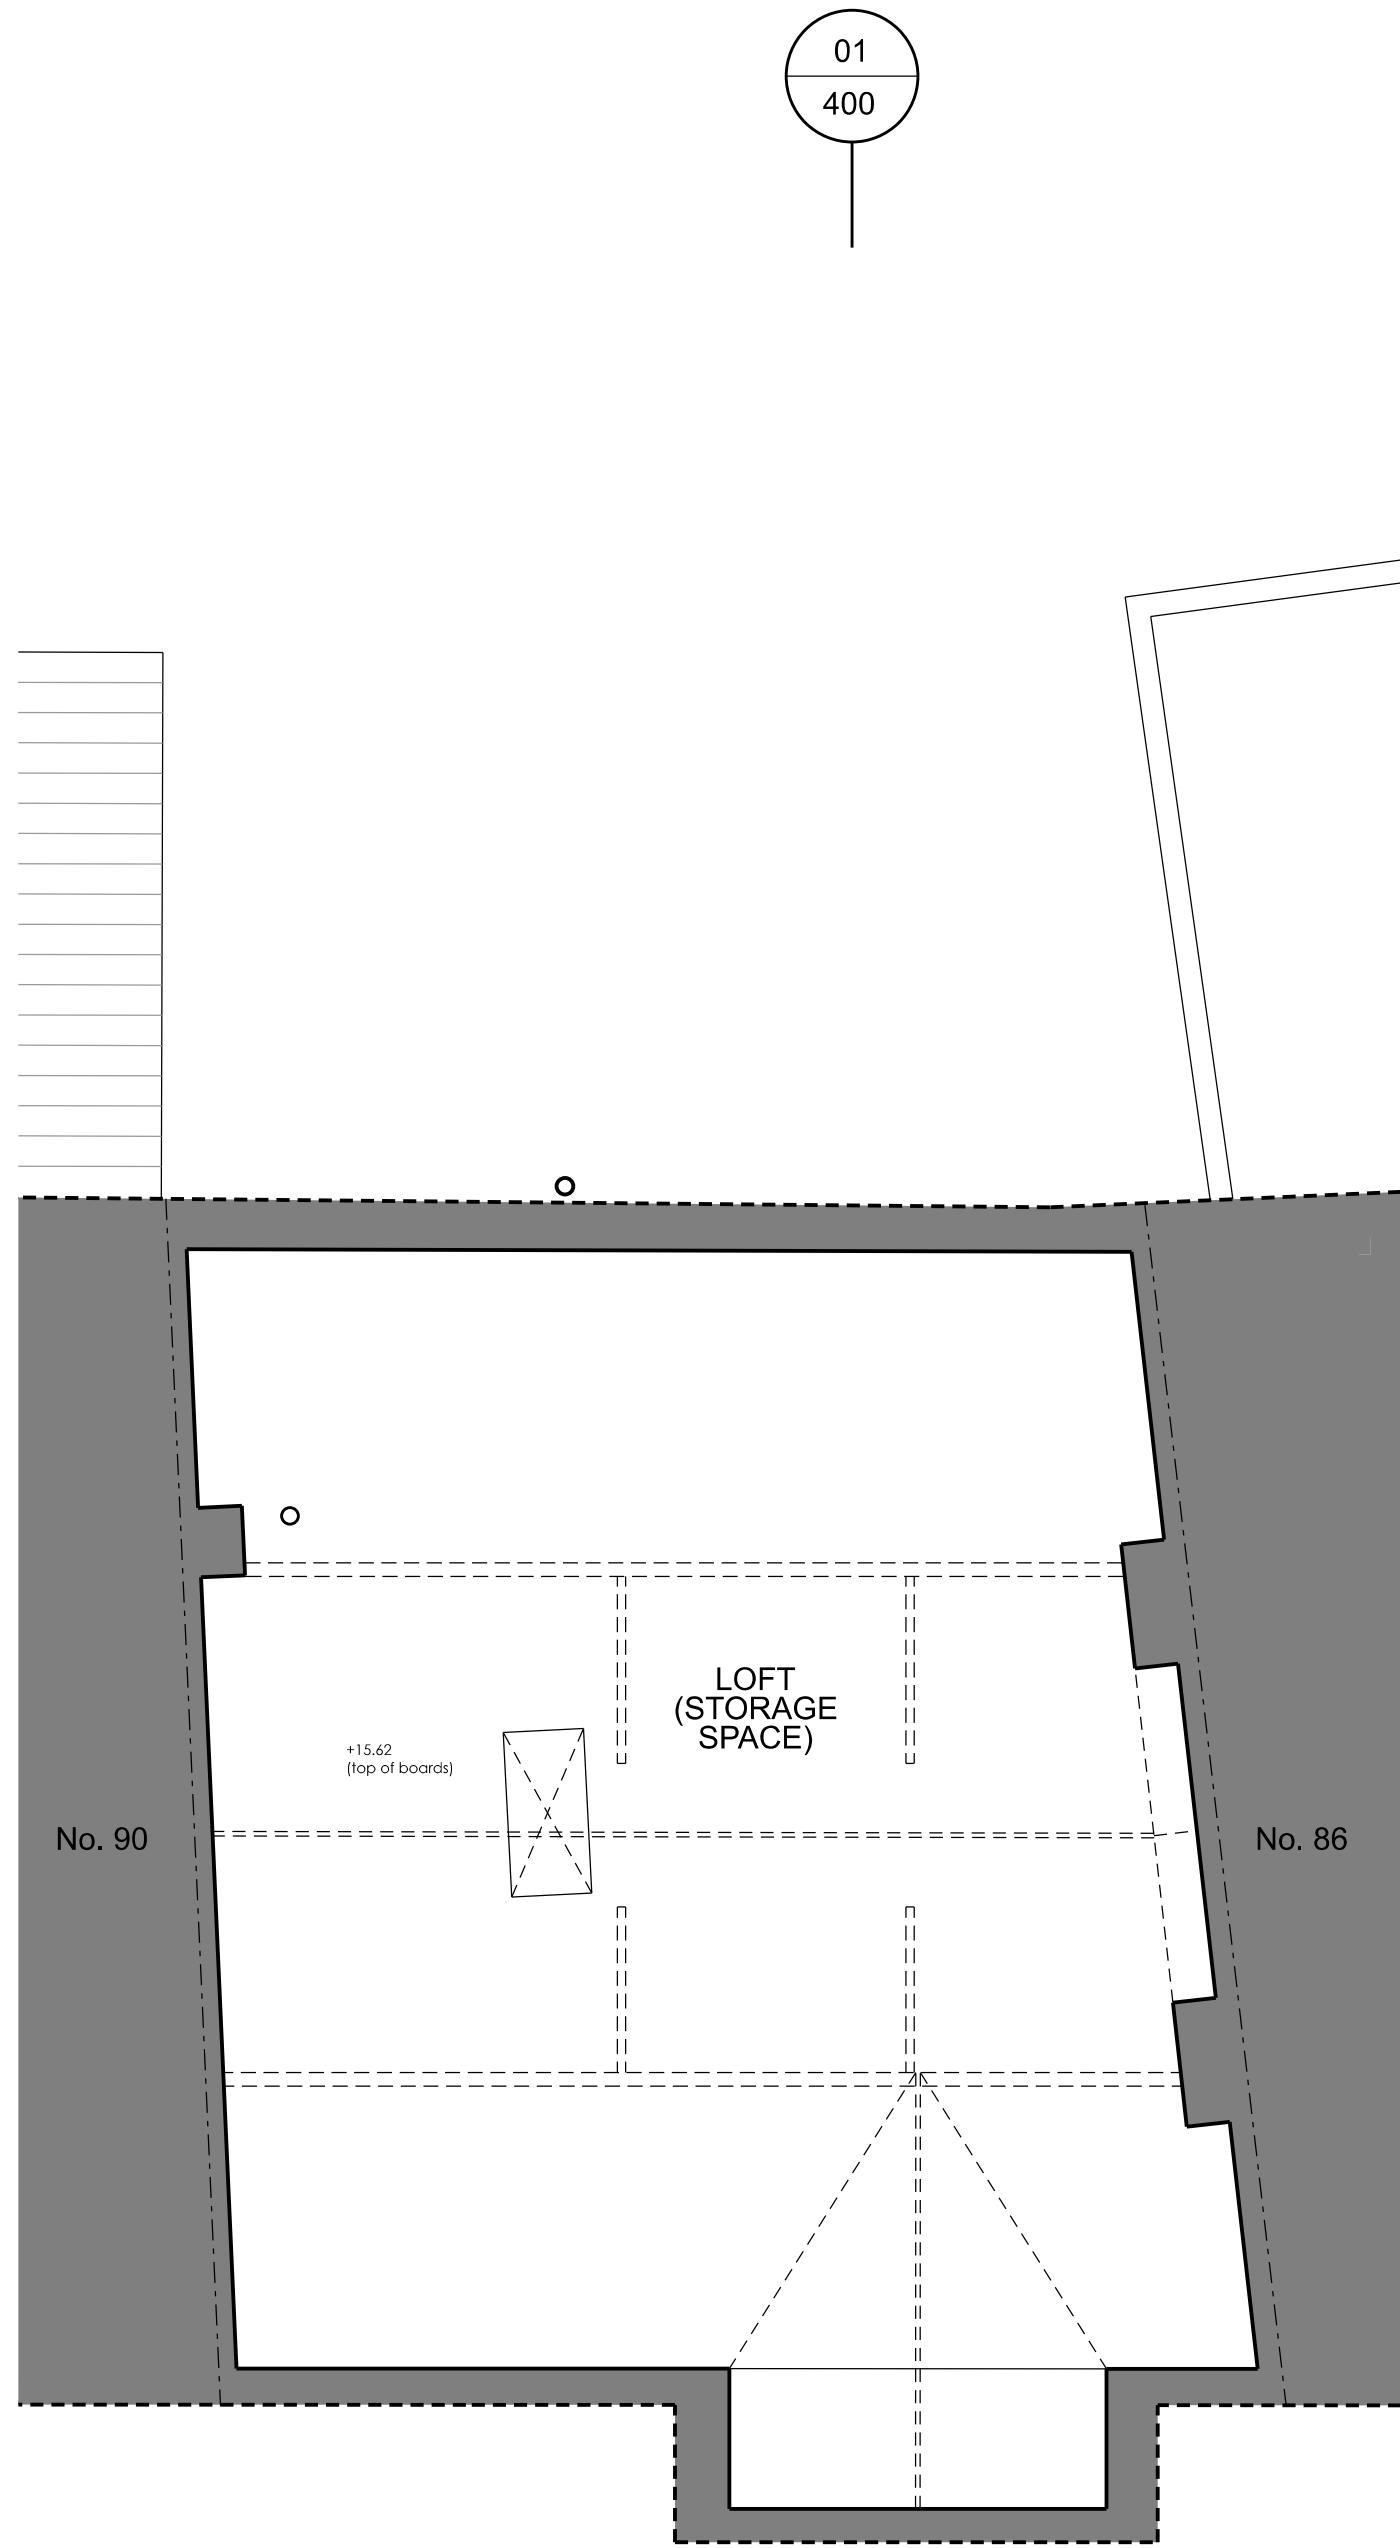


01 EXISTING LOFT FLOOR PLAN
SCALE 1:50 @ A1

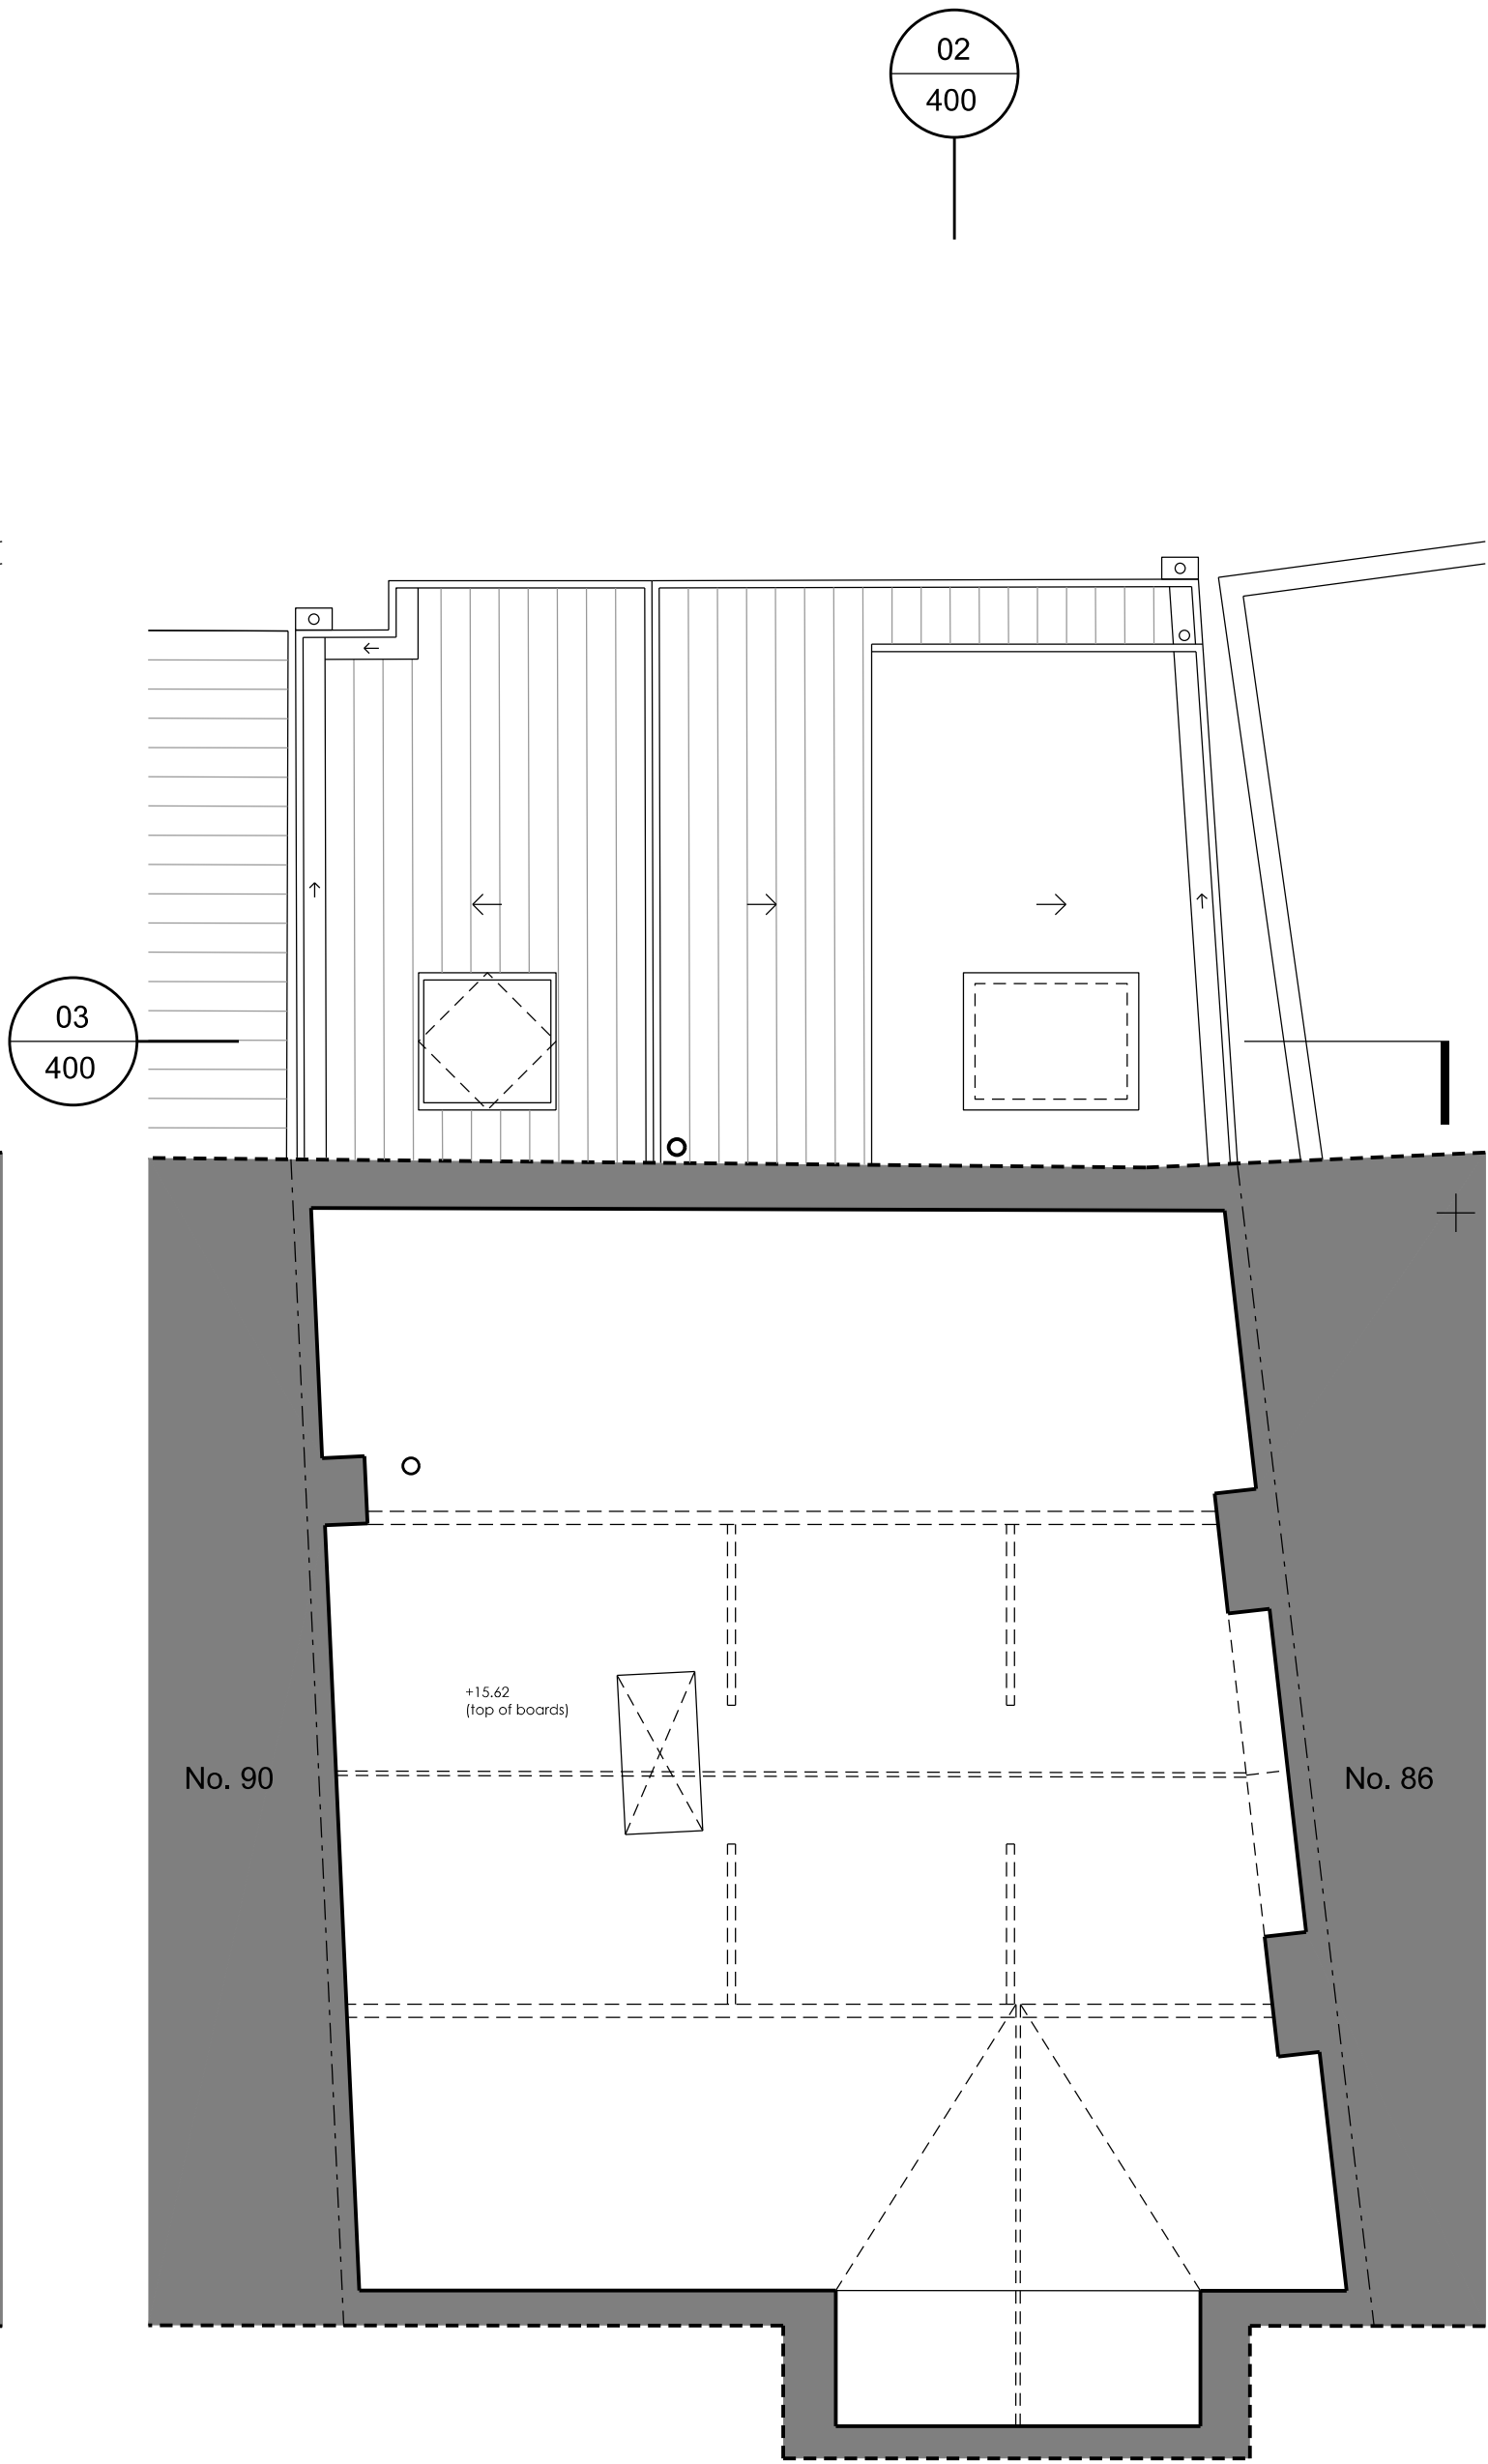

02 PROPOSED LOFT FLOOR PLAN
SCALE 1:50 @ A1

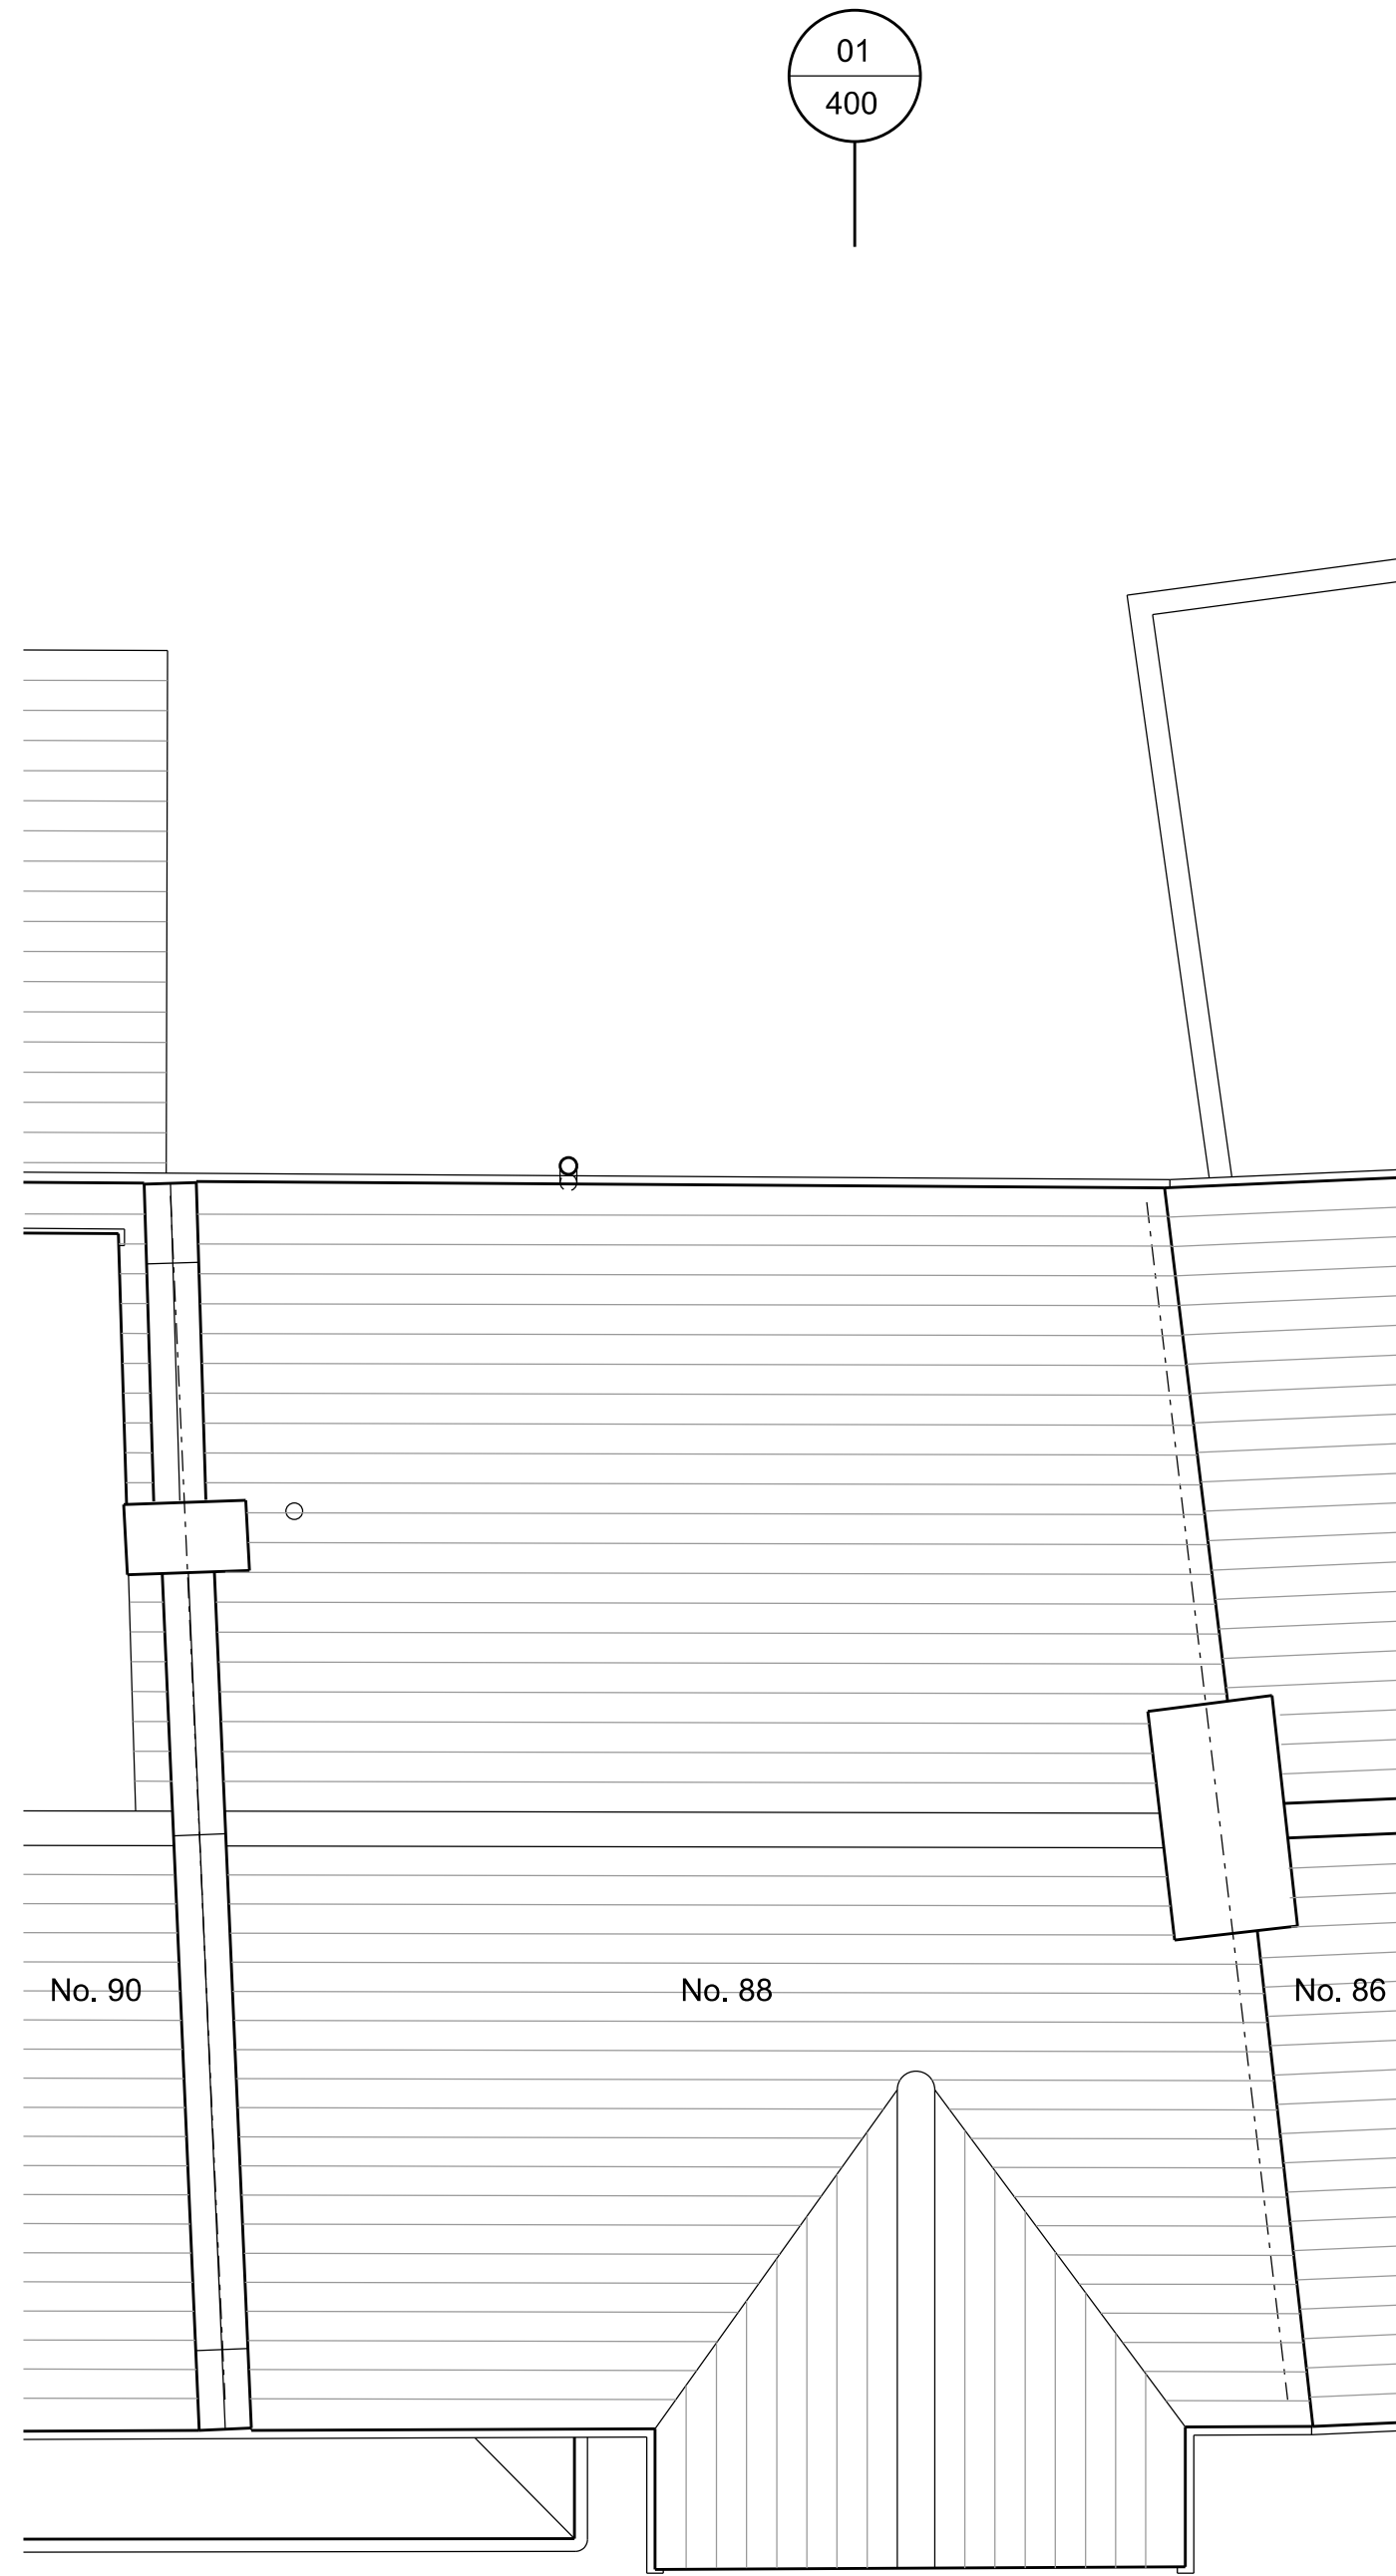


03 EXISTING ROOF PLAN
SCALE 1:50 @ A1

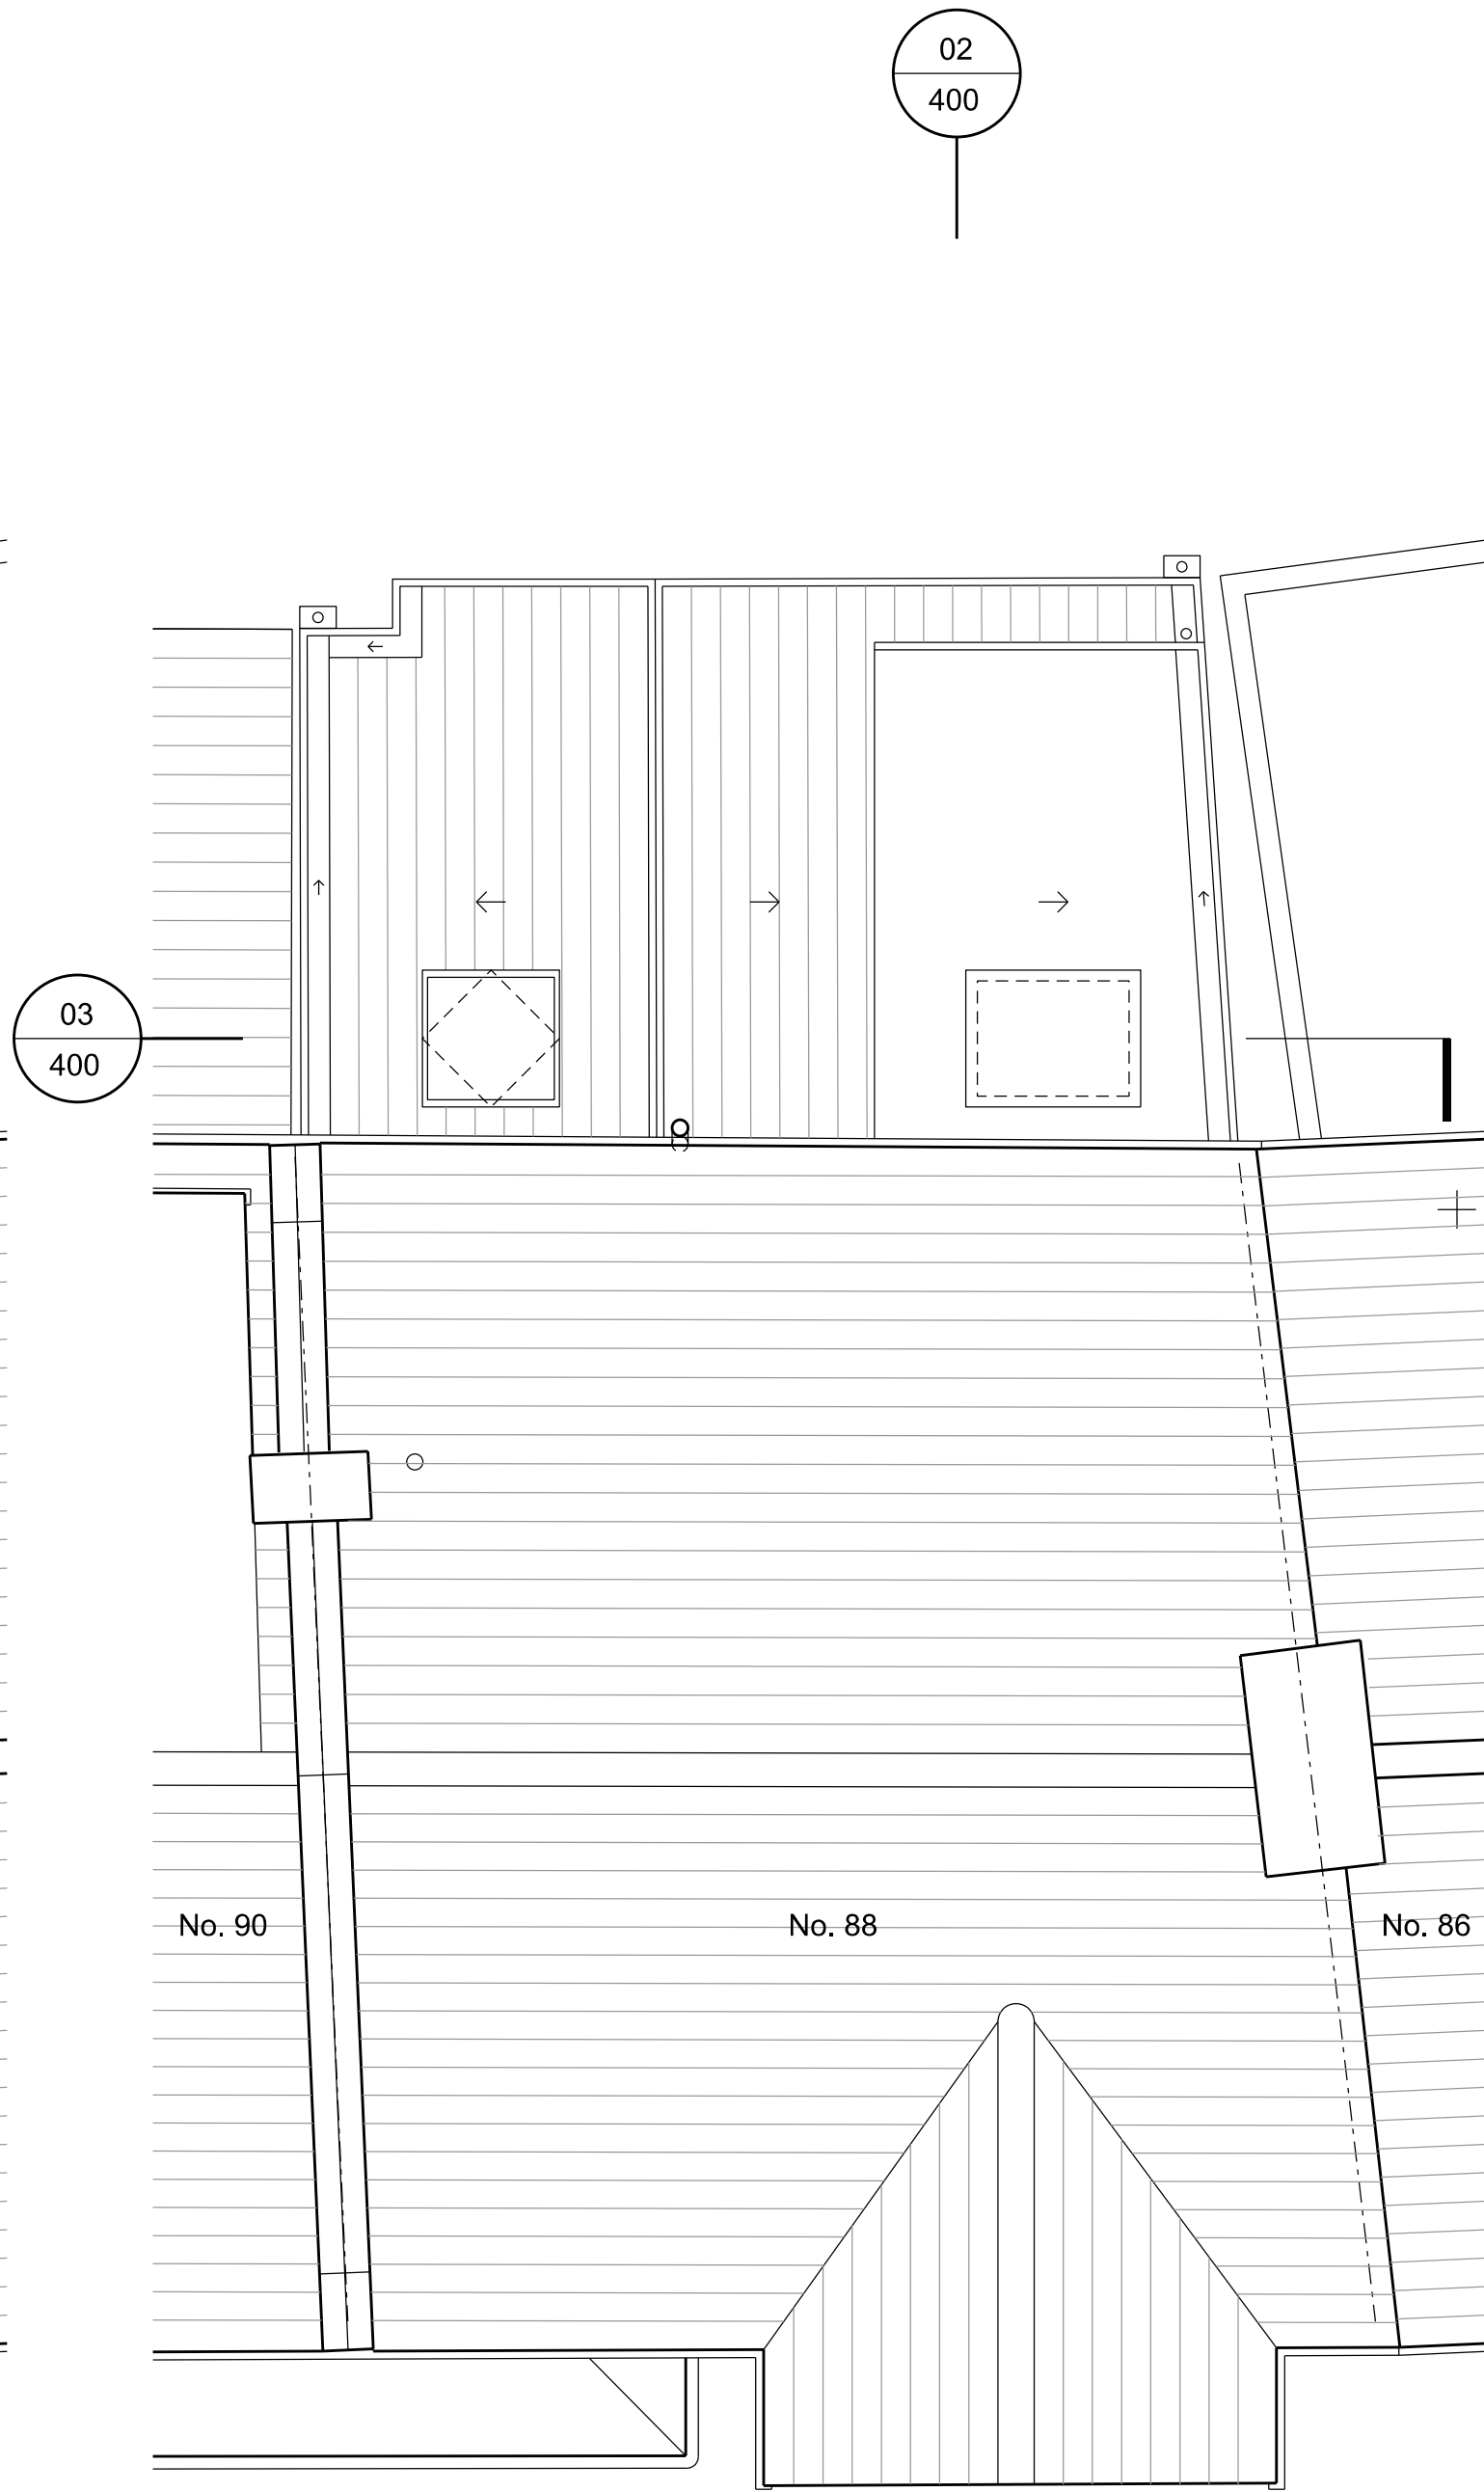


04 PROPOSED ROOF PLAN
SCALE 1:50 @ A1

PLANNING

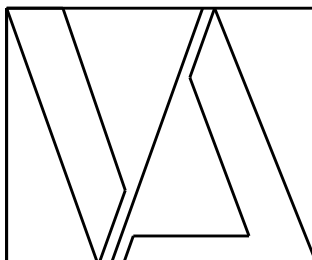

DO NOT SCALE OFF THIS DRAWING FOR CONSTRUCTION
Dimensions, areas and levels where given are only approximate and subject to site survey. All dimensions are to be checked on site.
Any discrepancies or variations are to be reported to the architect before work commences.
This drawing is to be read in conjunction with the architectural specification (where provided) and all relevant consultants and / or specialists drawings / documents.
Any discrepancies, proposed variations or clarifications required are to be reported to the architect BEFORE THE WORK COMMENCES.
Electronic data / drawings are issued as "read only" and should not be interrogated for measurement.
All dimensions and levels should be read, only from those values stated in text, on the drawing.
© Vickers Architects Ltd

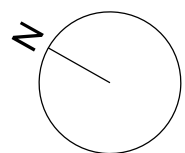

EXISTING
PROPOSED
DEMOLITION

0m .5m 1m 2m
SCALE 1:50 @ A1

Rev	Date	Description	By
00	17.07.2023	FOR CLIENT REVIEW	SV
01	13.10.2023	FOR PLANNING	SV
02	13.12.2023	SCALE BAR NOTE AMENDMENT	SV

VICKERS ARCHITECTS

w: www.vickersarchitects.com t: 07985-985-875 a: 12 Avondale Road, London, N15 3SJ

Site:	88 DOWNHILLS PARK ROAD N17 6PB	Drawing No:	201
Project:	REAR GROUND FLOOR KITCHEN EXTENSION	Rev:	02
Title:	LOFT AND ROOF PLANS		
Scale @ A1:	1:50	Scale @ A3:	1:100
		Project No:	078-VA

© Vickers Architects Ltd