


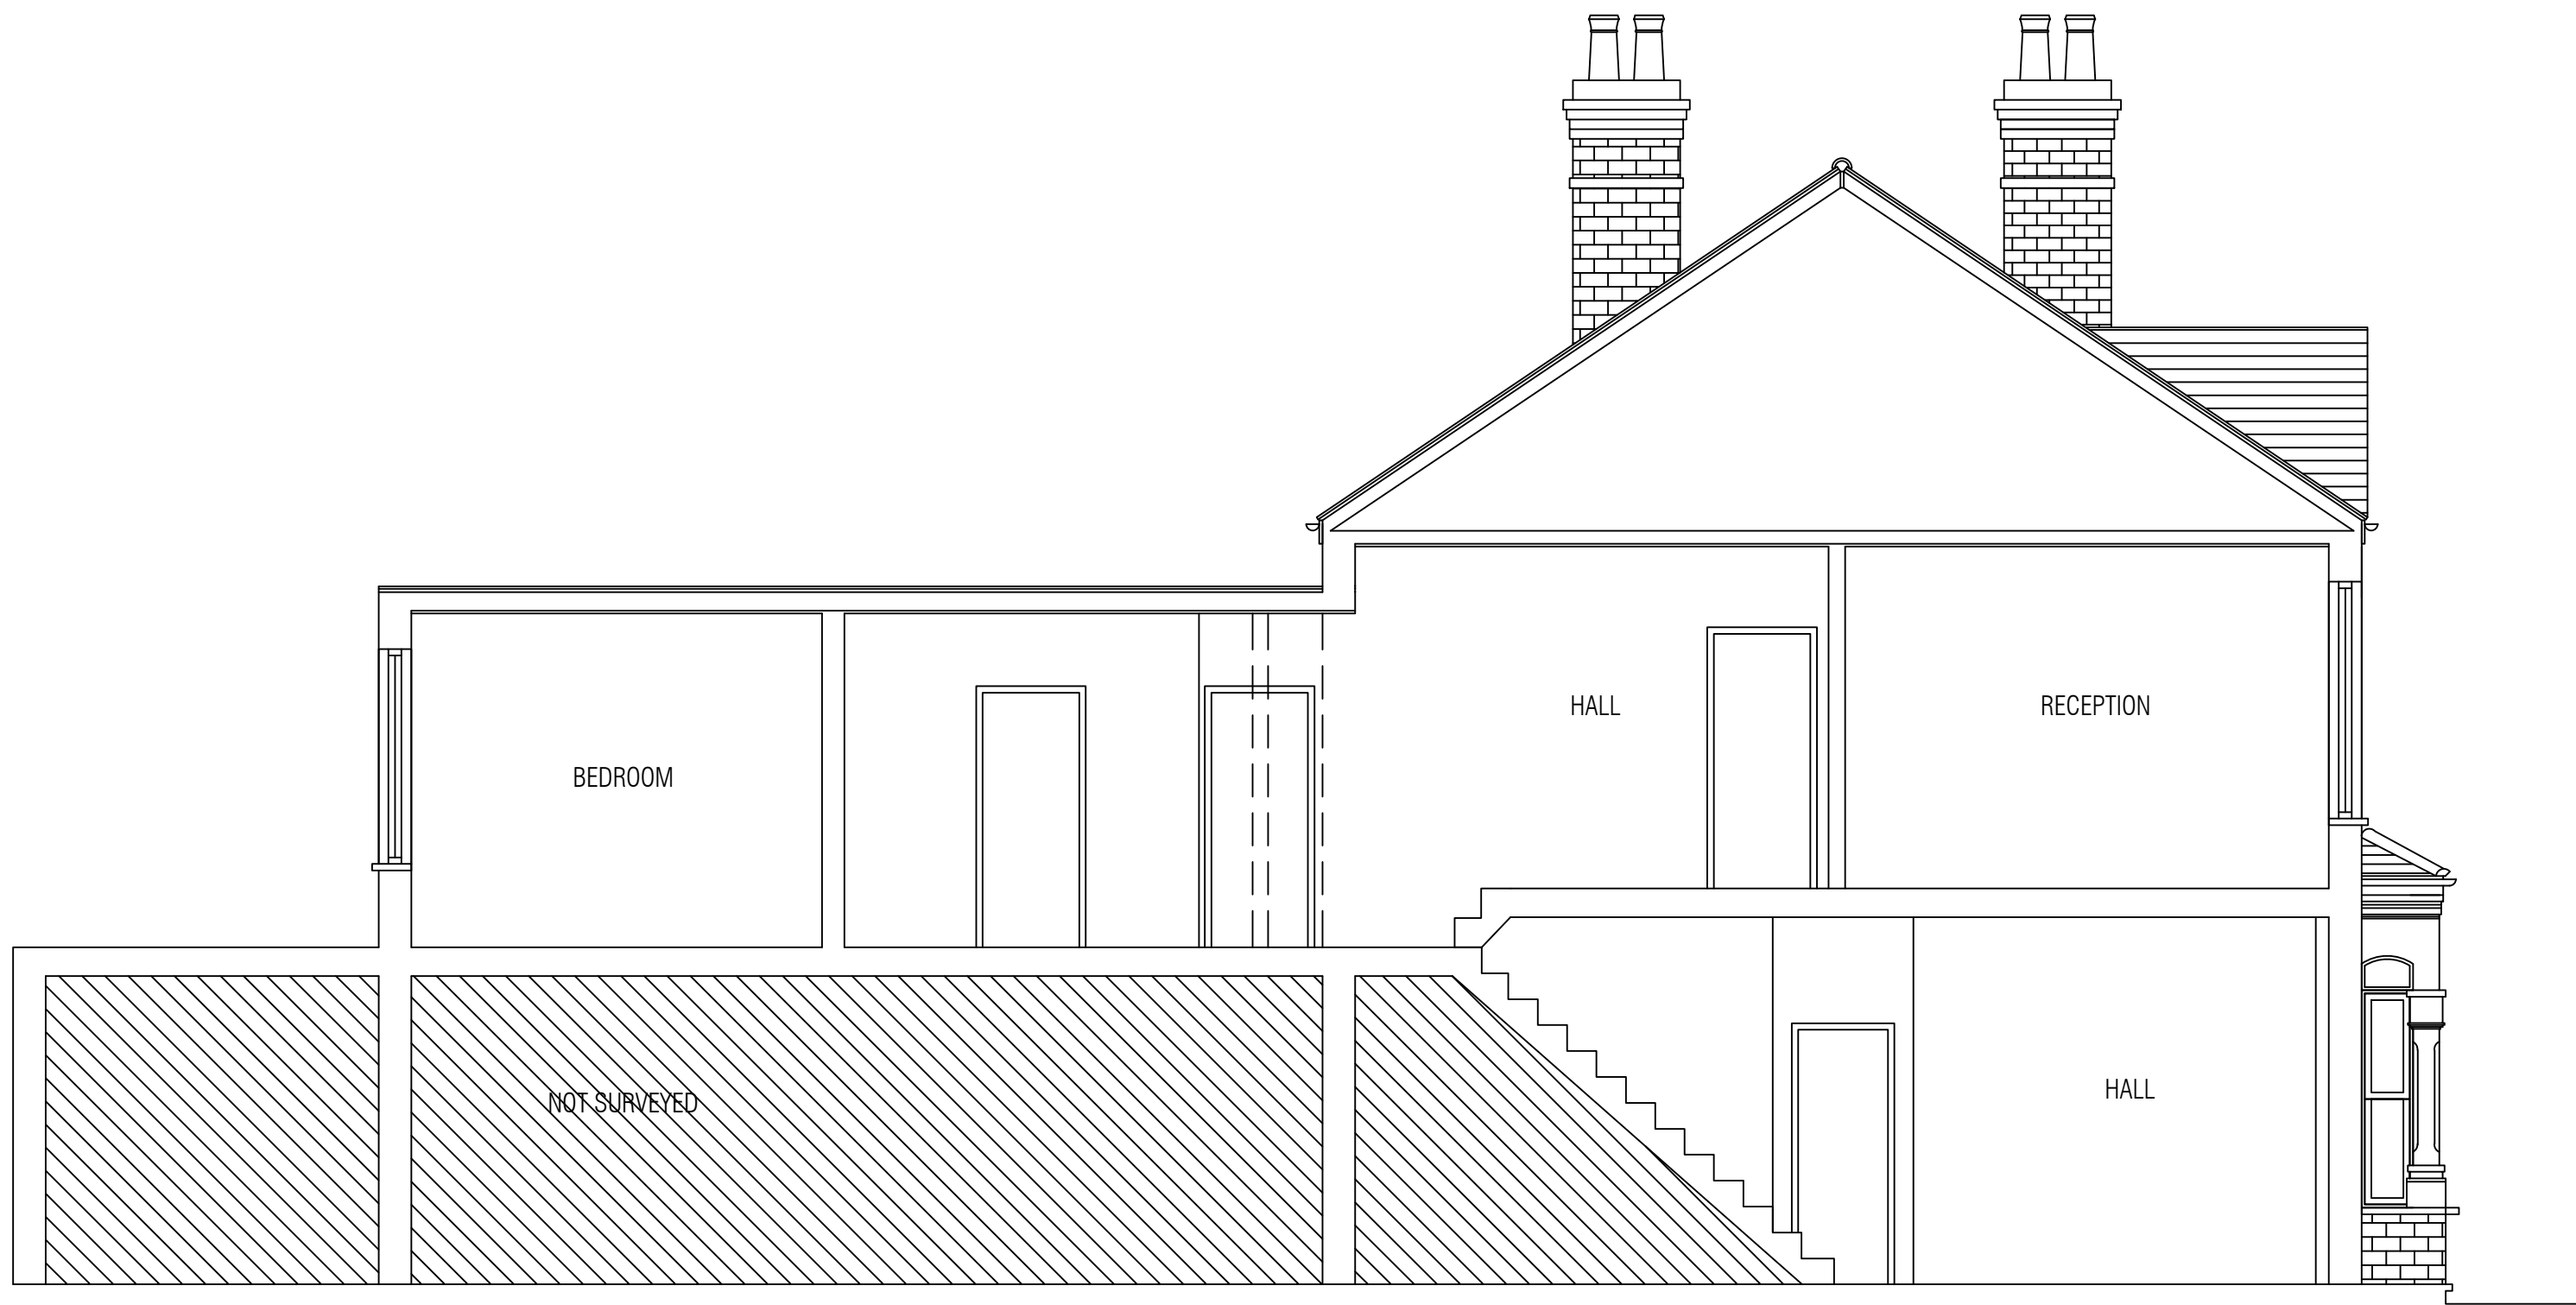

SECTION A-A



FRONT ELEVATION

SCALE BAR 1:50  
0 1M 2M 3M 4M 5M

|                                                                   |                  |    |      |
|-------------------------------------------------------------------|------------------|----|------|
| A                                                                 | -                | -  | -    |
| B                                                                 | -                | -  | -    |
| C                                                                 | -                | -  | -    |
| REV                                                               | DESCRIPTION      | BY | DATE |
| STATUS: CLIENT ISSUE                                              |                  |    |      |
|                                                                   |                  |    |      |
| CLIENT: Owen Griffiths<br>139a Inderwick Road<br>London<br>N8 9JR |                  |    |      |
|                                                                   |                  |    |      |
| SITE: 139a Inderwick Road<br>London, N8 9JR                       |                  |    |      |
| TITLE: Proposed Front Elevation                                   |                  |    |      |
| SCALE AT A1: 1:50                                                 | DATE: 15/06/2023 |    |      |
| DRAWING NO: 03                                                    | REVISION: -      |    |      |