


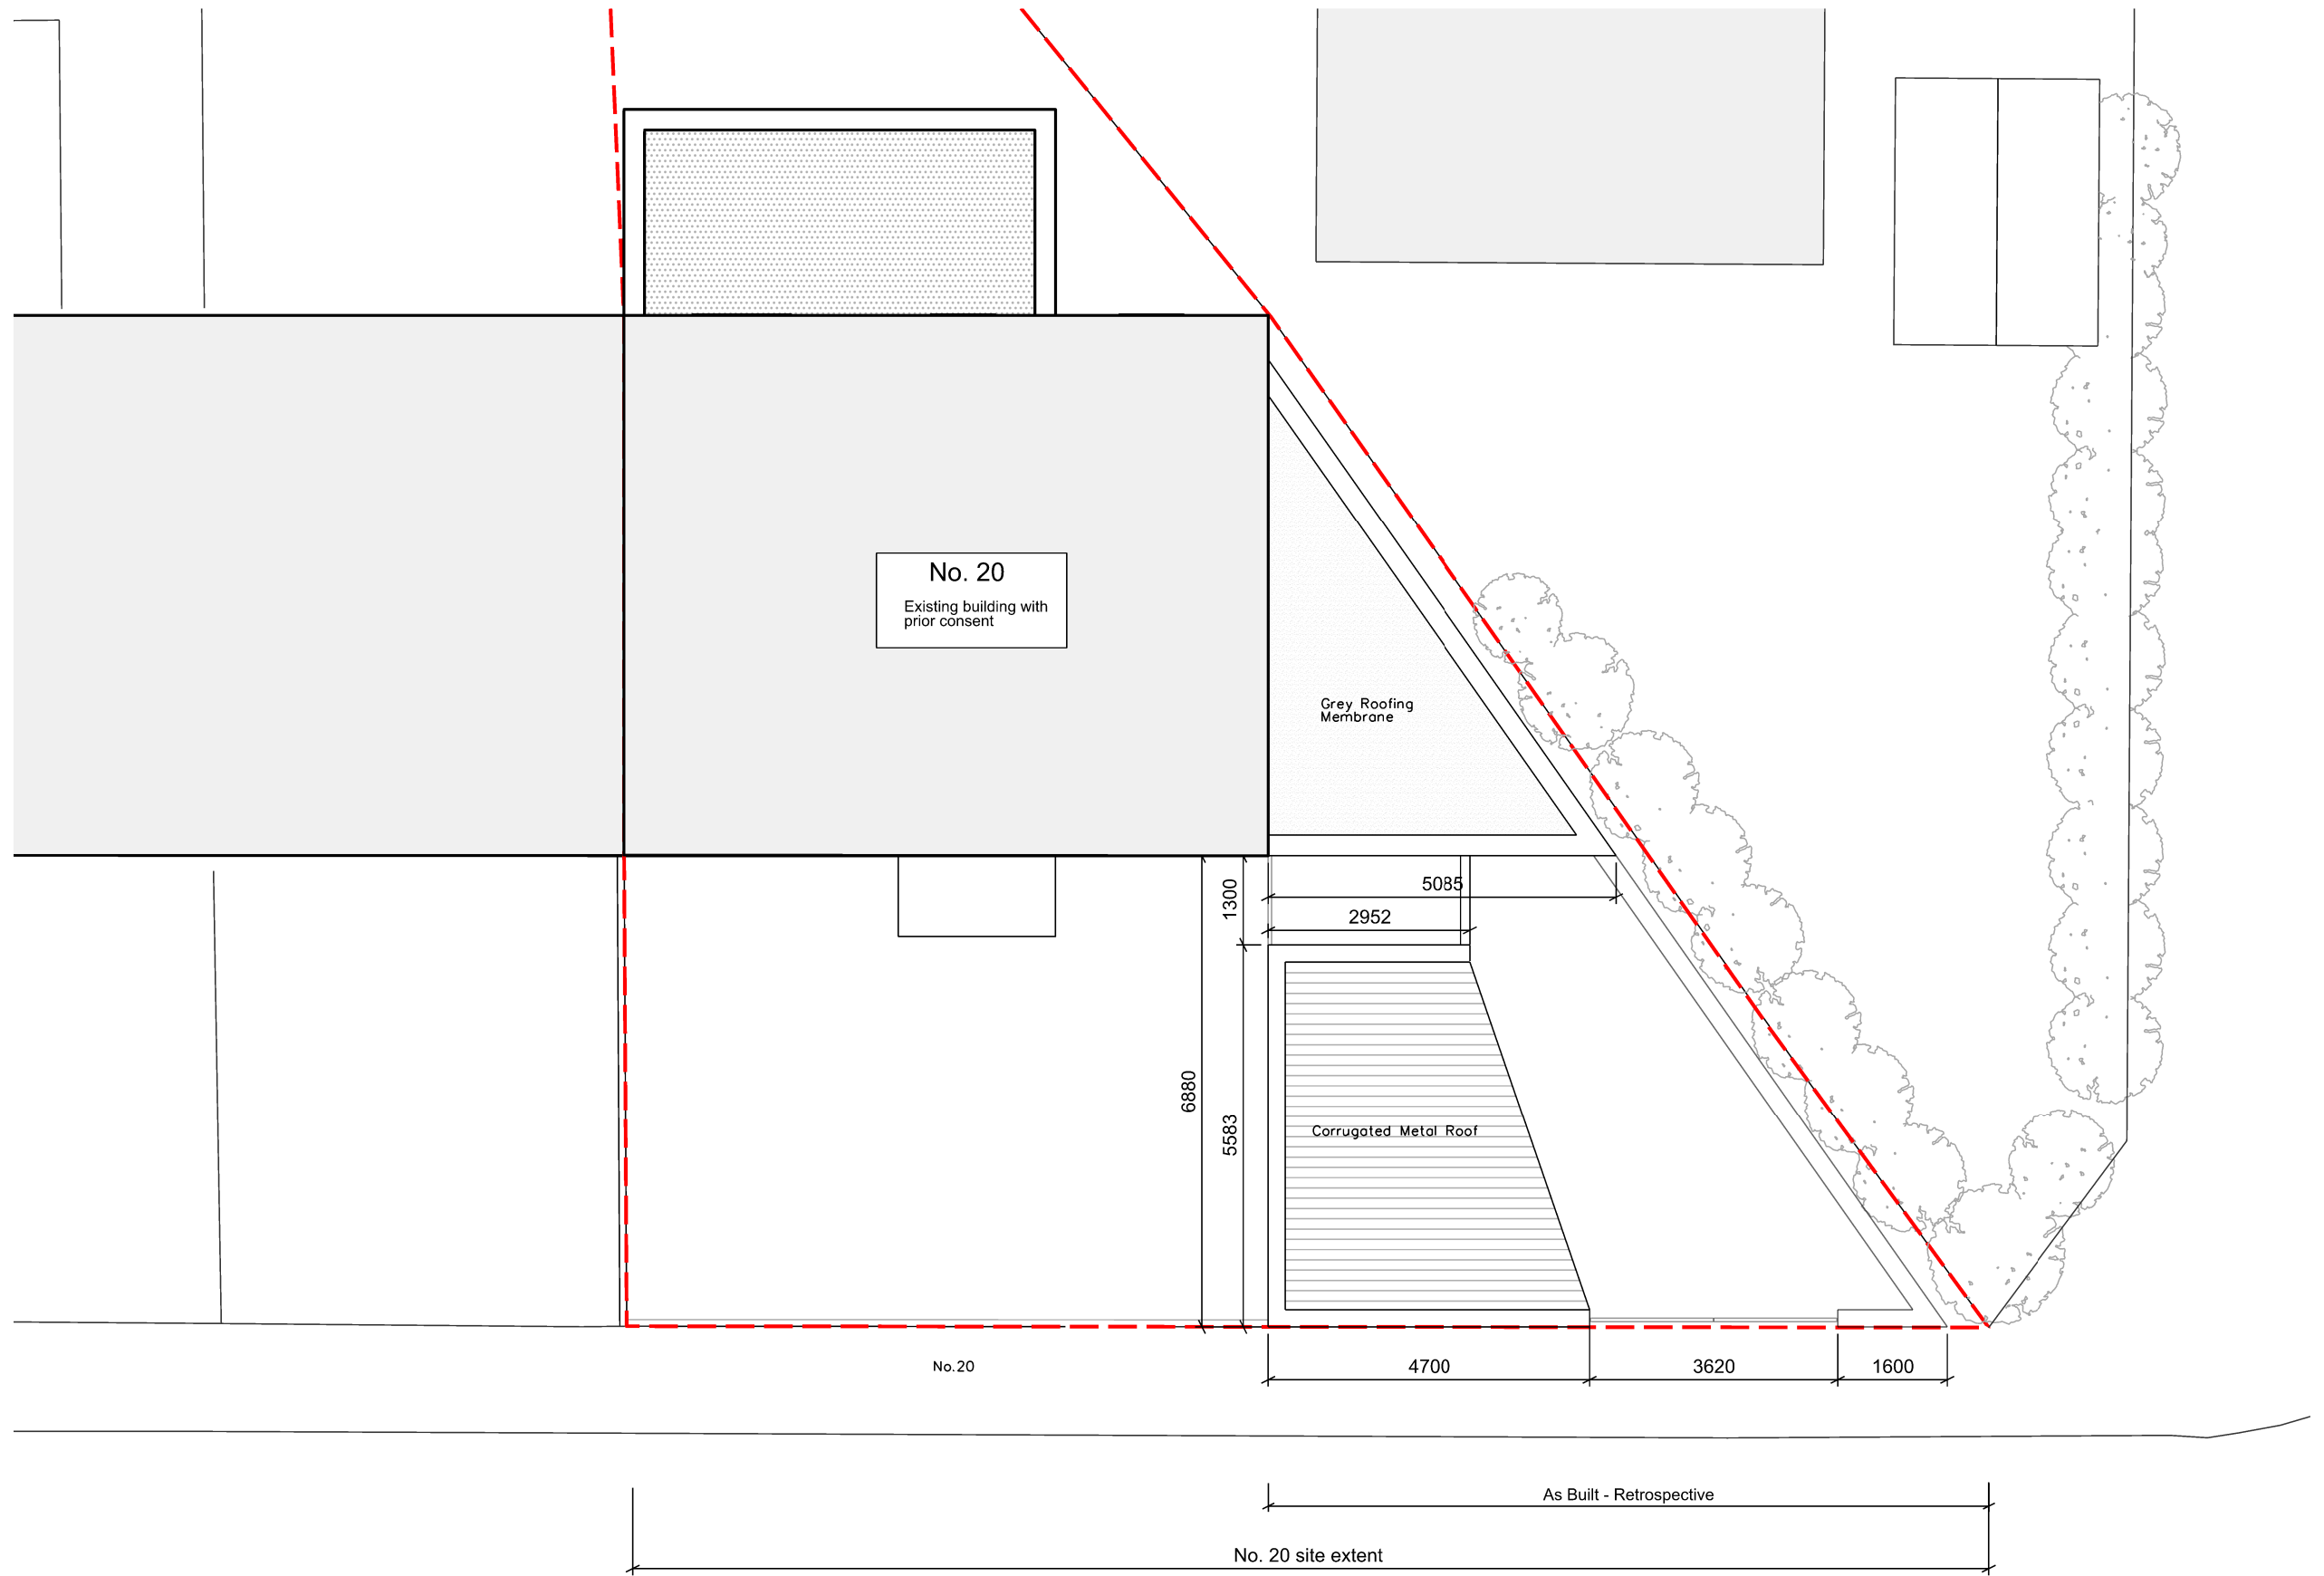

01 ROOF PLAN
1:100

Area for consideration -
retrospective planning
application:

- storage room
- garden wall
- covered external storage



KEY PLAN

NOTES

REV.	NOTES	DATE
P00	RETROSPECTIVE PLANNING	07.12.23

TITLE
ROOF PLAN

DRAWING NO. 030-PP01
REVISION P00

DATE 07.12.23
SCALE 1:100 @ A3

Tikari Works
Studio 4 6-8 Cole St.
studio@tikari.co.uk
London SE1 4YH
020 300 52406

PROJECT
20 CROXFORD GARDENS

STATUS
PLANNING