



A3030 / 101_27 : ELEVATIONS, BLOCK PLAN AND SITE LOCATION PLAN

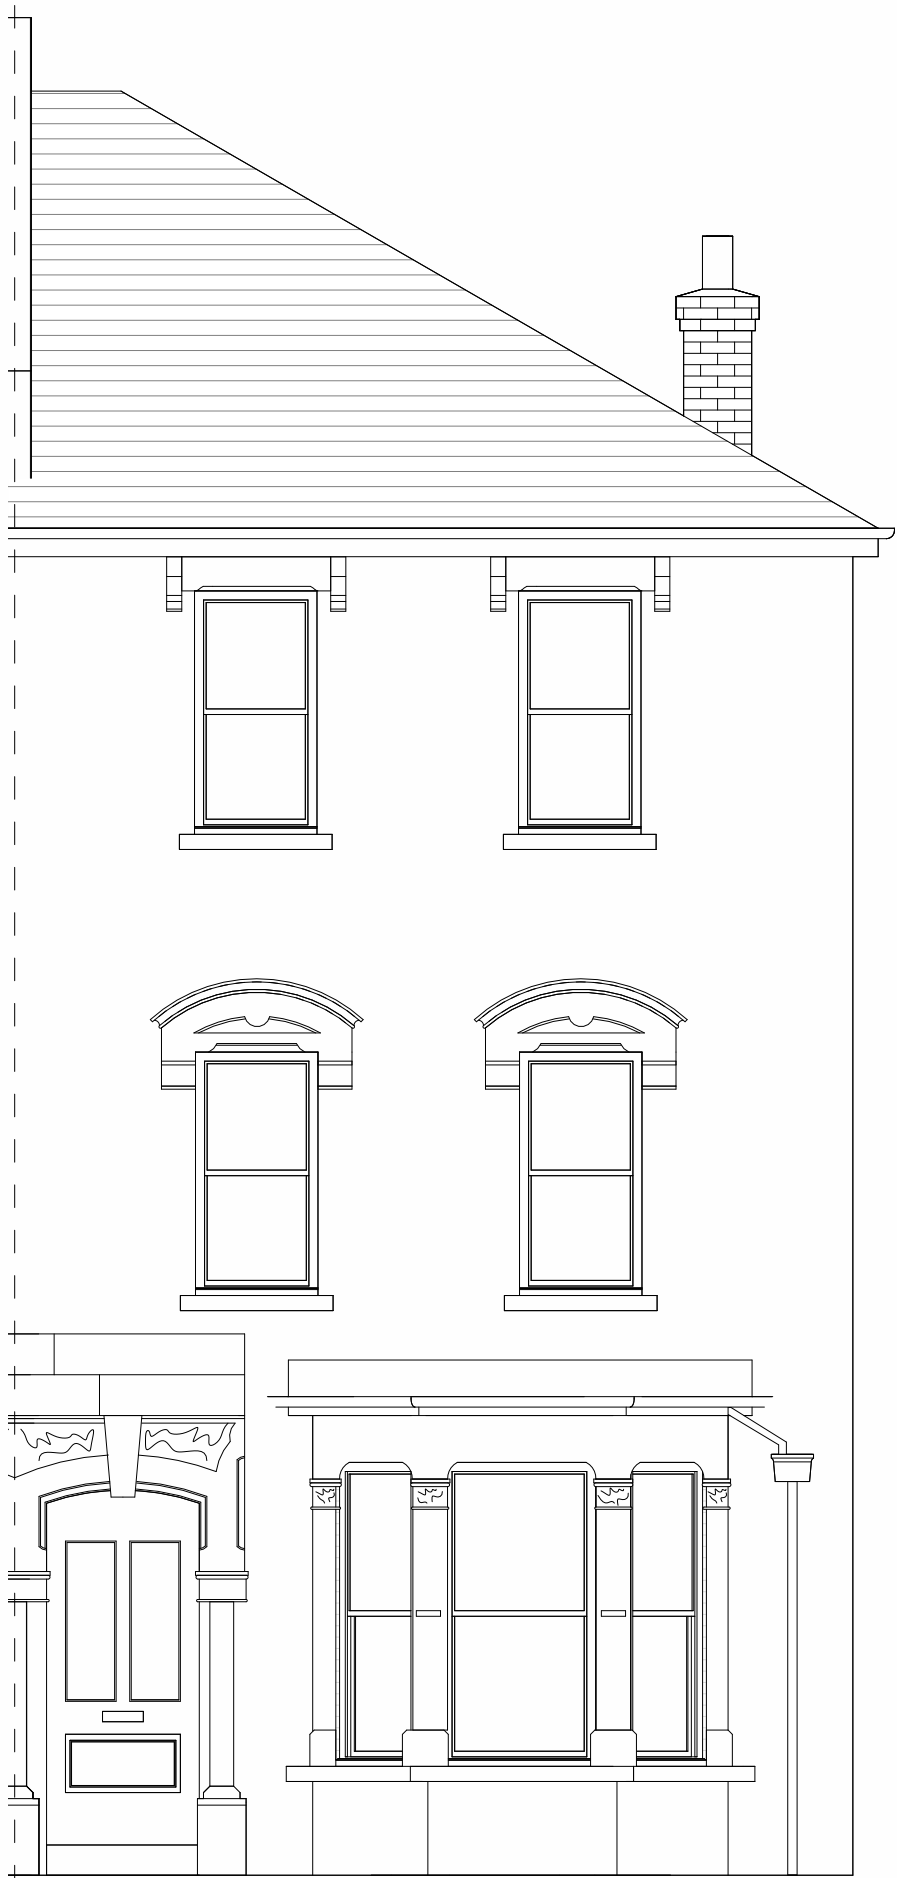


EXISTING FRONT ELEVATION
1 : 50

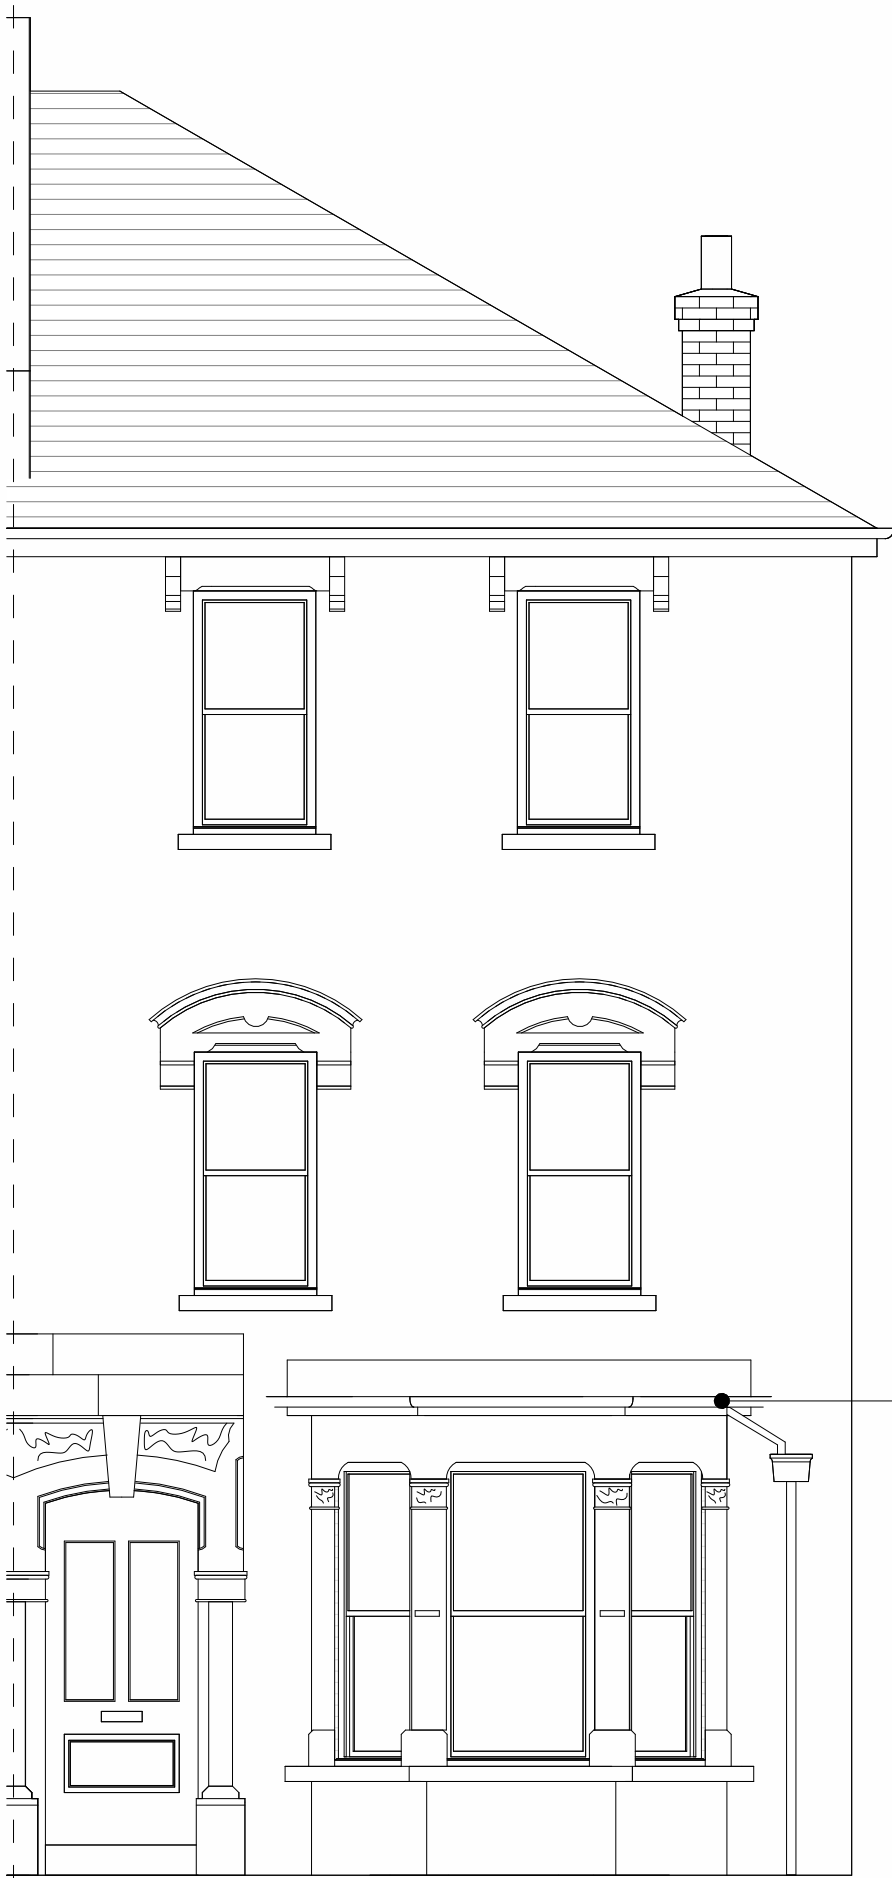

PROPOSED FRONT ELEVATION
1 : 50

Renew roof covering with high performance felt flat roofing to match existing style

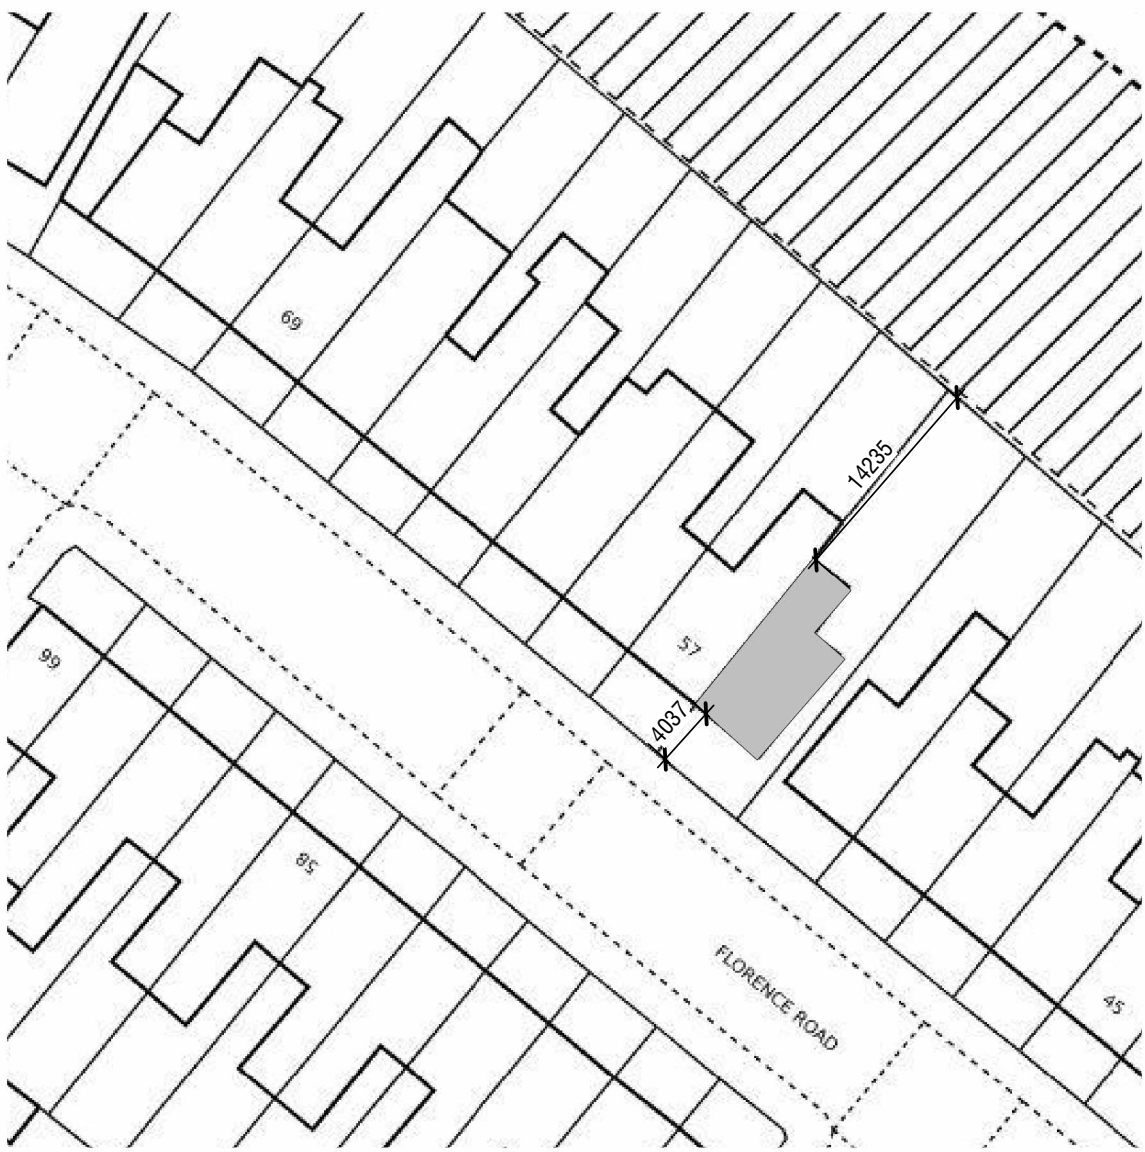

BLOCK PLAN
1 : 500






SITE LOCATION PLAN
1 : 1250



FRONT ELEVATION PHOTOGRAPH

NOTES
All dimensions to be verified on site before work commences
All discrepancies to be notified to the Contract Administrator.

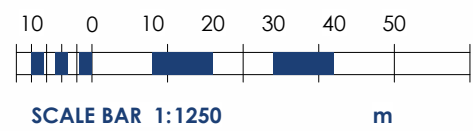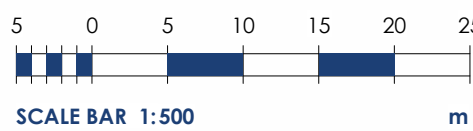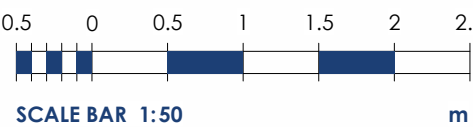

Rev	Date	Description
-----	------	-------------

Drawing Status: **PLANNING** Sheet Size: **A1**

Alderton Associates
CHARTERED BUILDING SURVEYORS

3 Brassie Wood
Chelmsford
CM3 3FP
Tel | 01245 460 222
aldertonassociates.co.uk



Client
London & Quadrant Housing Trust

Site
55 Florence Road
Finsbury Park, London
N4 4DJ

Project
External Repairs

Date	Scale	Drawn	Checked
17/04/23	As indicated	SM	DA

Title:
**ELEVATIONS, BLOCK PLAN
AND SITE LOCATION PLAN**

DWG No: **A3030 / 101_27** Rev: