




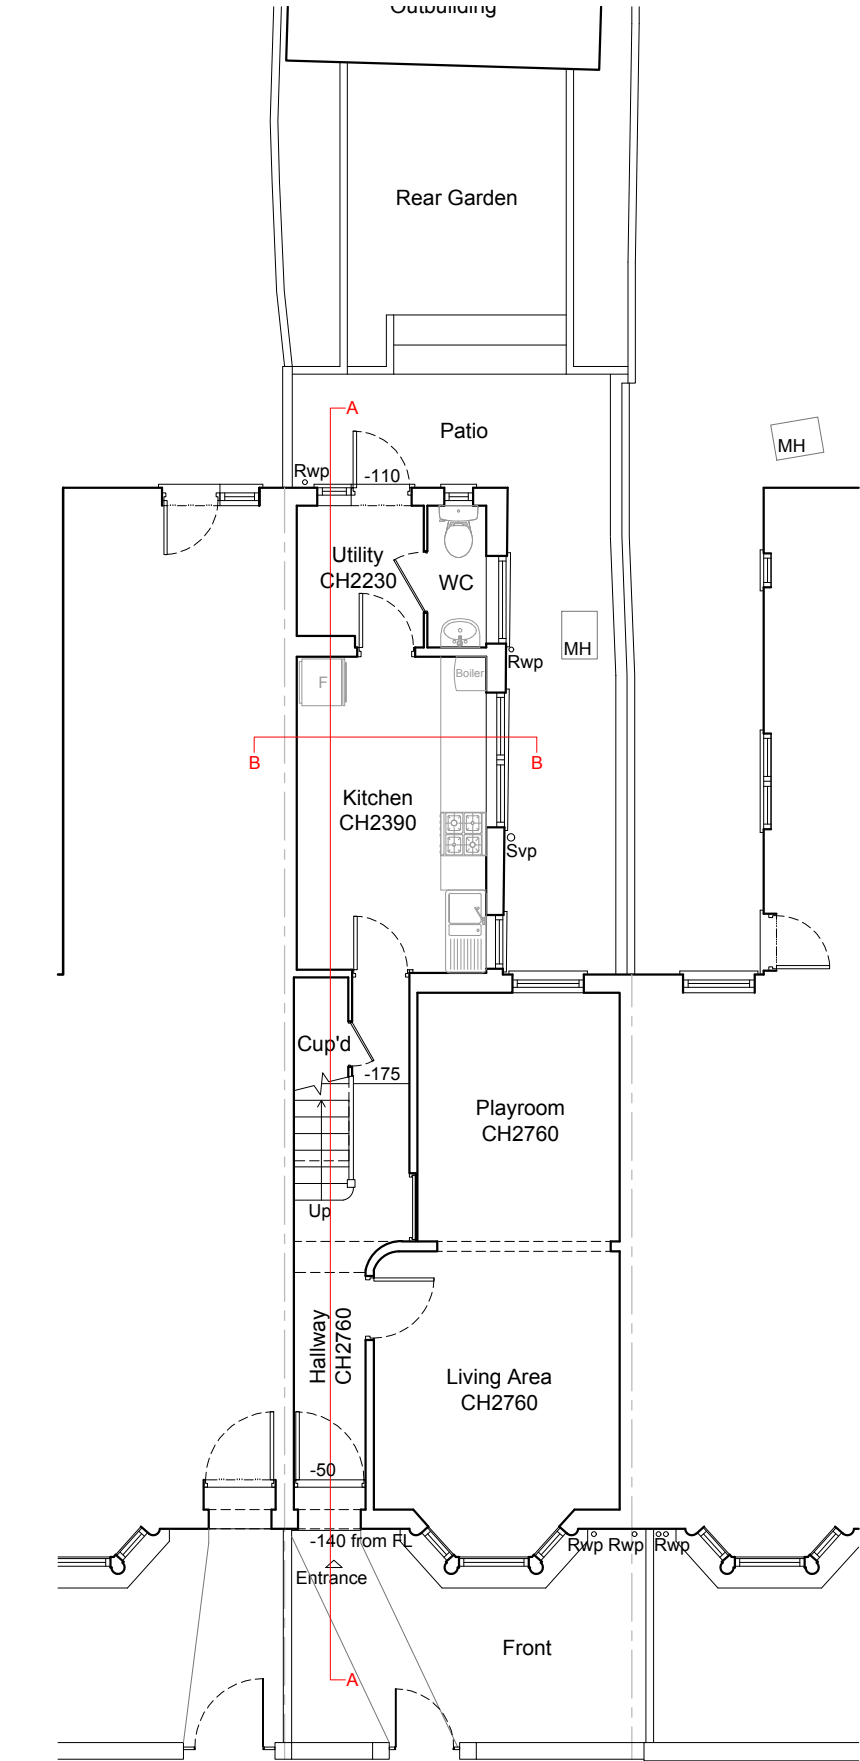


Ground Floor Plan
As Existing 1:100

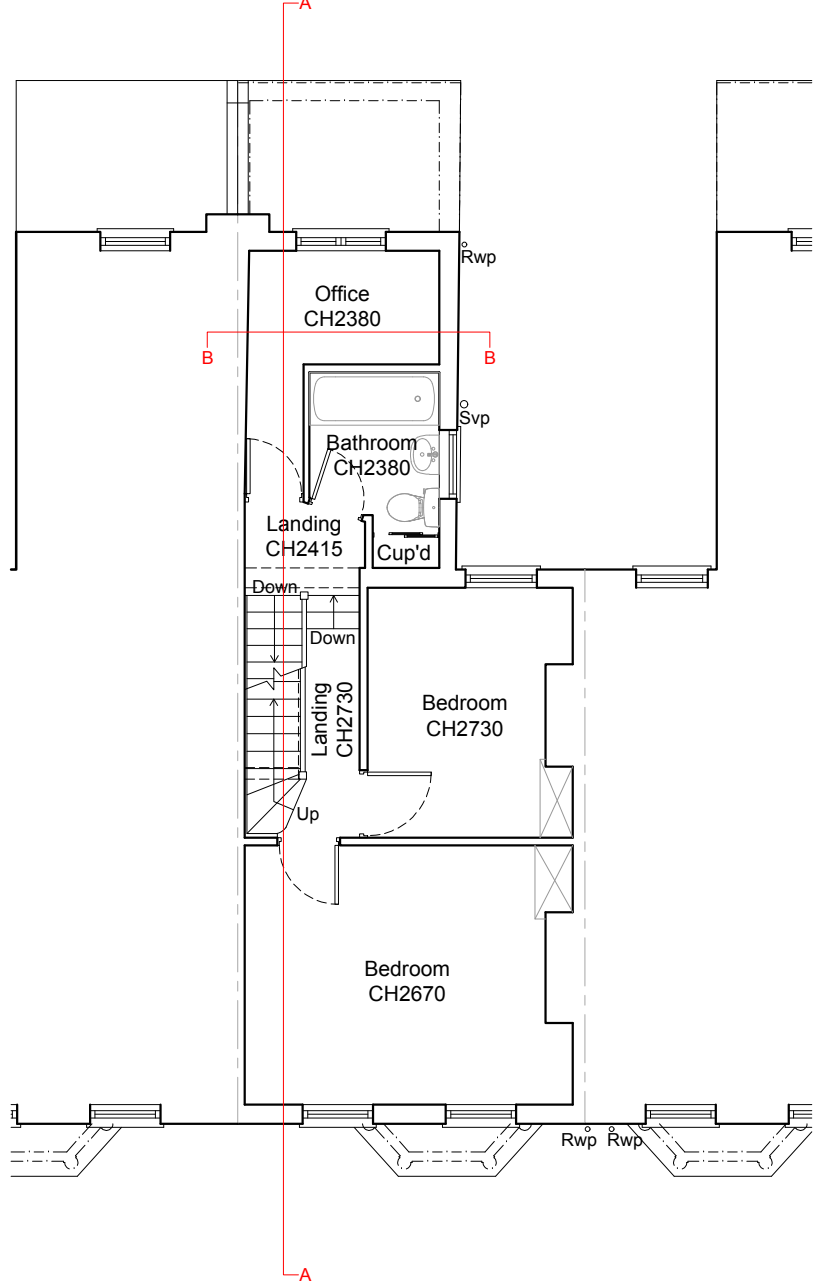


First Floor Plan
As Existing 1:100

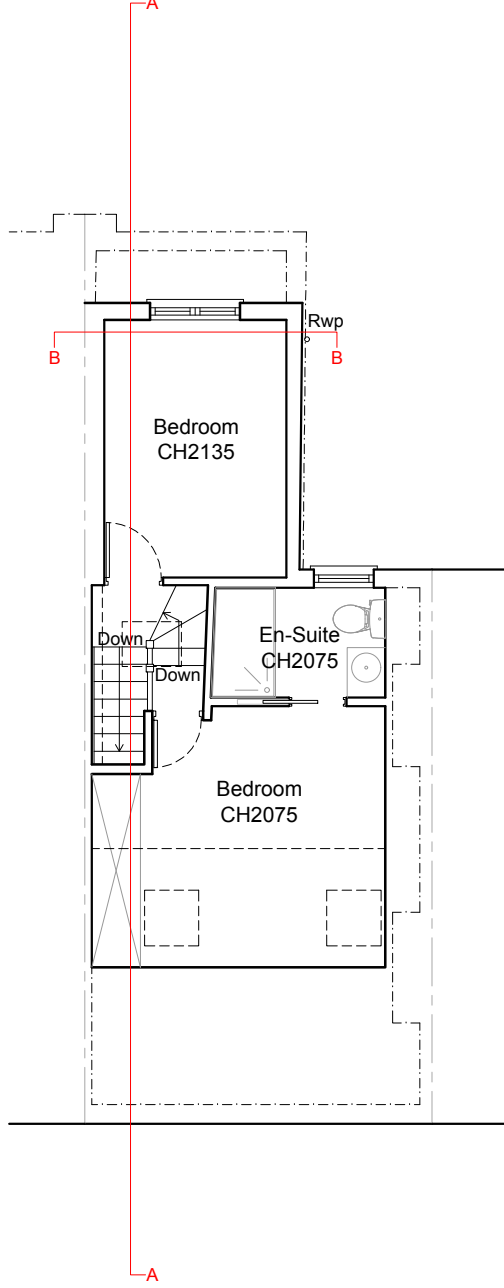


Loft Plan
As Existing 1:100

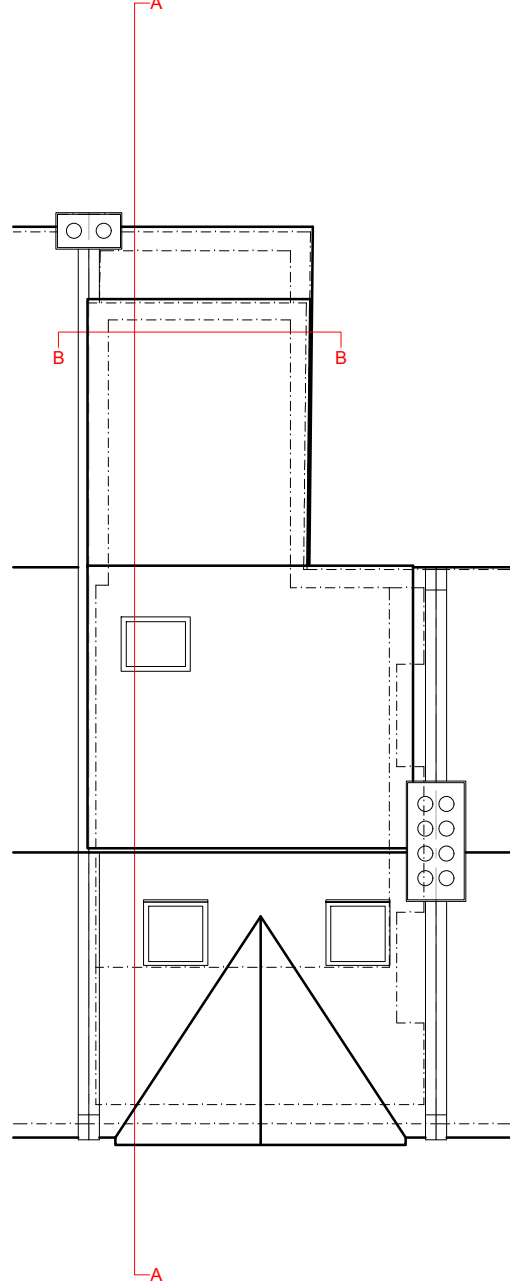


Roof Plan
As Existing 1:100

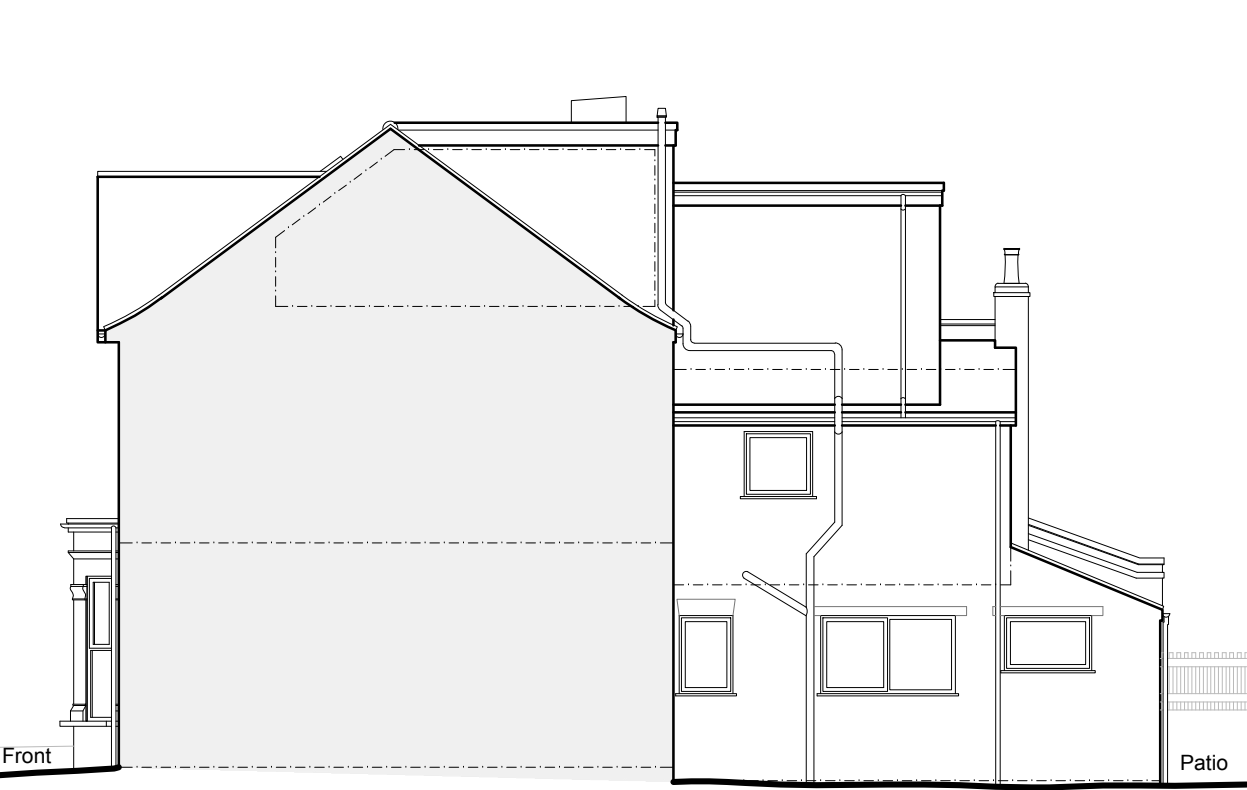


Side Elevation
As Existing 1:100

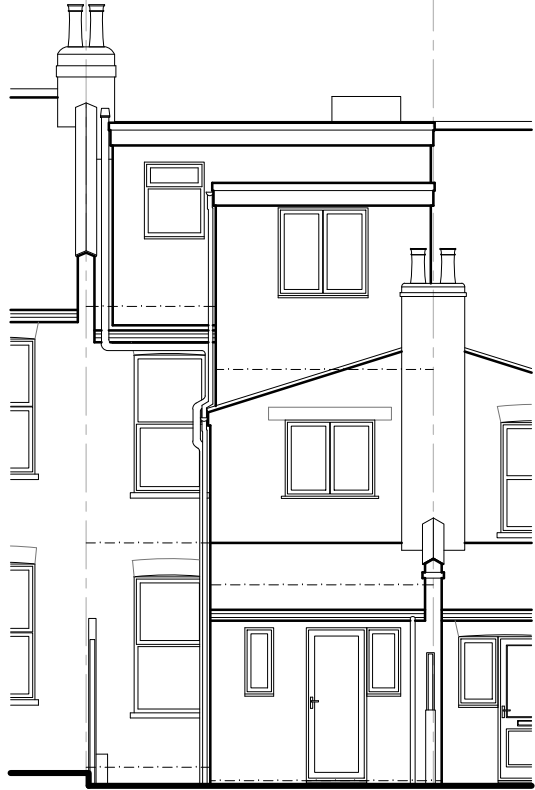


Rear Elevation
As Existing 1:100

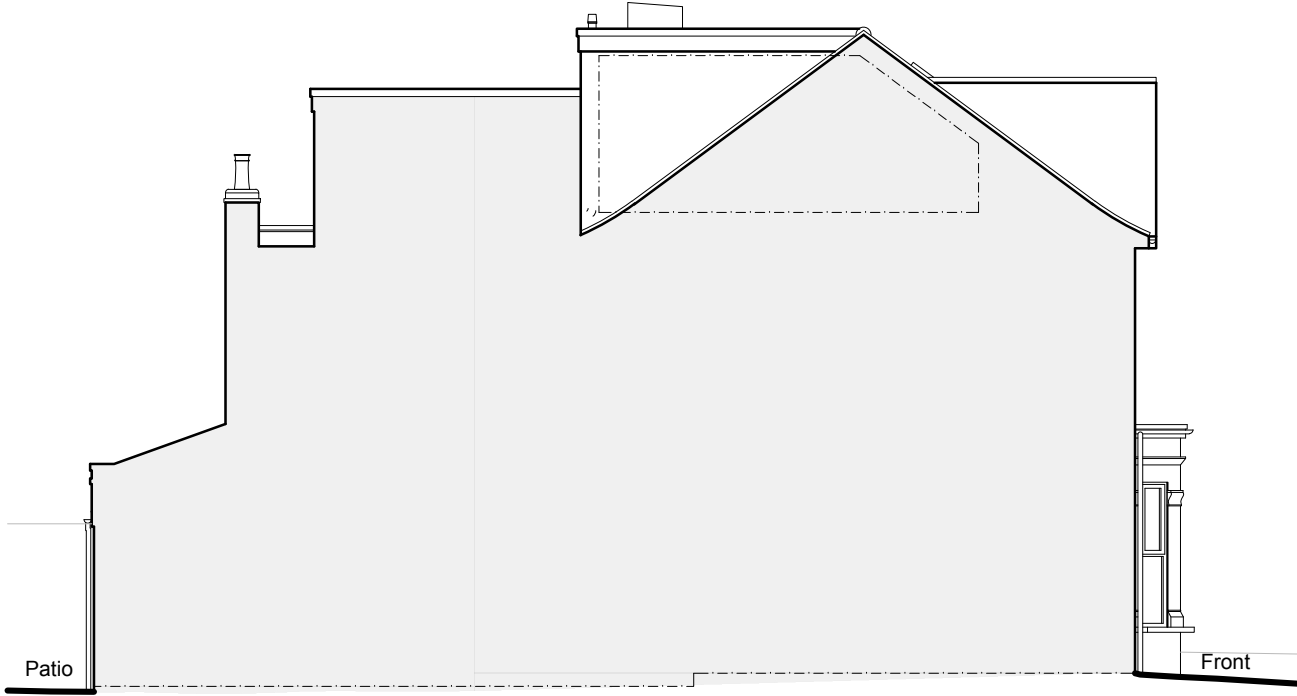


Side Elevation
As Existing 1:100

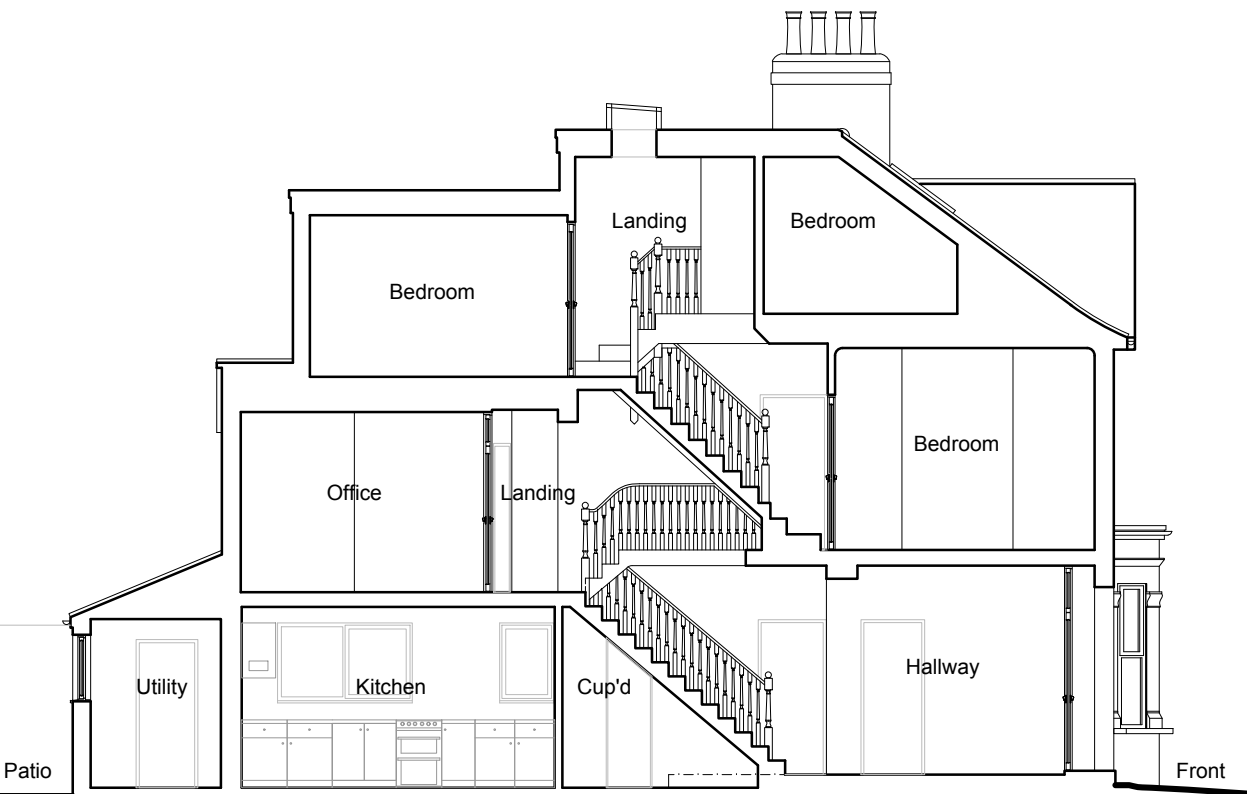

Section A-A
As Existing 1:100

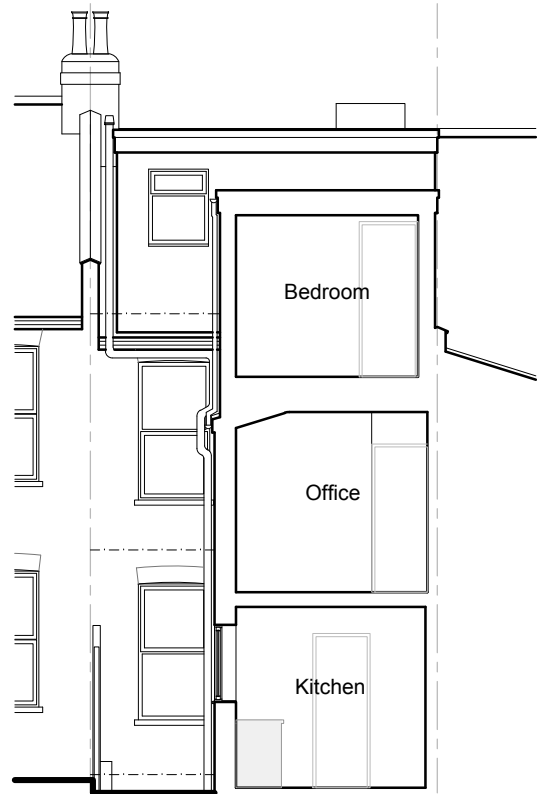


Section B-B
As Existing 1:100

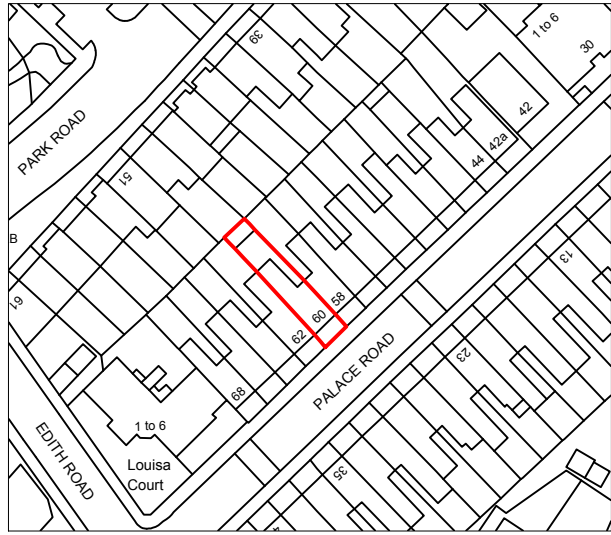

Location Plan

Scale 1:1250

0 10 20 30 40 50 60 70 80 90 100m

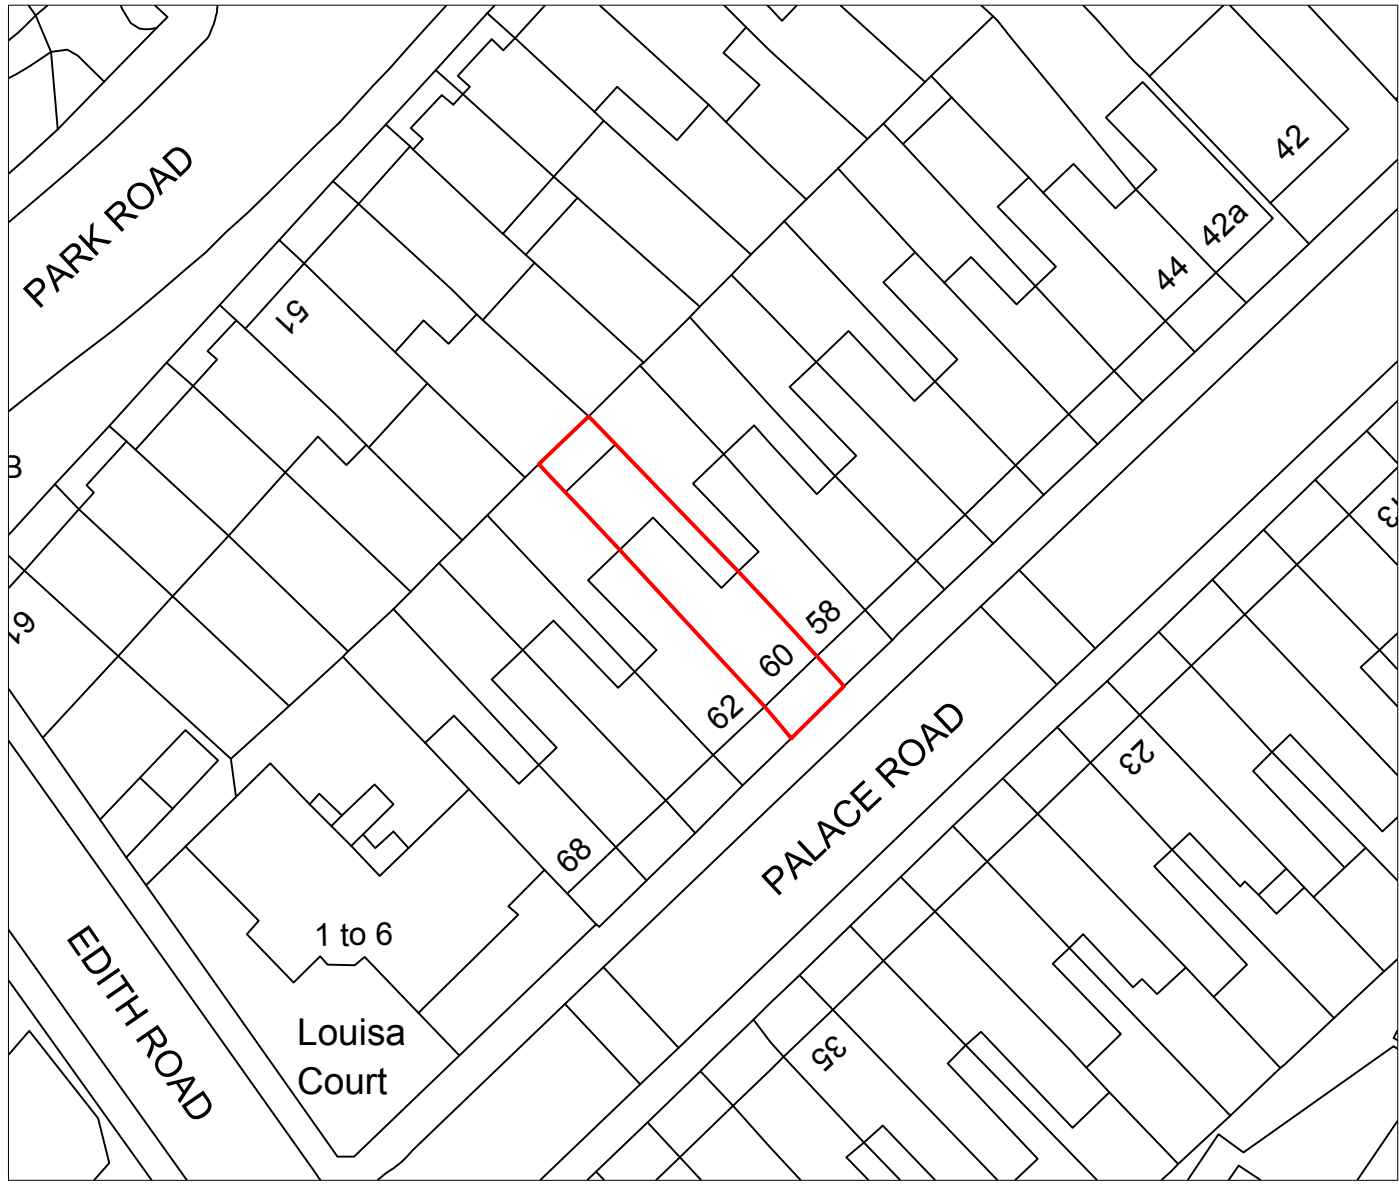

Existing Block Plan

Scale 1:500

0 10 20 30 40m



NOTES:

© COPYRIGHT - DETAILED PLANNING LTD

All dimension should be checked on site prior to works commencing. Variations in squareness, depth of plaster etc. must be checked for. Where new walls are shown as aligned with existing walls, physical removal of brickwork and / or plaster to establish the actual position of the wall being attached to must be checked.


Any discrepancies should be reported in writing immediately.

When printing off PDF's, check that the drawings are printed to correct paper size and scale.

Documents should be used as to the drawing status described

Property owner to ensure that all aspects of the "party wall etc., act 1996" are complied with prior to any works commencing on site.

Client to be aware of CDM duties and appoint as appropriate.

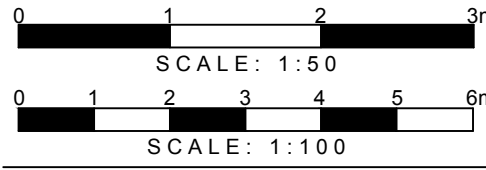

DETAILED PLANNING

GREENSIDE HOUSE
50 STATION ROAD
LONDON, N22 7DD

T 0208 1500 494
E INFO@DETAILED-PLANNING.CO.UK
WWW.DETAILED-PLANNING.CO.UK

SITE
60 Palace Road, London, N11 2PR

DRAWING TITLE
Location Plan, Block Plan, Existing Drawings

DRAWINGS STATUS
Planning

SCALE DATE DRAWN CHECKED
As Noted @ A1 Dec-2023 F.R.D.C. P.C.I.E.B.

DRAWING NO. REVISION
22324H_JHc SH1 0

NOTES:

© COPYRIGHT - DETAILED PLANNING LTD

All dimension should be checked on site prior to works commencing. Variations in squareness, depth of plaster etc. must be checked for. Where new walls are shown as aligned with existing walls, physical removal of brickwork and / or plaster to establish the actual position of the wall being attached to must be checked.



Any discrepancies should be reported in writing immediately.

When printing off PDF's, check that the drawings are printed to correct paper size and scale.

Documents should be used as to the drawing status described








Property owner to ensure that all aspects of the "party wall etc., act 1996" are complied with prior to any works commencing on site.

Client to be aware of CDM duties and appoint as appropriate.

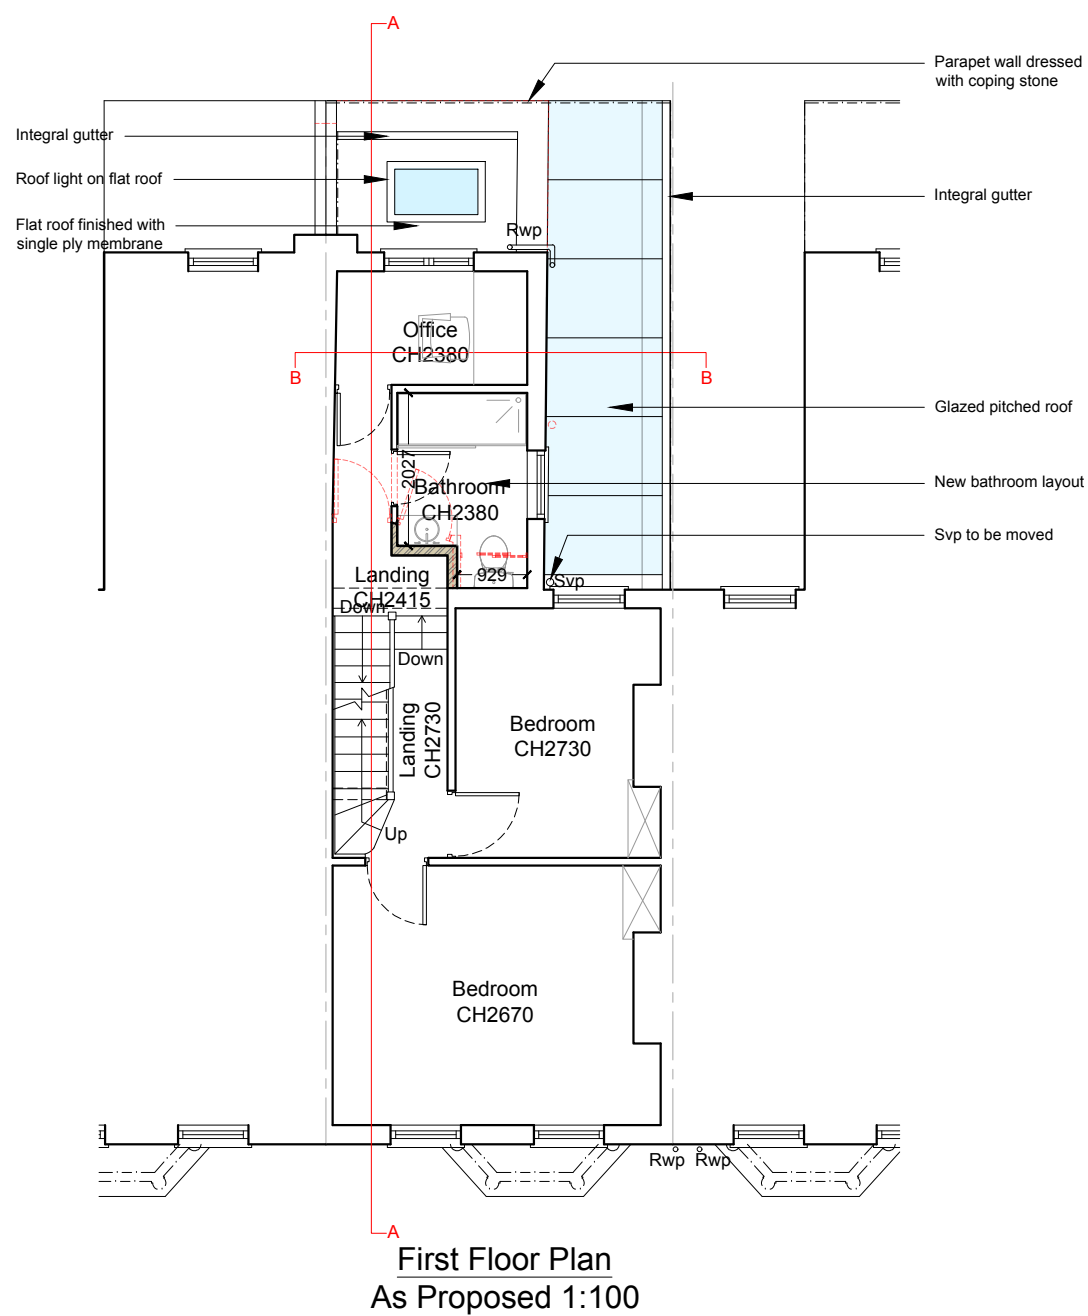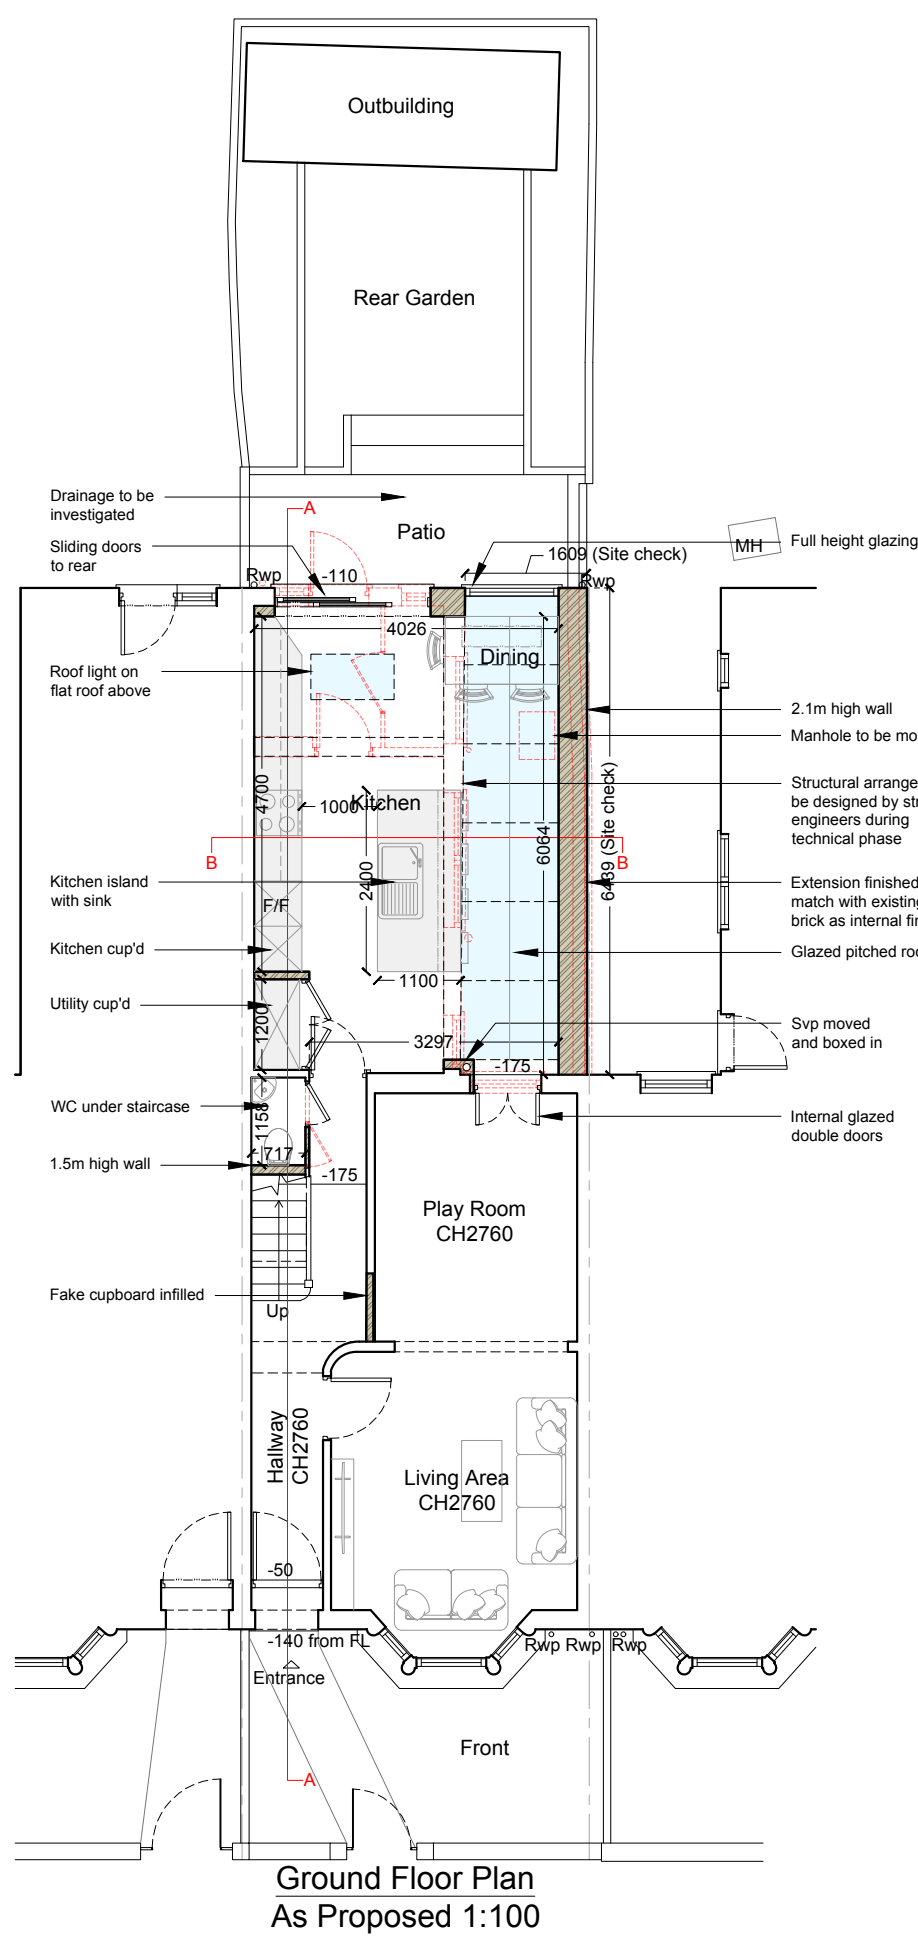

Proposed Block Plan

Scale 1:500

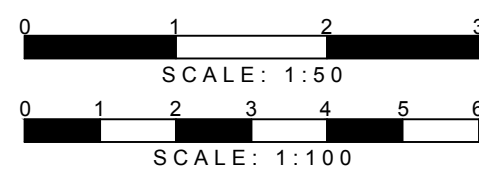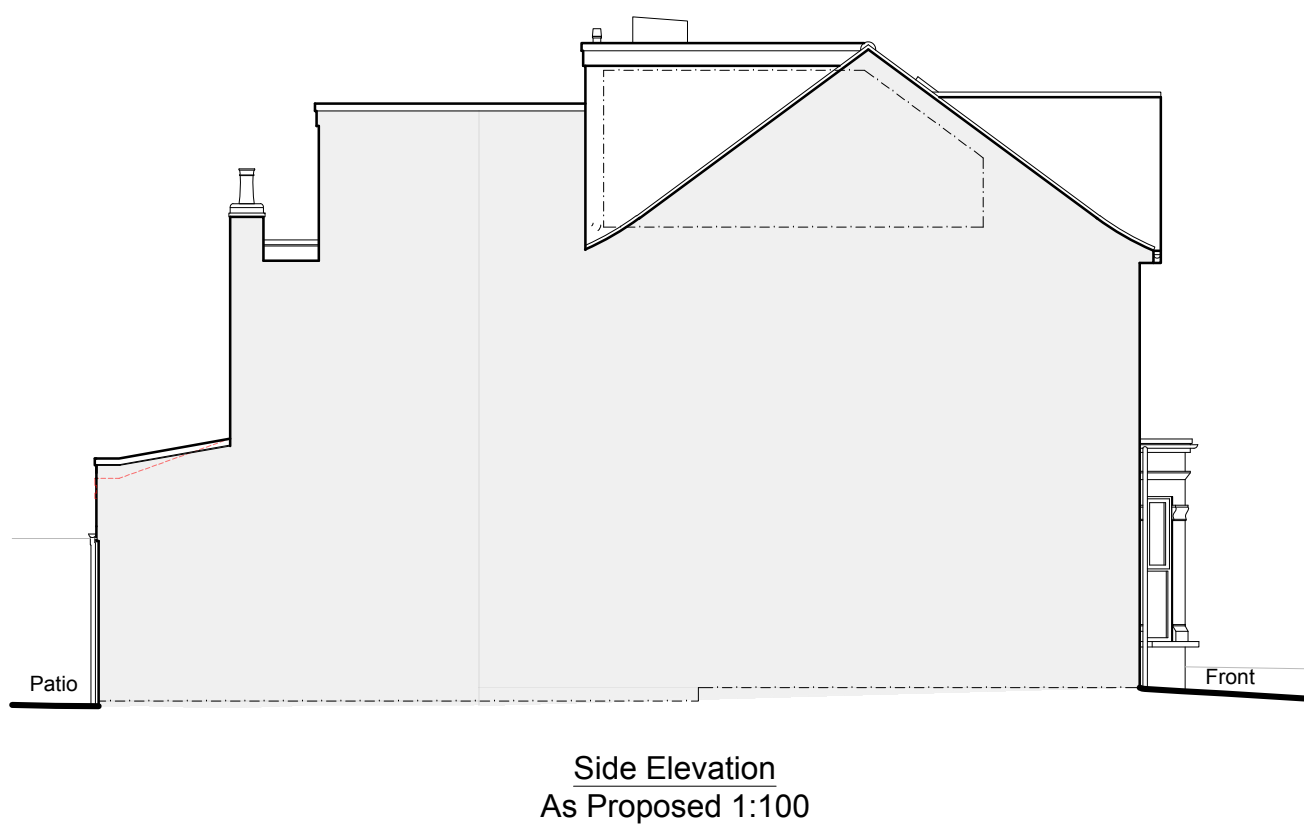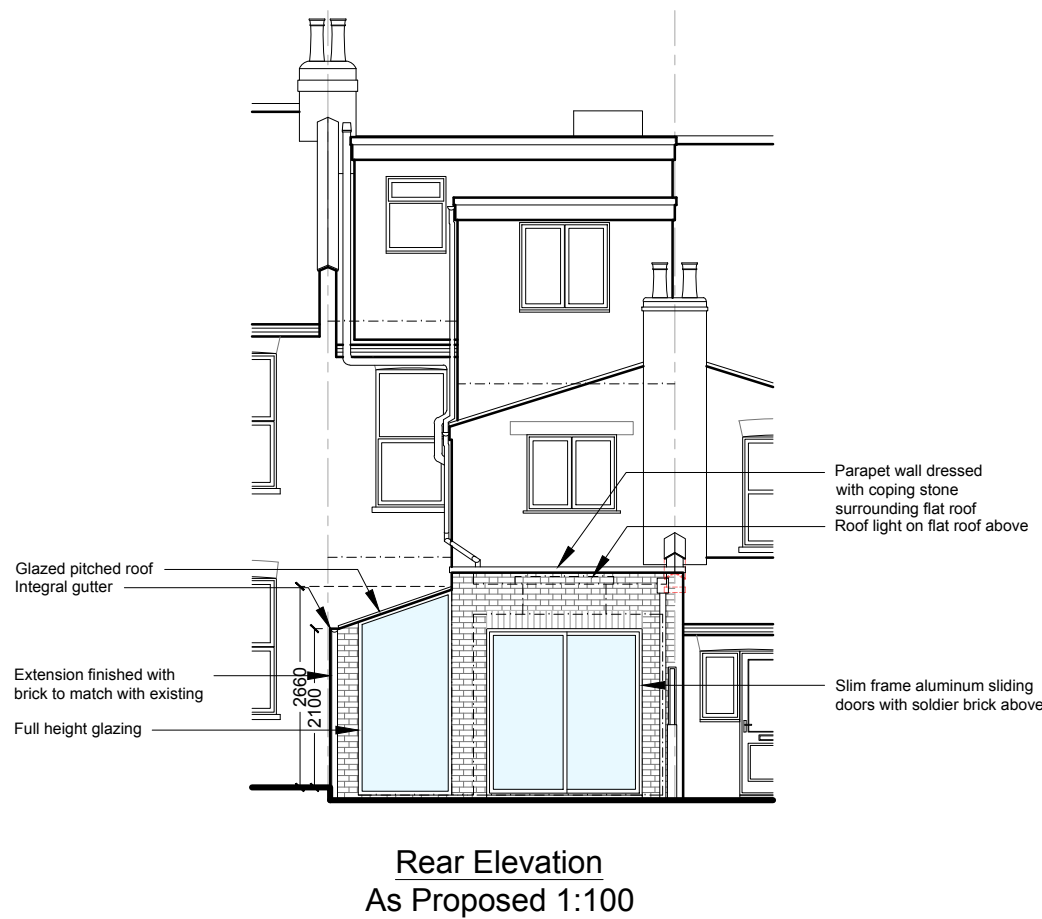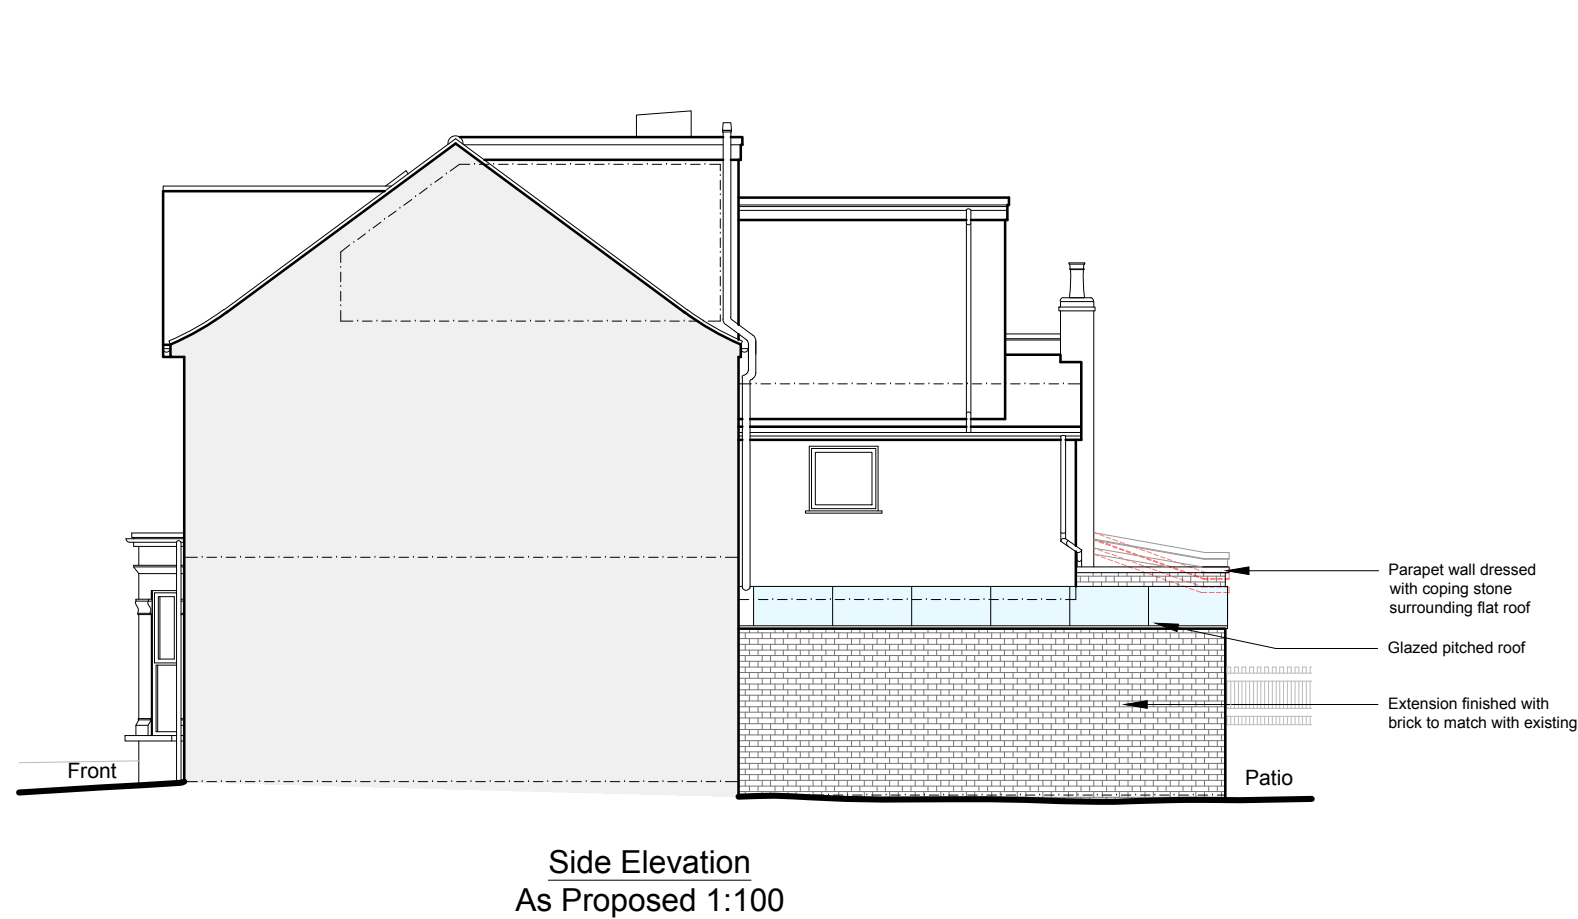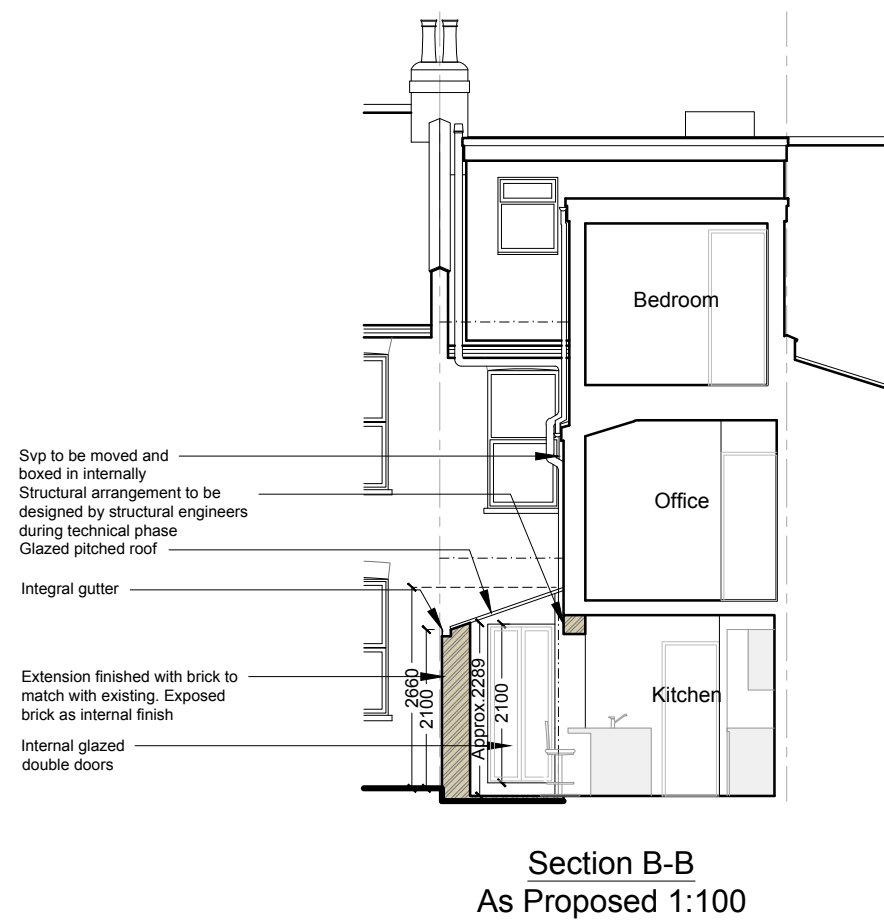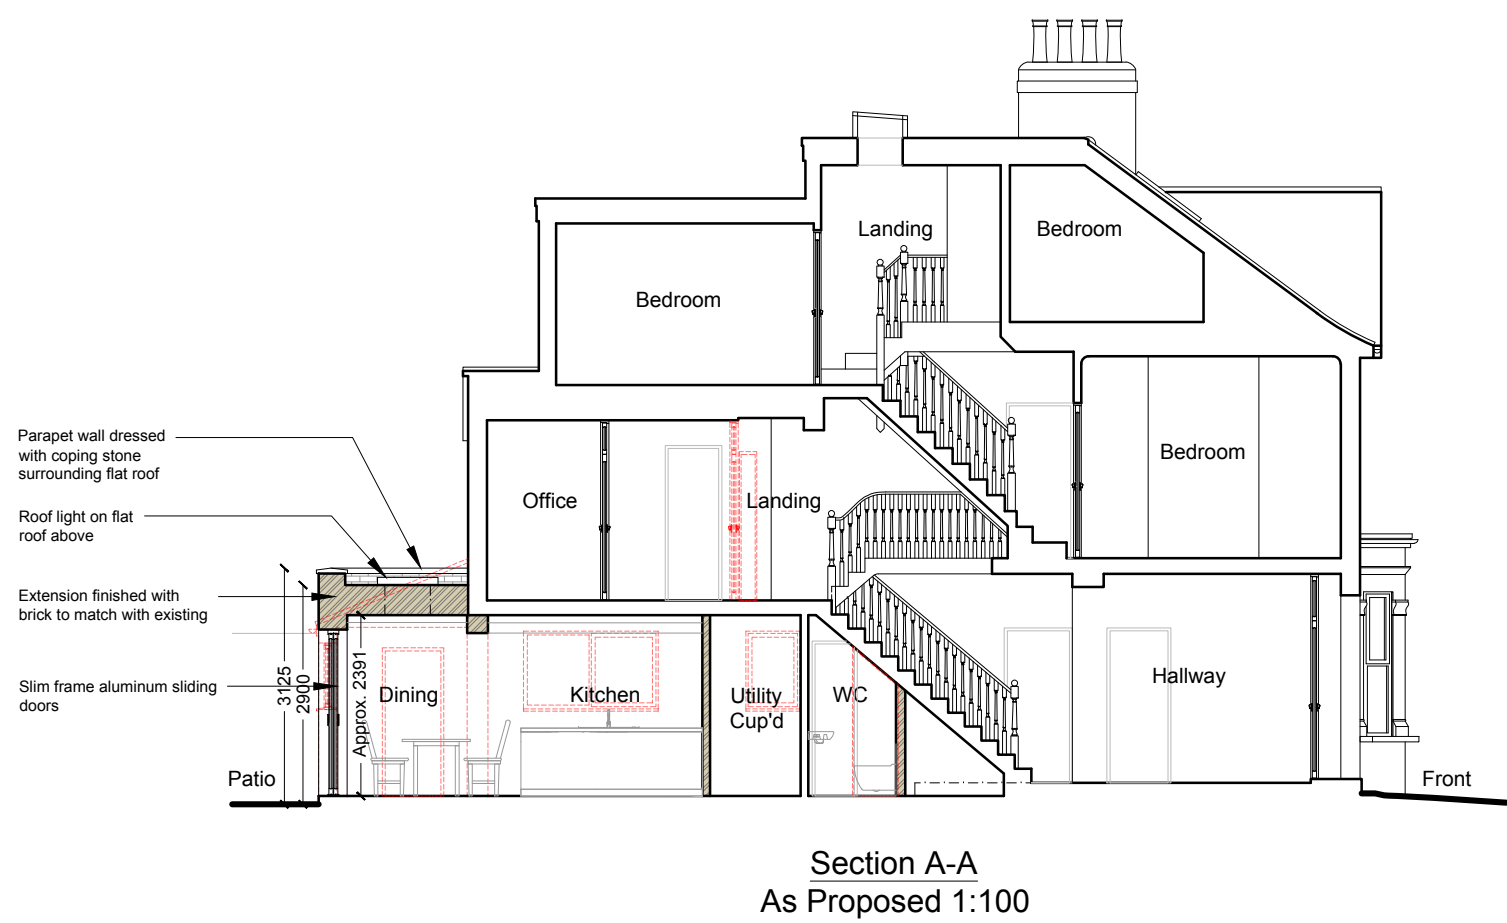 

DETAILED PLANNING

GREENSIDE HOUSE
50 STATION ROAD
LONDON, N22 7DD
T 0208 1500 494
E INFO@DETAILED-PLANNING.CO.UK
WWW.DETAILED-PLANNING.CO.UK

SITE

60 Palace Road, London, N11 2PR

DRAWING TITLE

Proposed Drawings

DRAWINGS STATUS

Planning

SCALE DATE DRAWN CHECKED

As Noted @ A1 Dec-2023 F.R.D.C. P.C.I.E.B.

DRAWING NO. 2232AH_JH1 SH2 REVISION 0