

Client Name
Mr Zsifkov and Mrs Zsifkov-Gavra

Project Address
4 Parham Way, London N10 2AT

Section
Replacement of external windows and doors

Stage
Planning

Drawing Title
Proposed Elevations


Drawing Status
For Approval

Revisions and Notes


A-11/10/'23-Minor Amendments

B-14/12/'23-Minor Amendments


Project No.	AR0699	
Dwg No.	AR-PL-2002	
Revision	B	
Scale at A3	1:100	
Date	11-10-'23	
Designed	SS	Checked AC
Drawn	SS	Approved AC

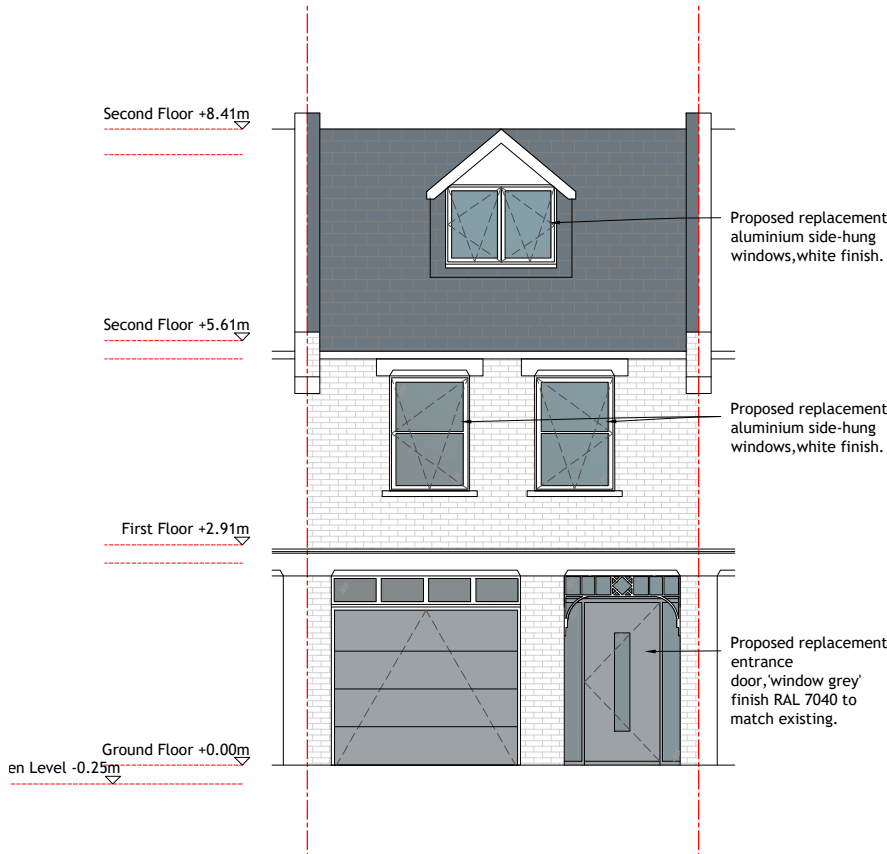

Proposed Front Elevation
Scale 1:100

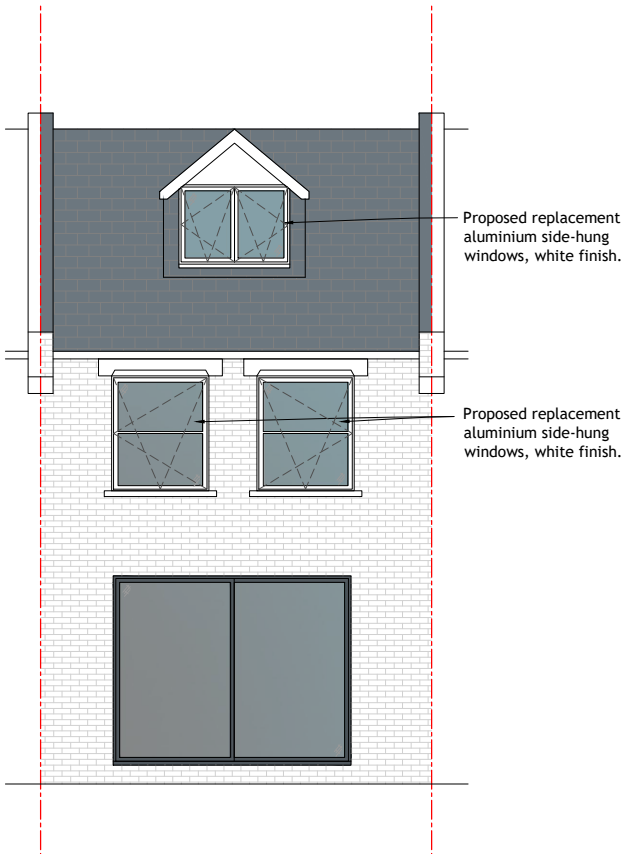

Proposed Rear Elevation
Scale 1:100

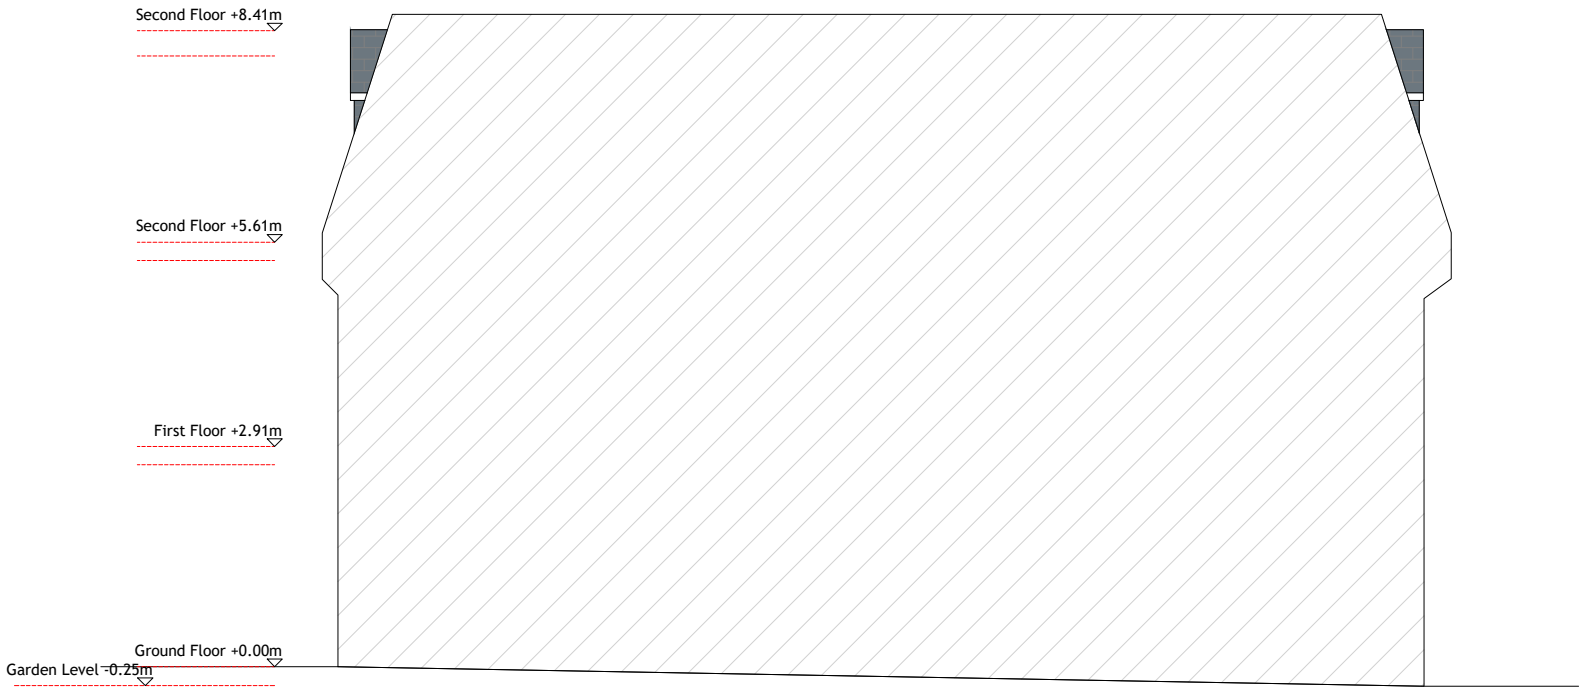

Proposed Side Elevation (Unchanged)
Scale 1:100

