



D01 - New Timber Double Door, Style to match No.25
B02 - New brick, to match existing London Stock Brick in shape, size and colour.
C01 - Light Grey Concrete coping stone

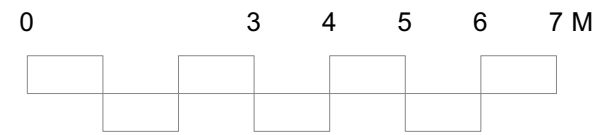

REV	DATE	DESCRIPTION
A	14/12/2023	Additional information added

NO.	DATE	ISSUE NOTE
1	14/12/2023	Initial issue

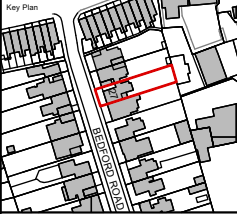

Architect
Jan Hobel Architects Ltd.
73 The Riseings
London E173PH
M: +44 (0)75 2536 9901
E: jan@janhobel.london

Project Title
27 Bedford Road
27 Bedford Road, N154HA

Drawing Title
Front Elevation - Proposed

First Issue August 2023	Drawn By JH	Reviewed By JH
Project ID 2302	Sheet Scale 1:100	
Drawing No. A3_A201		